


NOTE: ALL DIMENSIONS SHOWN
 ARE PROVISIONAL DIMENSIONS
 ONLY & SHOULD NOT BE READ AS
 EXACT MEASUREMENTS.
 THESE MAY NEED TO BE ALTERED
 DUE TO SITE CONSTRAINTS/
 INSPECTION
 THE DRAWINGS AND DESIGN ARE
 THE COPYRIGHT OF LDYL &
 SHOULD NOT BE RE-PRODUCED
 WITHOUT PRIOR PERMISSION

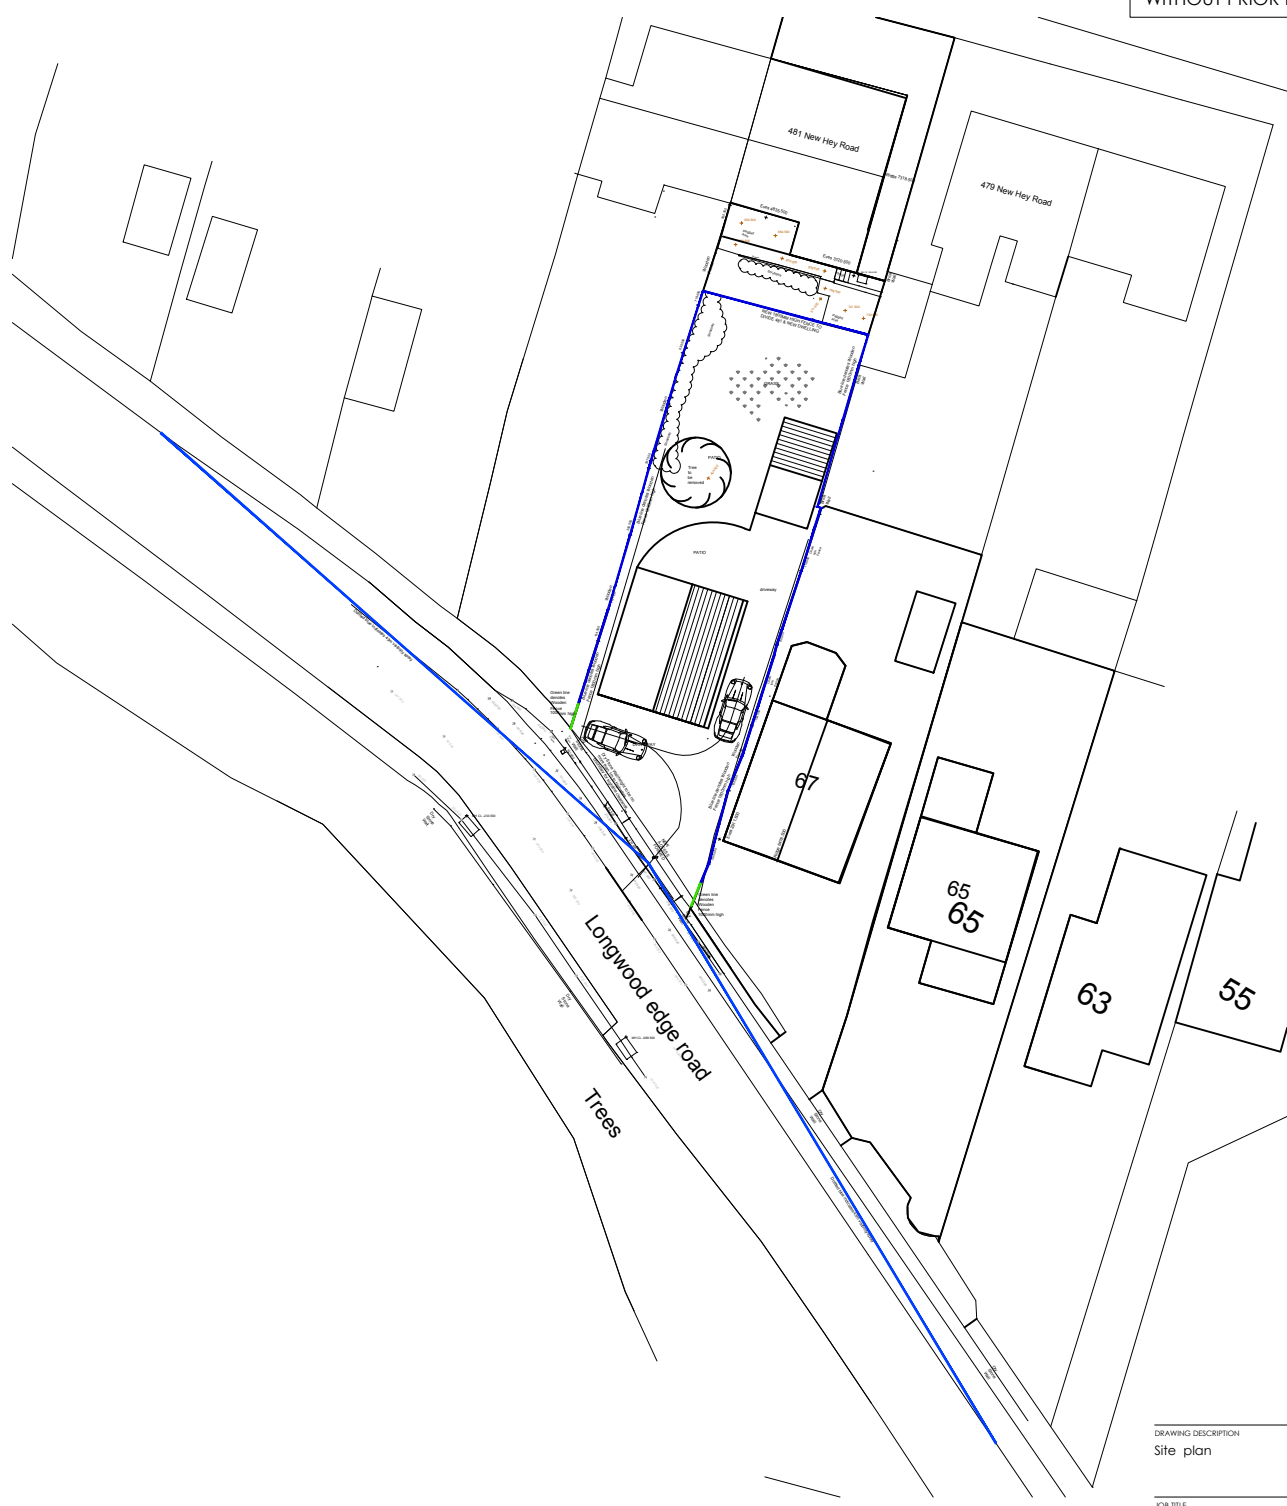

DRAWING DESCRIPTION			
Site plan			
JOB TITLE			
481 New Hey Road Salendine Nook			
CLIENT			
Mr & Mrs Livsey			
DRAWN BY			
DATE		SCALE 1:500	
Apr 2019		DRAWING NO.	
CHECKED		151/00-05	
		REVISION	
		-	



L'Arche Developments (Yorkshire) Ltd
 The Studio, No 3 The Old Brickworks
 Top o th bank, Burntwood, HS4 6UY
 Tel: 01484 663366