



Notes

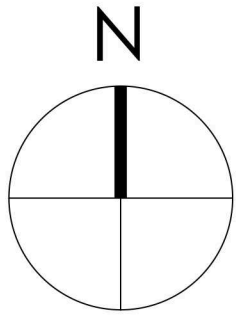


0 1000 2000 3000 4000 5000mm
SCALE 1:100

Note:
Surrounding contextual buildings and information are based on received ordinance survey drawings and are shown for illustrative purposes only. assumed site boundary is subject to confirmation to legal confirmation


Note:
Information is based on OS map and received information and is subject to full topographical survey. Assumed site boundary and site constraints subject to legal confirmation. All Legal easements and extent of existing underground services locations are subject to confirmation.

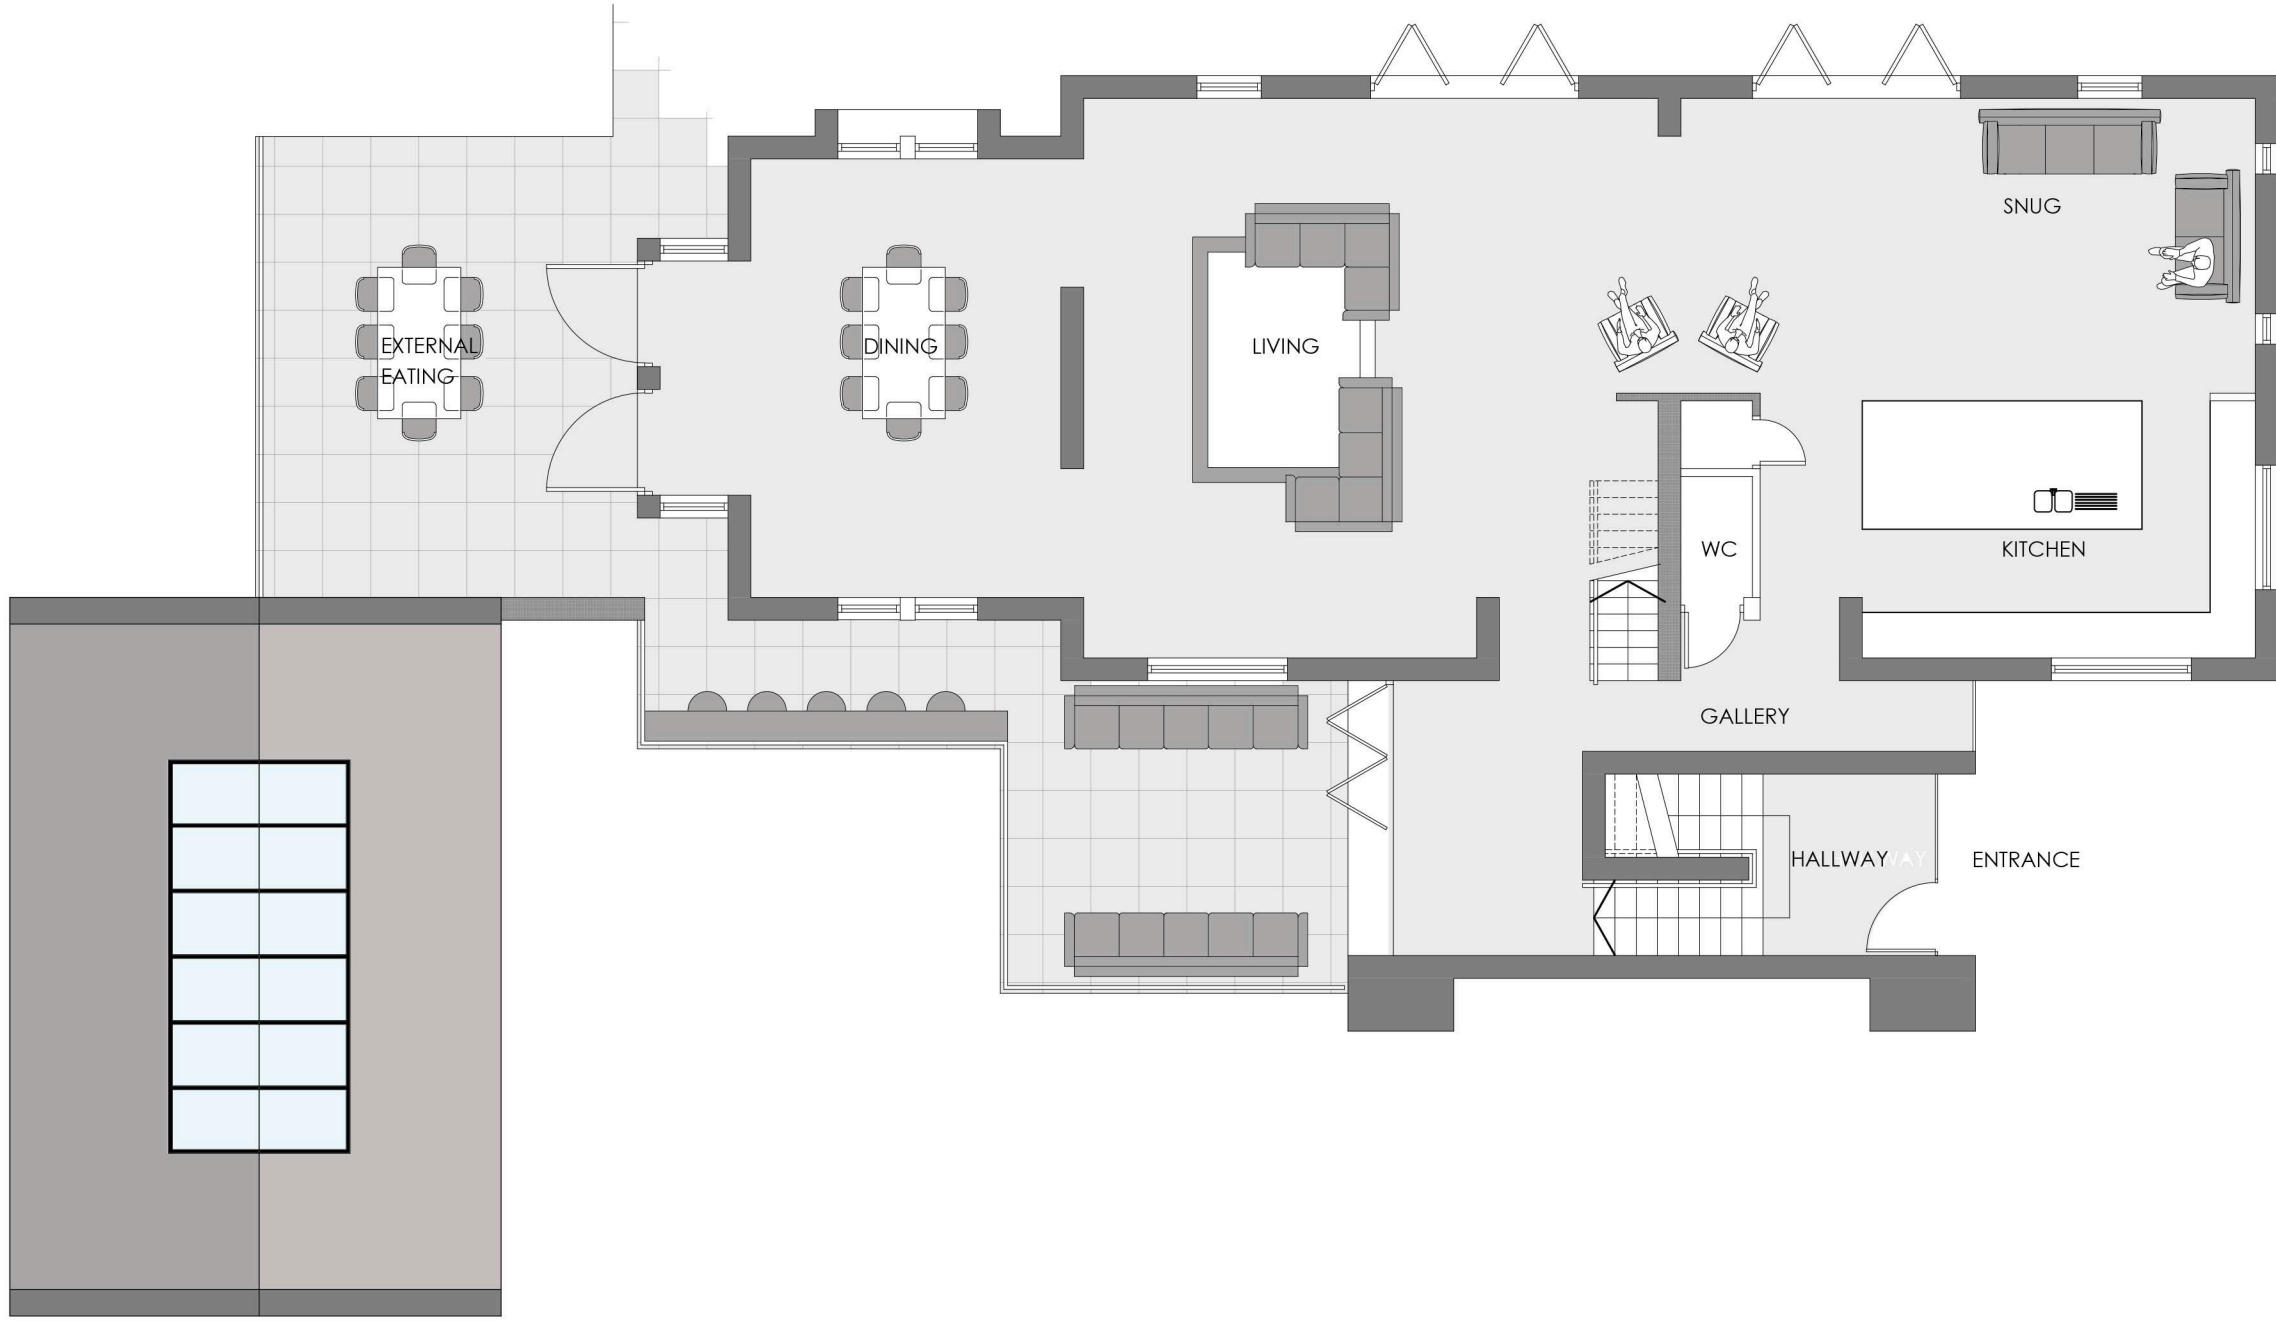


GROUND FLOOR PLAN_
AS PROPOSED
Scale_ 1:100

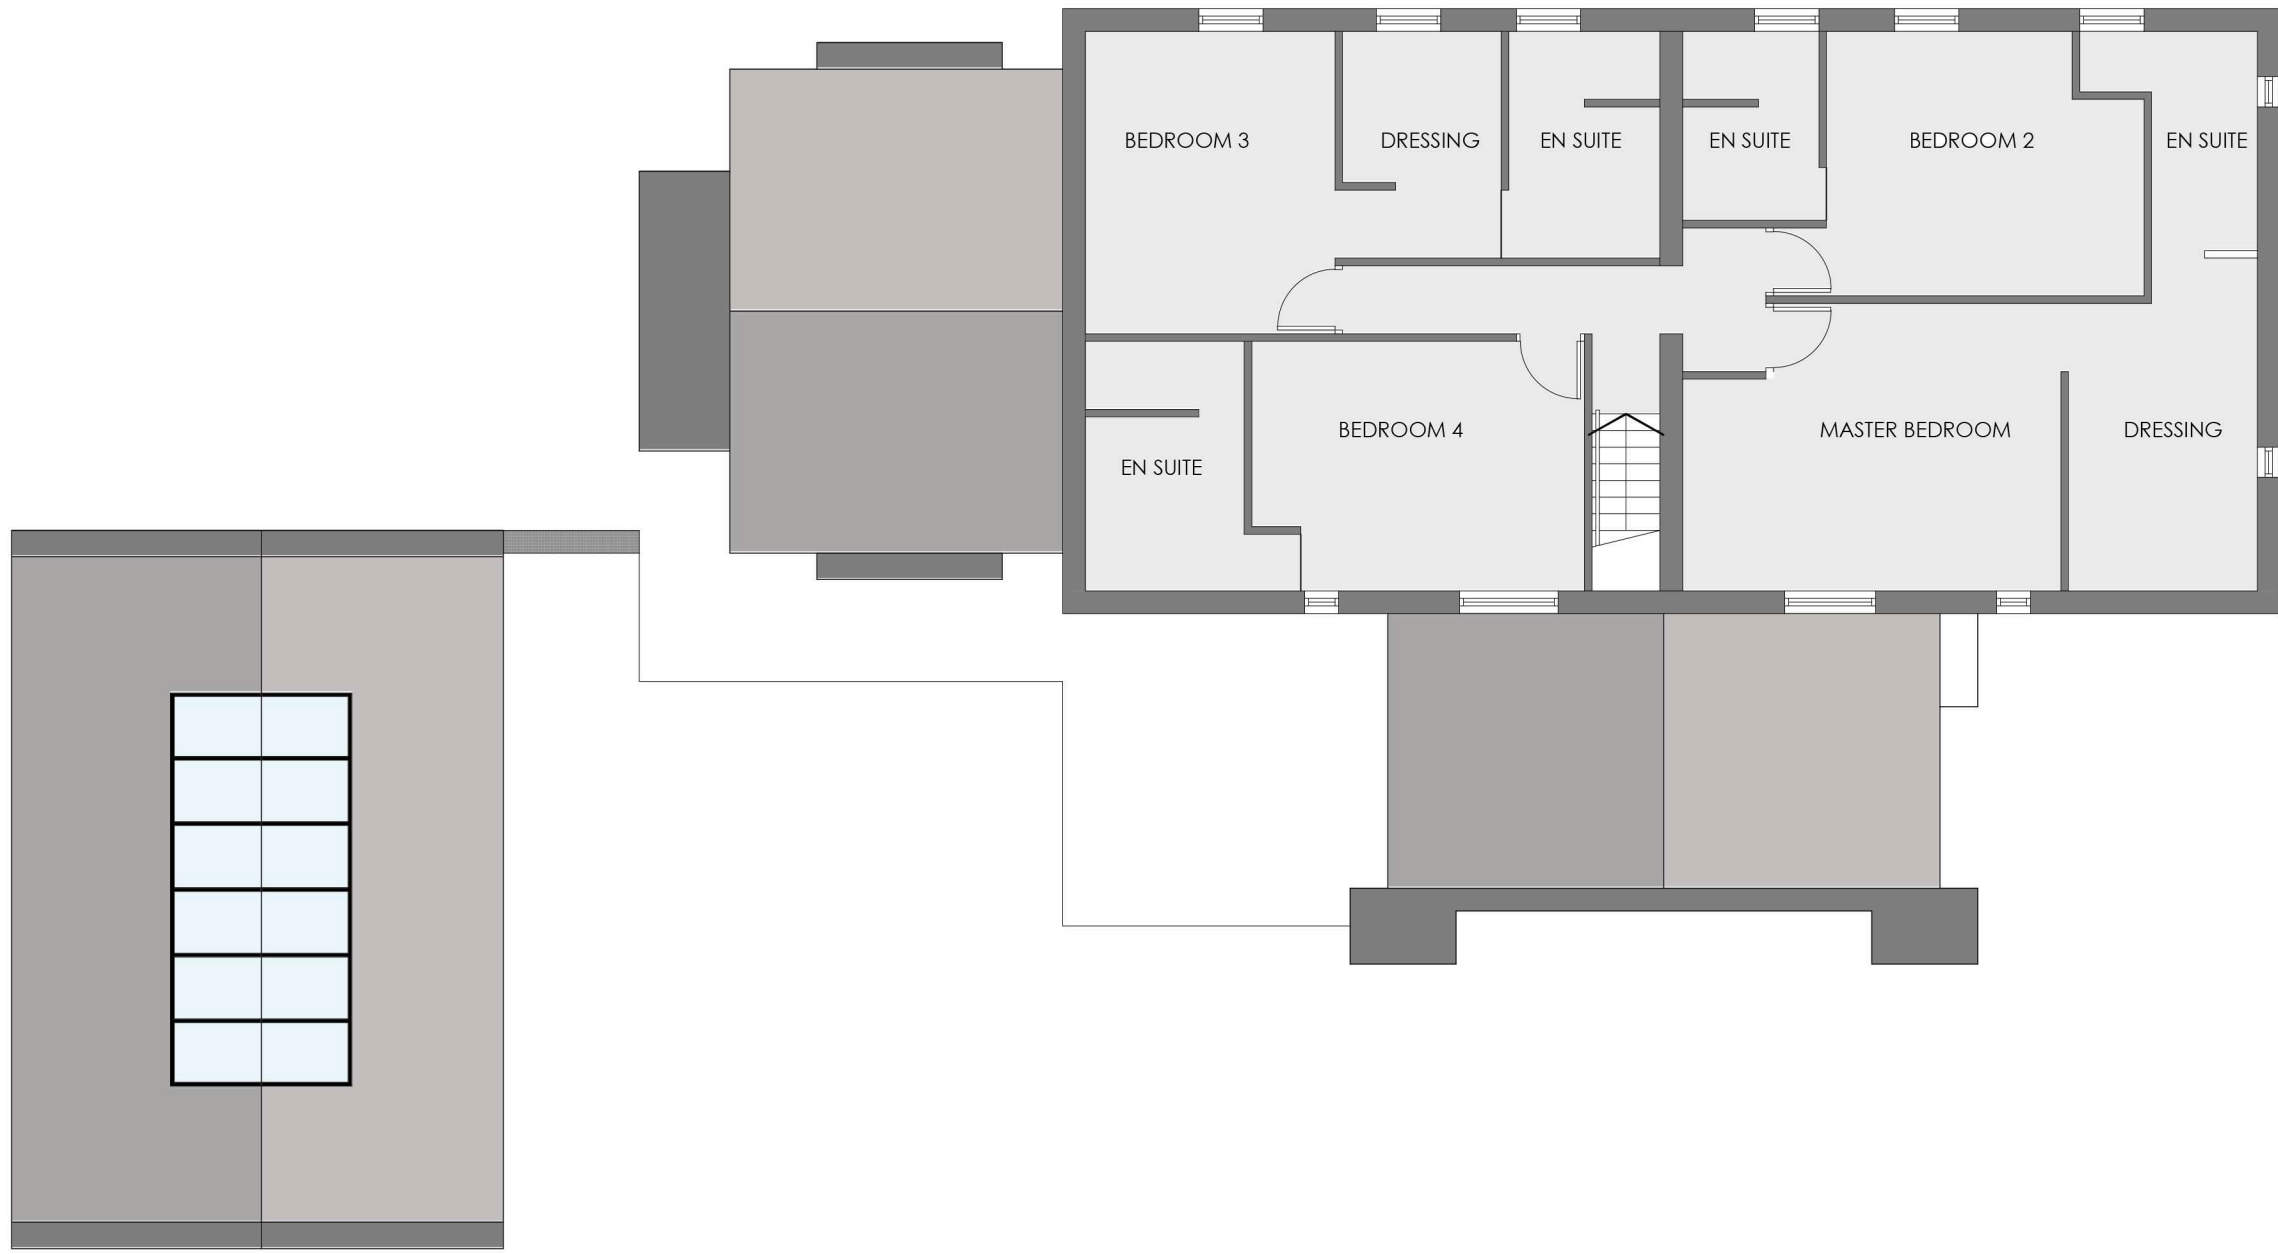

FIRST FLOOR PLAN_
AS PROPOSED
Scale_ 1:100

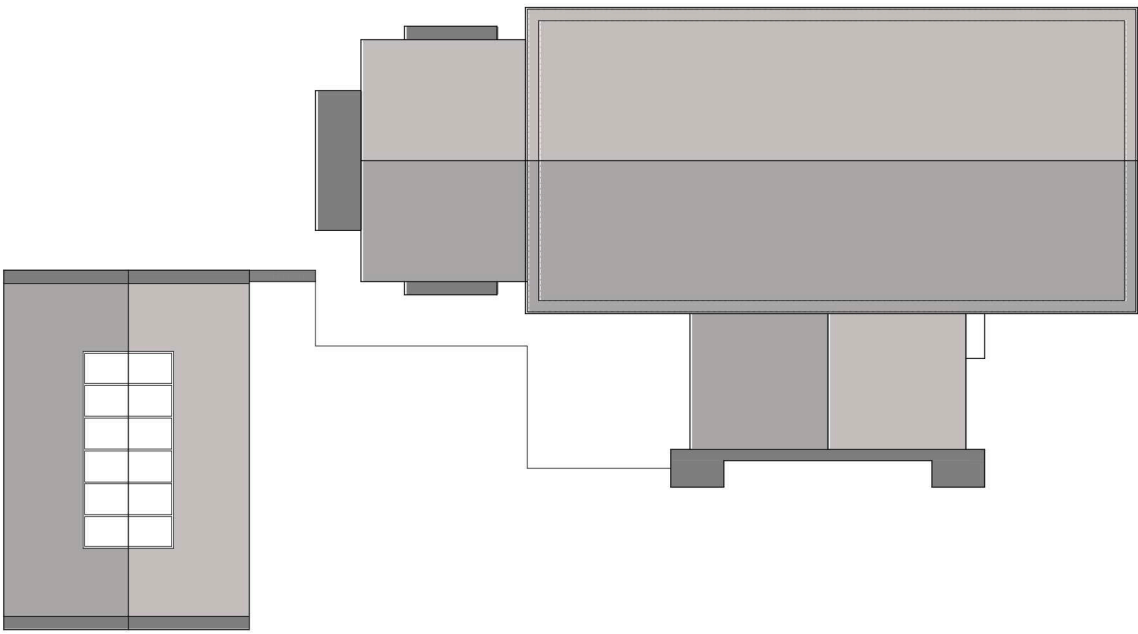

ROOF PLAN_
AS PROPOSED
Scale_ 1:100

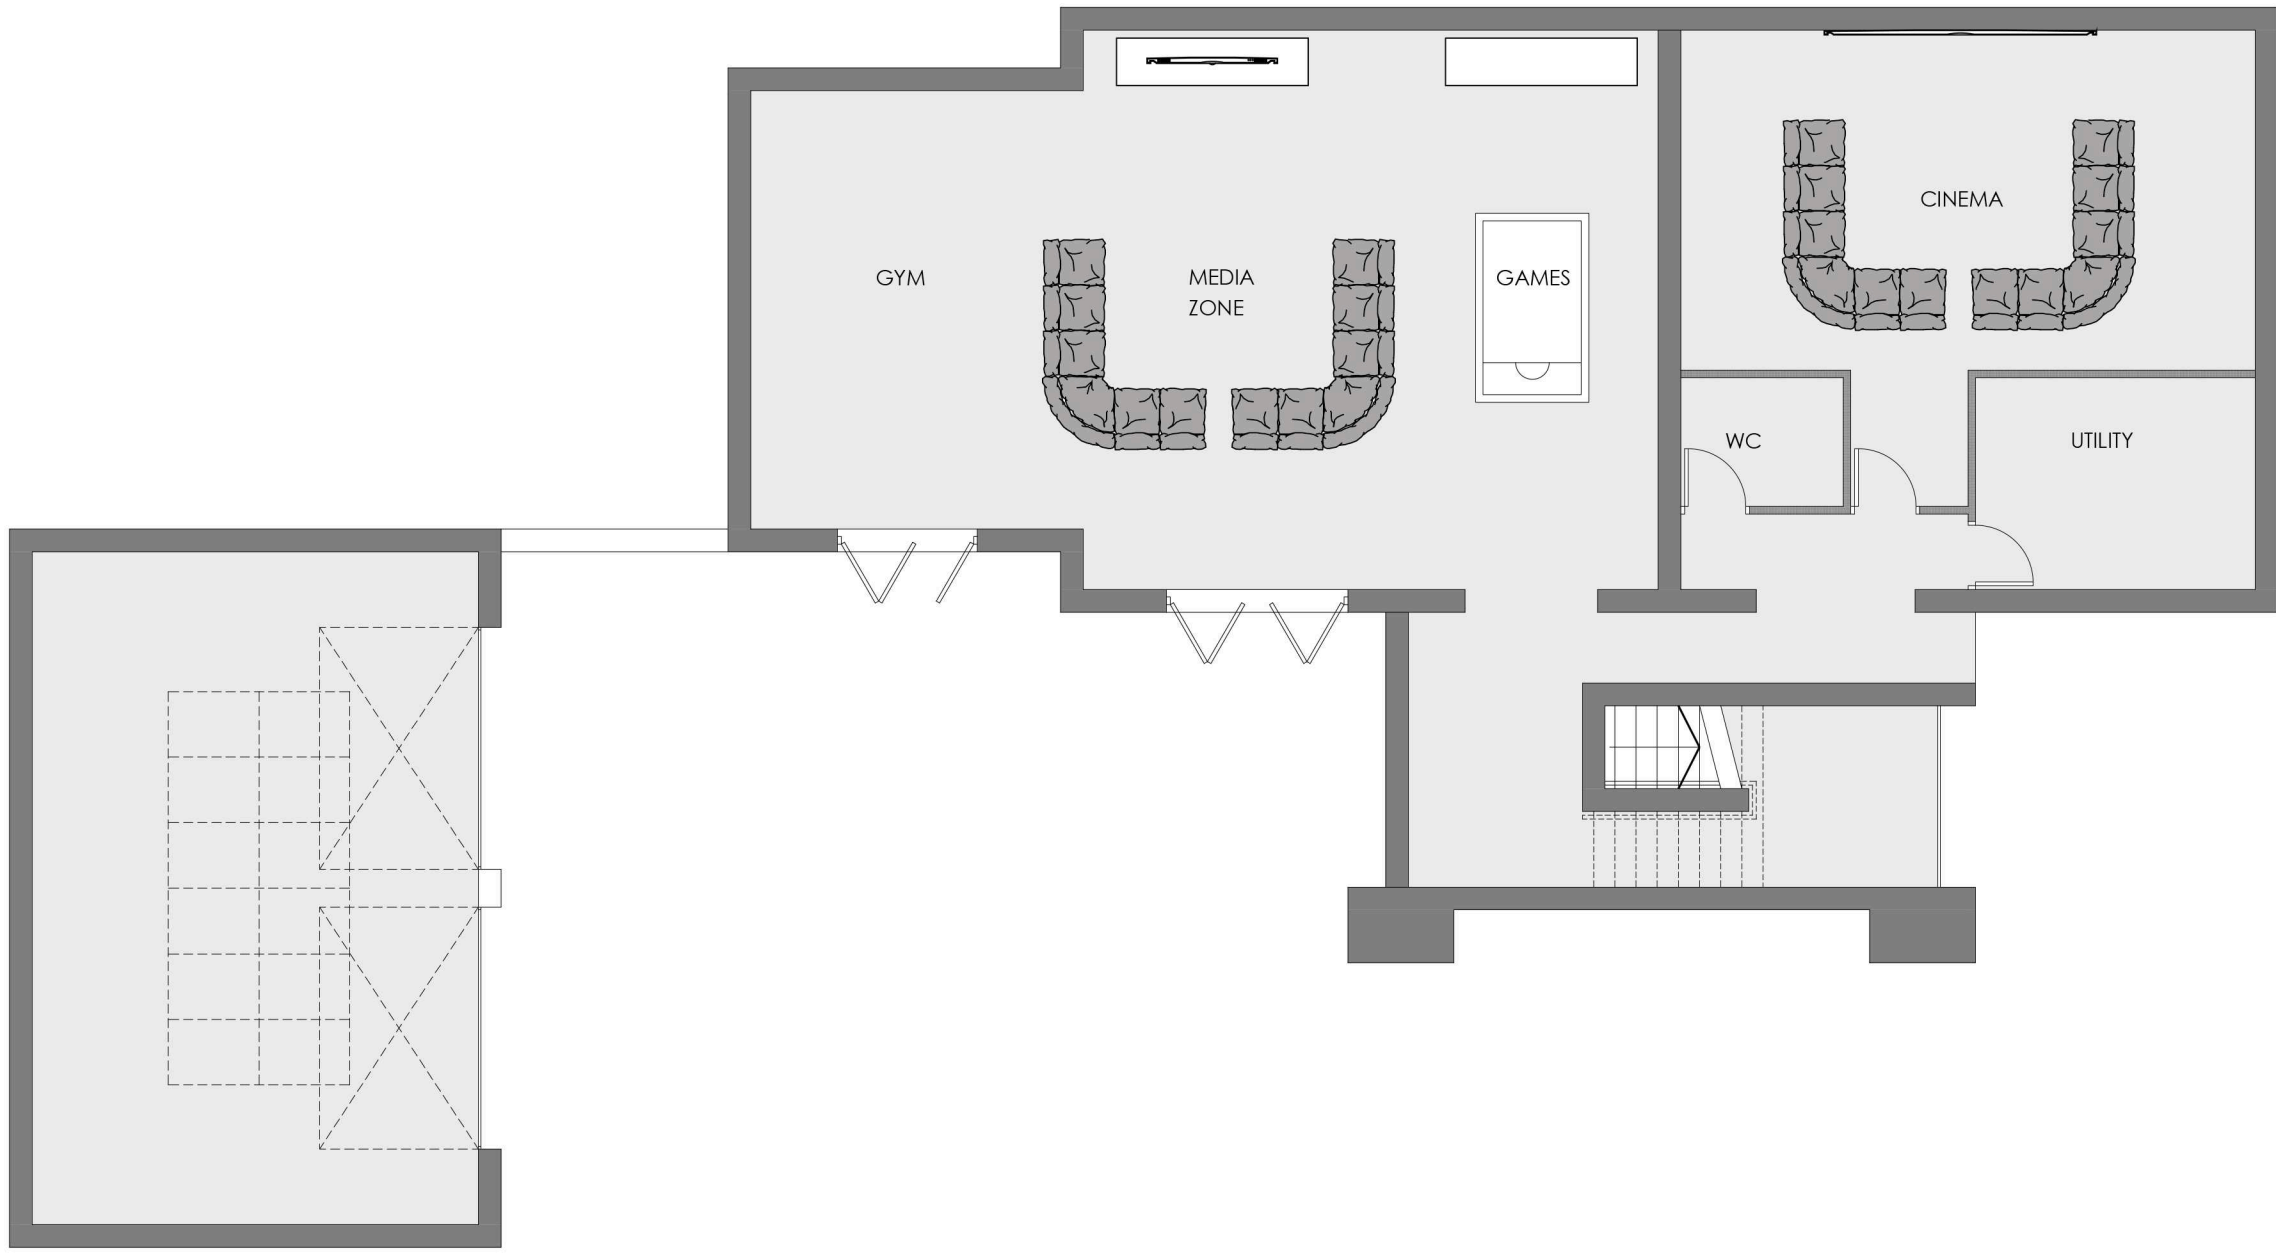

LOWER GROUND FLOOR PLAN_
AS EXISTING
Scale_ 1:100

Rev_ Date_ Amendments_ By_ Appr_

Eight_OneTwo
Architects

Tel_ +44 [0]1484 766543
Email_ mail@eightonetwo.co.uk
www.eightonetwo.co.uk
Studio A5, Brooke's Mill, Armitage Bridge, Huddersfield, HD4 7NR

Drawing Status_
PLANNING

Client_
MR & MRS THOMAS

Project_
PROPOSED EXTERNAL TERRACE, NETHERTON LODGE,
343 MELTHAM ROAD, HUDDERSFIELD, HD4 7NH

Drawing Title_
PROPOSED FLOOR PLANS

Drawing Scale_ 1:100_ Drawn By_ JdL Checked By_ JdL

Paper Size_ A1 Drawn Date_ 31_05_2019 Checked Date_ 18_07_2019

Drawing Number_
18_818 102