



IF IN ANY DOUBT PLEASE ASK THE ARCHITECT FOR CLARIFICATION.
DO NOT SCALE FROM DRAWING. ALL DIMENSIONS TO BE CHECKED ON SITE.
THE COPYRIGHT FOR THESE DRAWINGS REMAINS THE PROPERTY OF THE ARCHITECT. THEY
MUST NOT BE REPRODUCED IN ANY WAY WITHOUT THE ARCHITECT'S PRIOR WRITTEN CONSENT.

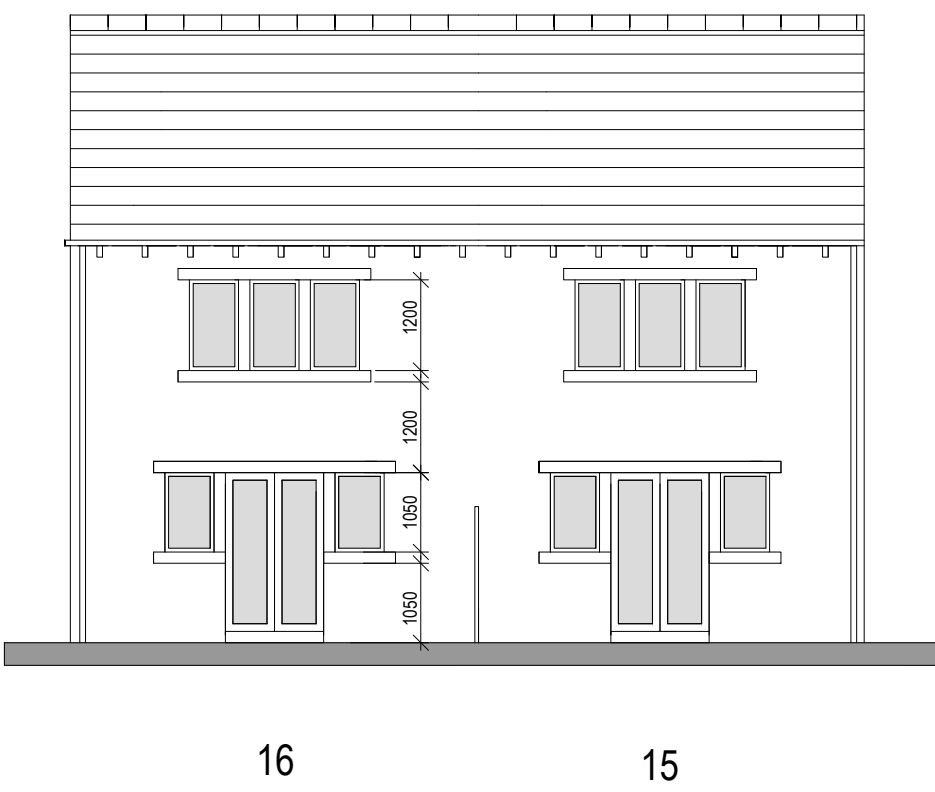


EAST ELEVATION




WEST ELEVATION

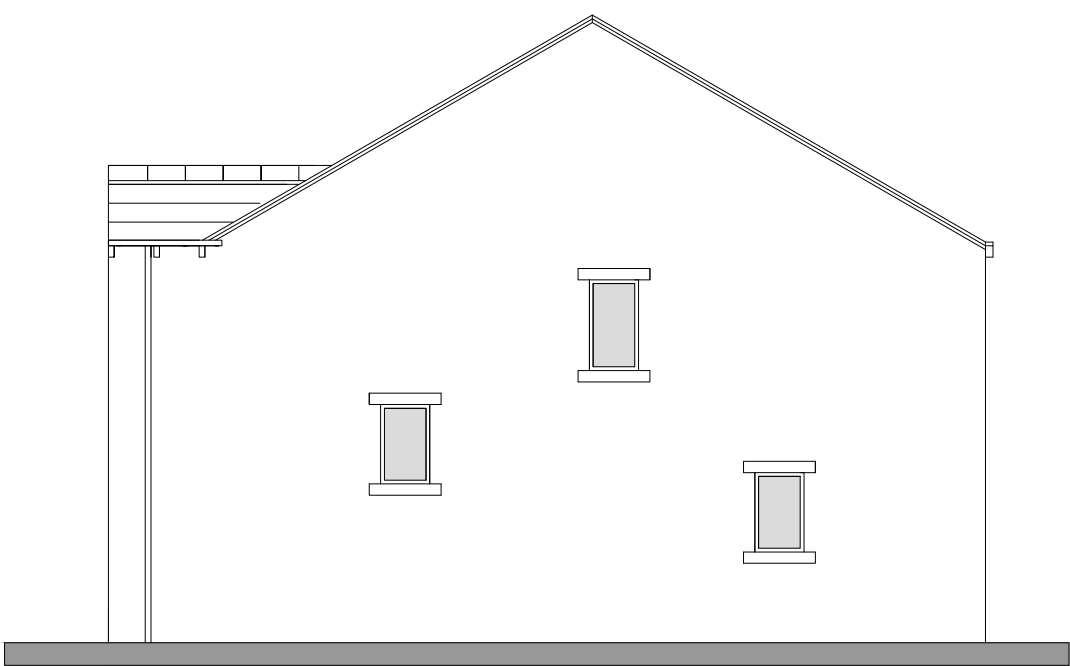


NORTH ELEVATION

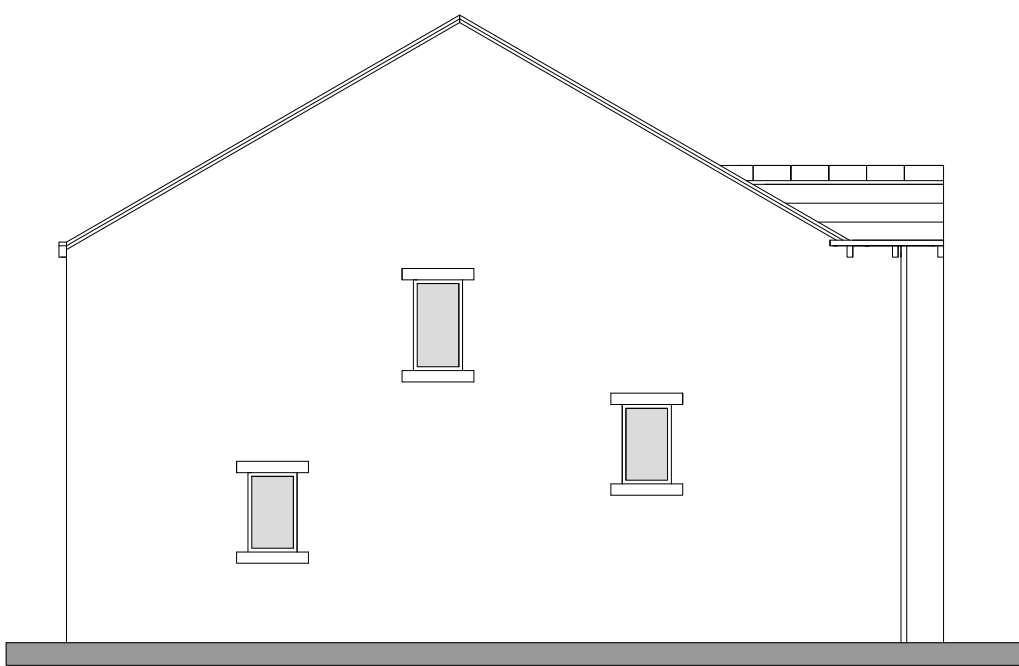


SOUTH ELEVATION

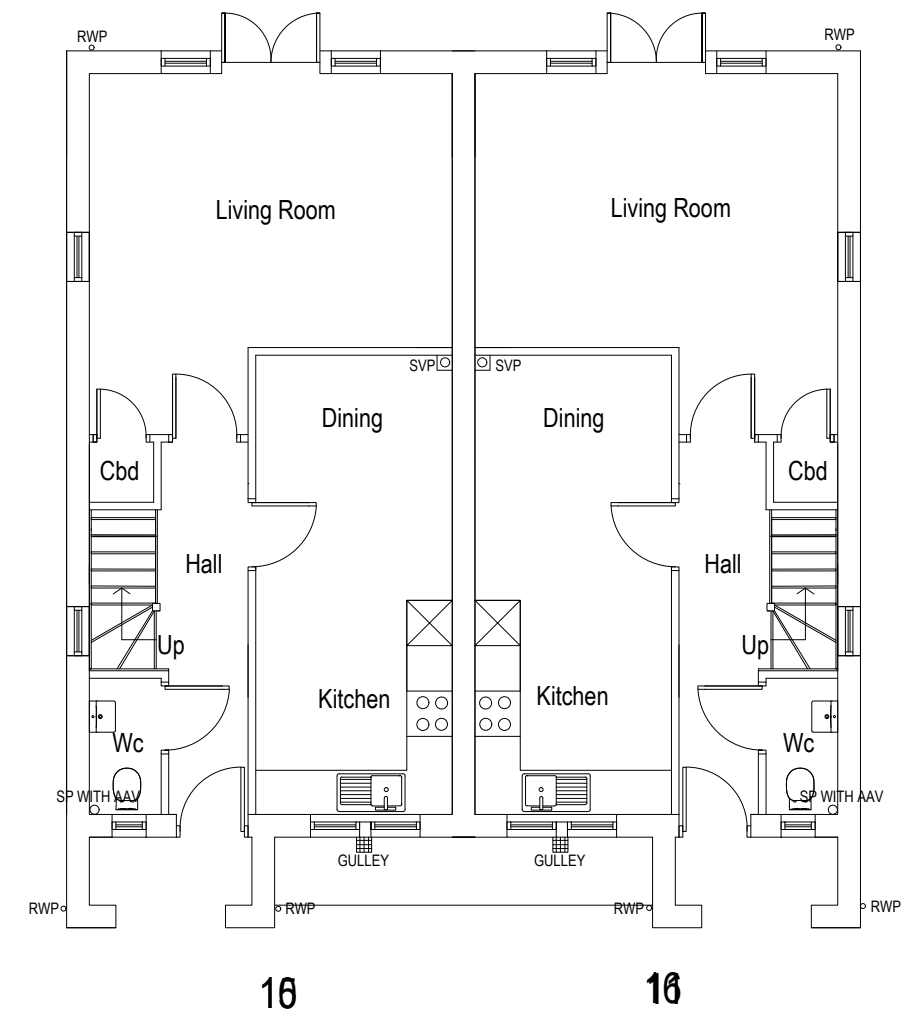


GROUND FLOOR

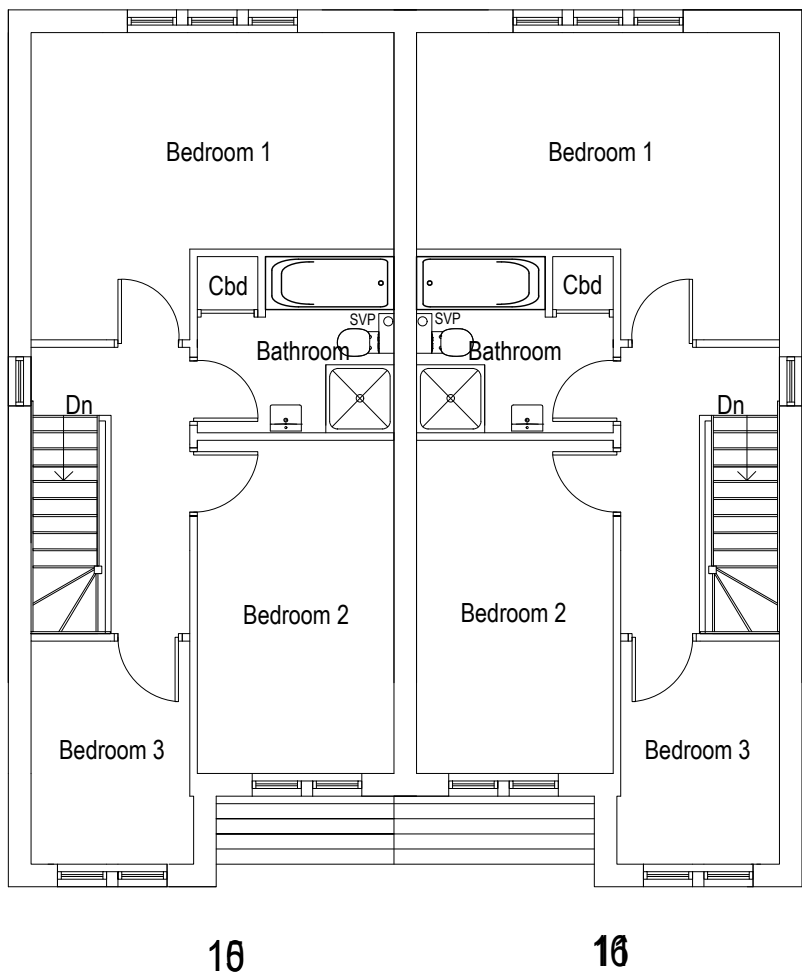

FIRST FLOOR

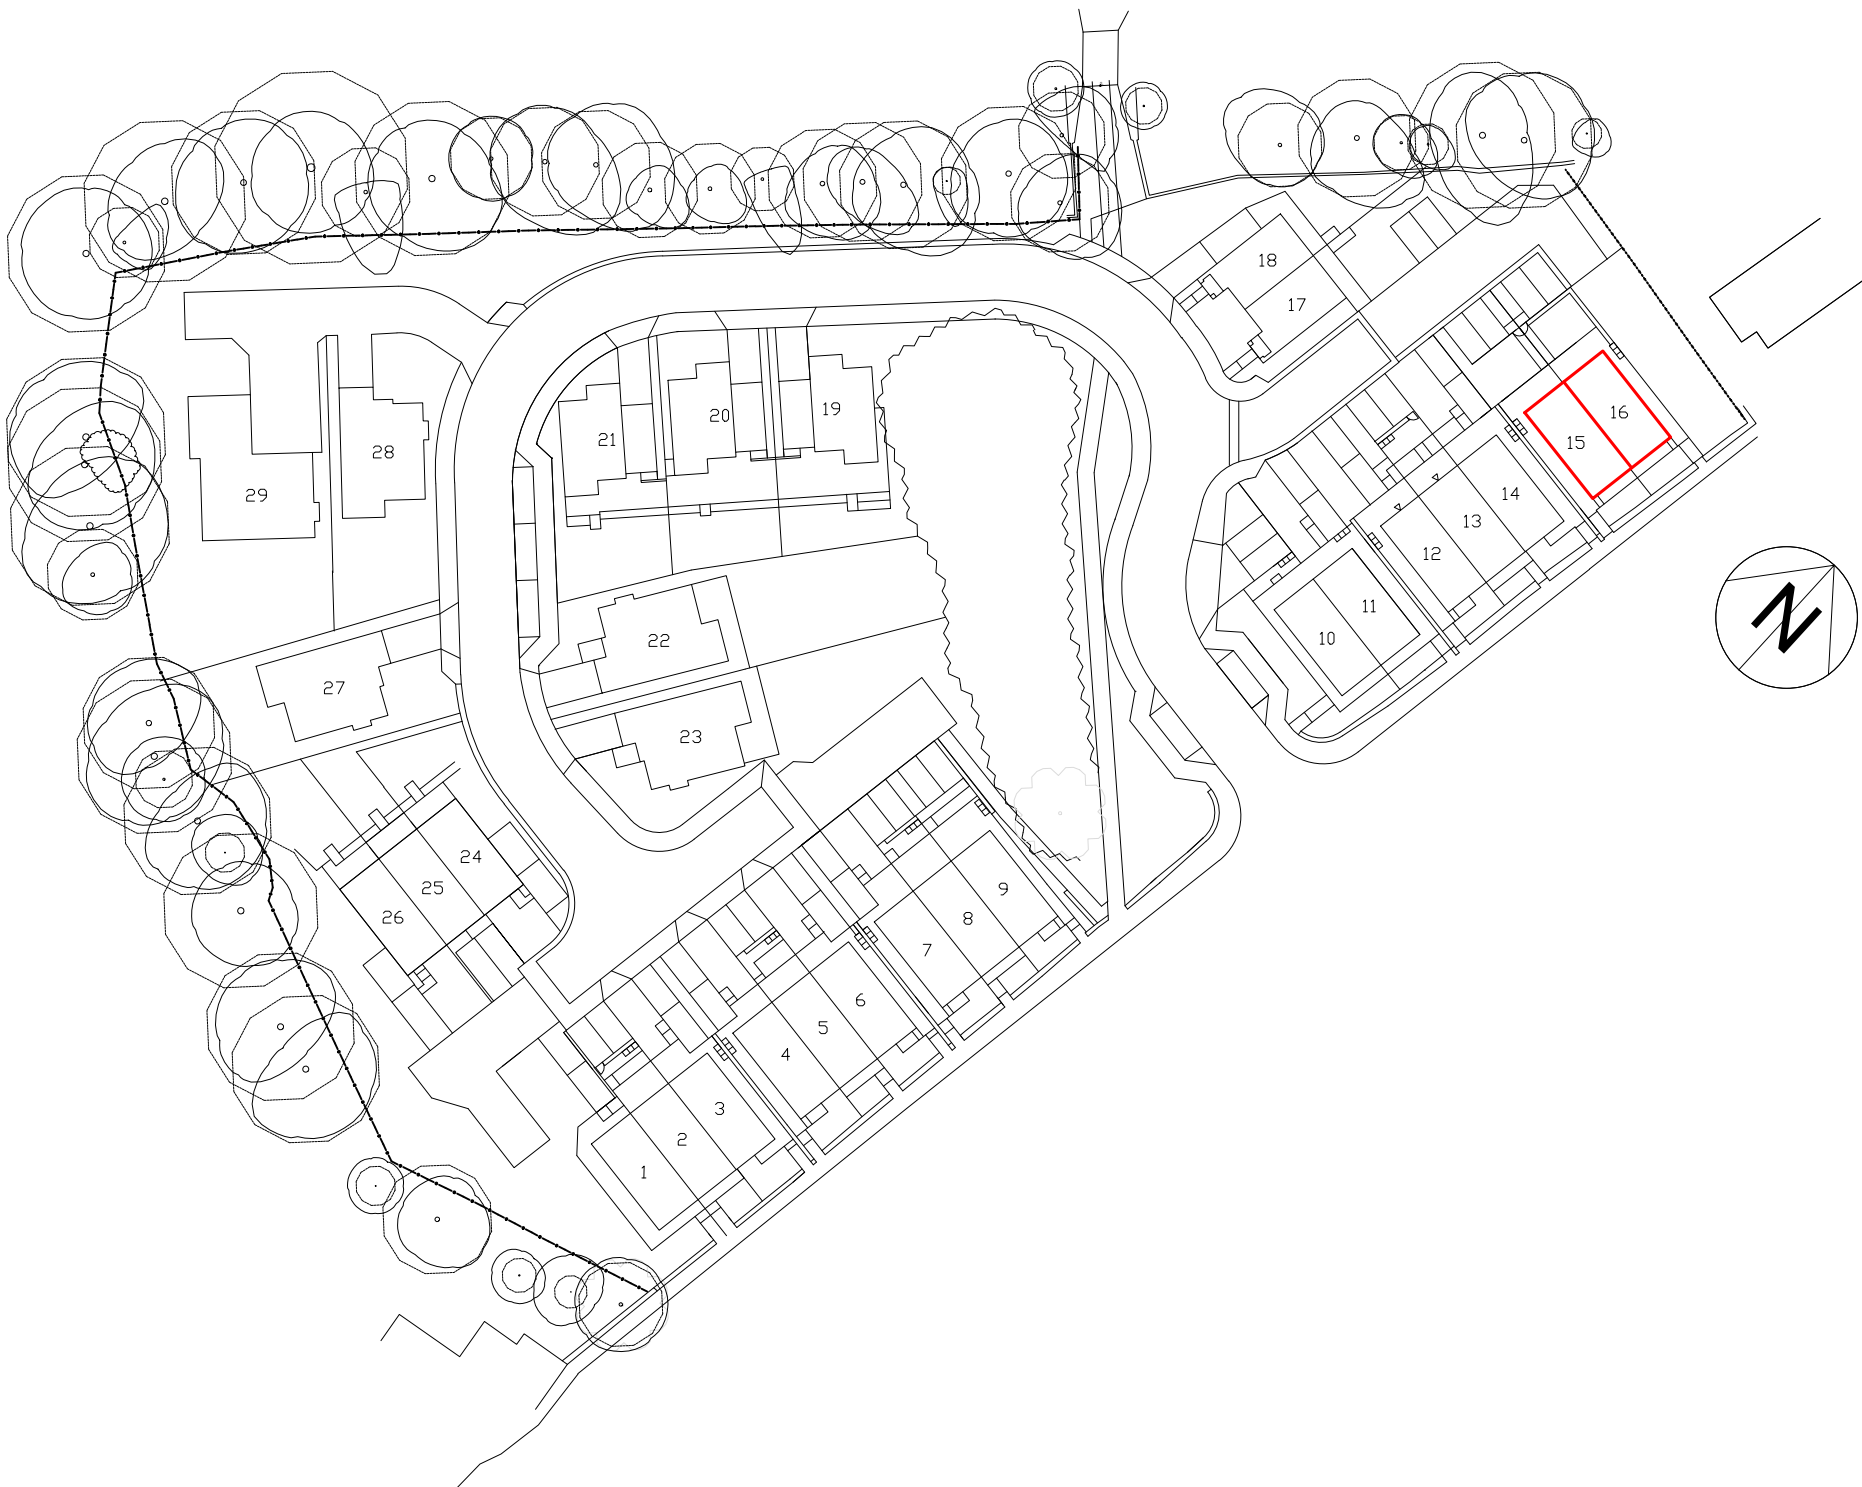

EXTERNAL WALLS TO BE NATURAL COURSED STONE.
ROOF TO BE BLUE SLATE.

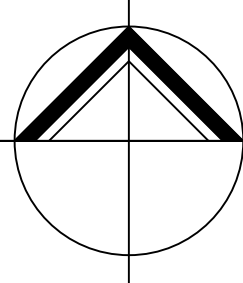

**NORTHERN
DESIGN
PARTNERSHIP**
Chartered Architects

THE CHAPEL
MILLMOOR ROAD
MELTHAM
HUDDERSFIELD HD9 5JU
TELEPHONE (01484) 854848
FAX (01484) 854949

CLIENT HEYWOOD HOMES LTD			
PROJECT RESIDENTIAL DEVELOPMENT ADJ TO 245 HUDDERSFIELD ROAD MELTHAM HD9 4BU			
DRAWING TITLE PLOTS 15 - 16 - PLANS + ELEVATIONS			
Rev.	Notes	Date	Drawn
SCALE 1:100 AT A1		06/20	MG
PROJECT No.	DRAWING No.	Rev.	
1754	07	-	