



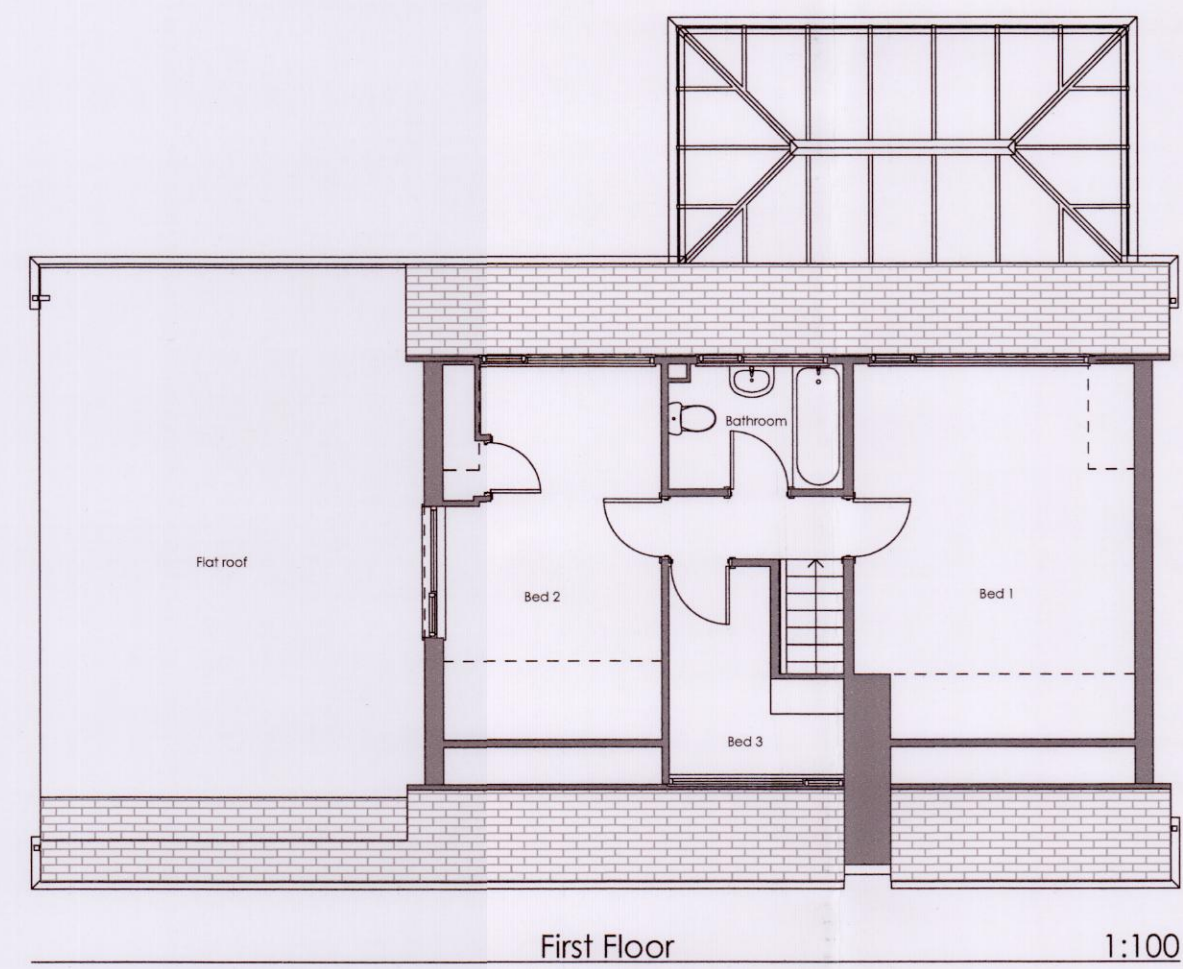

First Floor 1:100

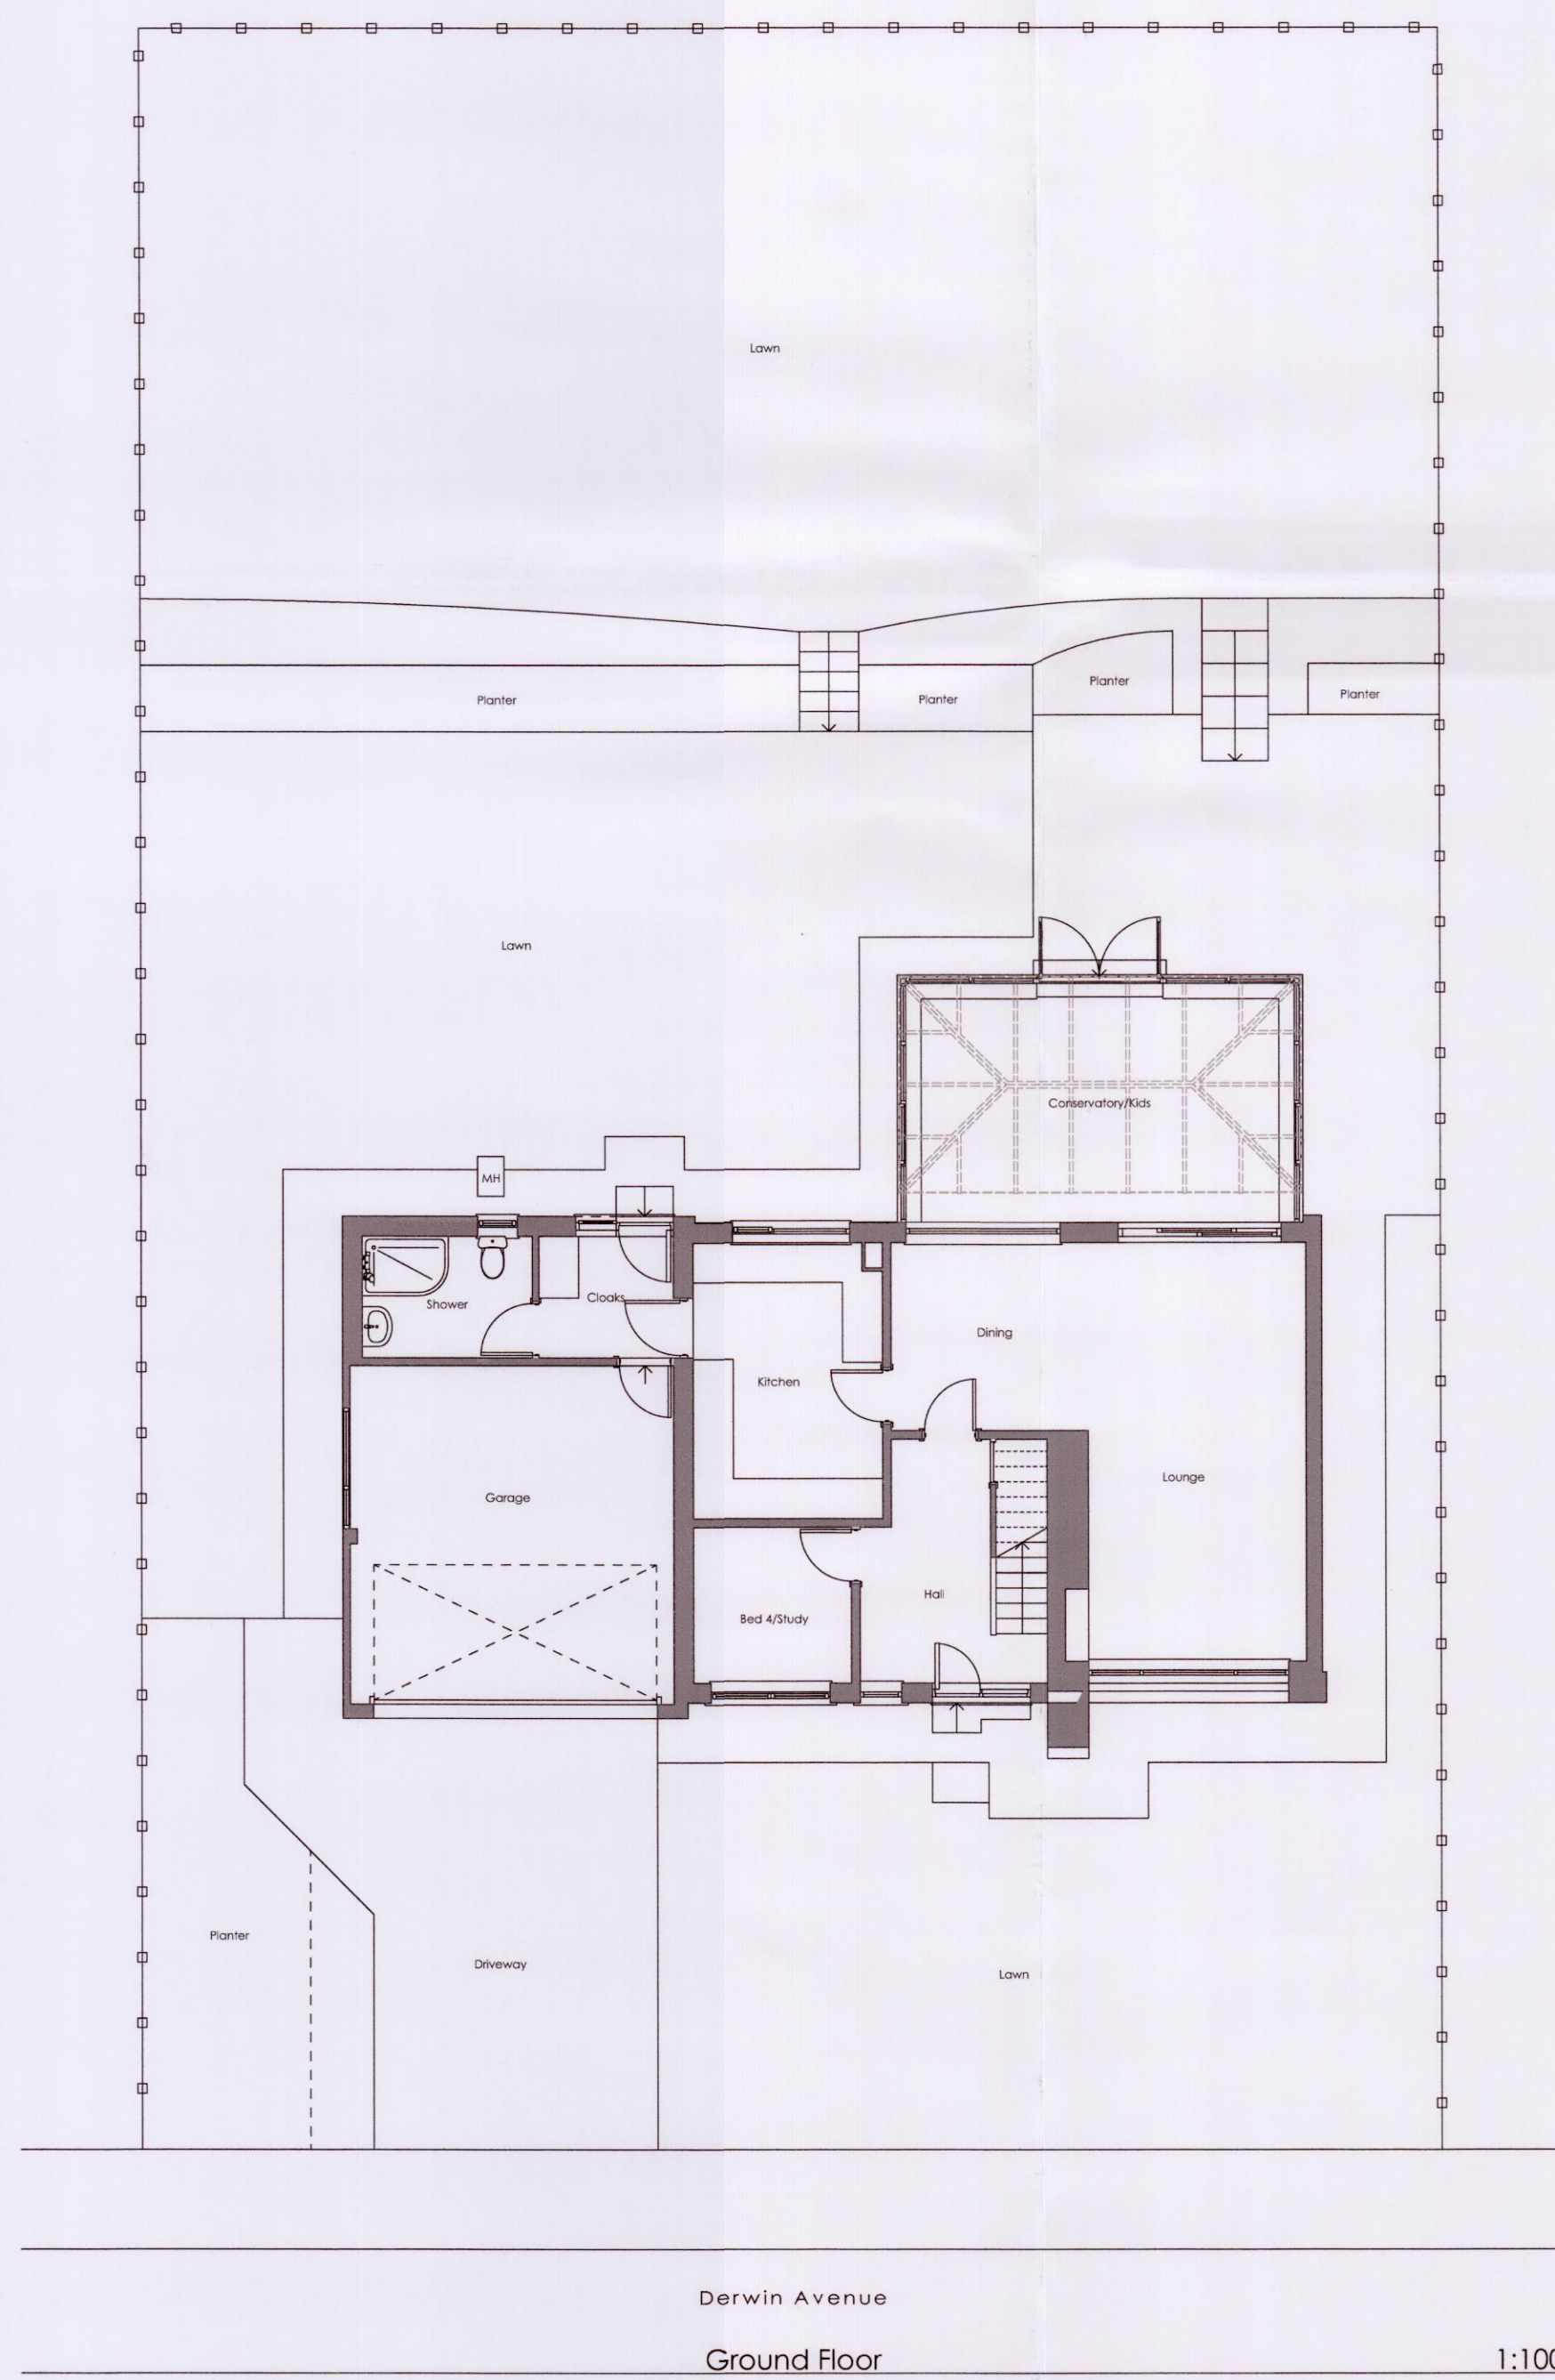


Derwin Avenue
Ground Floor 1:100



South (front) Elevation 1:100



East Elevation 1:100

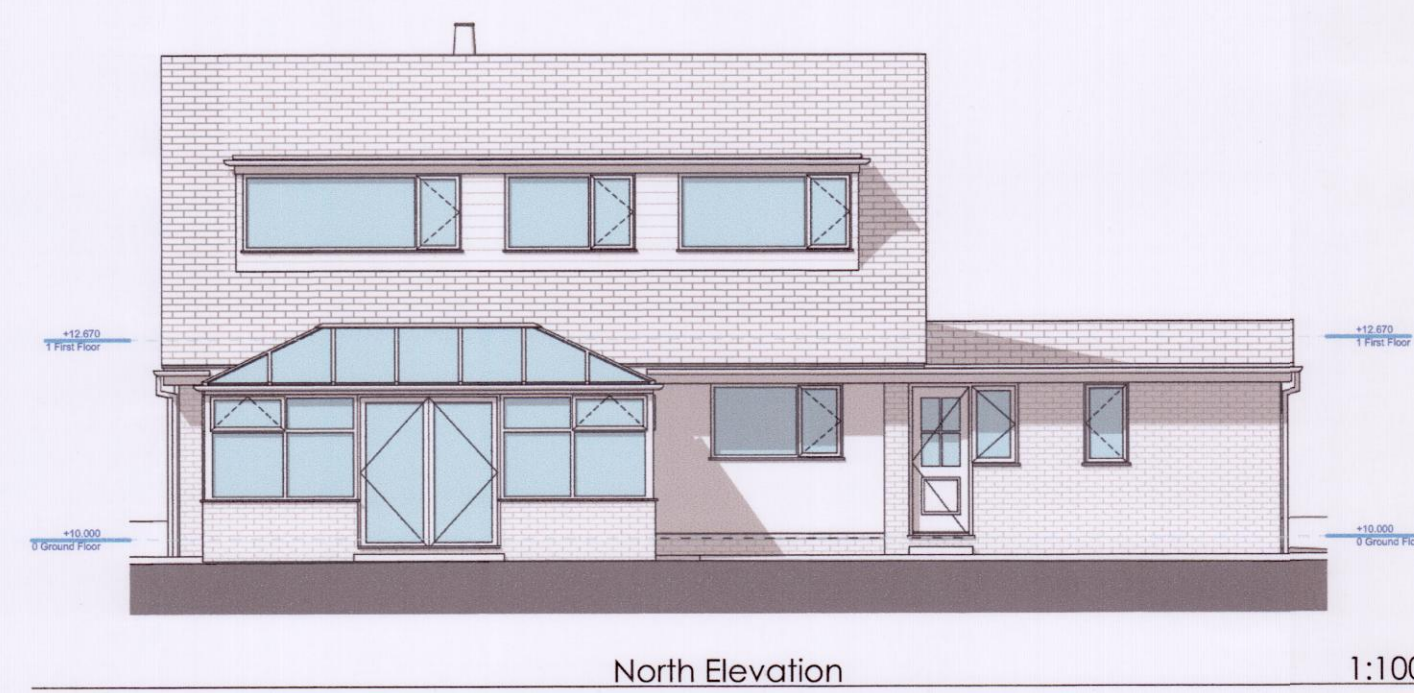

North Elevation 1:100



West Elevation 1:100

Client: MR S. KELLY	
Job Title: PROPOSED EXTENSION & ALTERATIONS 6 DERWIN AVENUE, STOCKSMOOR, HUDDERSFIELD HD4 6YA	
Drawing: EXISTING PLANS & ELEVATIONS	
Date: MARCH 2019	Scale @ A1: 1:100
Drawing No: 01	