


REVISIONS		
No.	DESCRIPTION	DATE

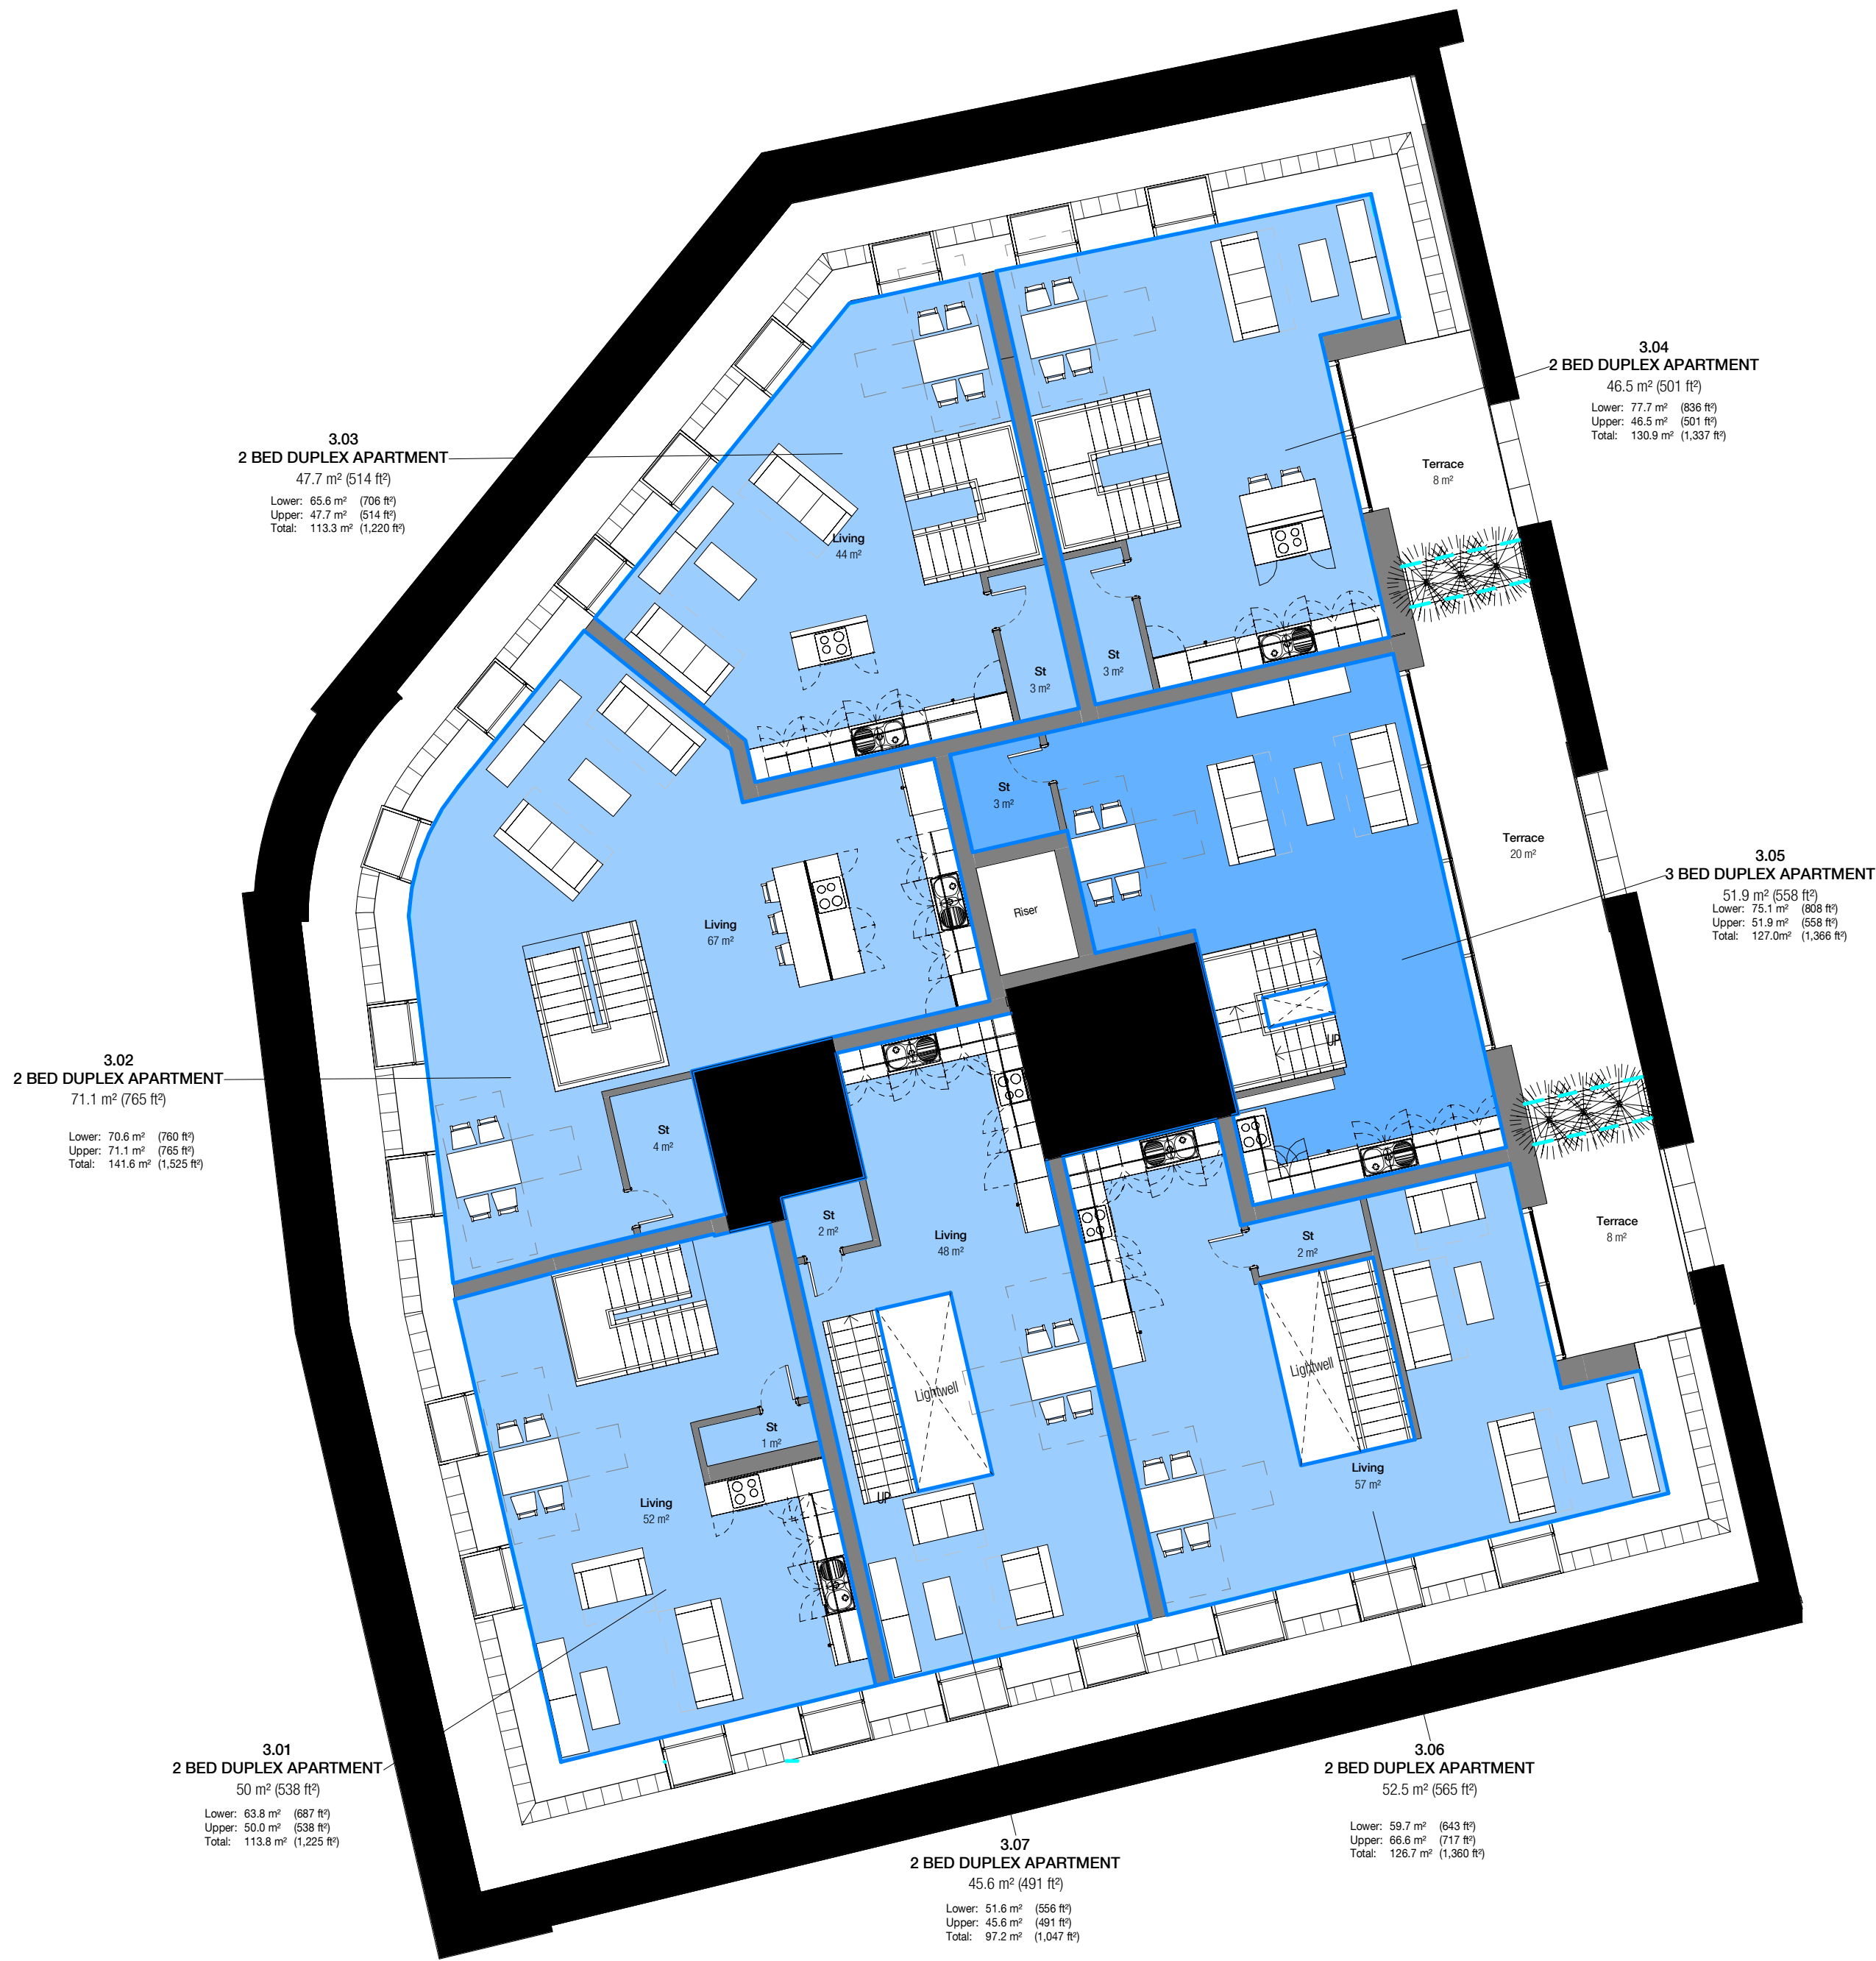

PROPOSED FOURTH FLOOR PLAN

1 : 100

NORTH



ARCHITECTURE

No. 55 | St Paul's Street | Leeds | LS1 2TE
0113 887 3100 www.dla-design.co.uk

PROJECT
FIELD HOUSE, 15 WELLINGTON
ROAD, DEWSBURY

TITLE
PROPOSED FOURTH FLOOR
PLAN

SCALE 1 : 100 @ A1	DATE 08/08/19
DRAWN DK	REVIEWED JO

DLA REF 2018-051	NUMBER 0226	REVISION
---------------------	----------------	----------

STATUS
PLANNING