



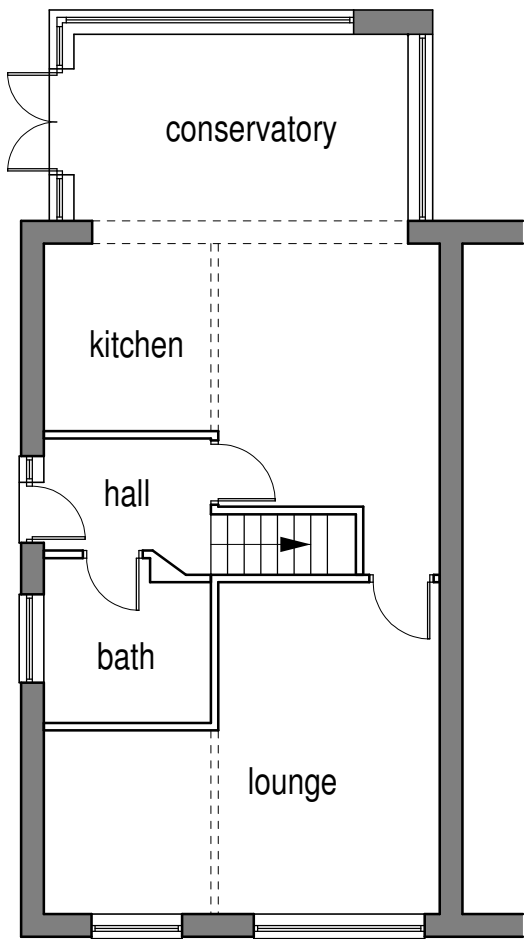


Existing ground floor layout (1:100)

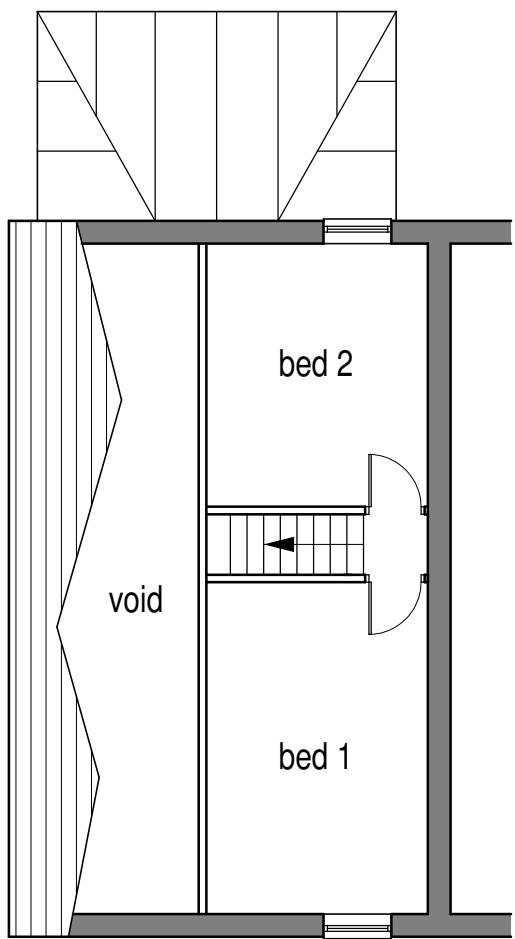


Existing first floor layout (1:100)




Existing front elevation (1:100)

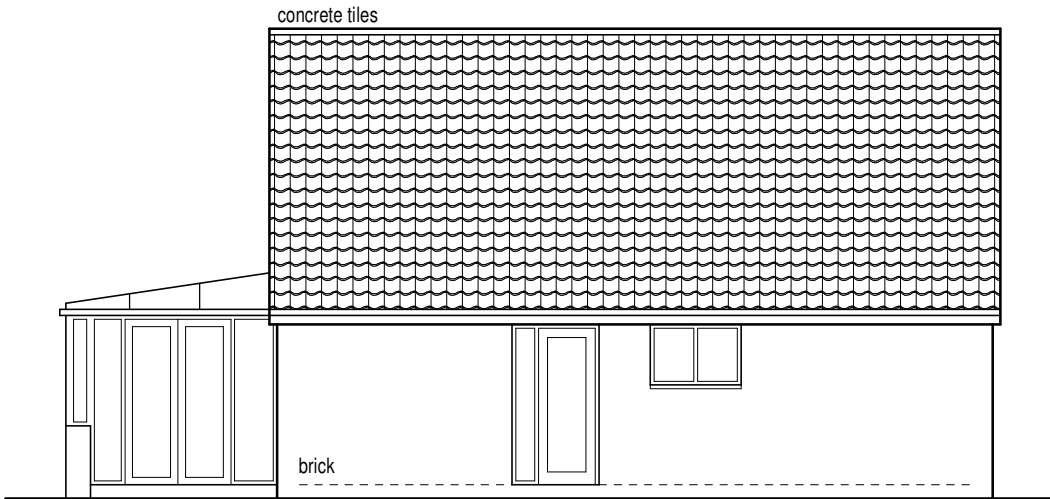


Existing side elevation (1:100)

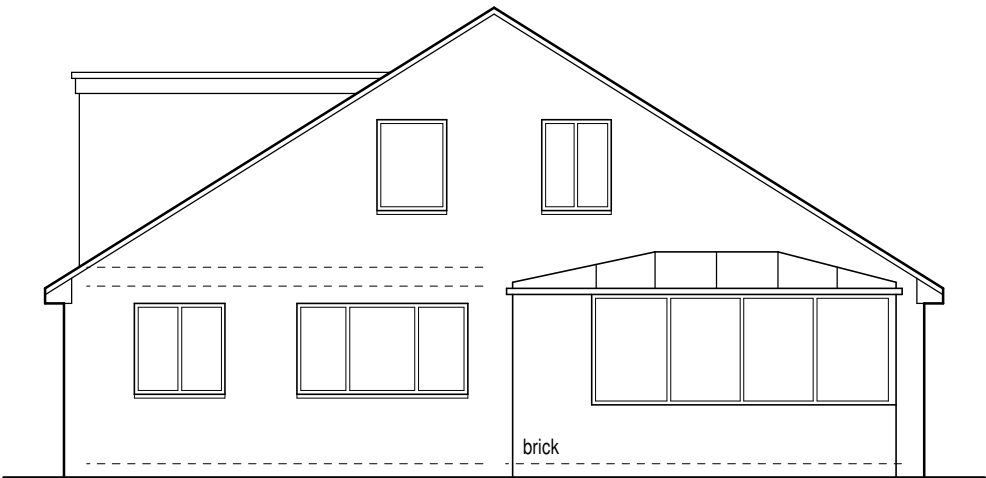


Existing rear elevation (1:100)

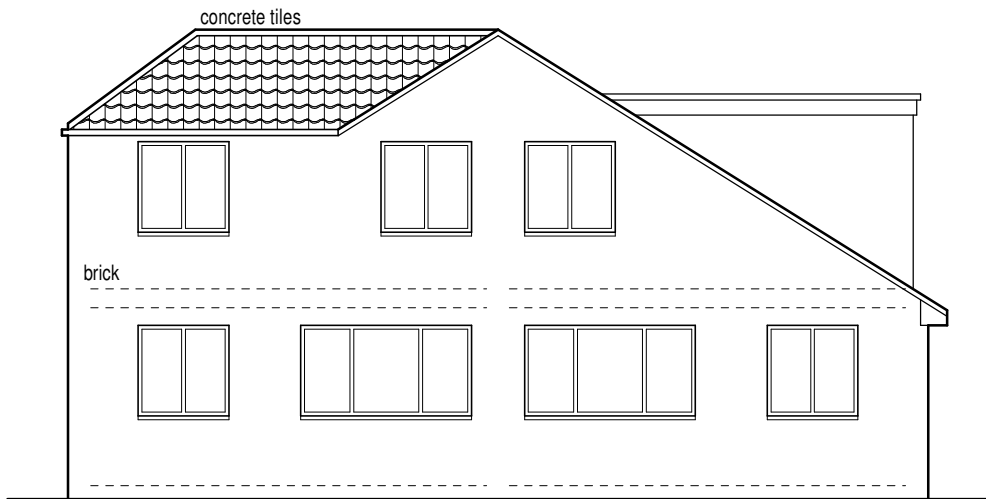


Proposed front elevation (1:100)

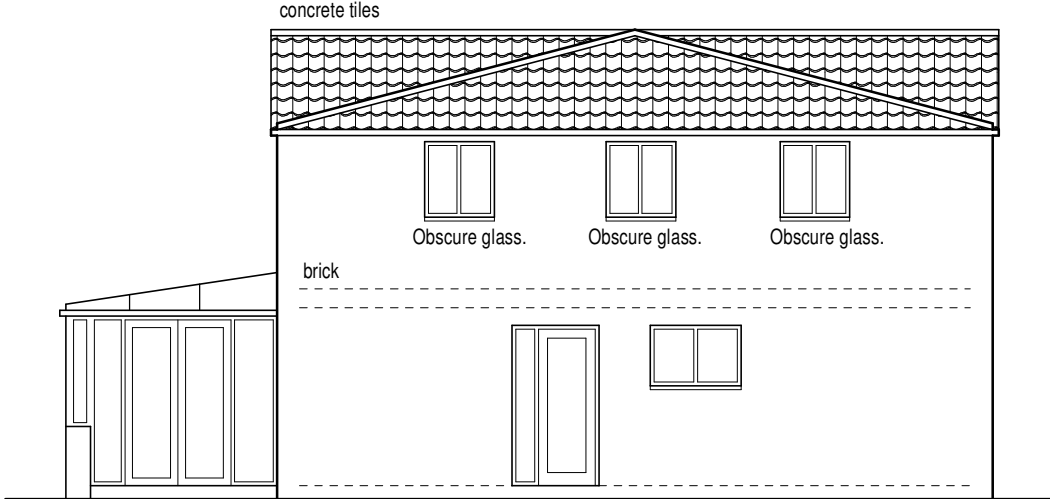


Proposed side elevation (1:100)

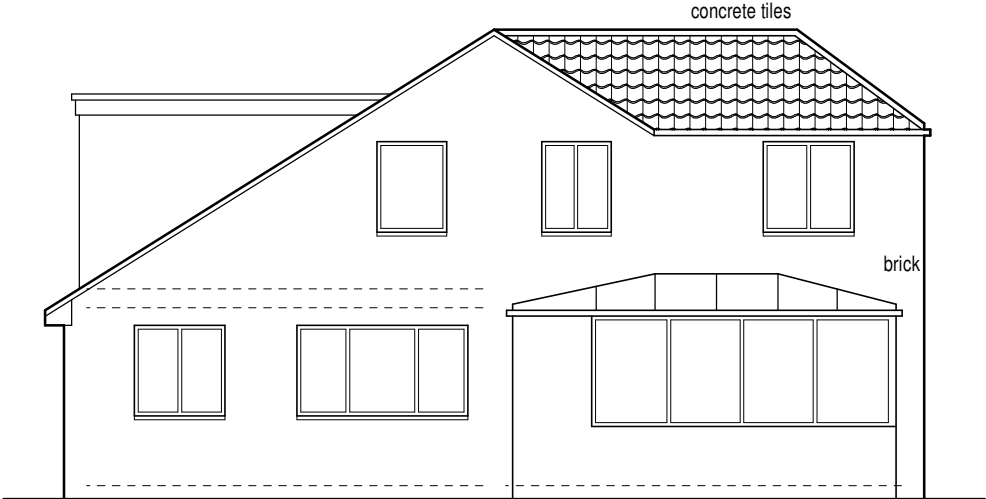


Proposed rear elevation (1:100)

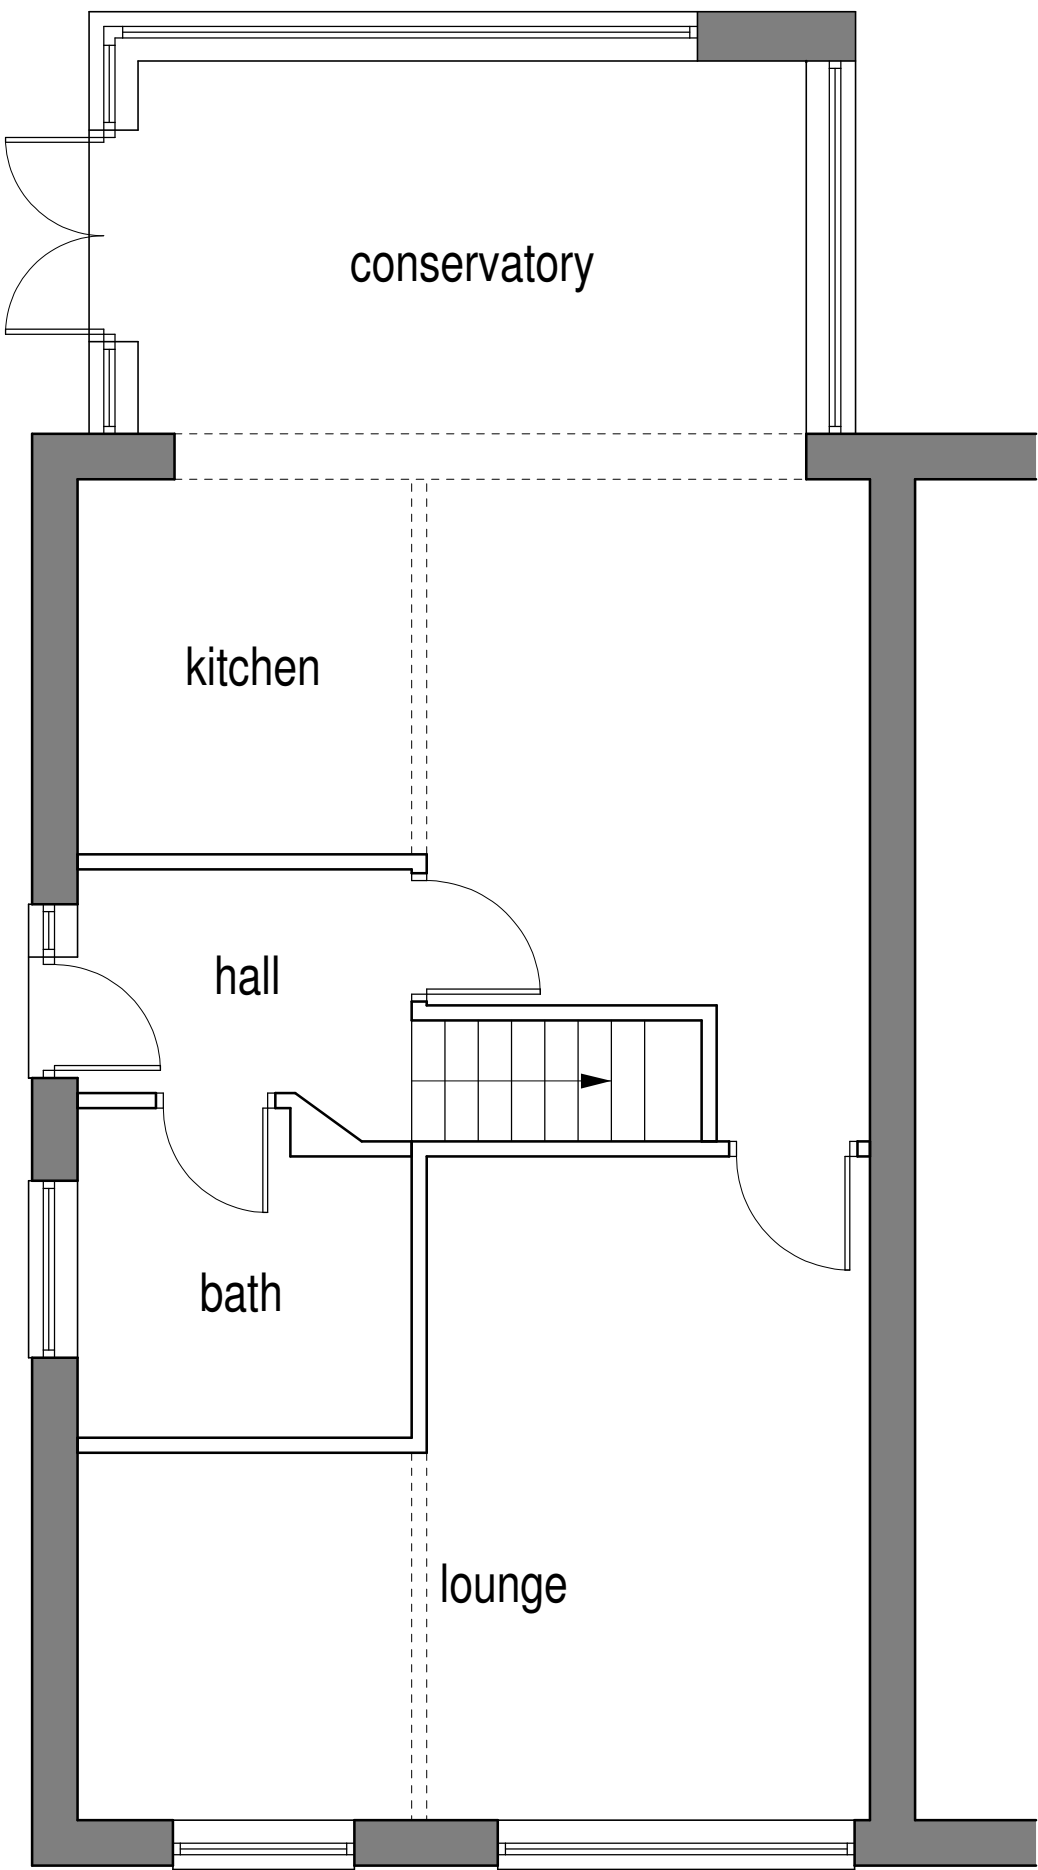


Proposed ground floor layout (1:50)

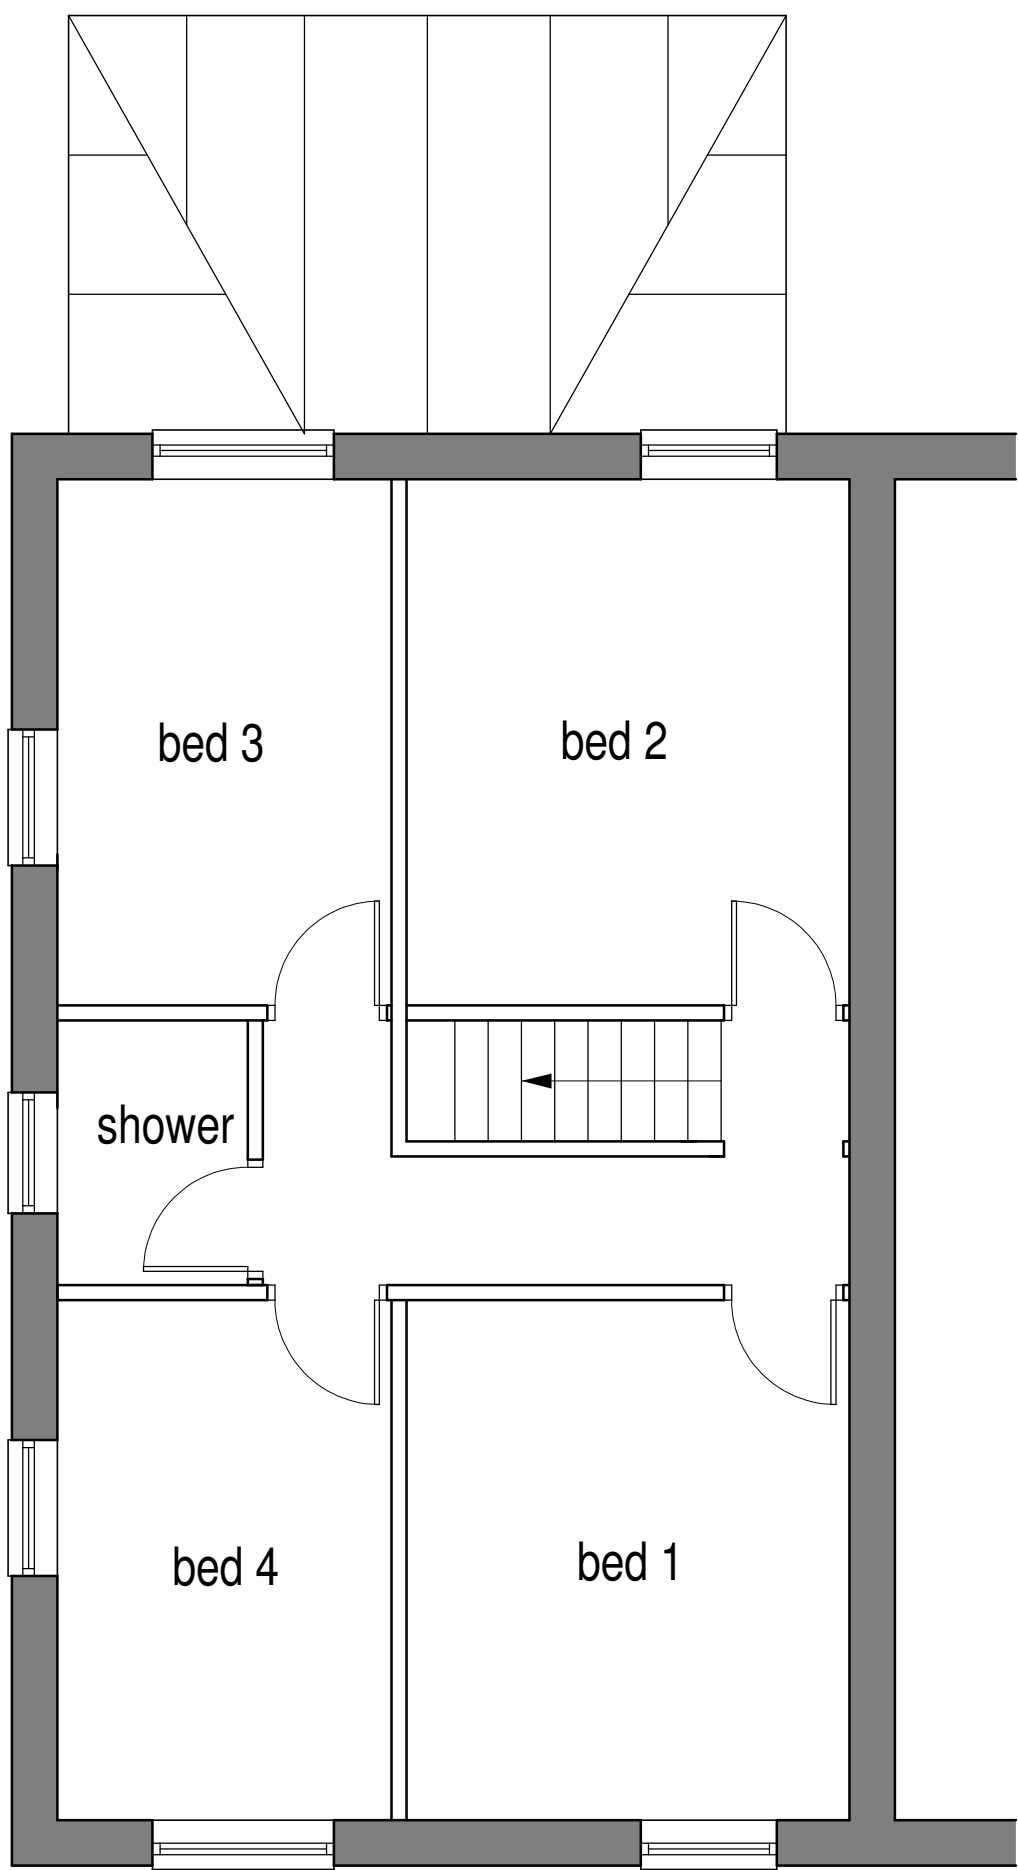


Proposed first floor layout (1:50)

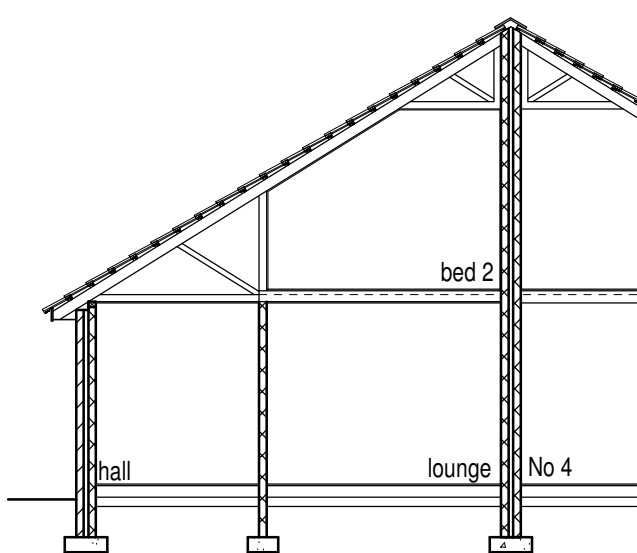


Existing section (1:100)

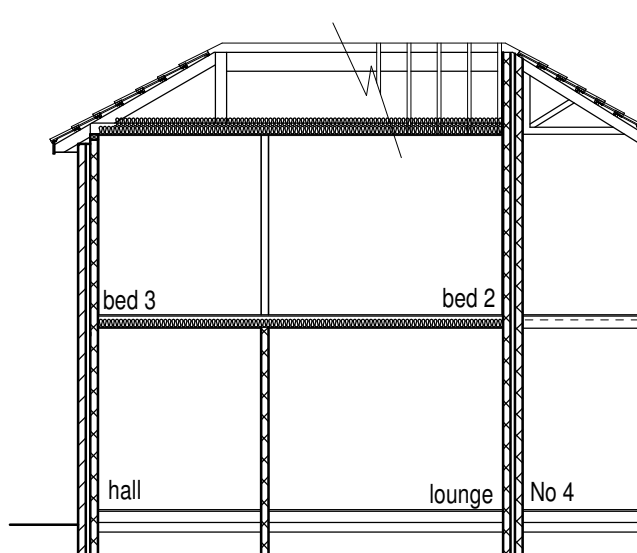


Proposed section (1:100)

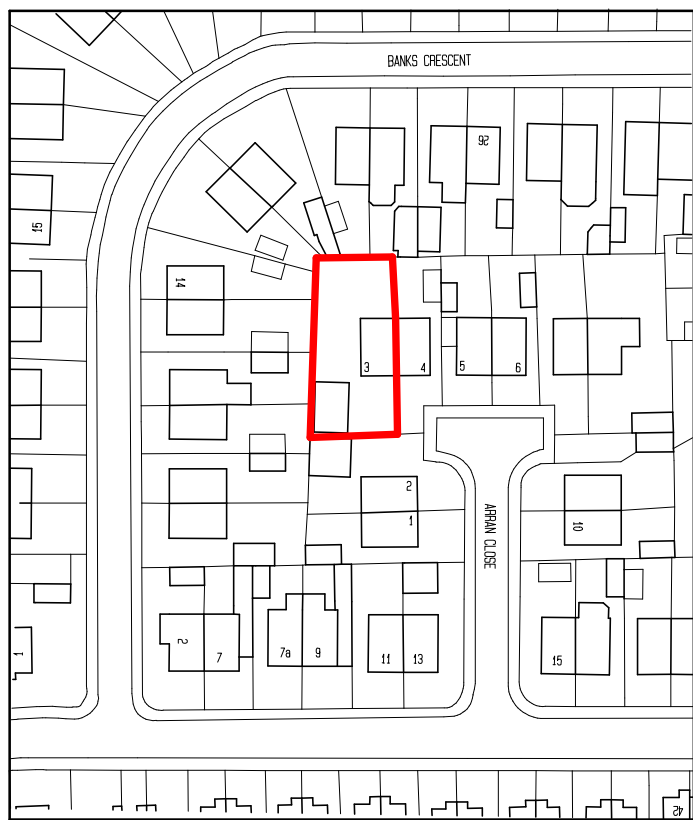


Location plan (1:1250)

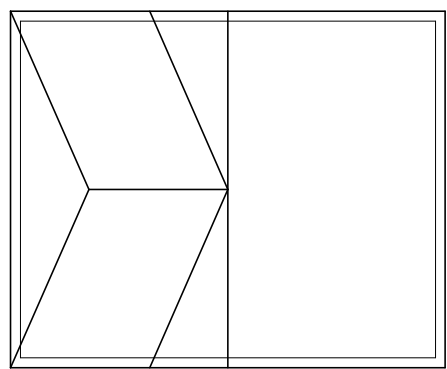

Proposed roof plan (1:200)

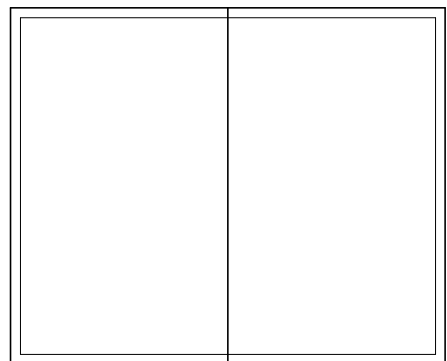

Existing roof plan (1:200)

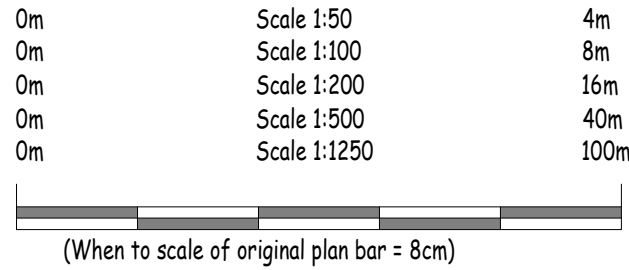

Notes:
1. Setting out to be the responsibility of contractor.
2. Contractor to pay particular attention to pitch of roof and headroom at stair.
3. Any discrepancies to be reported to Colne Valley Design.

Rev B 19/10/2019 Windows to gable made obscure glass.
Rev A 20/09/2019 Windows added to gable.



Colne Valley Design
8 Meadow Lane
Slaitwaite
Huddersfield HD7 5EX

Tel: 01484 842097
Mobile: 07867 803312
E-mail: mitchell@sbhomes.co.uk

Proprietor: S.A. Mitchell (A/CIOB)

Project
Roof Extension.

For
Mrs V Boswell.

Address
3 Arran Close
Golcar
HD7 4RP.

Title
Planning Drawing.

Job No.
19 J 40.

Drawing number
01 B.

Date
Sept 2019.