


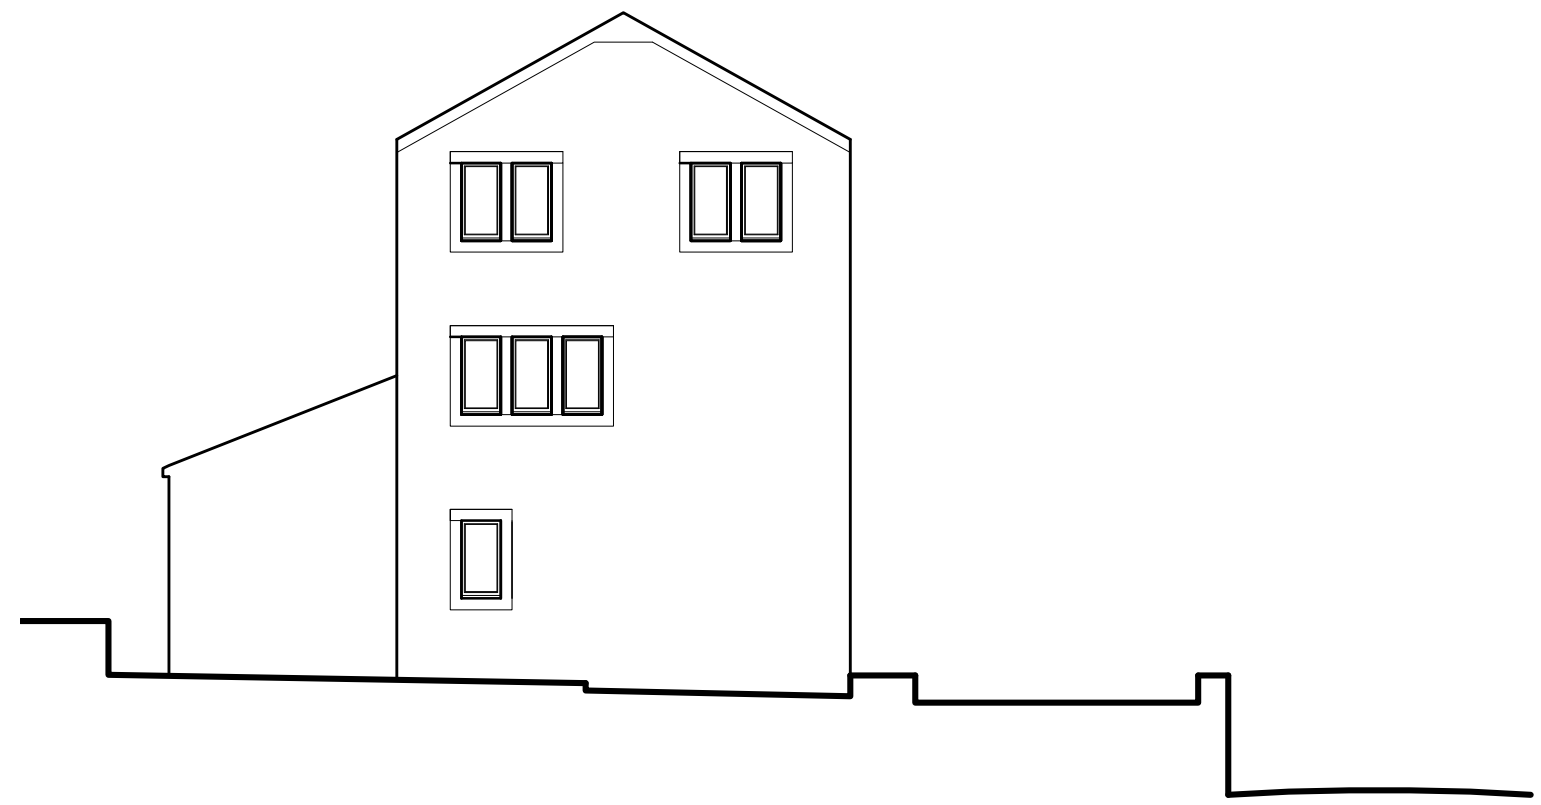


Front Elevation as Existing (from garden)





Front Elevation as Existing (from road)



Section as Existing

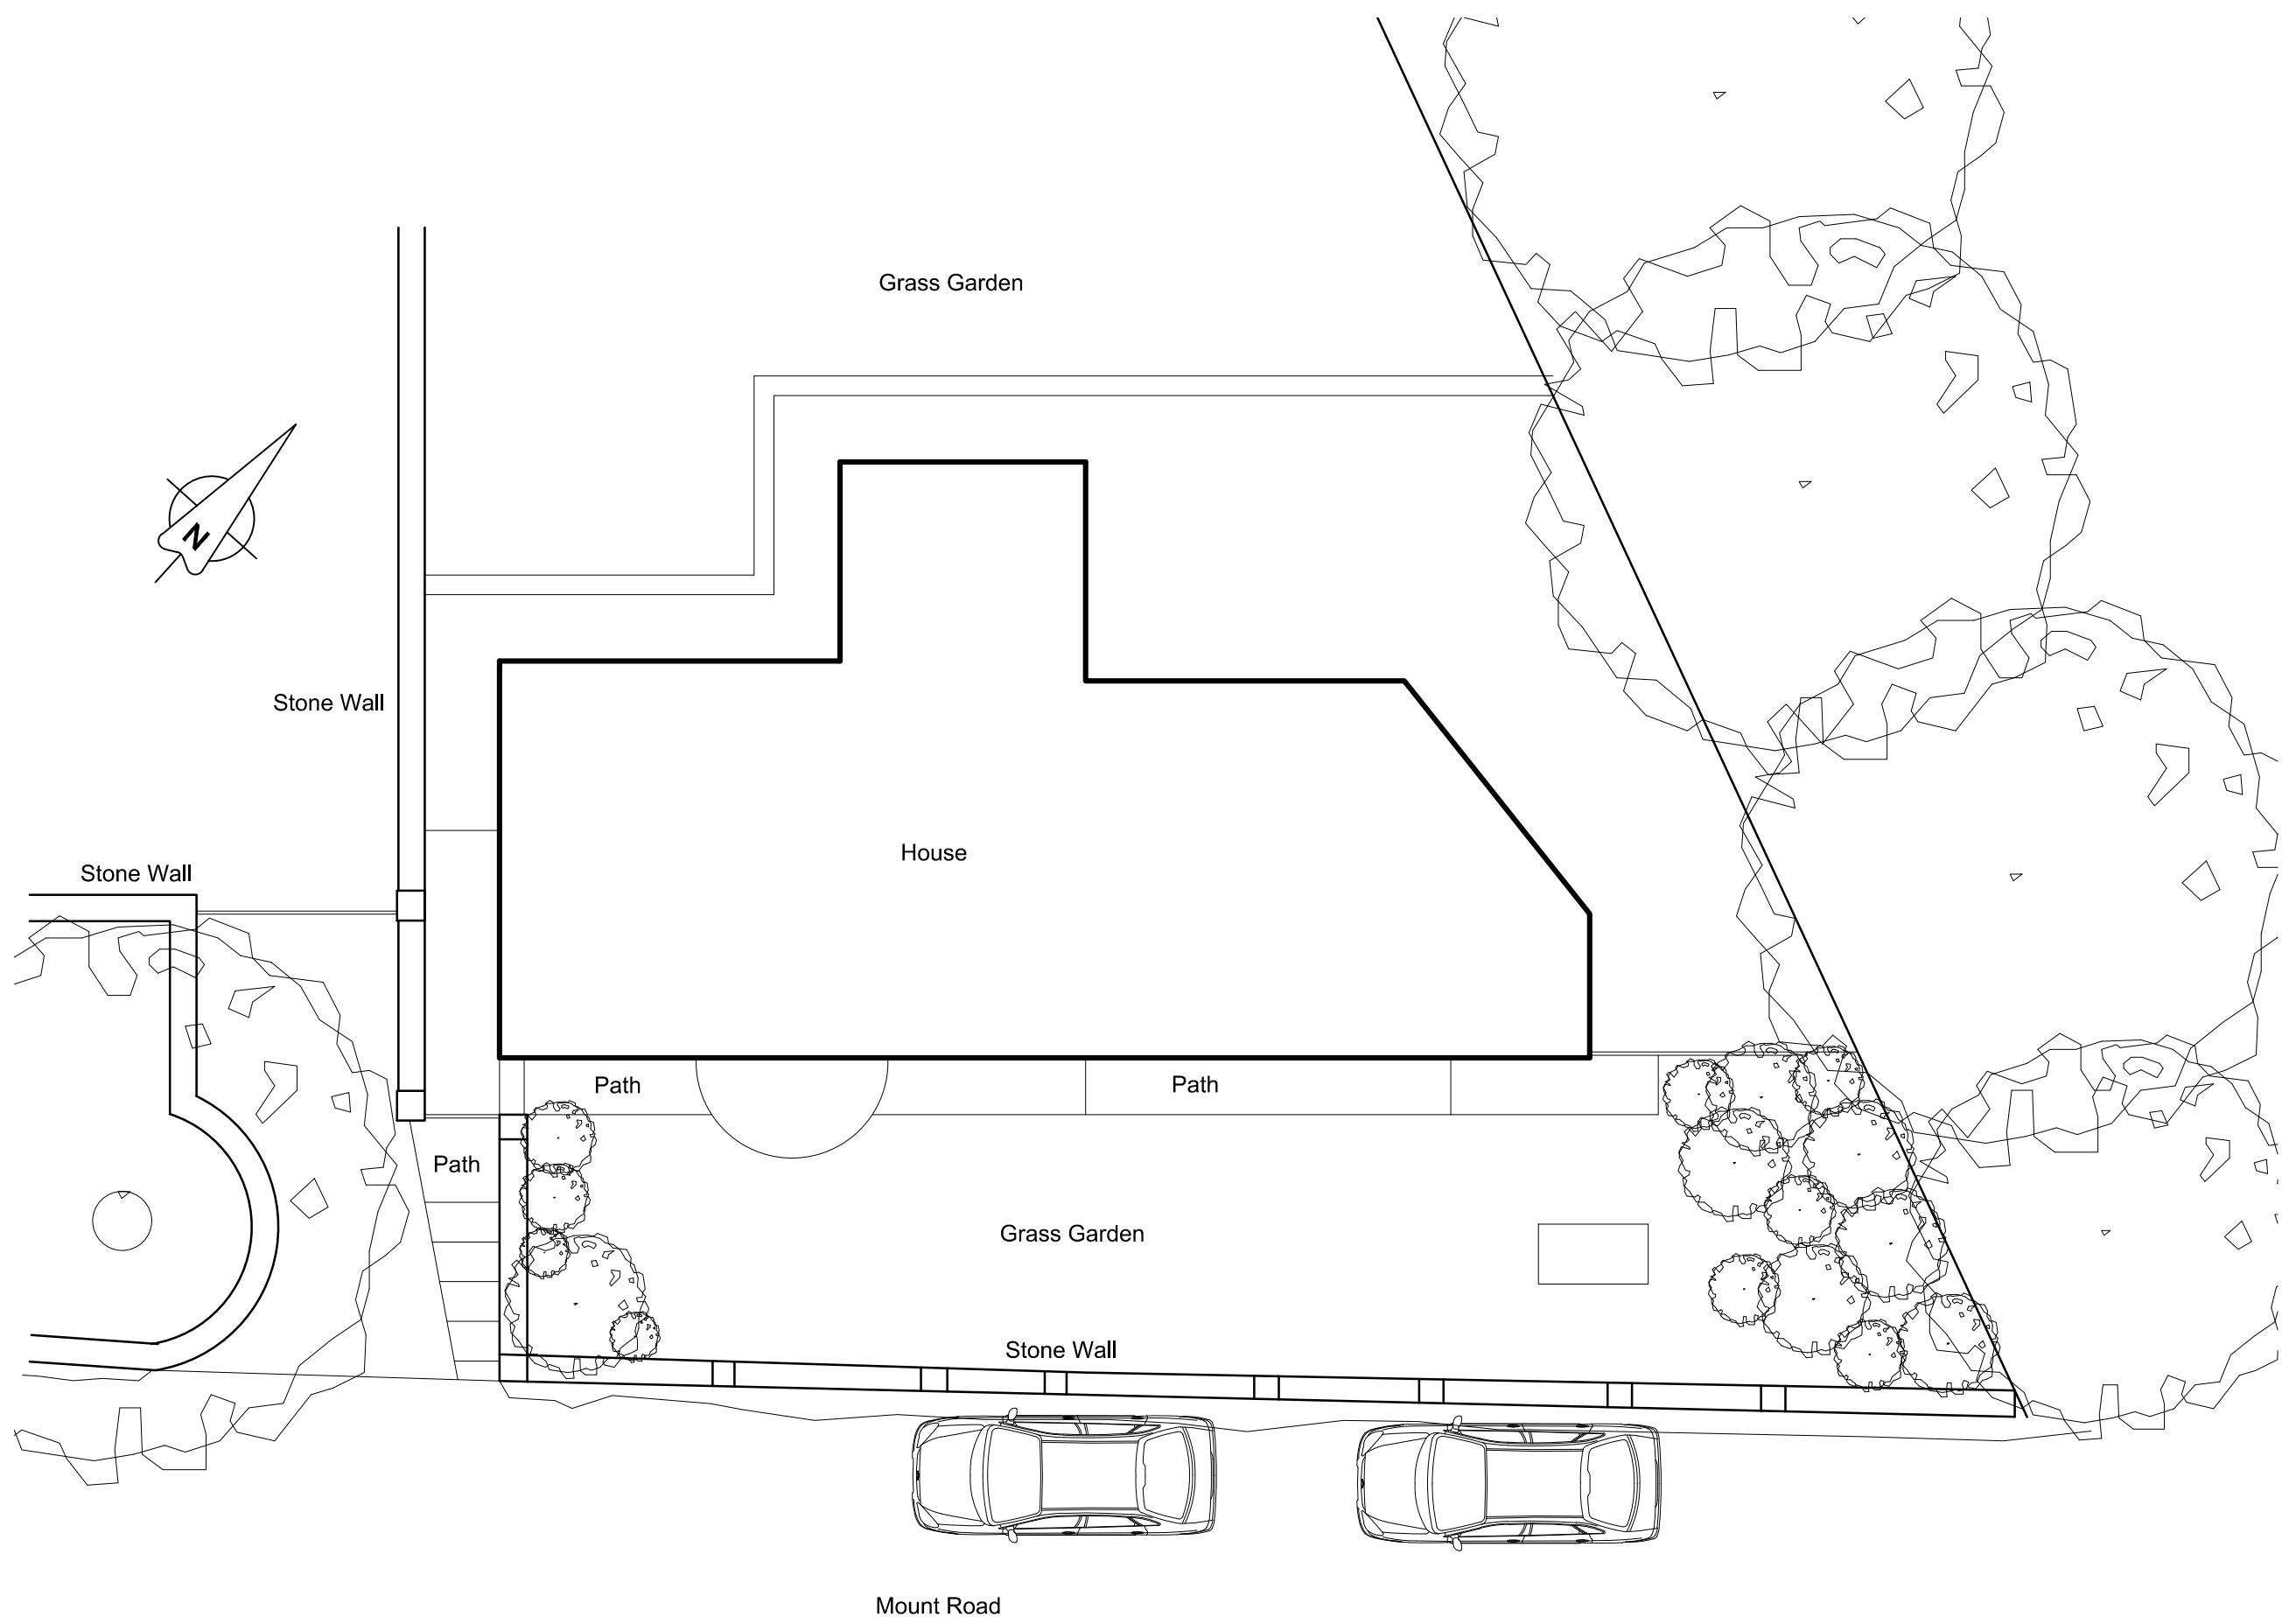


Ground Floor Site Plan

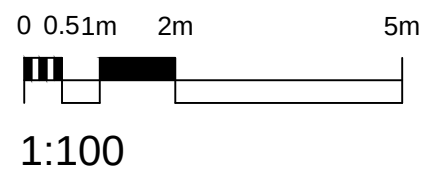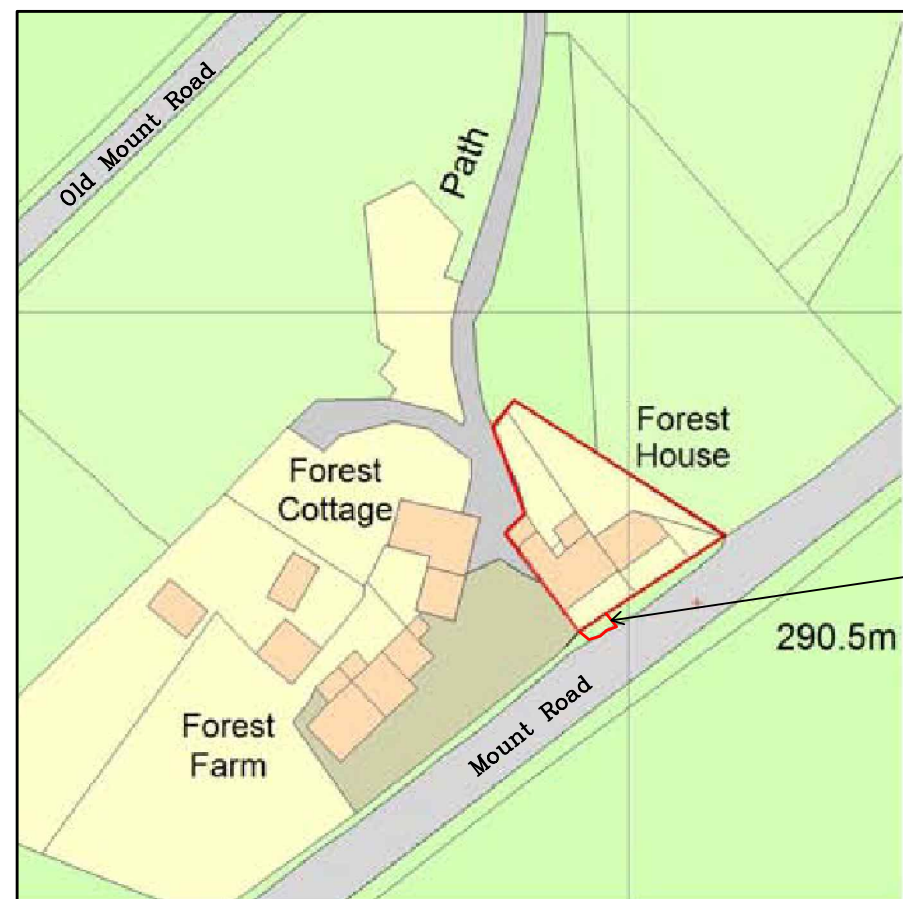

Site Location Plan

KEY
Land required for access to the site from the road

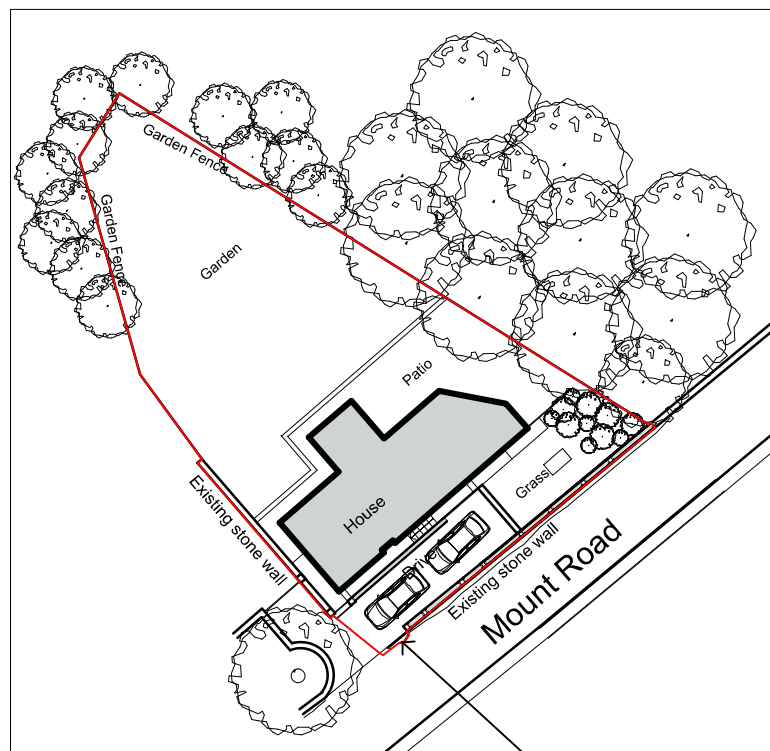

Block Plan

KEY
Site Boundary



Photo 1 - Front of house



Photo 2 - Front scene of house



Photo 3 - Front scene of house



Photo 4 - Front scene of house



Phone: 01482 441348 Email: info@ckarchitectural.co.uk
www.ckarchitectural.co.uk
13 Hesse Road, Kingston Upon Hull, E. Yorks HU9 2AA
Commercial/Residential, Extensions, Roof Conversions
New Builds, Site Layouts, Site/Project Management etc.

CLIENT
Mr and Mrs Weir
Forest Mount
Marsden
HD7 6NN

PROJECT TITLE
Proposed Drive to Front of House

DRAWING TITLE
Existing Plans, Sections and Details

DRAWING PHASE
☒ Design
☒ Planning
☒ Preliminary Building Regulations
☒ Building Regulations
☒ Construction
☒ As Built

SCALE	DATE	DRN
1:100/1:50 @ A1	14/08/2019	SG
DATE	NOTES	BY
04.08.19	Issued to Client for Review	SG A
22.08.19	Issued to Client for Planning	SG B
24.08.19	Council land shown for Cert Owner B	SG C

Project no:
HD4-1649

Drawing no:
001

Rev
C