





Only figured dimensions should be used.
Scaled dimensions should be checked with the Architect.
This drawing together with the design, is the property and copyright of the Architect and must not be reproduced without written permission

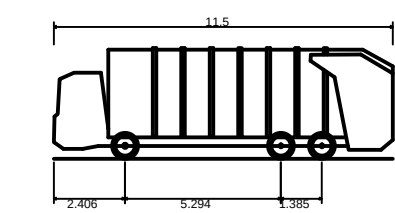

Eagle Elite 2 6x4 non rear steering
Overall Length 11.500m
Overall Width 2.550m
Overall Body Height 3.750m
Min Body Ground Clearance 0.350m
Track Width 2.530m
Lock to Lock Time 4.05s
Kerb to Kerb Turning Radius 11.550m

F	Tracking for 11.5m bin lorry added. Turning heads amended.	JF	JC	31/03/2021
E	Pumping station added to south.	JF	JC	08/03/2021
D	Adjacent site levels added, pedestrian link width drawn as 2M.	JF	JC	21/02/2020
C	Separate pedestrian path added to south link.	JF	JC	16/01/2020
B	Spot levels added, rumble strip to west site, KC bollard added.	JF	JC	10/12/19
A	Vehicle restriction note added to pedestrian link.	JF	JC	28/10/19
rev	description	drawn	auth	date

DO NOT SCALE OFF THIS DRAWING

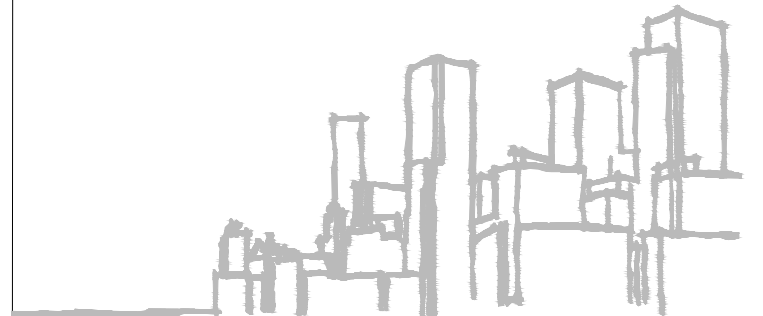

acumen
designers & architects
acumenarchitects.co.uk 01484 546000
Headrow House, Old Leeds Road, Huddersfield, HD1 1SG

Client DATHAN TOOL & GAUGE CO LTD.			
Project LAND OFF MEAN LANE, MELTHAM			
Project No 2620	Drawing No 03	Rev F	
Description INDICATIVE SITE PLAN			
Scale 1:500 @ A1	Date Drawn OCT '19	Drawn By JF	Authorised By JC
Purpose of Issue Planning ☒ Building Regs ☐ Tender ☐ Comment ☐ Approval ☐ Construction ☐			