

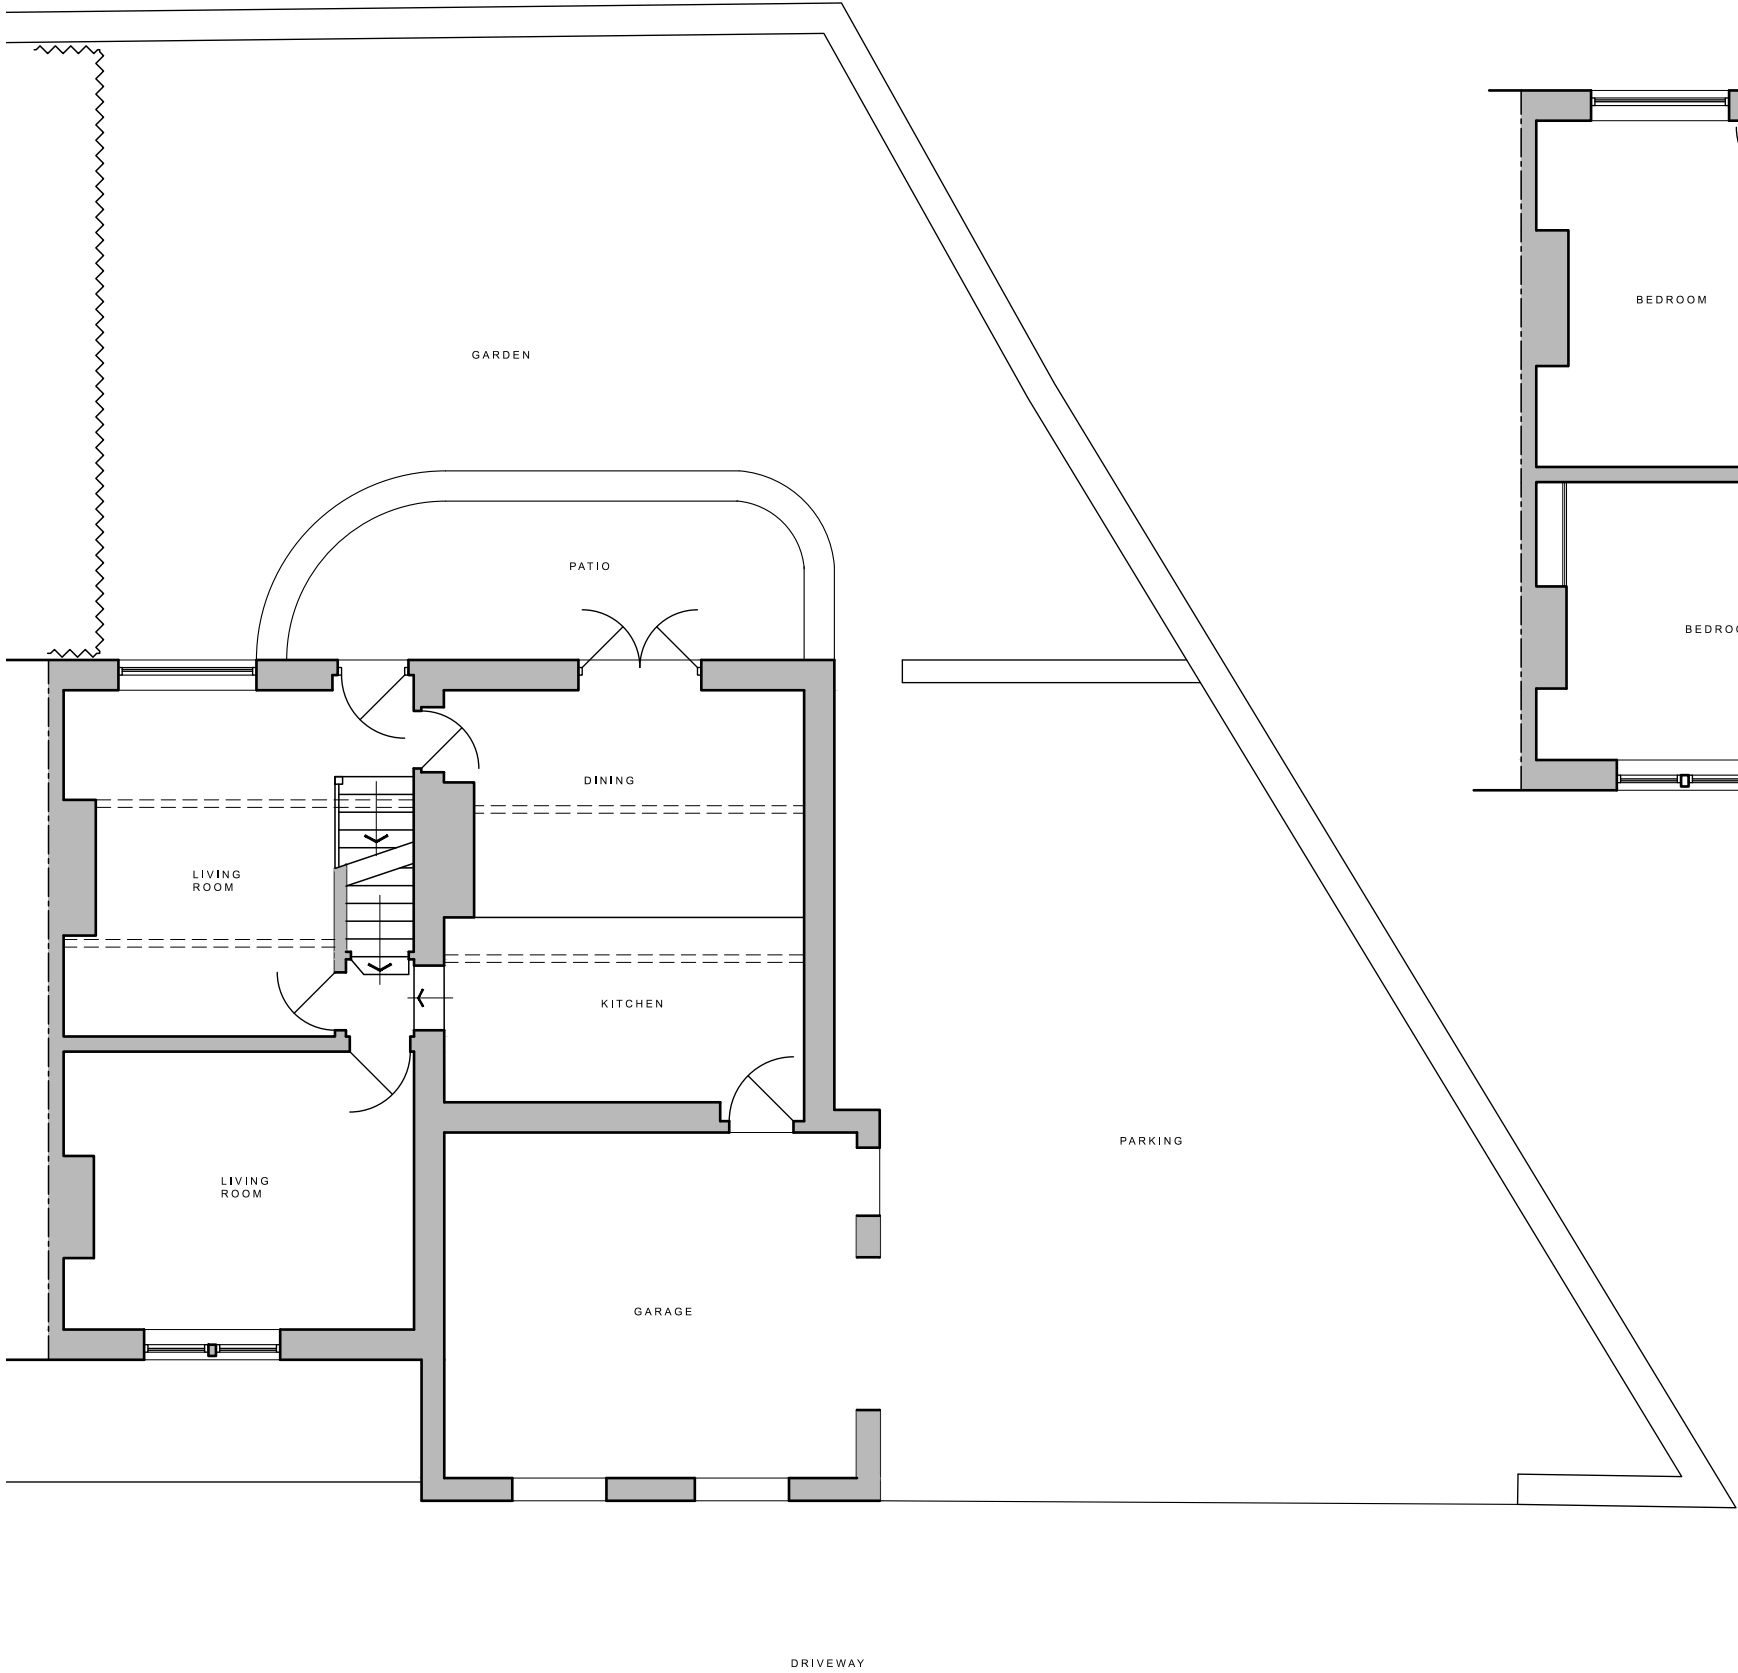


GROUND FLOOR PLAN - EXISTING 1:100

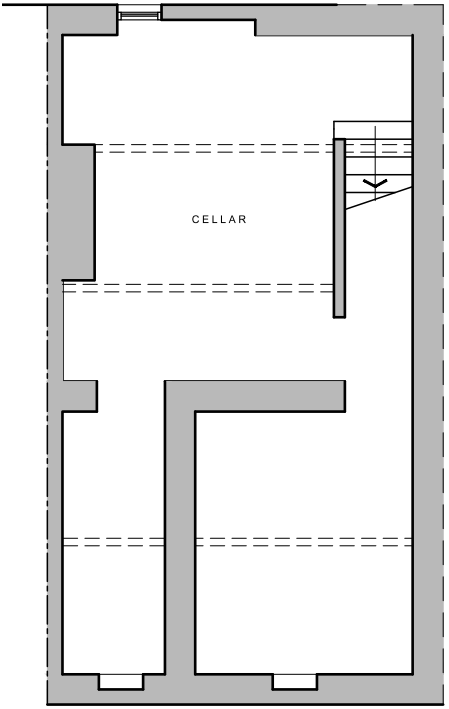

FIRST FLOOR PLAN - EXISTING 1:100

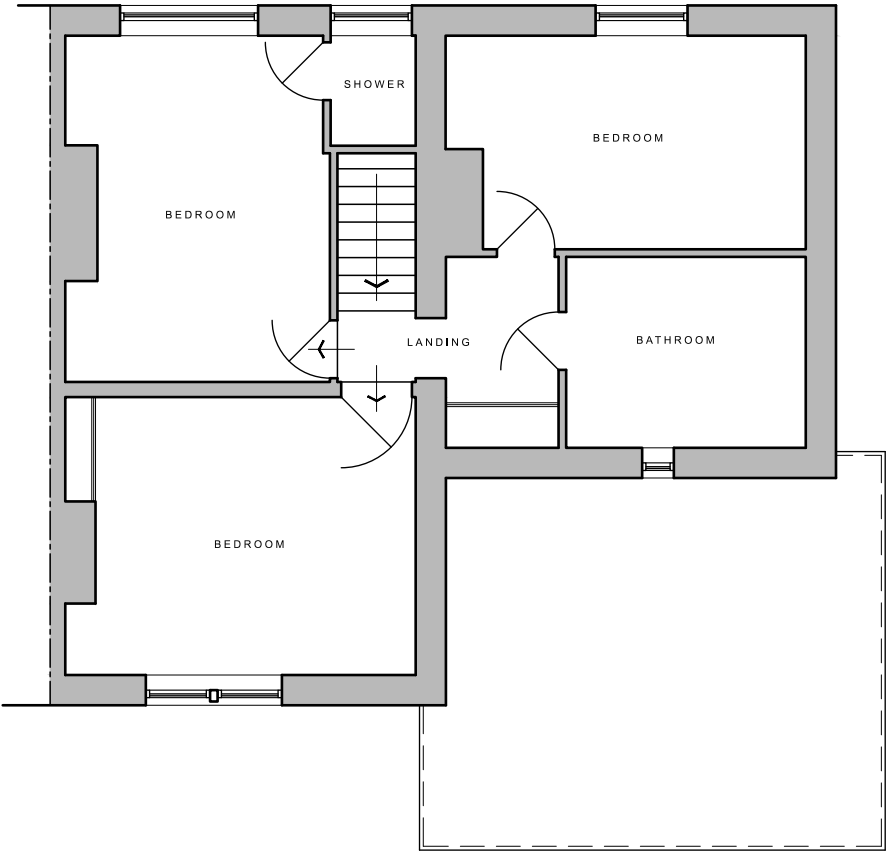

CELLAR FLOOR PLAN - EXISTING 1:100

Do not scale from this drawing. Northlight Architecture Ltd must be notified immediately should any discrepancies be found. The contractor must check all dimensions on site before construction or manufacture of materials. This drawing or any portion of it may not be reproduced without the consent of Northlight Architecture Ltd.



LOCATION PLAN 1:1250

PLANNING APPLICATION

Rev	Description	Date	By	App'd
-----	-------------	------	----	-------

NORTHLIGHT
ARCHITECTURE LTD
The Media Centre
7 Northumberland Street
Huddersfield
HD1 1RL
t : 07815 290495
e : info@northlightarchitecture.com
w : www.northlightarchitecture.com

Client
LEVERLANG DEVELOPMENTS Ltd

Project
**PROPOSED DEVELOPMENT at
74 DALTON GREEN LANE, HD5 9UQ**

Drawing title
**EXISTING FLOOR PLANS and
LOCATION PLAN**

Drawn by RH	Date SEP 19	App'd -
Drawing no AL 01	Project no 19.1112	Scale @ A3 A.S.
		Rev -