






ROOF PLAN - 1:100

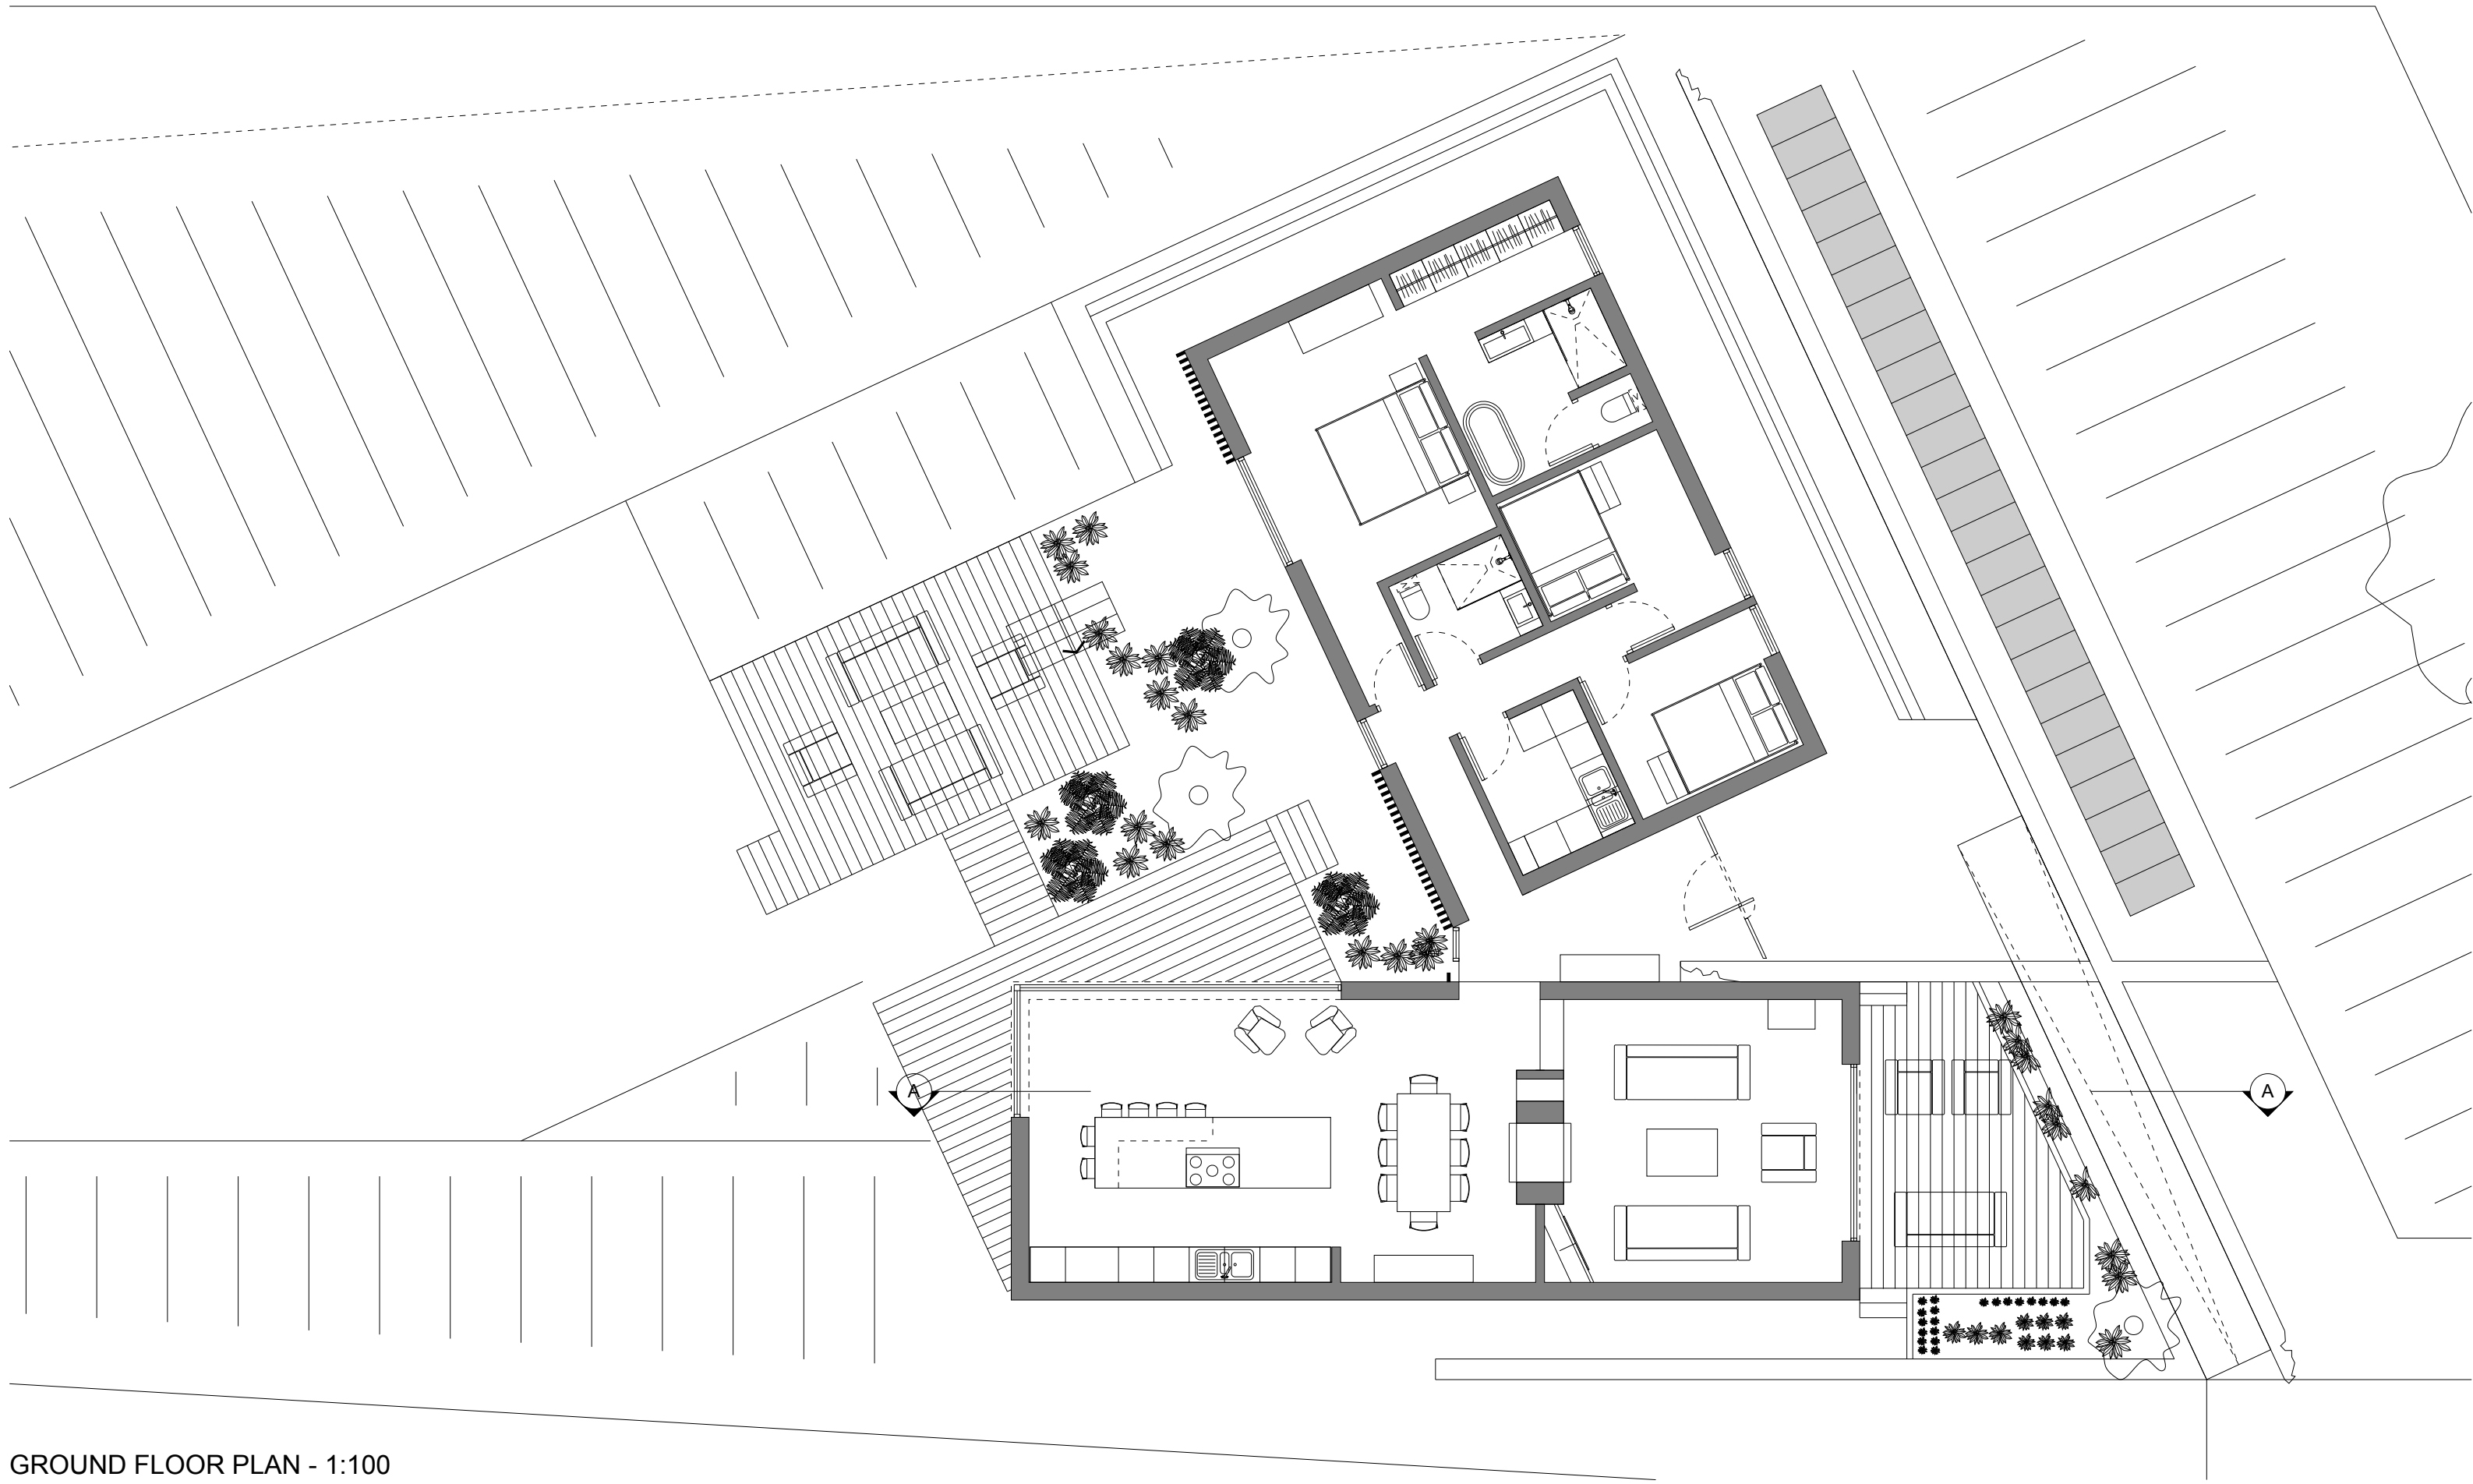

GROUND FLOOR PLAN - 1:100

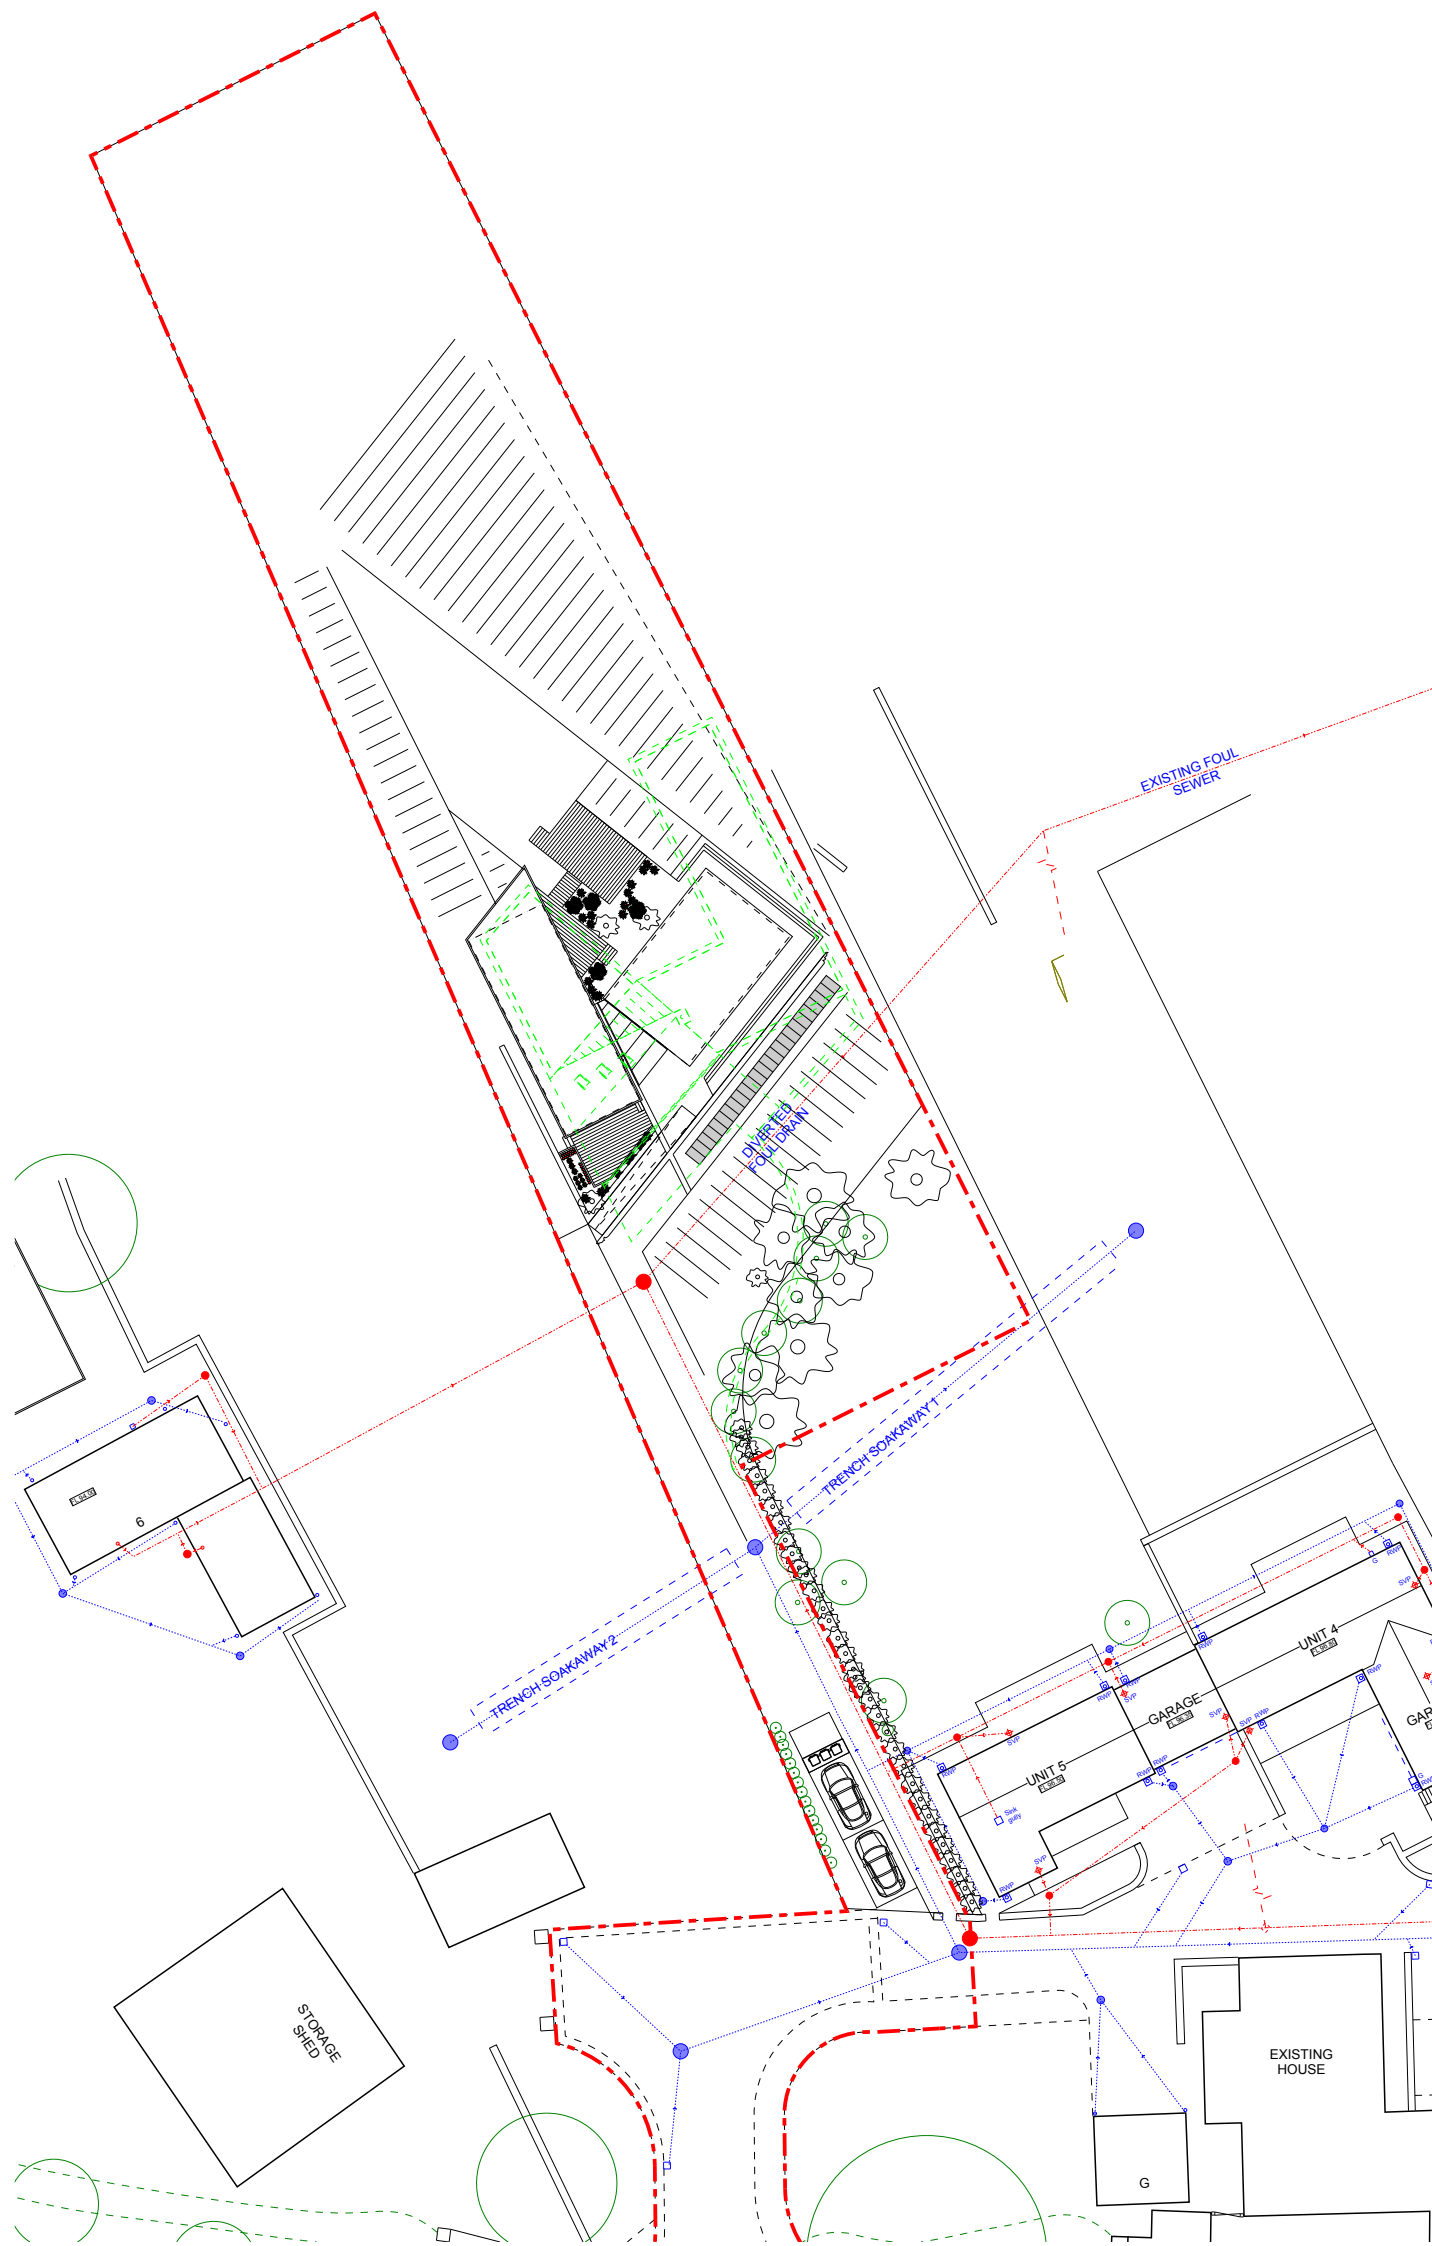

BLOCK PLAN - 1:500

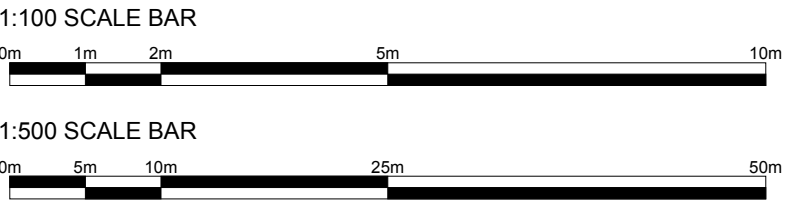

CLIENT
MR & MRS PARTRIDGE

PROJECT
5 FIELD HEAD, SHEPLEY

DRAWING TITLE
GENERAL ARRANGEMENT DRAWING

JOB NO	DRG NO	REV	SCALE @ A1	DATE
3756	03	K	AS	06 03 14

This drawing is the property and copyright of WHP Residential Ltd, Shepley, Huddersfield
tel: 01484 602377, fax: 01484 602722, email: enquiries@waltonmorrison.co.uk
and must not be amended or reproduced without written consent.
Do not scale. Use only figured dimensions, and report any anomalies.