

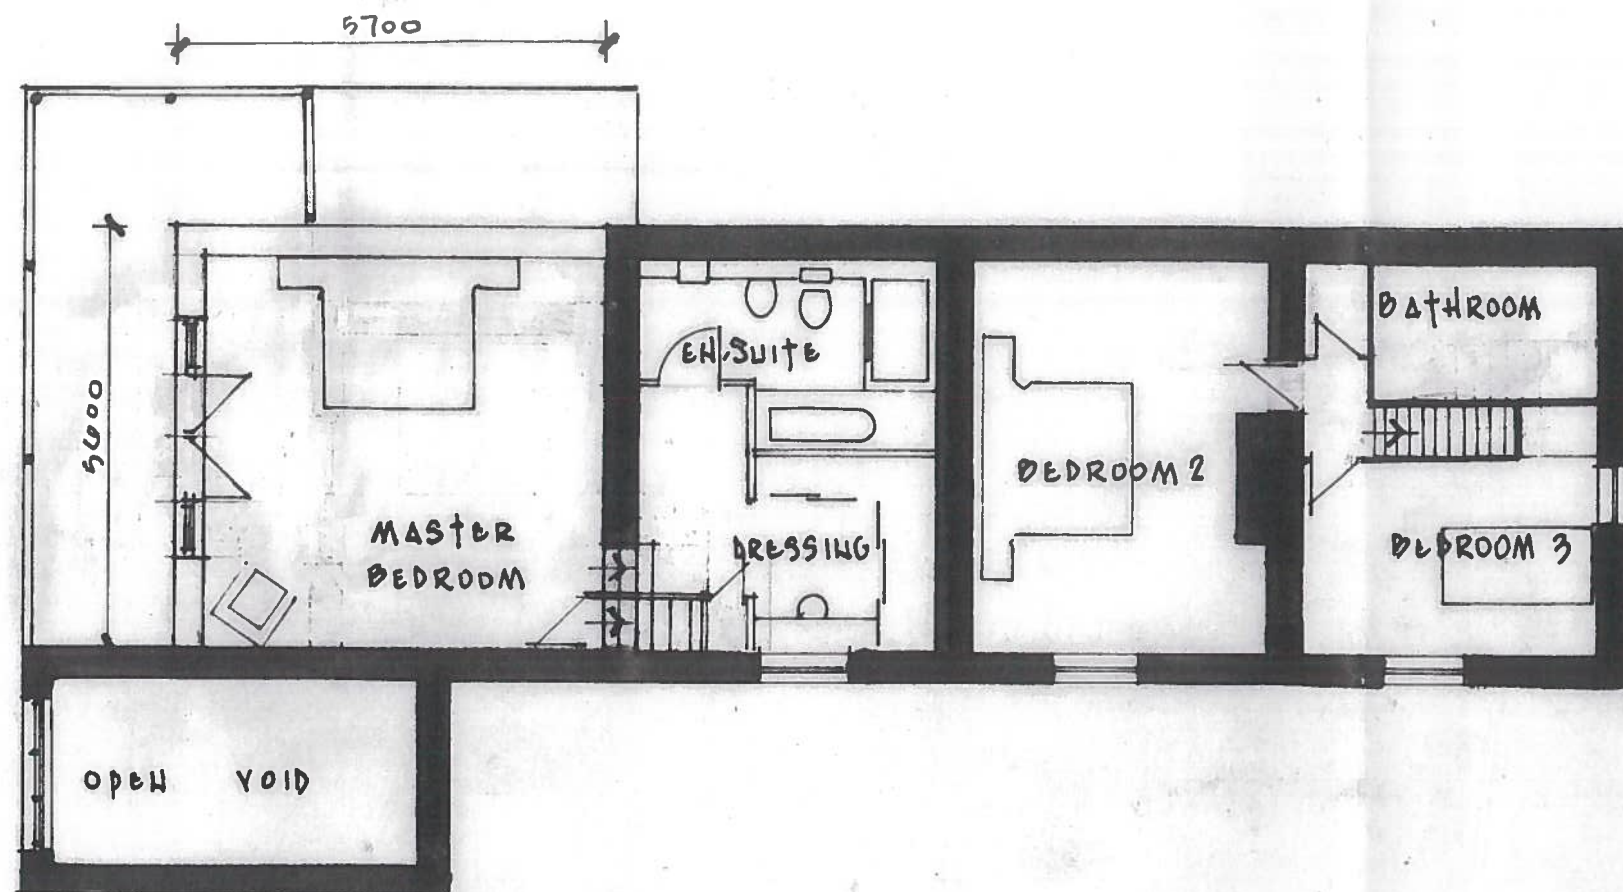


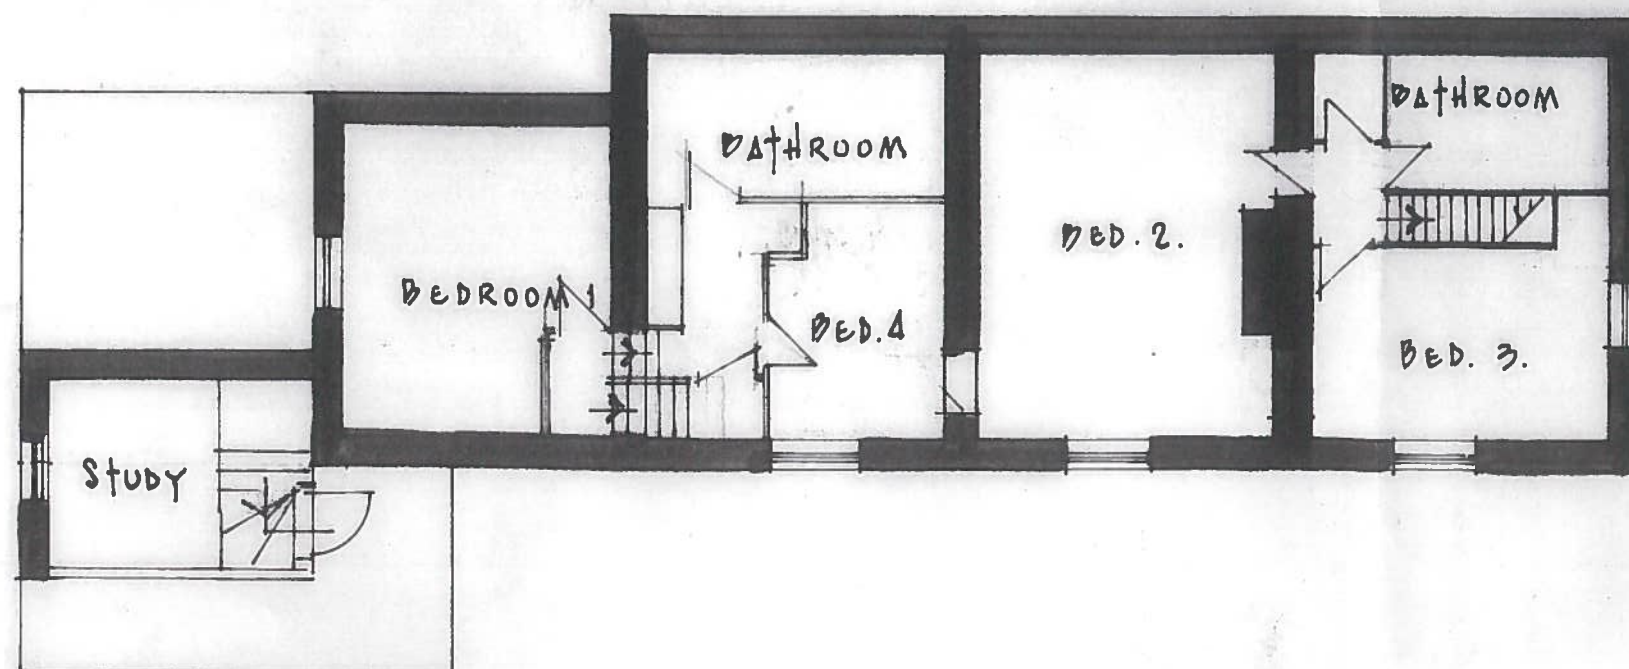

PROPOSED FIRST FLOOR PLAN

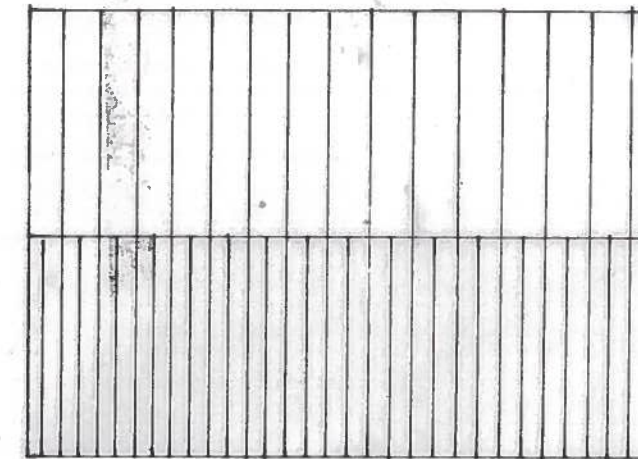

EXISTING FIRST FLOOR PLAN

SCHEME:  
 PROPOSED FIRST FLOOR BEDROOM, GROUND  
 FLOOR KITCHEN, SUN LOUNGE EXTENSIONS  
 & GARAGE BLOCK ... AT ... 6, BARNESLEY  
 ROAD, FLOCKTON ... FOR ... MR & MRS. M. DWYER

SCALE : 1:100

DATE: OCT. 2019

DRAWING.

EXISTING - PROPOSED FIRST FLOOR PLANS.