






EXISTING EAST ELEVATION

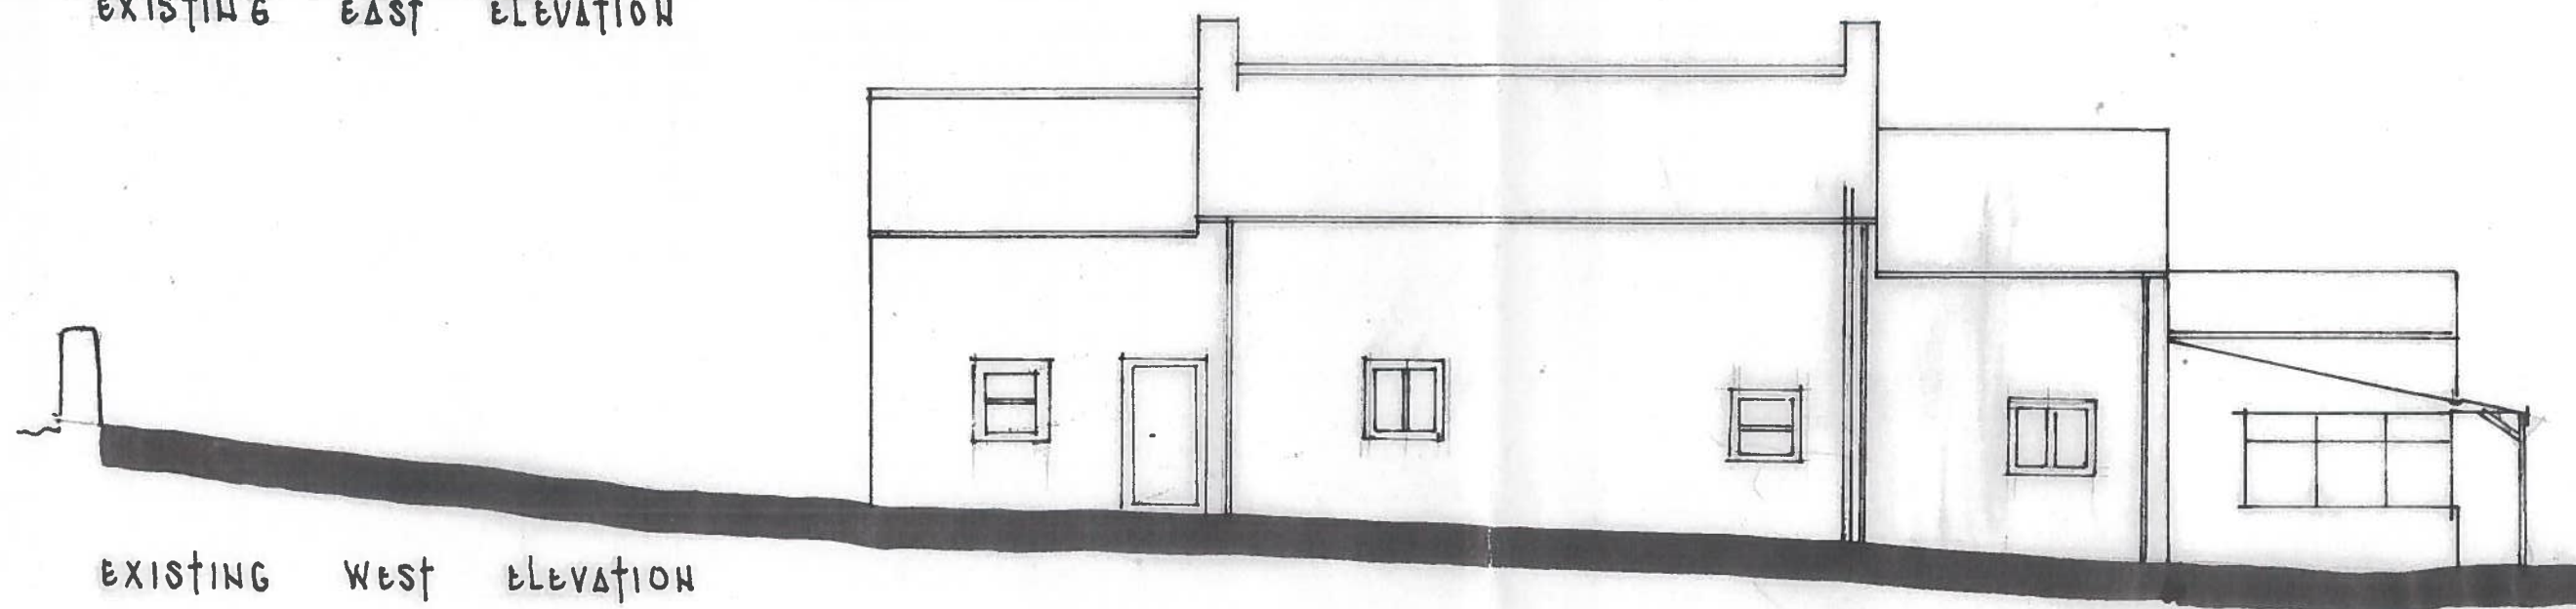

EXISTING WEST ELEVATION

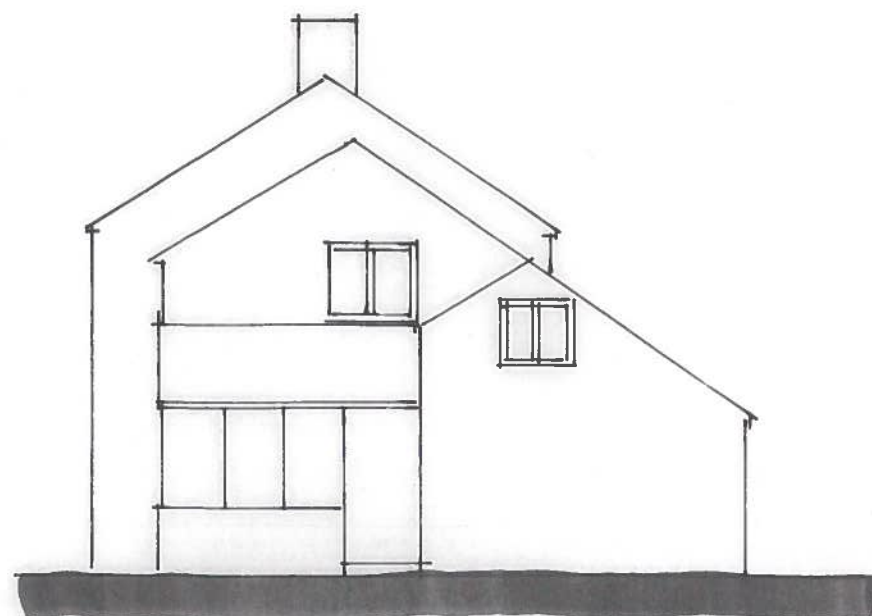

EXISTING SOUTH ELEVATION

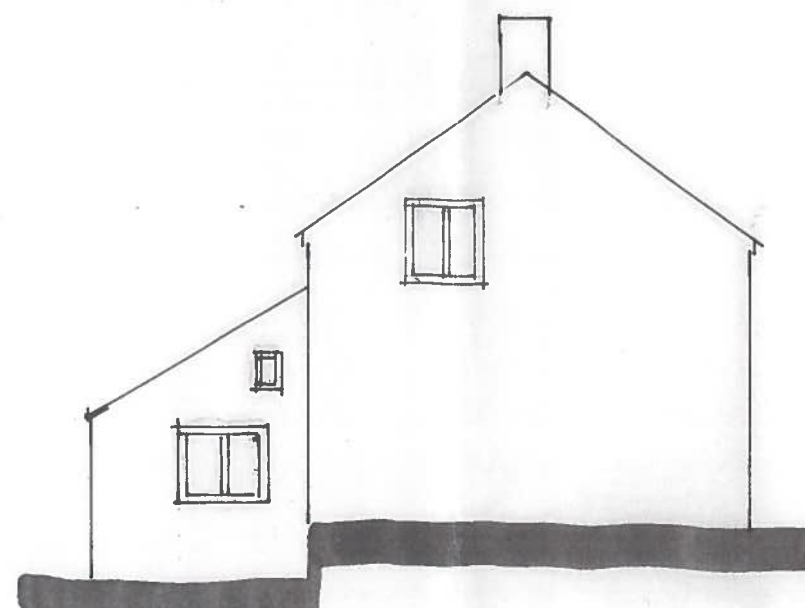

EXISTING NORTH ELEVATION

SCHEME :
PROPOSED FIRST FLOOR BEDROOM - GROUND
FLOOR KITCHEN - SUN LOUNGE EXTENSIONS
& GARAGE BLOCK ... AT ... G, BARNSLEY ROAD,
FLOCKTON ... FOR ... MR & MRS. M. DWYER .

SCALE : 1:100

DATE: OCT. 2019

DRAWING
EXISTING ELEVATIONS