





FRONT ELEVATION

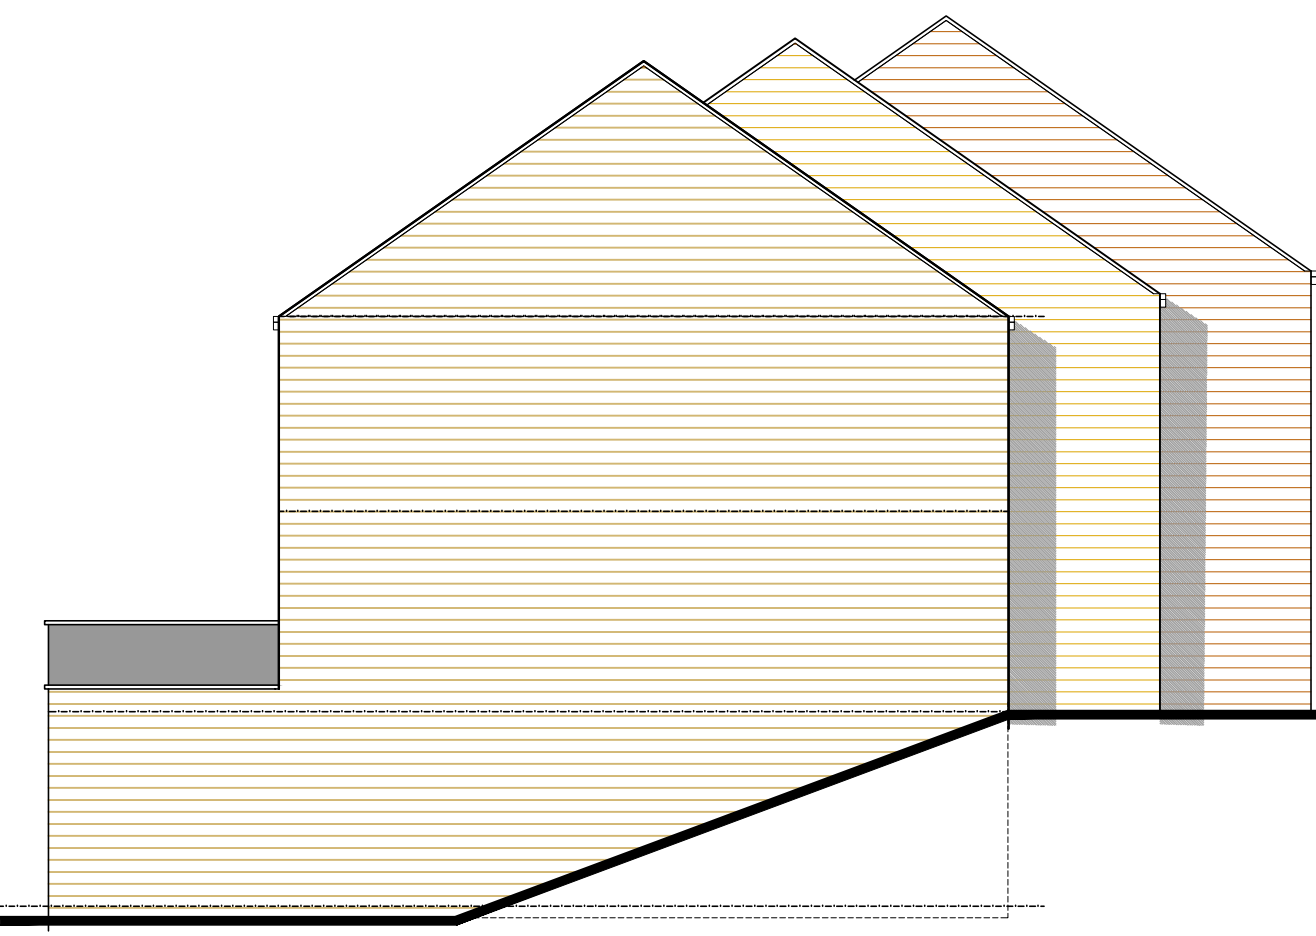


SIDE ELEVATION




REAR ELEVATION

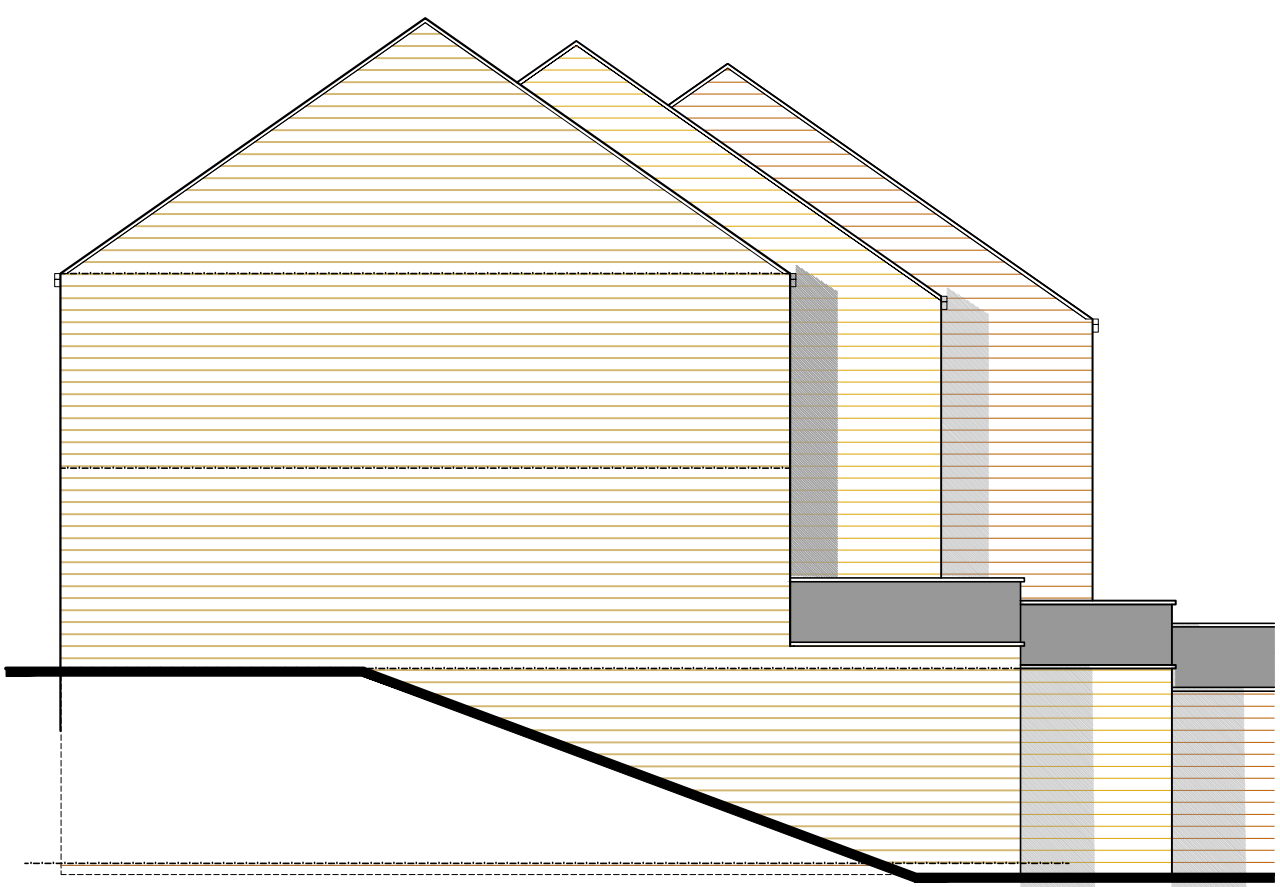


SIDE ELEVATION

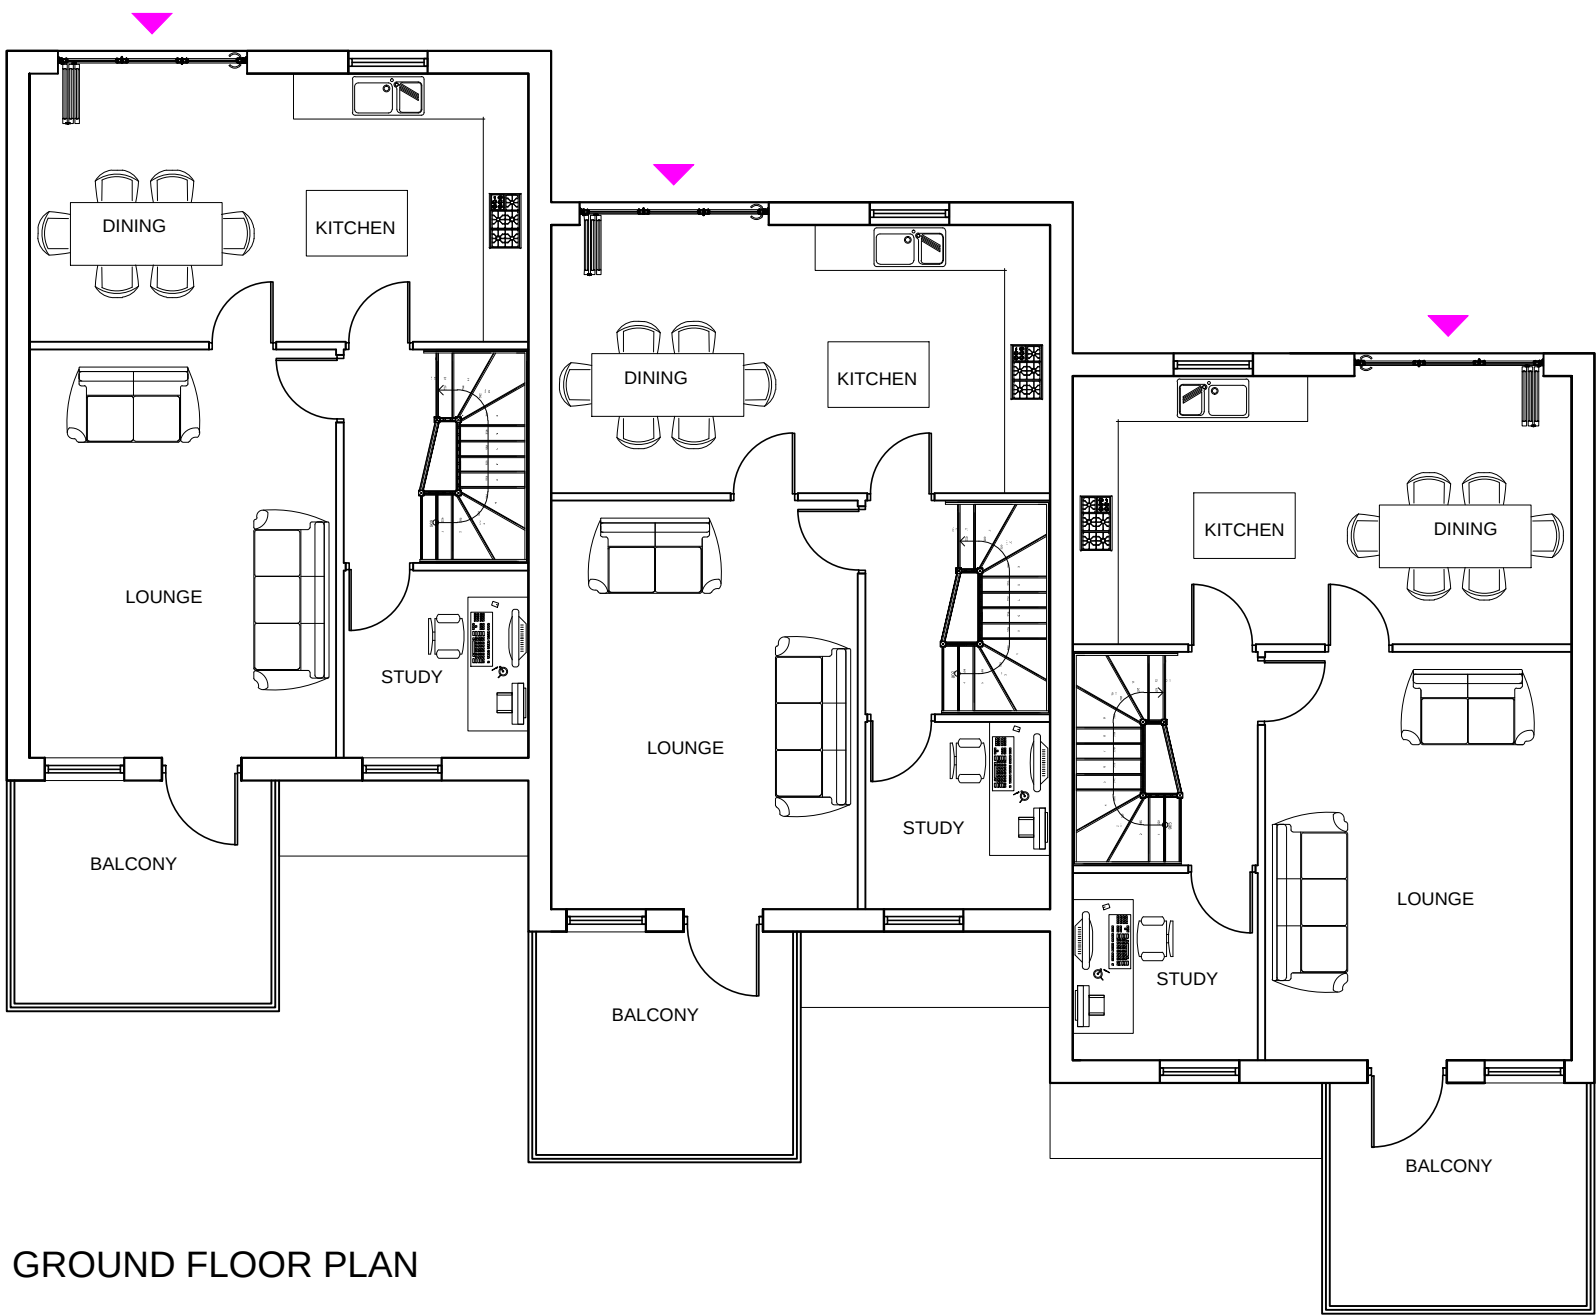


GROUND FLOOR PLAN

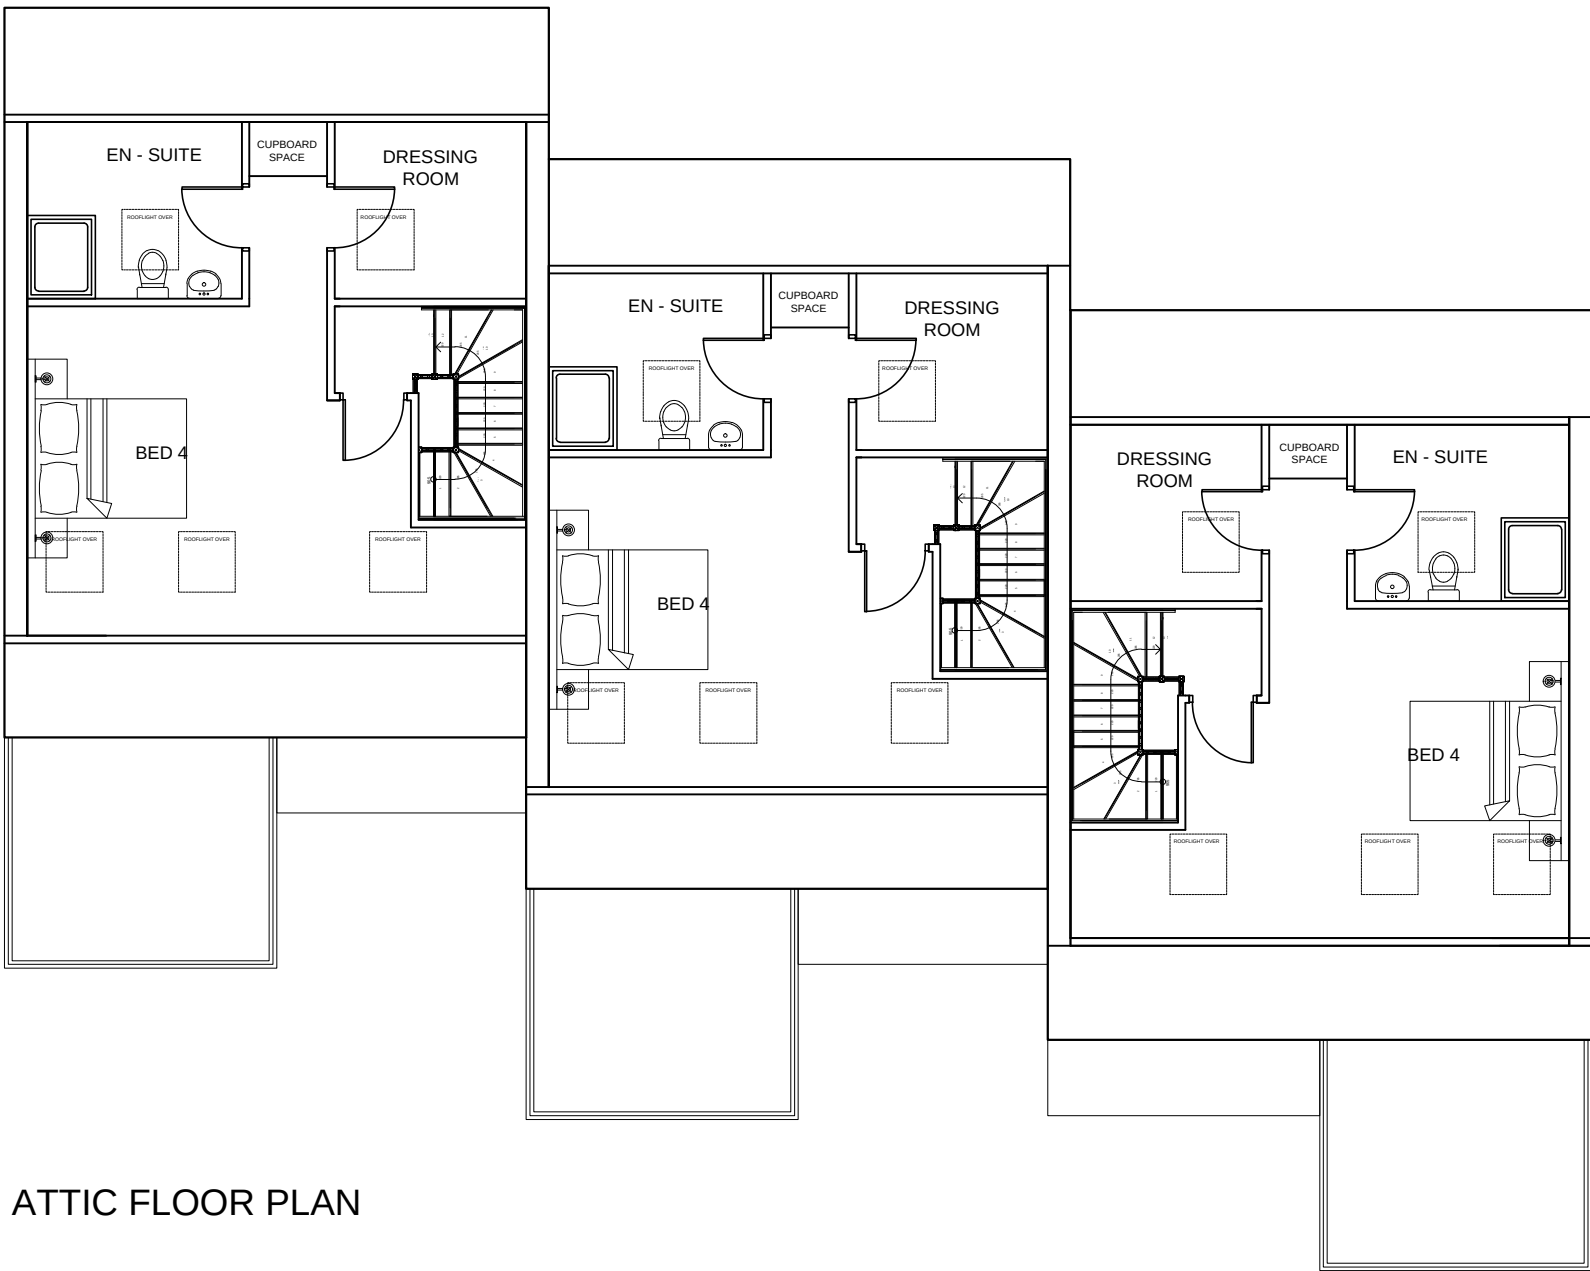

ATTIC FLOOR PLAN

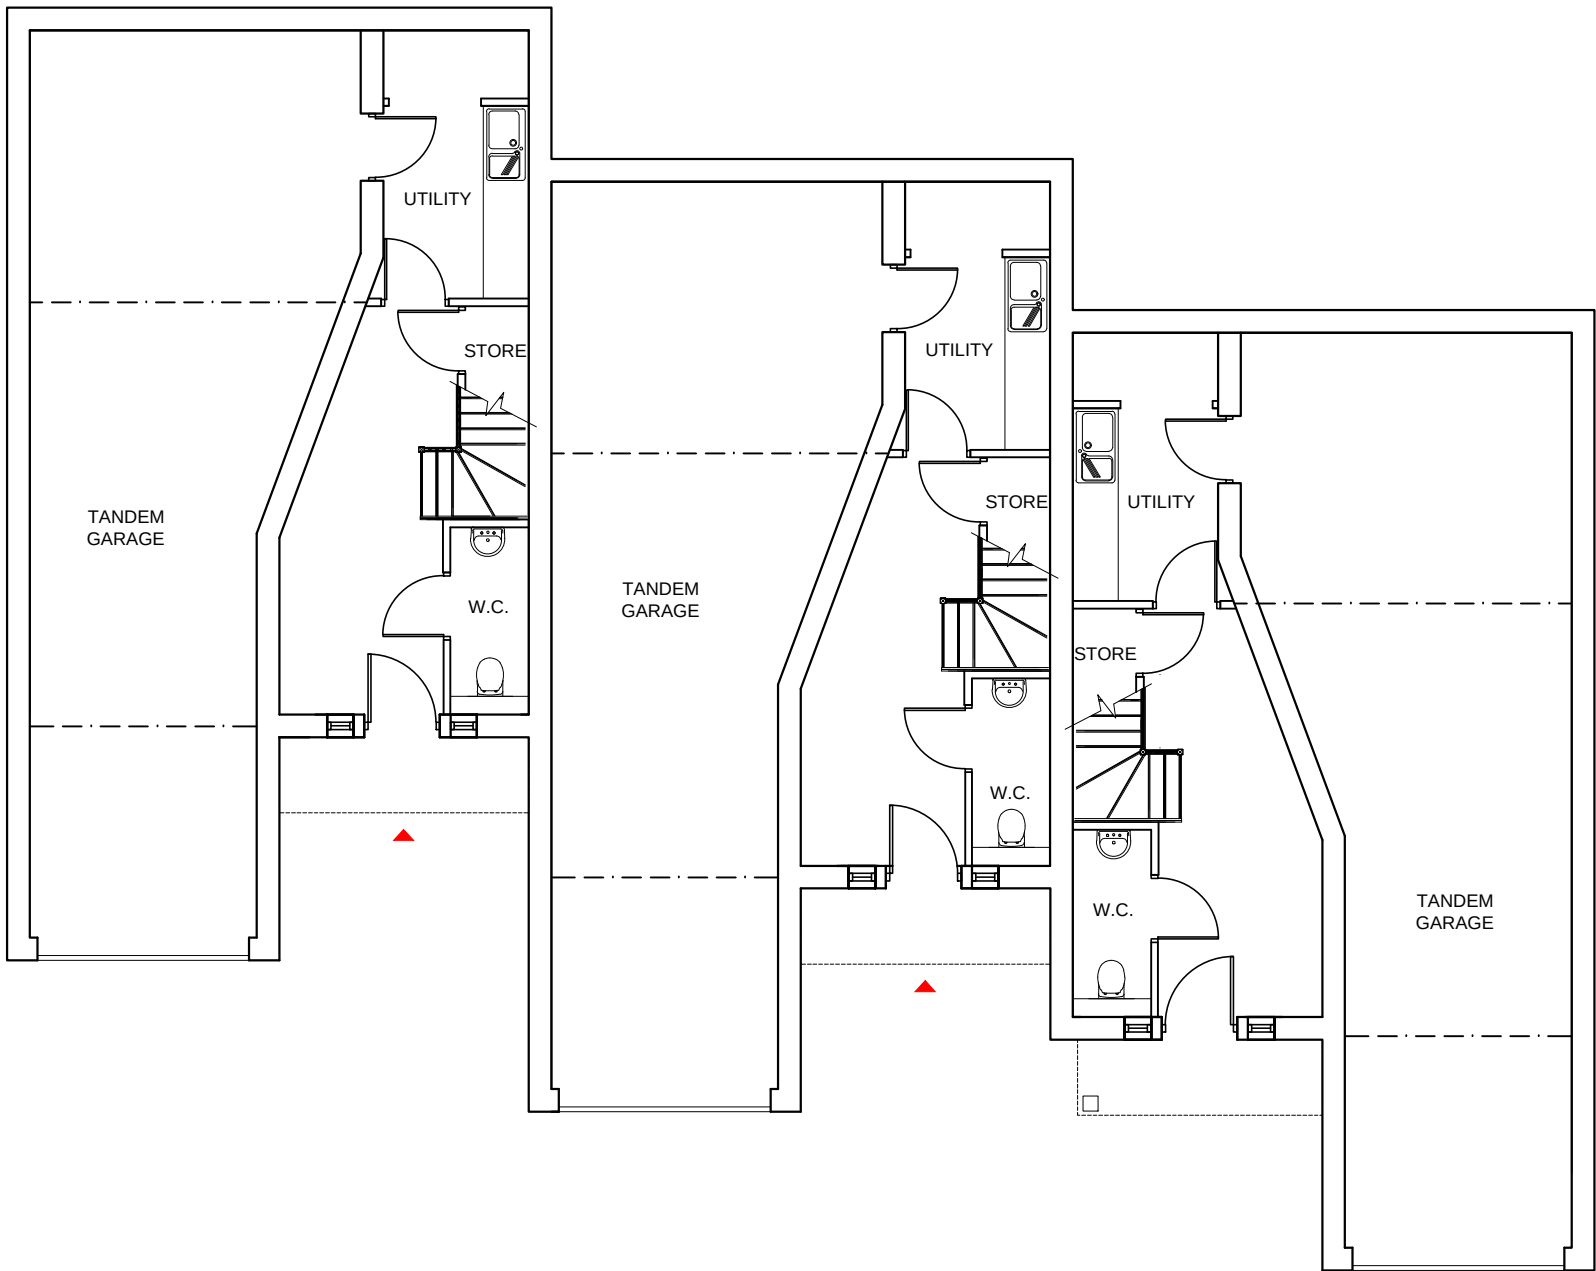


LOWER GROUND FLOOR PLAN

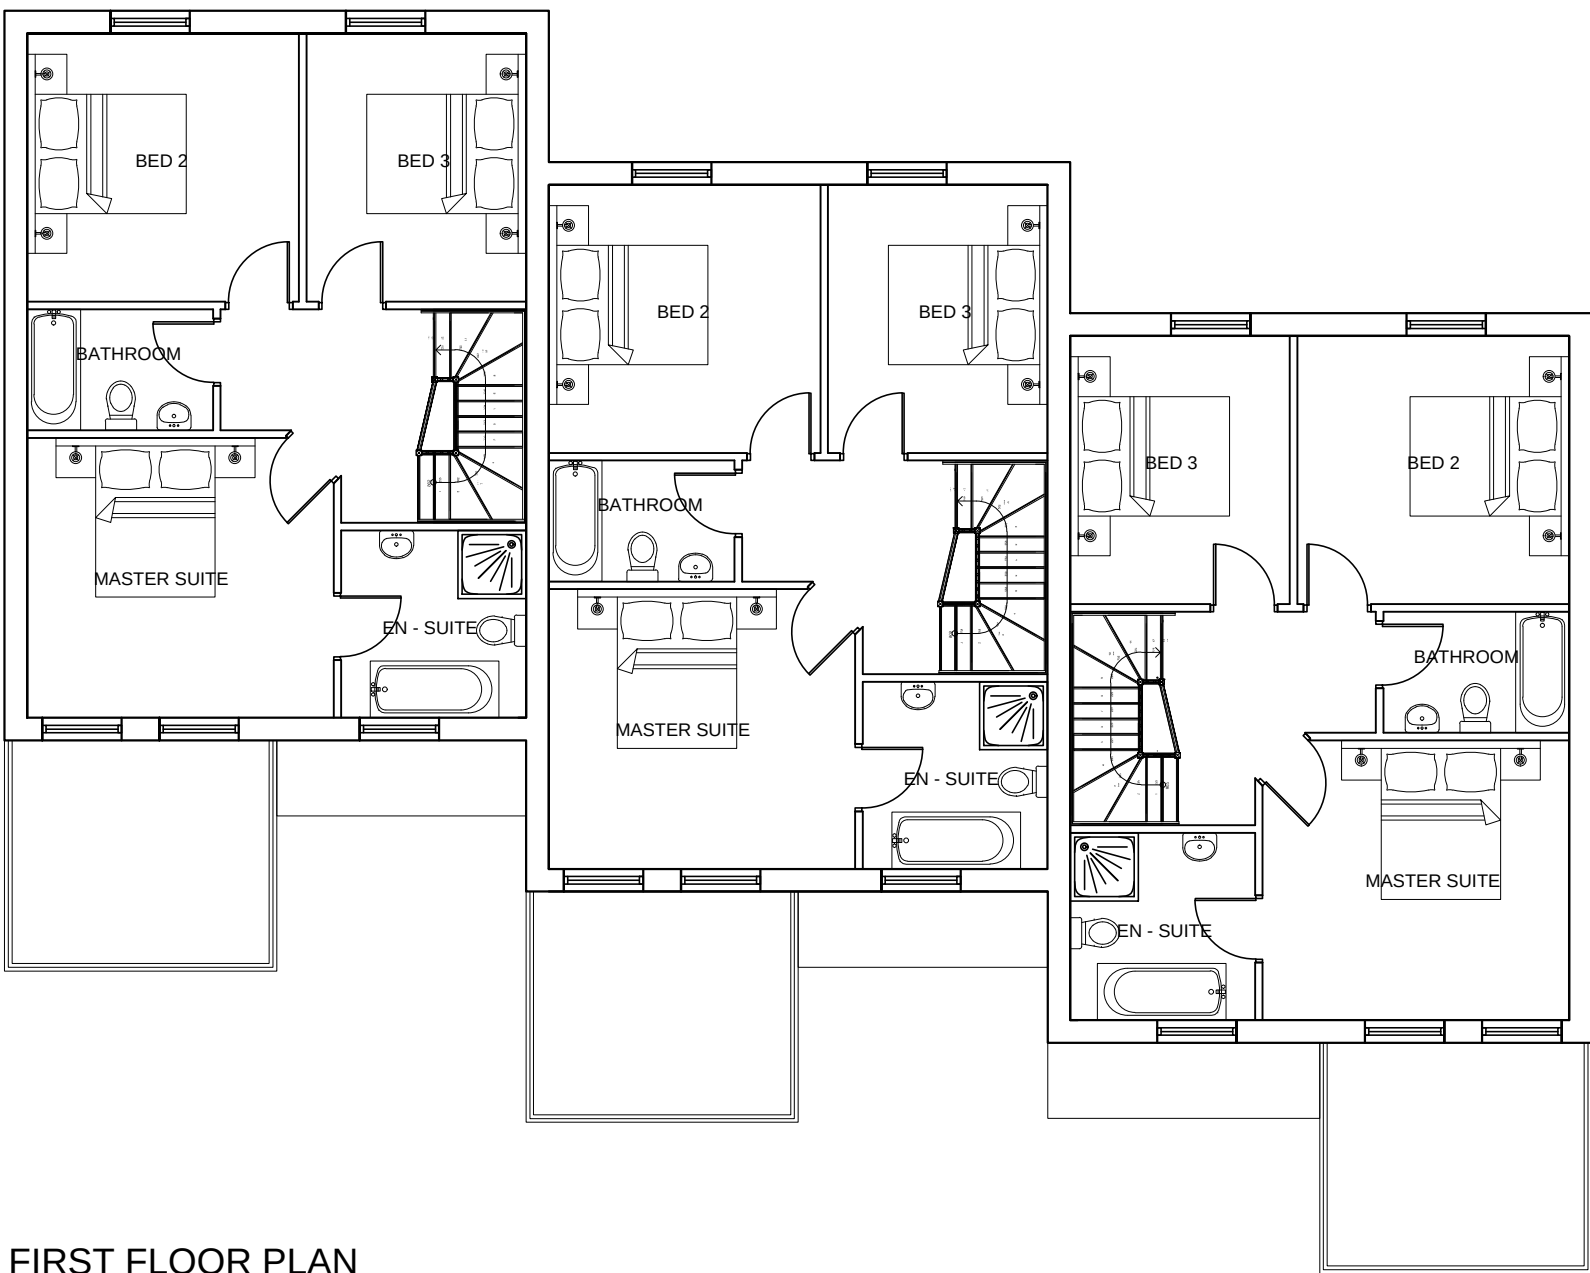

FIRST FLOOR PLAN

PLANNING

Revision:

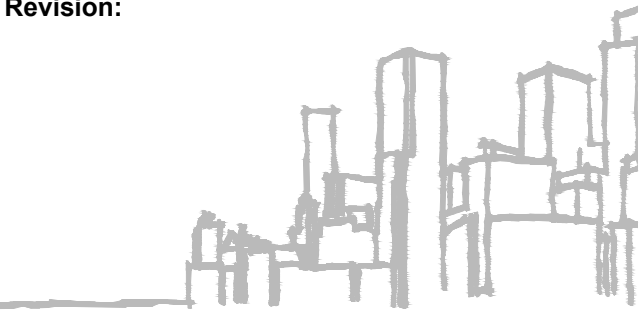

acumer
designers & architects

acumenarchitects.co.uk 01484 5466
Headrow House, Old Leeds Road, Huddersfield, HD1 1T

CLIENT:

ELISTON HOMES LTD.

JOB TITLE:

LAND OFF NEW MILL ROAD,
BROKHOLDS
HOLMFIRTH

DRAWING TITLE:

HOUSE TYPE E

DRAWN: JF

DATE: OCT '19

CHECKED: JC

SCALE: 1:100 @ .

DRAWING NUMBER:

2534 - 56