


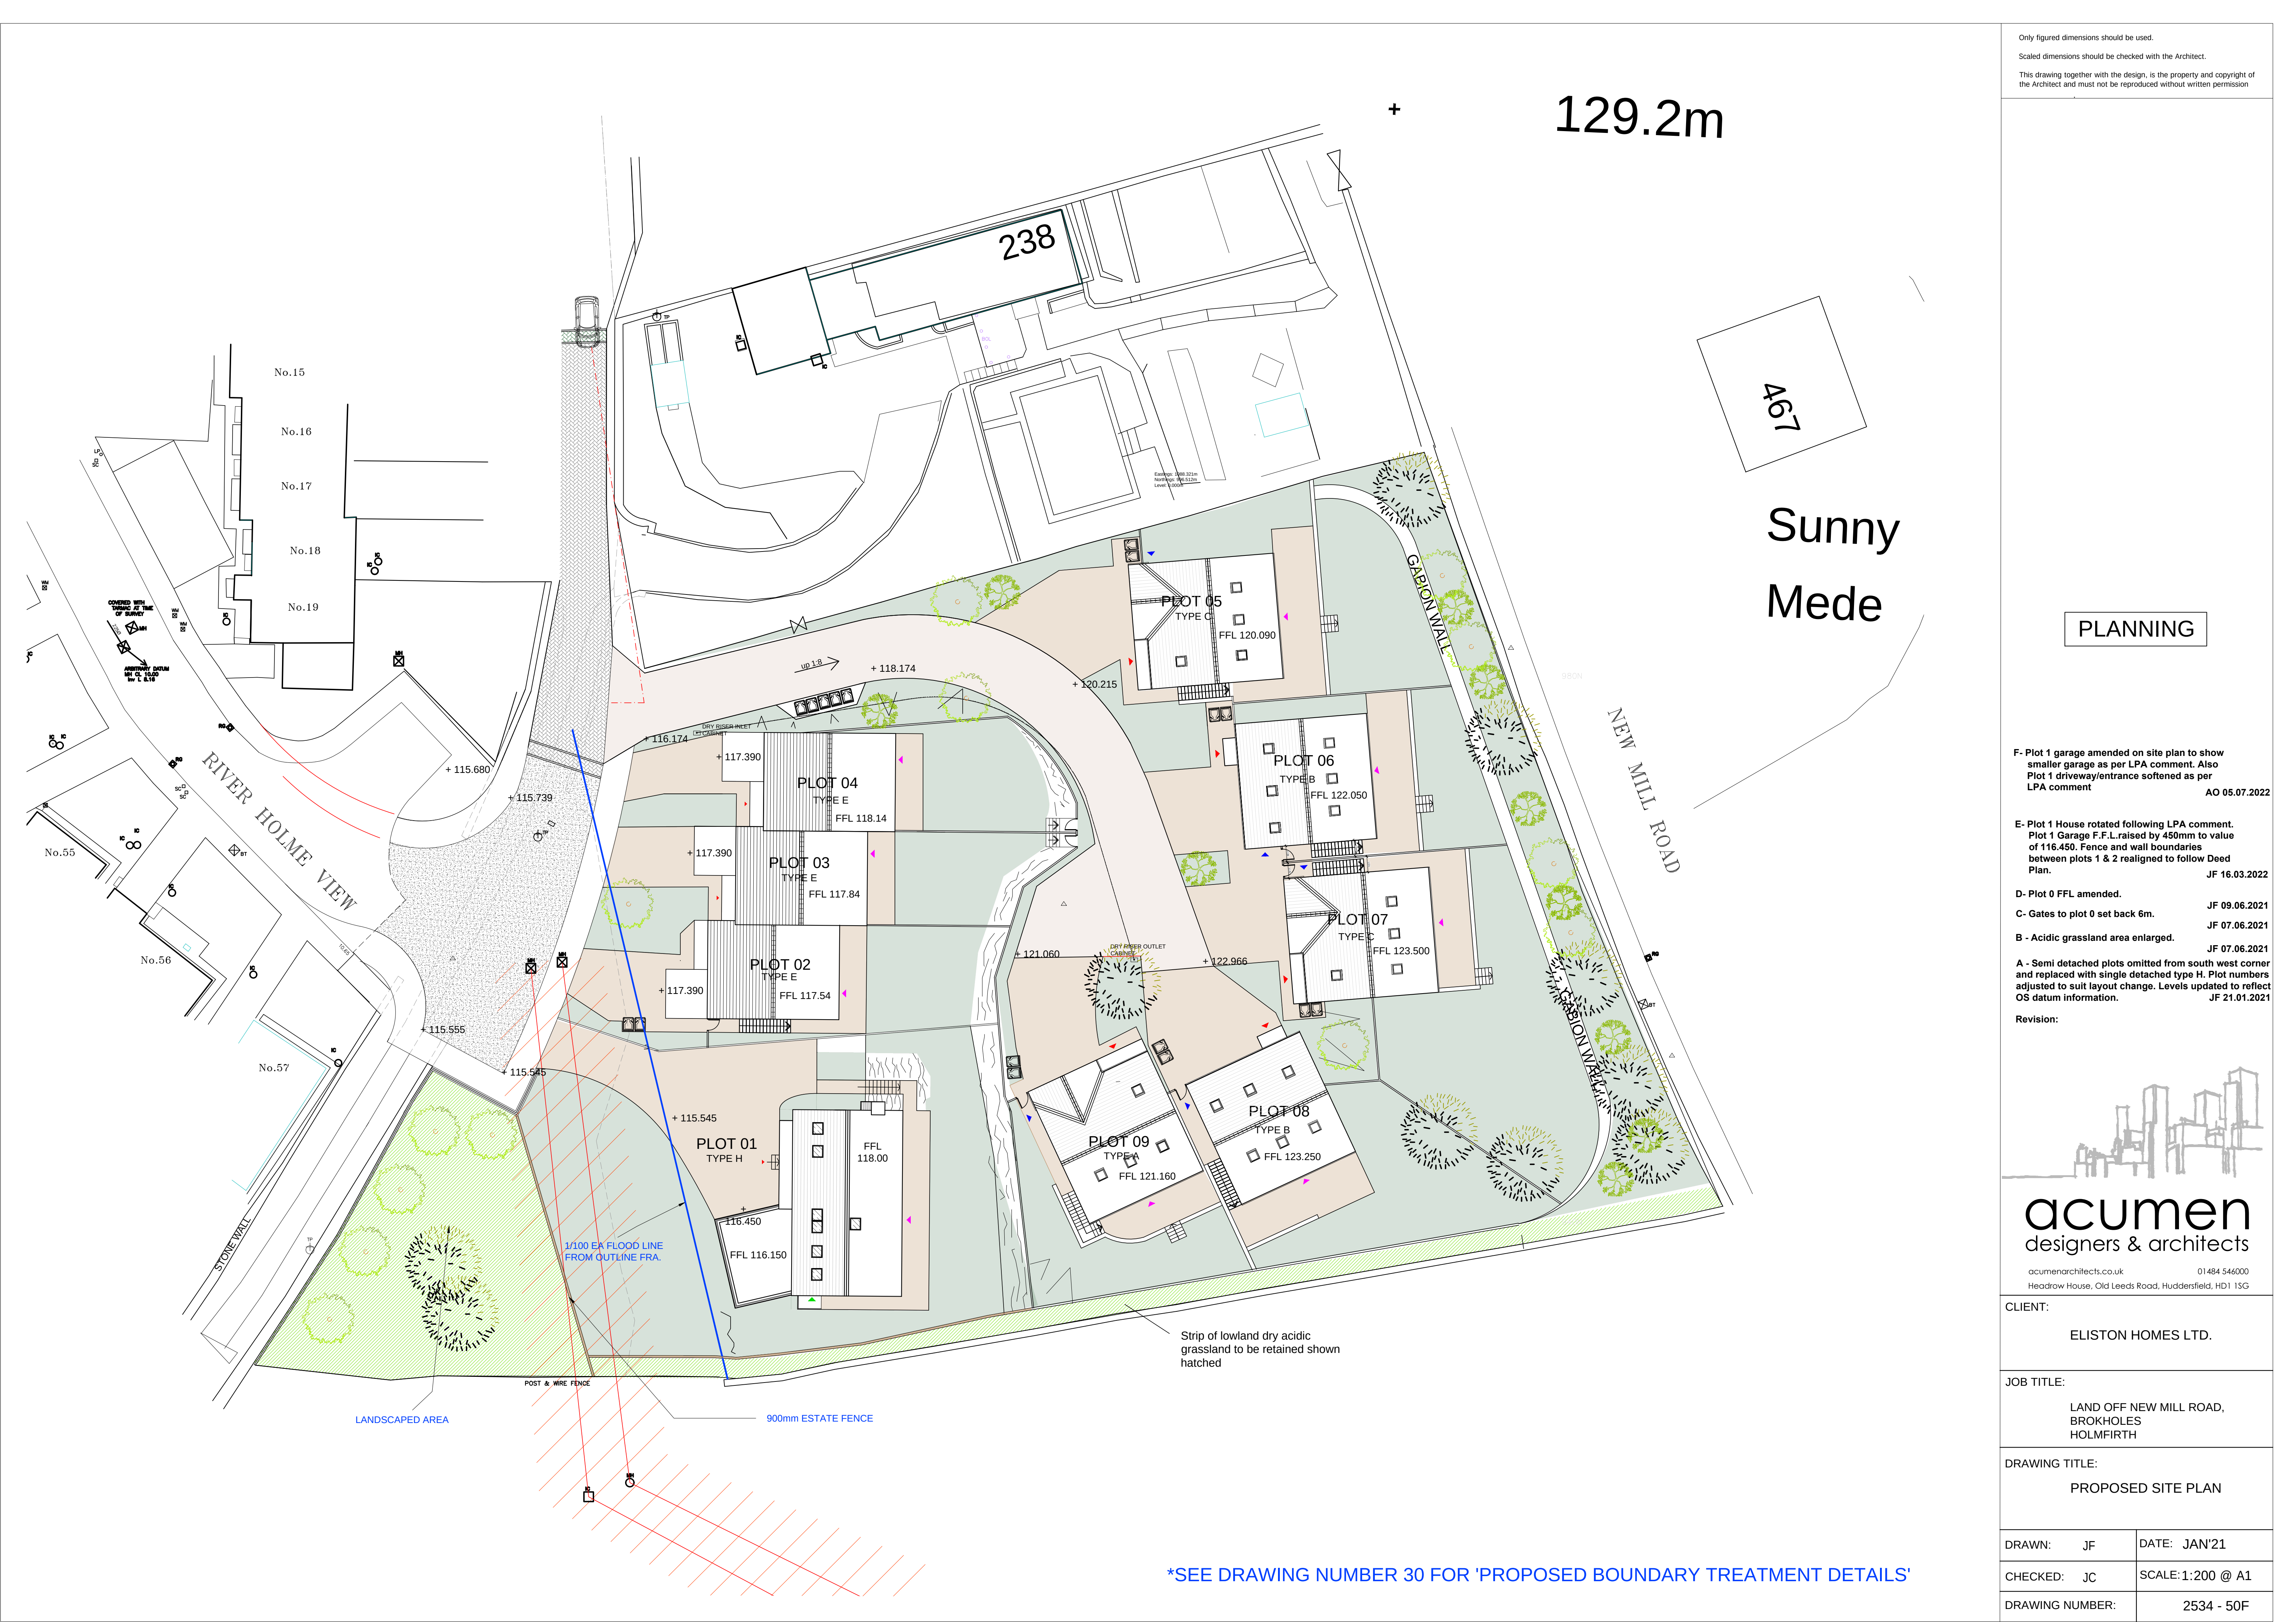

Only figured dimensions should be used.
Scaled dimensions should be checked with the Architect.
This drawing together with the design, is the property and copyright of the Architect and must not be reproduced without written permission

PLANNING

F- Plot 1 garage amended on site plan to show smaller garage as per LPA comment. Also Plot 1 driveway/entrance softened as per LPA comment
AO 05.07.2022

E- Plot 1 House rotated following LPA comment. Plot 1 Garage F.F.L.raised by 450mm to value of 116.450. Fence and wall boundaries between plots 1 & 2 realigned to follow Deed Plan.
JF 16.03.2022


D- Plot 0 FFL amended.
JF 09.06.2021

C- Gates to plot 0 set back 6m.
JF 07.06.2021

B - Acidic grassland area enlarged.
JF 07.06.2021

A - Semi detached plots omitted from south west corner and replaced with single detached type H. Plot numbers adjusted to suit layout change. Levels updated to reflect OS datum information.
JF 21.01.2021

Revision:

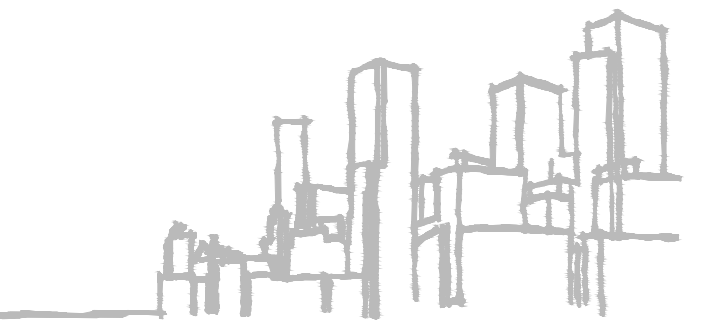

acumen
designers & architects

acumenarchitects.co.uk 01484 546000
Headrow House, Old Leeds Road, Huddersfield, HD1 1SG

CLIENT:
ELISTON HOMES LTD.

JOB TITLE:
LAND OFF NEW MILL ROAD,
BROKHOLES
HOLMFIRTH

DRAWING TITLE:
PROPOSED SITE PLAN

DRAWN: JF DATE: JAN'21

CHECKED: JC SCALE:1:200 @ A1

DRAWING NUMBER: 2534 - 50F

*SEE DRAWING NUMBER 30 FOR 'PROPOSED BOUNDARY TREATMENT DETAILS'