


Only figured dimensions should be used.

Scaled dimensions should be checked with the Architect.

This drawing together with the design, is the property and copyright of the Architect and must not be reproduced without written permission




FRONT ELEVATION

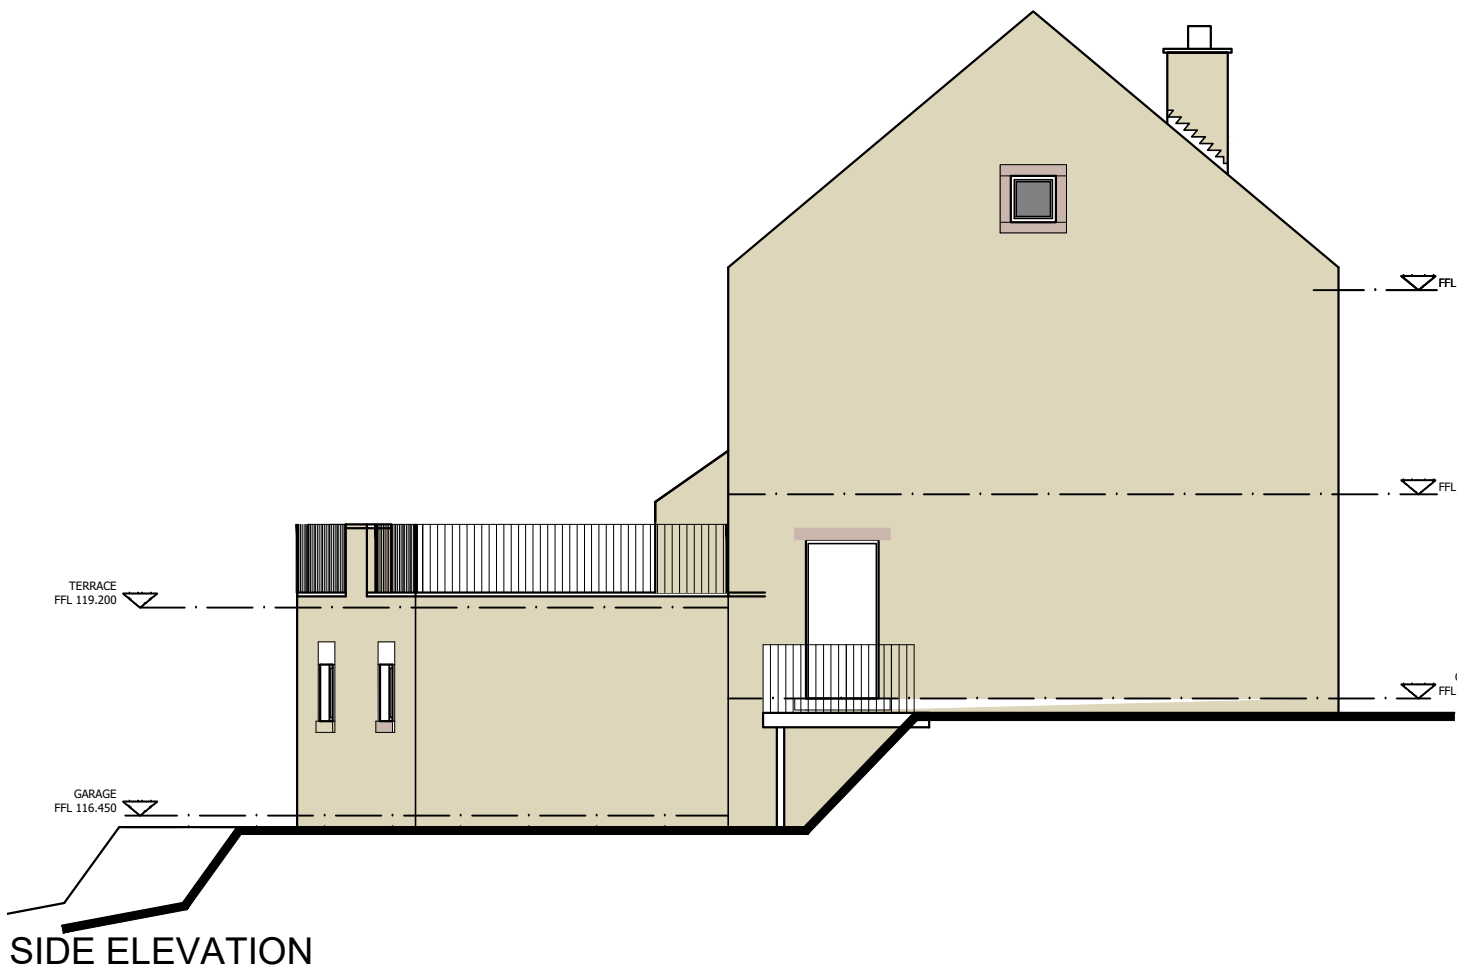

SIDE ELEVATION



REAR ELEVATION

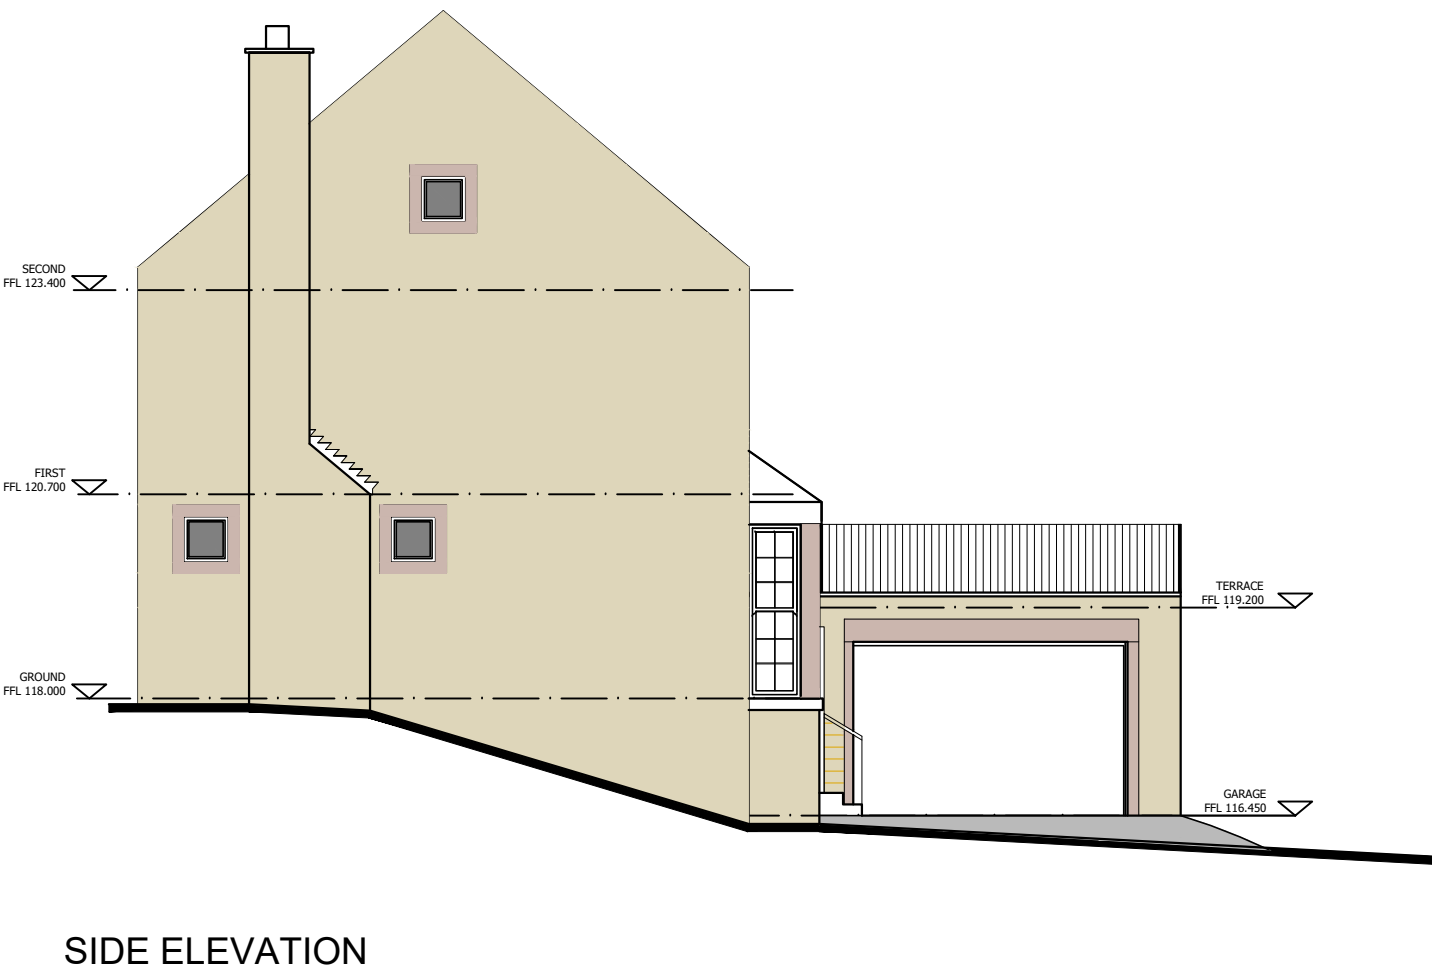


SIDE ELEVATION


PLANNING

- Rev E:
Graphics updated. JF 18.08.2022
- Rev D:
Garage shortened on floor plans and amended on all elevations as per LPA comments AO 05.07.22
- Rev C:
Garage block positioning adjusted such that the proposed dwelling will be rotated to match the front facing orientation of neighbouring dwellings on Plots 2 to 4. Balcony door access changed to single door leaf and structural opening and single window above doorway added. Garage F.F.L. raised by 450mm to value of 116.450. NG 20.04.22


- Rev B:
Fenestration updated to reflect other houses in development. JF 16.03.22
- Rev A:
Garage FFL adjusted. JF 09.06.21
- Revision:

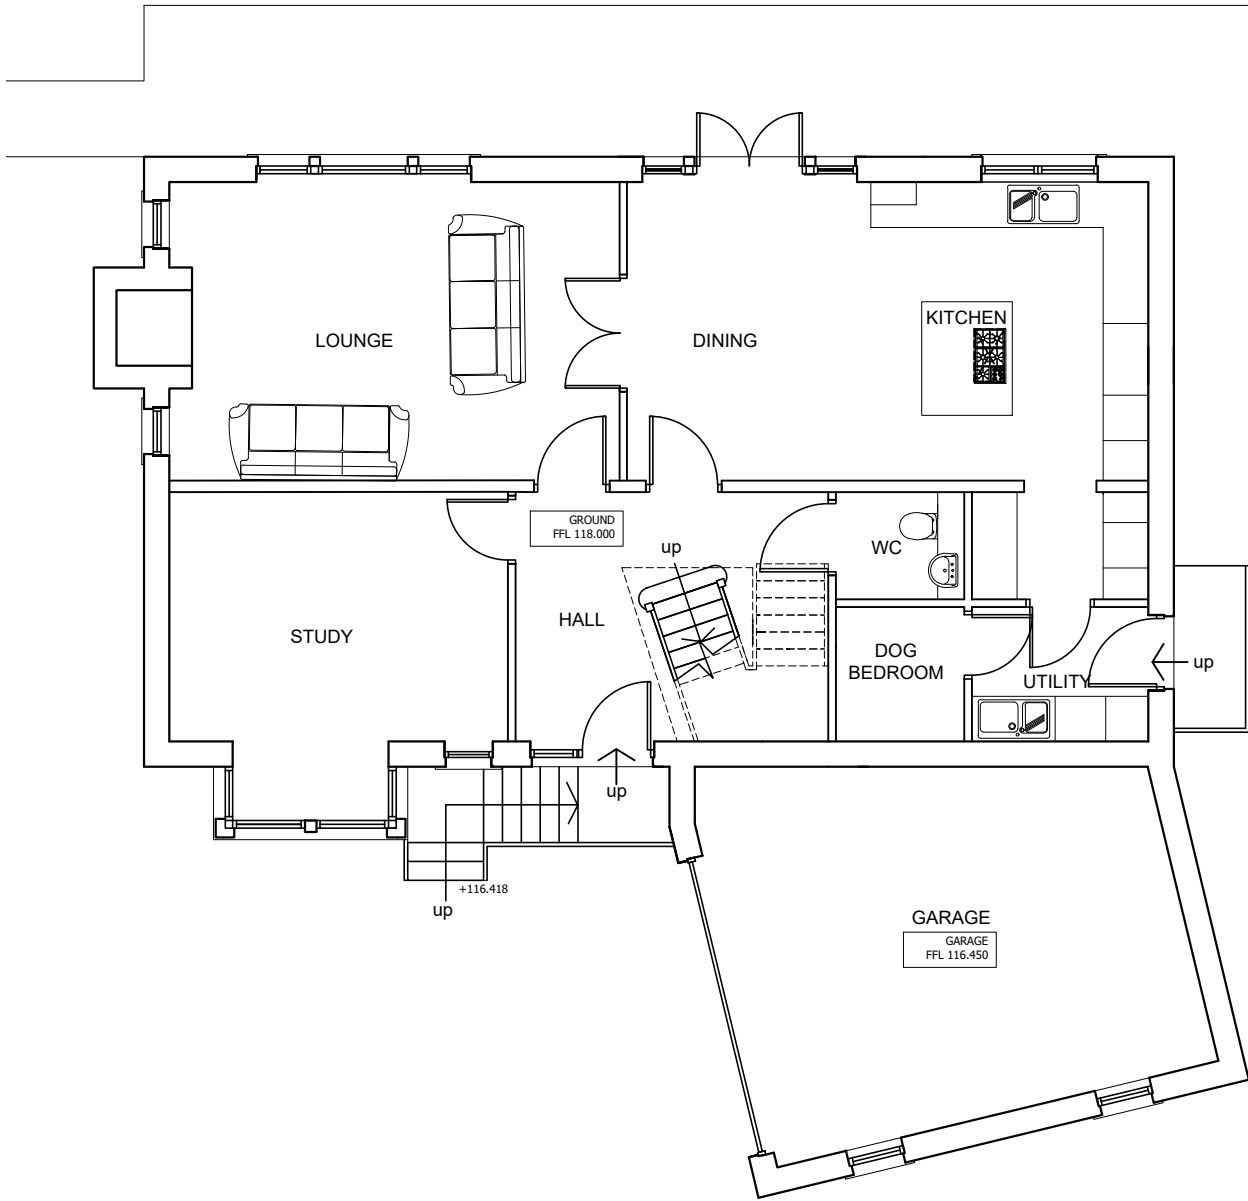

GROUND FLOOR PLAN

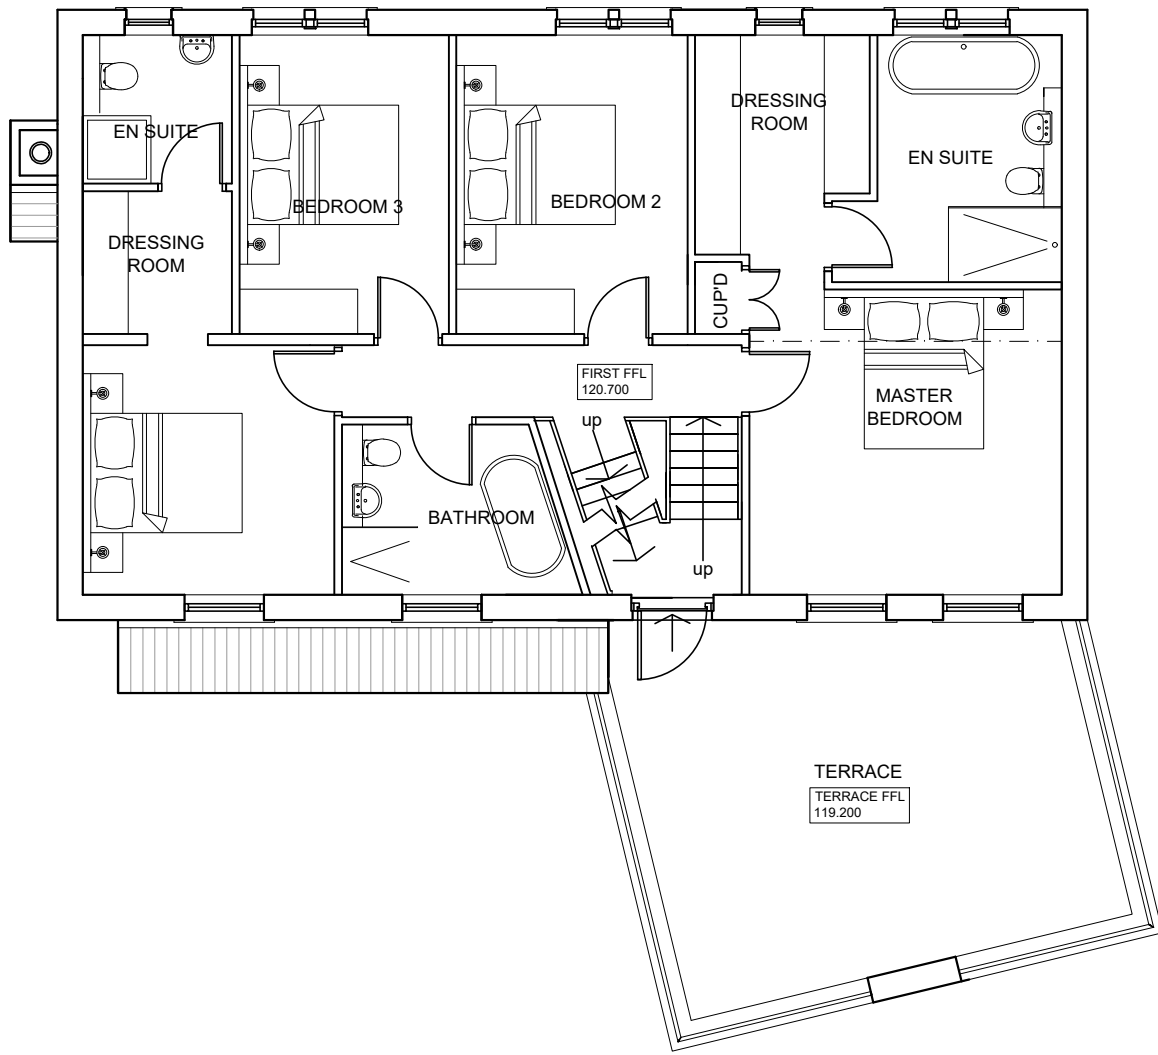

FIRST FLOOR PLAN

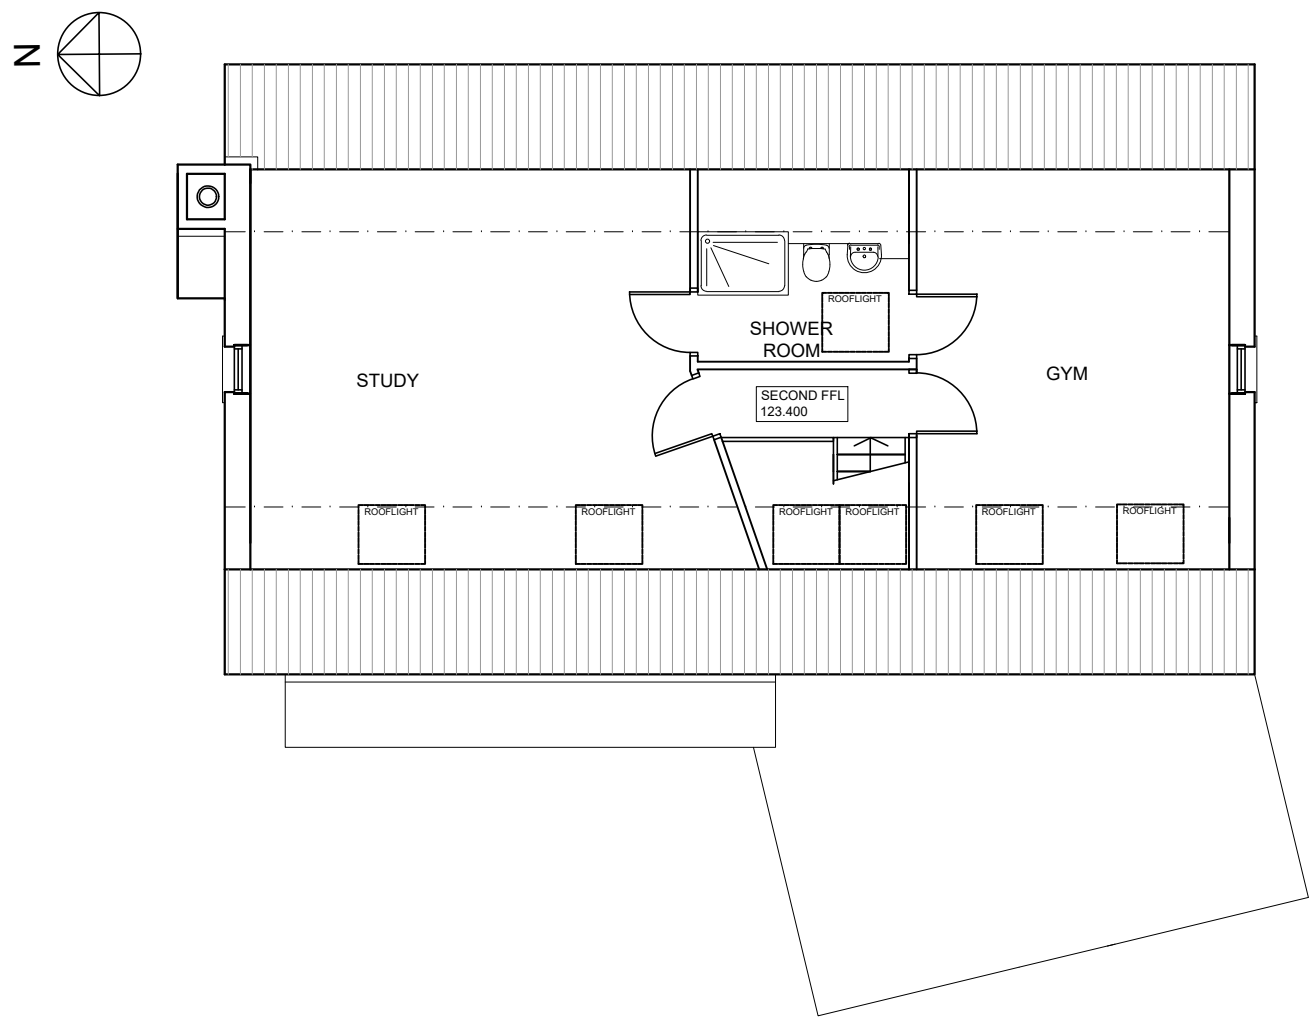

ATTIC FLOOR PLAN



acumen
designers & architects

acumenarchitects.co.uk 01484 546000
Headrow House, Old Leeds Road, Huddersfield, HD1 1SG

CLIENT: ELISTON HOMES LTD.	
JOB TITLE: LAND OFF NEW MILL ROAD, BROKHOLES HOLMFIRTH	
DRAWING TITLE: HOUSE TYPE H	
DRAWN: ACU	DATE: JAN '21
CHECKED: JC	SCALE:1:100 @ A1
DRAWING NUMBER:	2534 - 59E