


DO NOT SCALE IF IN DOUBT ASK

No part of this drawing may be reproduced without prior written permission from J M H Design. J M H Design reserves all copyrights on its designs. THIS DRAWING IS INTENDED FOR PLANNING AND BUILDING REGULATION SUBMISSIONS ONLY - AND SHOULD NOT BE USED AS A WORKING DRAWING FOR BUILDING PURPOSES. BOUNDARIES, ANGLES & DIMENSIONS ARE TO BE CHECKED ON SITE BY THE MAIN CONTRACTOR PRIOR TO COMMENCEMENT OF WORKS.


CDM Regulations
Contractor to comply fully with managing for Health and Safety - Construction (Design and Management Regulations 2007)

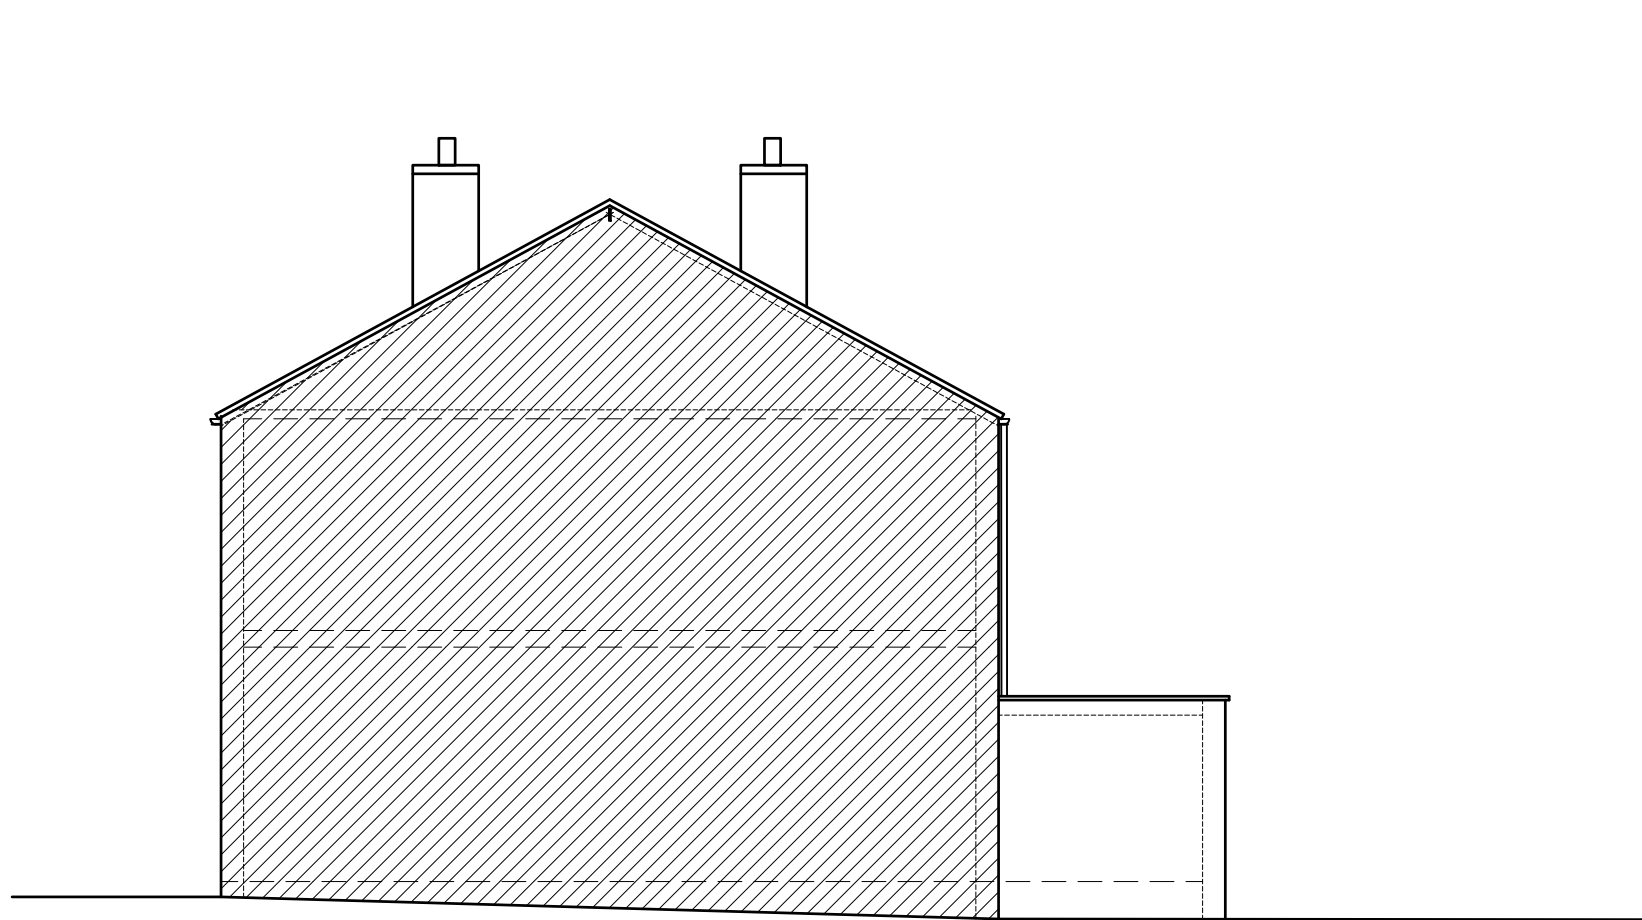


SW ELEVATION AS EXISTING - 1:100



SE ELEVATION AS EXISTING - 1:100

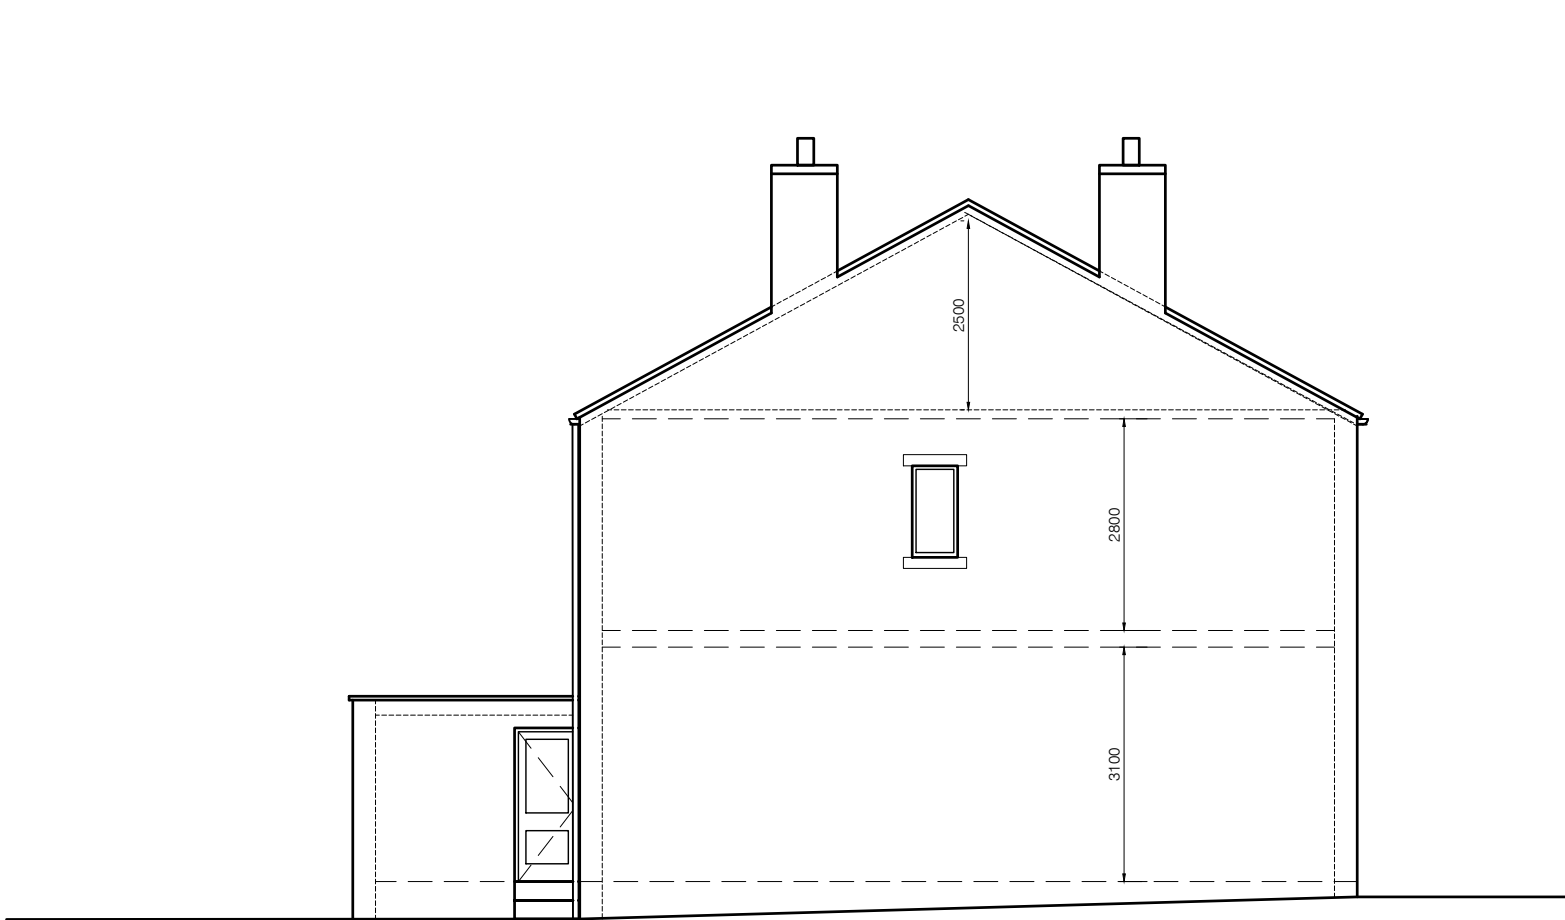

NE ELEVATION AS EXISTING - 1:100

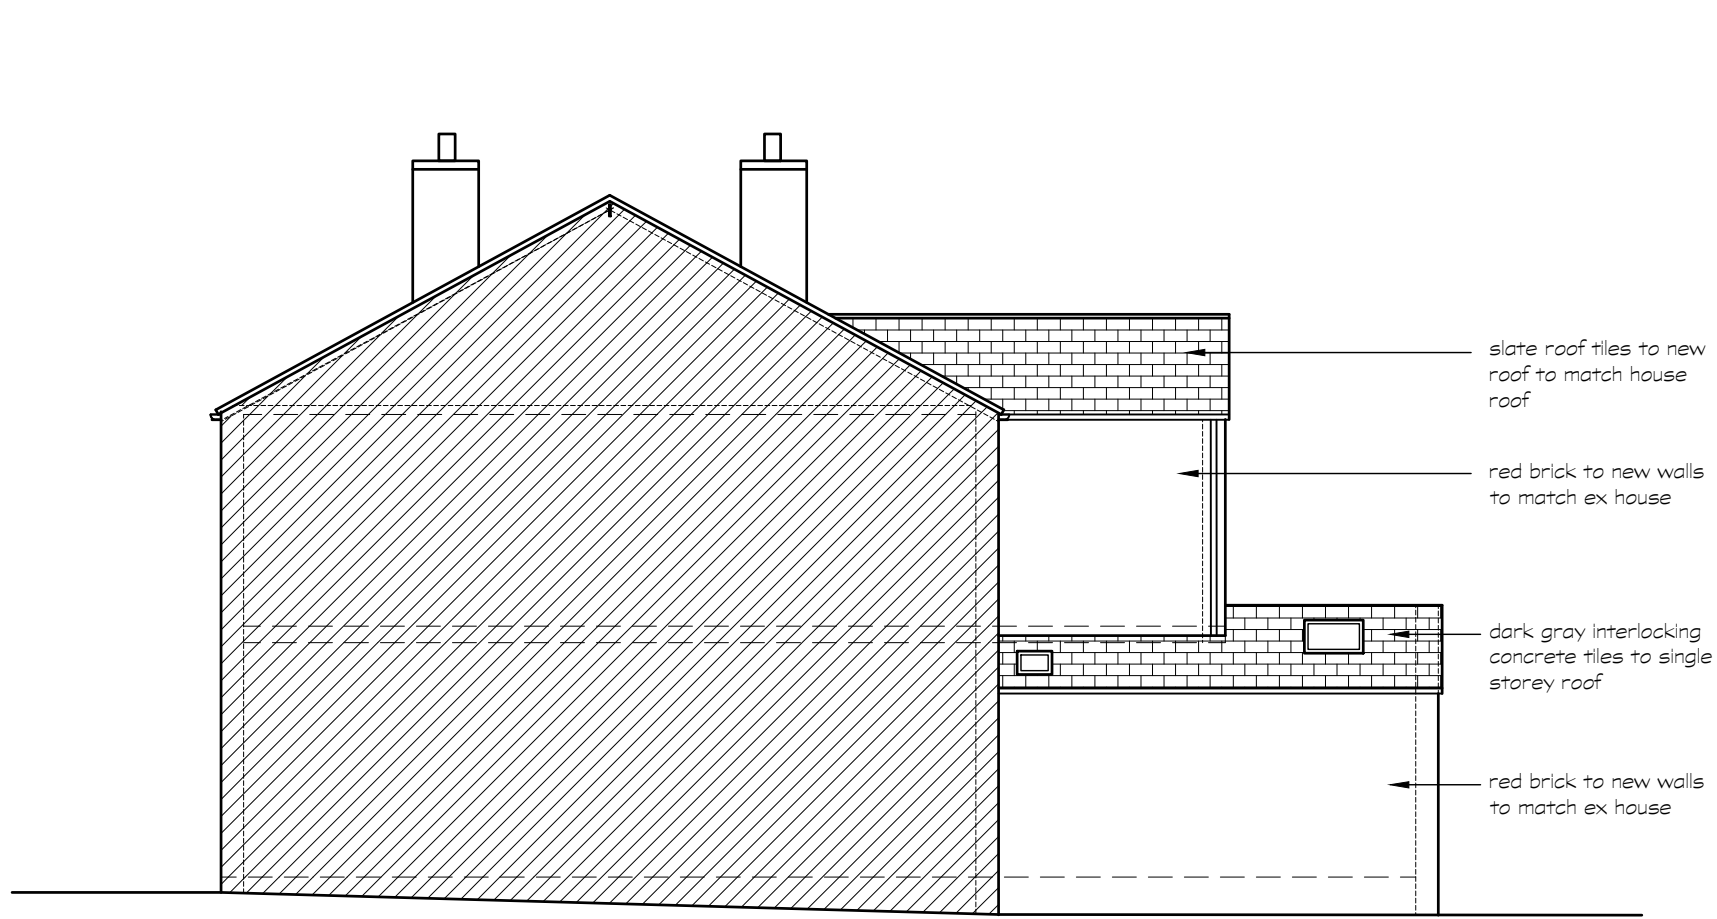


SW ELEVATION AS PROPOSED - 1:100



SE ELEVATION AS PROPOSED - 1:100




NE ELEVATION AS PROPOSED - 1:100

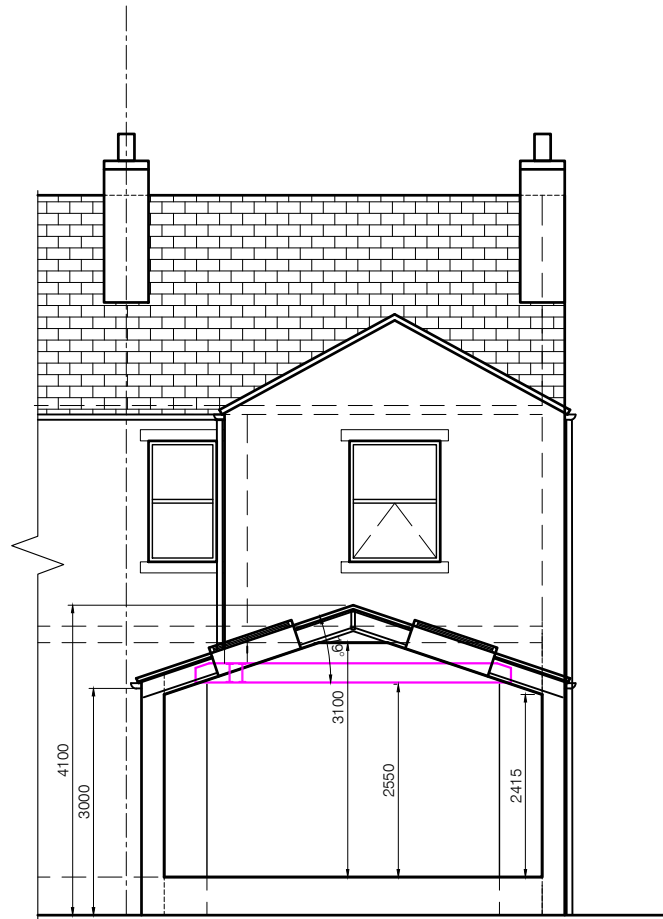

SECTION AS PROPOSED - 1:100




LOCATION PLAN - 1:1250
Distance Survey Ltd. Copyright 2015. All rights reserved. Licence number: 20000428

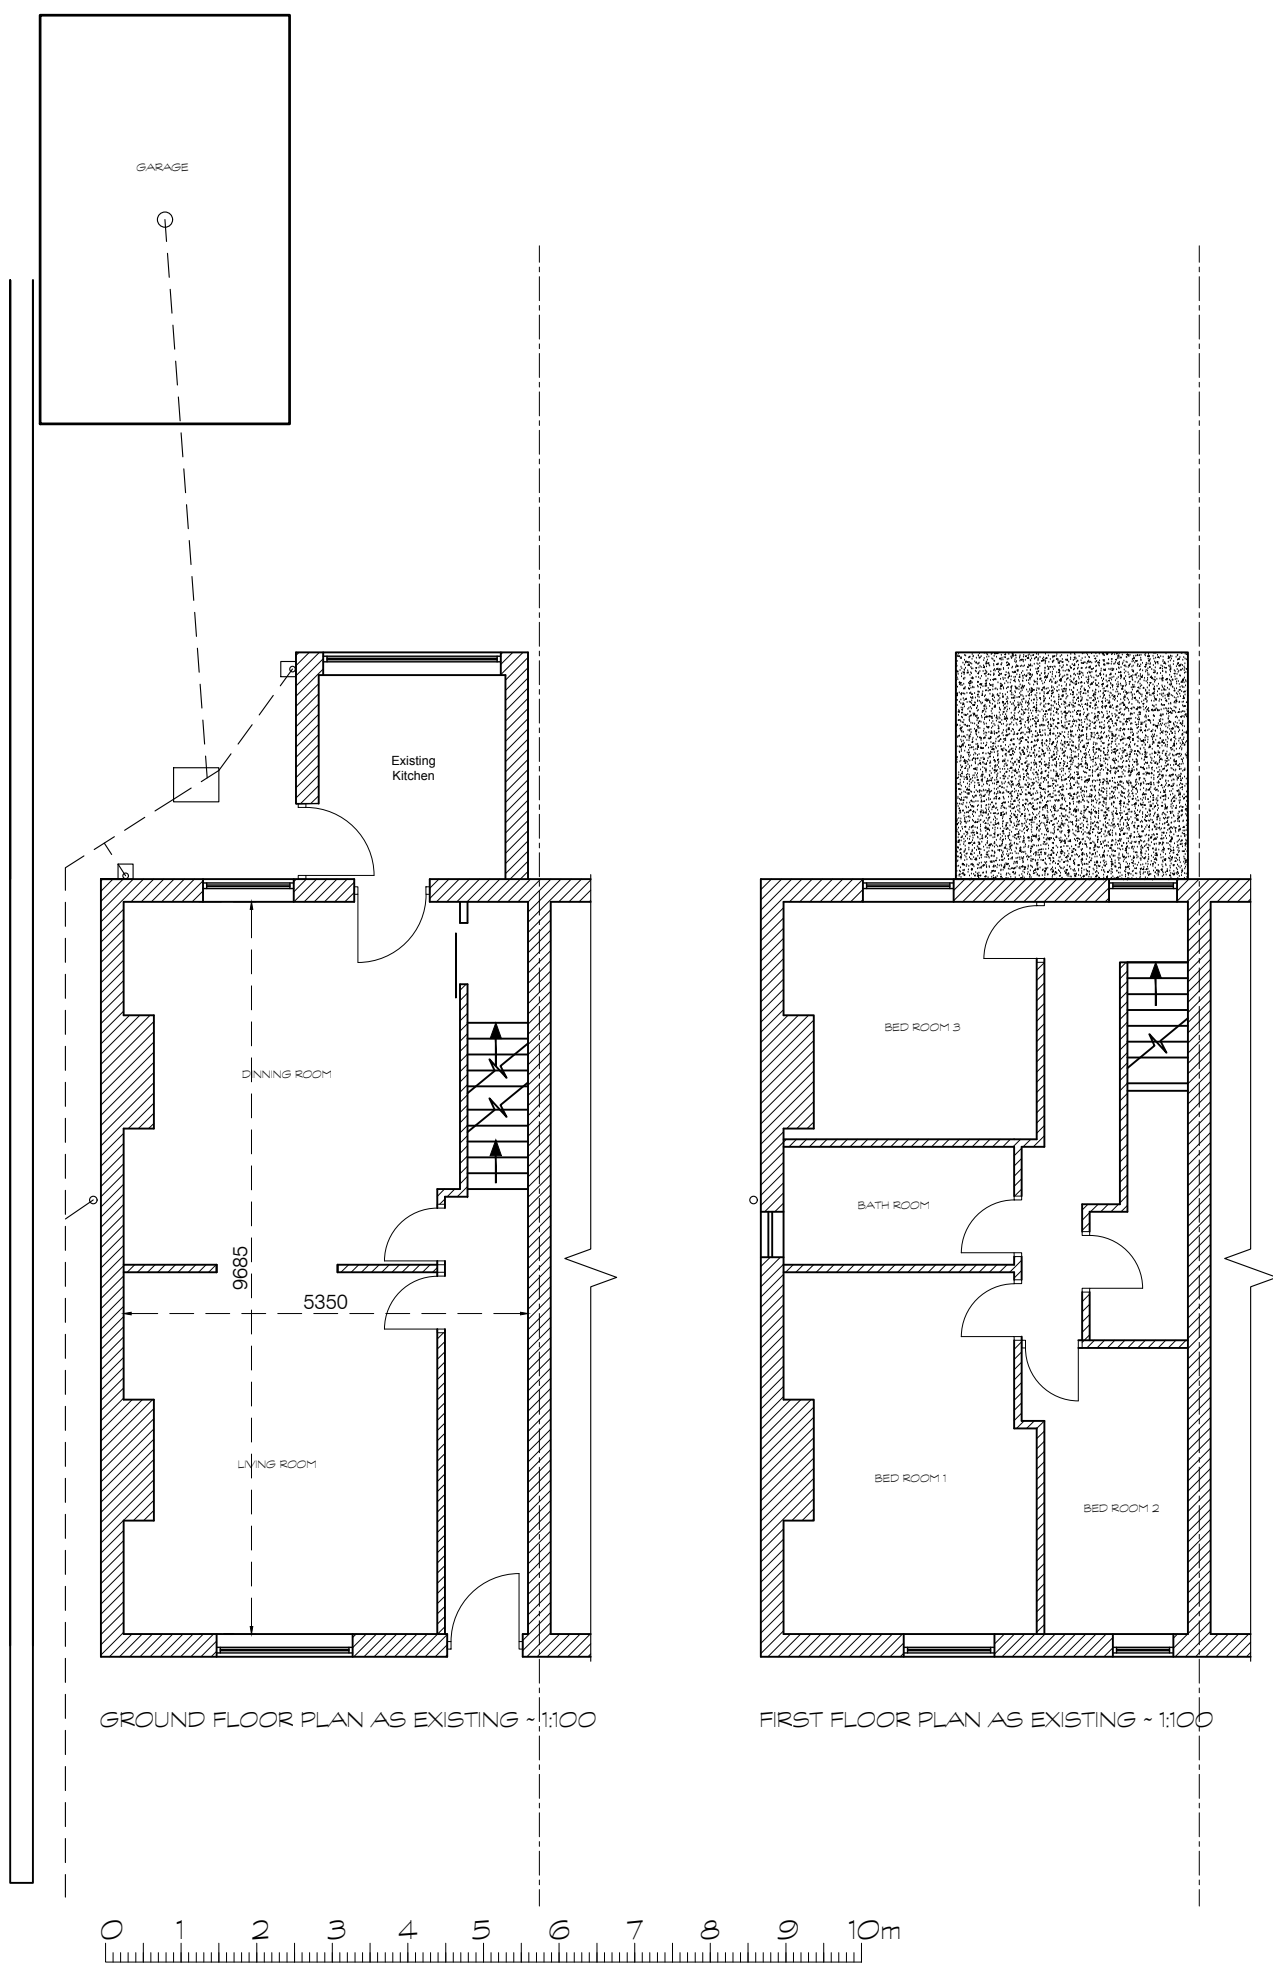

GROUND FLOOR PLAN AS EXISTING - 1:100

FIRST FLOOR PLAN AS EXISTING - 1:100

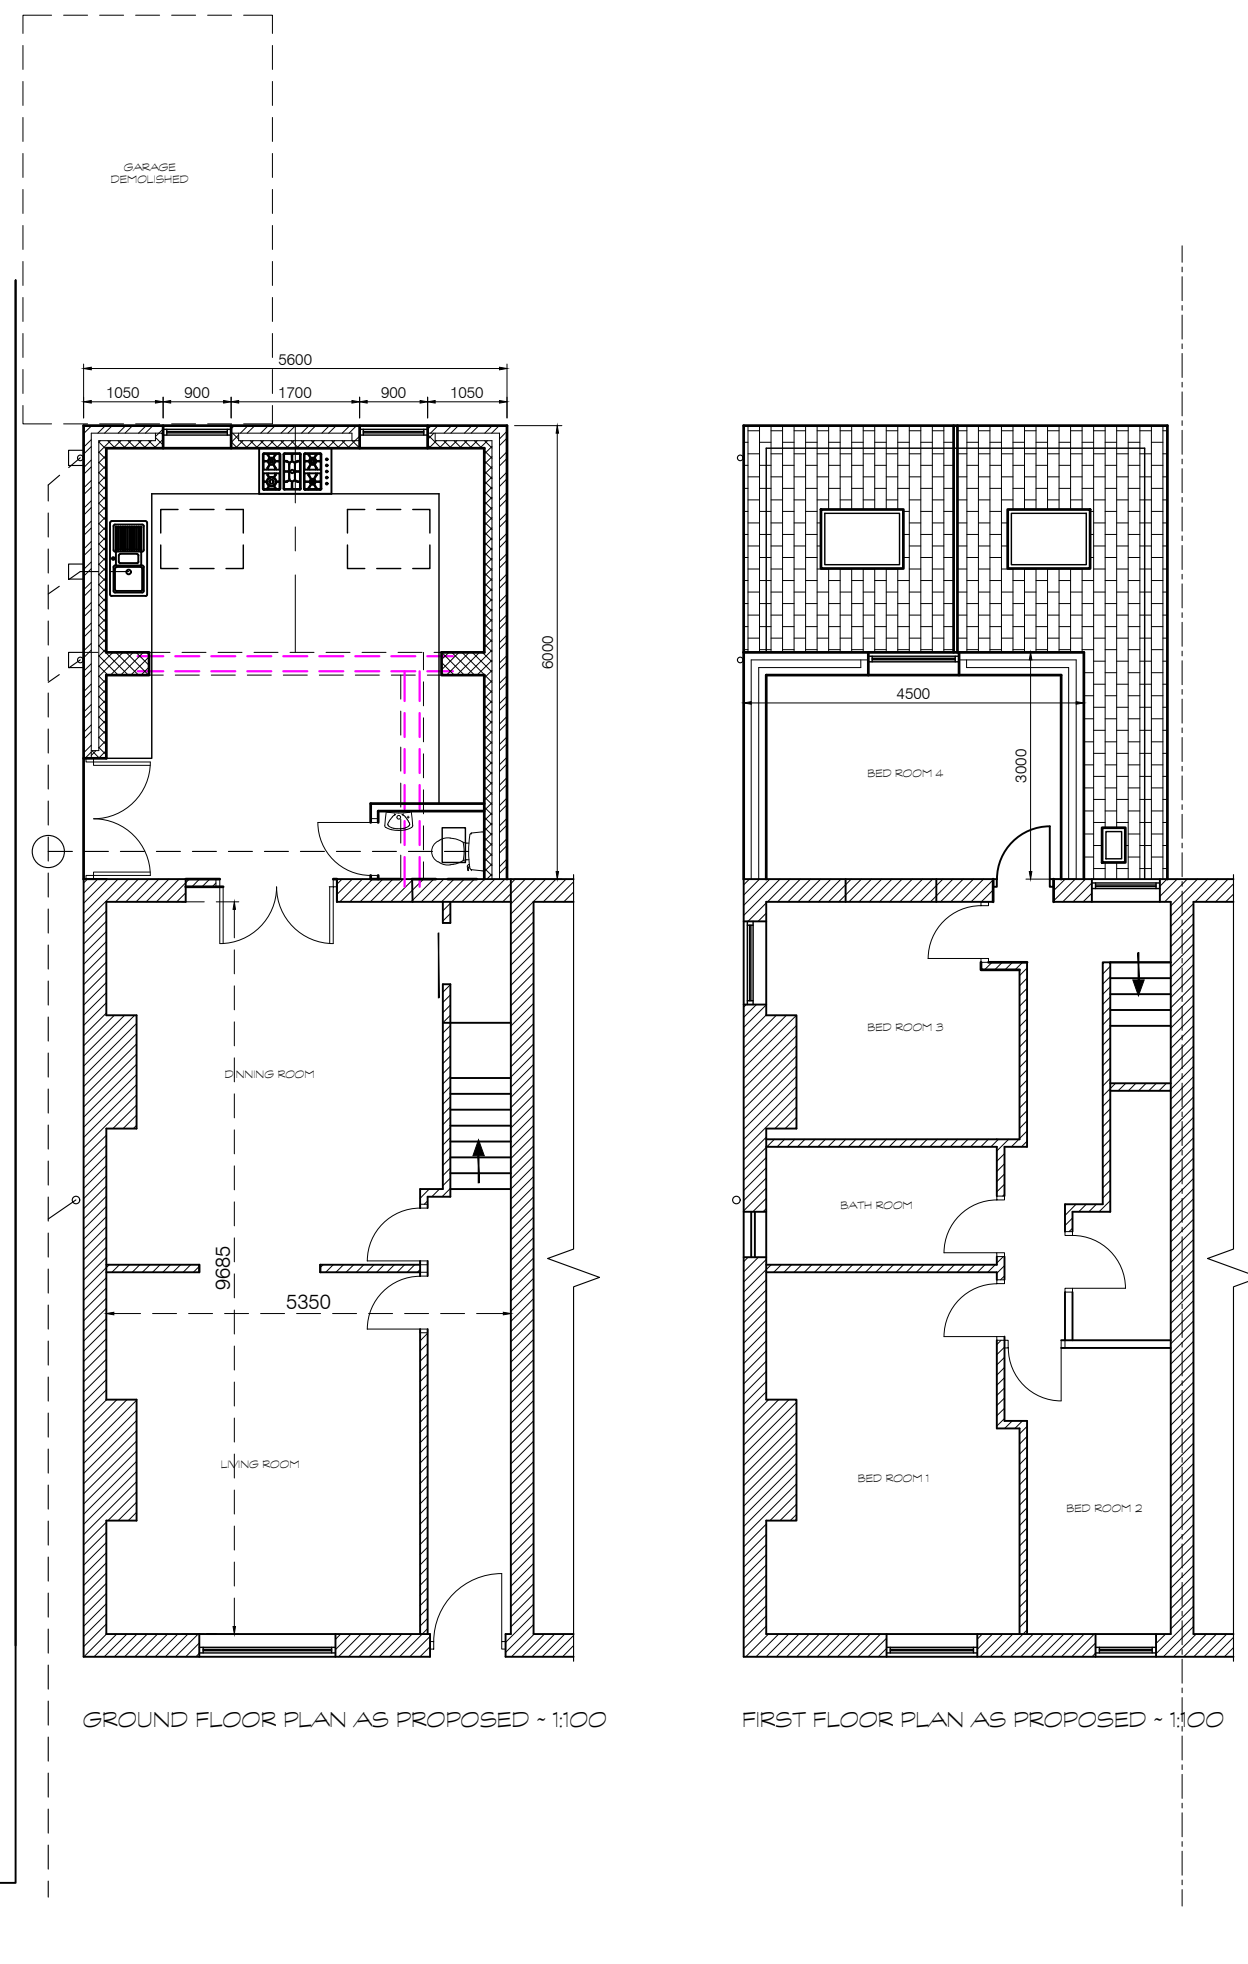

GROUND FLOOR PLAN AS PROPOSED - 1:100

FIRST FLOOR PLAN AS PROPOSED - 1:100



C PITCH ROOF ALT 29/01/20 MH
VELUX WINDOWS AND NOTED ADDED
B PITCH ROOF ALT 25/01/20 MH
A UPDATED DRAWING 15/11/19 MH
REV DETAILS DATE INITIAL

PROJECT SINGLE STORY AND TWO STOREY
REAR EXTENSION

CLIENT MR MRS I MALIK
14 VERNON ROAD
HECKMONDWIKE WF8 9LU

TITLE ALTERNATIVE ROOF

DRG No. 1M/02C SCALE 1:100 @ A1

DRN BY MH DATE 05/11/2019

jmh.design
architectural & interior consultants

Poplar Studios, 12 Liversedge Hall Lane,
Liversedge, West Yorkshire. WF15 7DB

t: 01924 518 592
e: info@jmhdesign.co.uk