


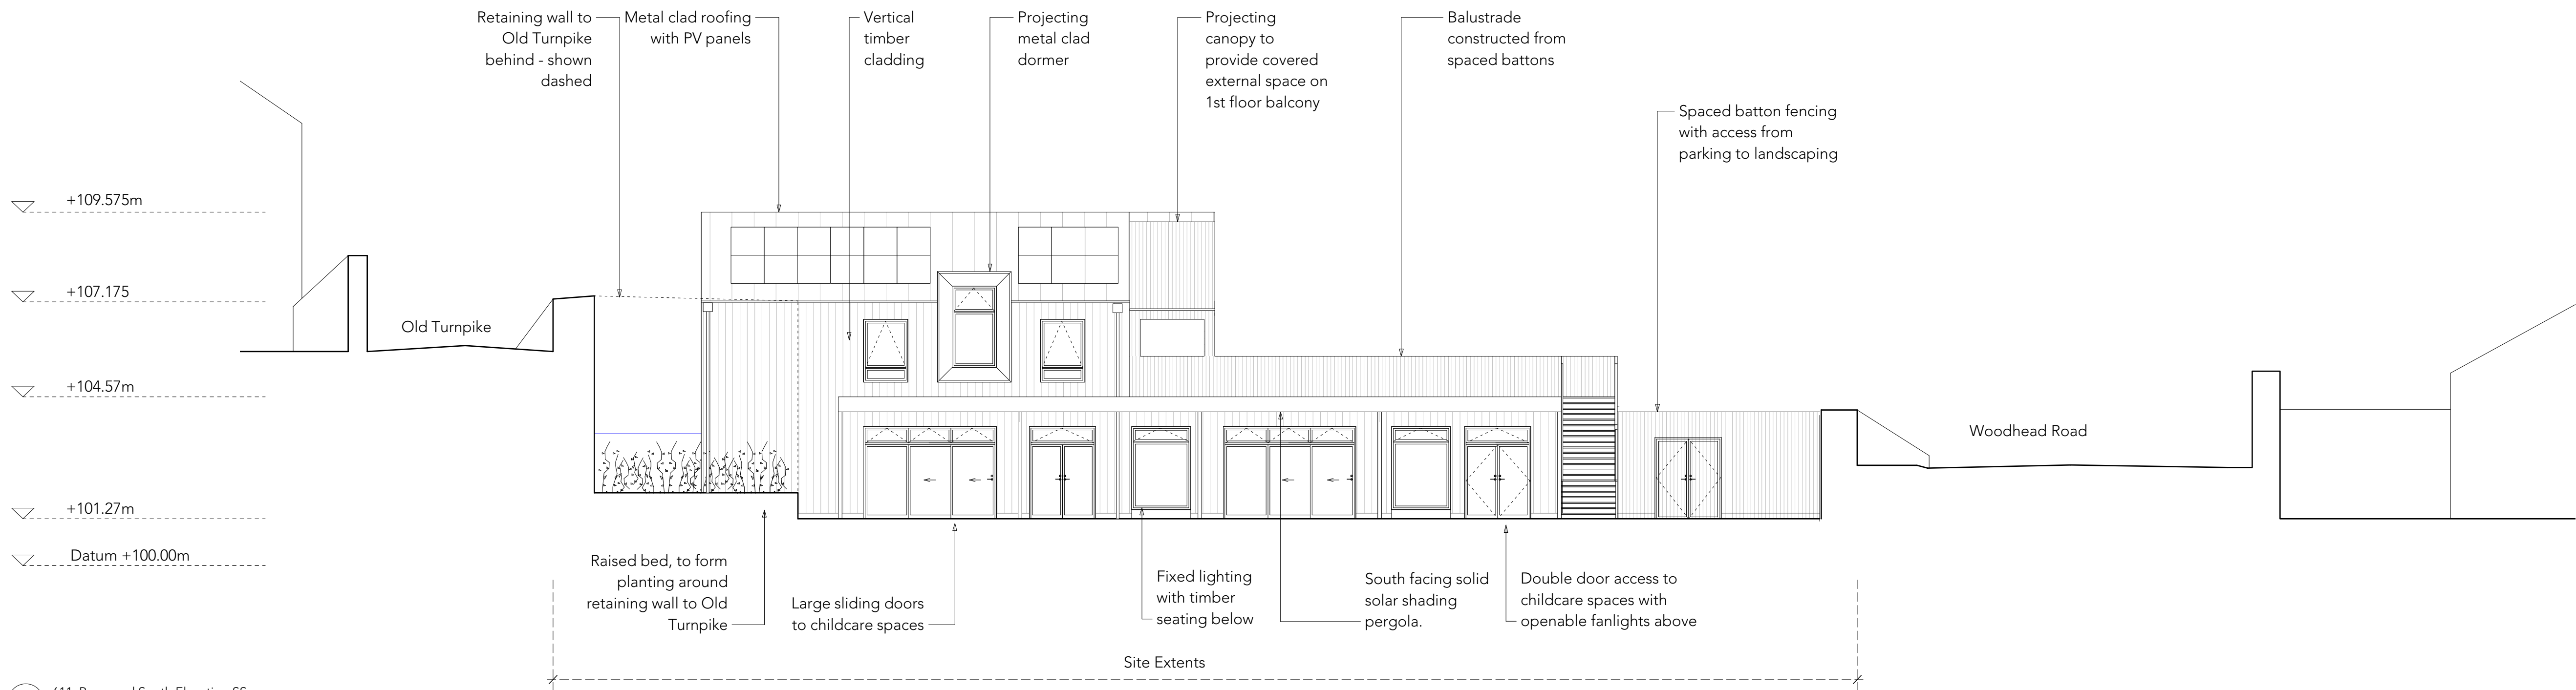


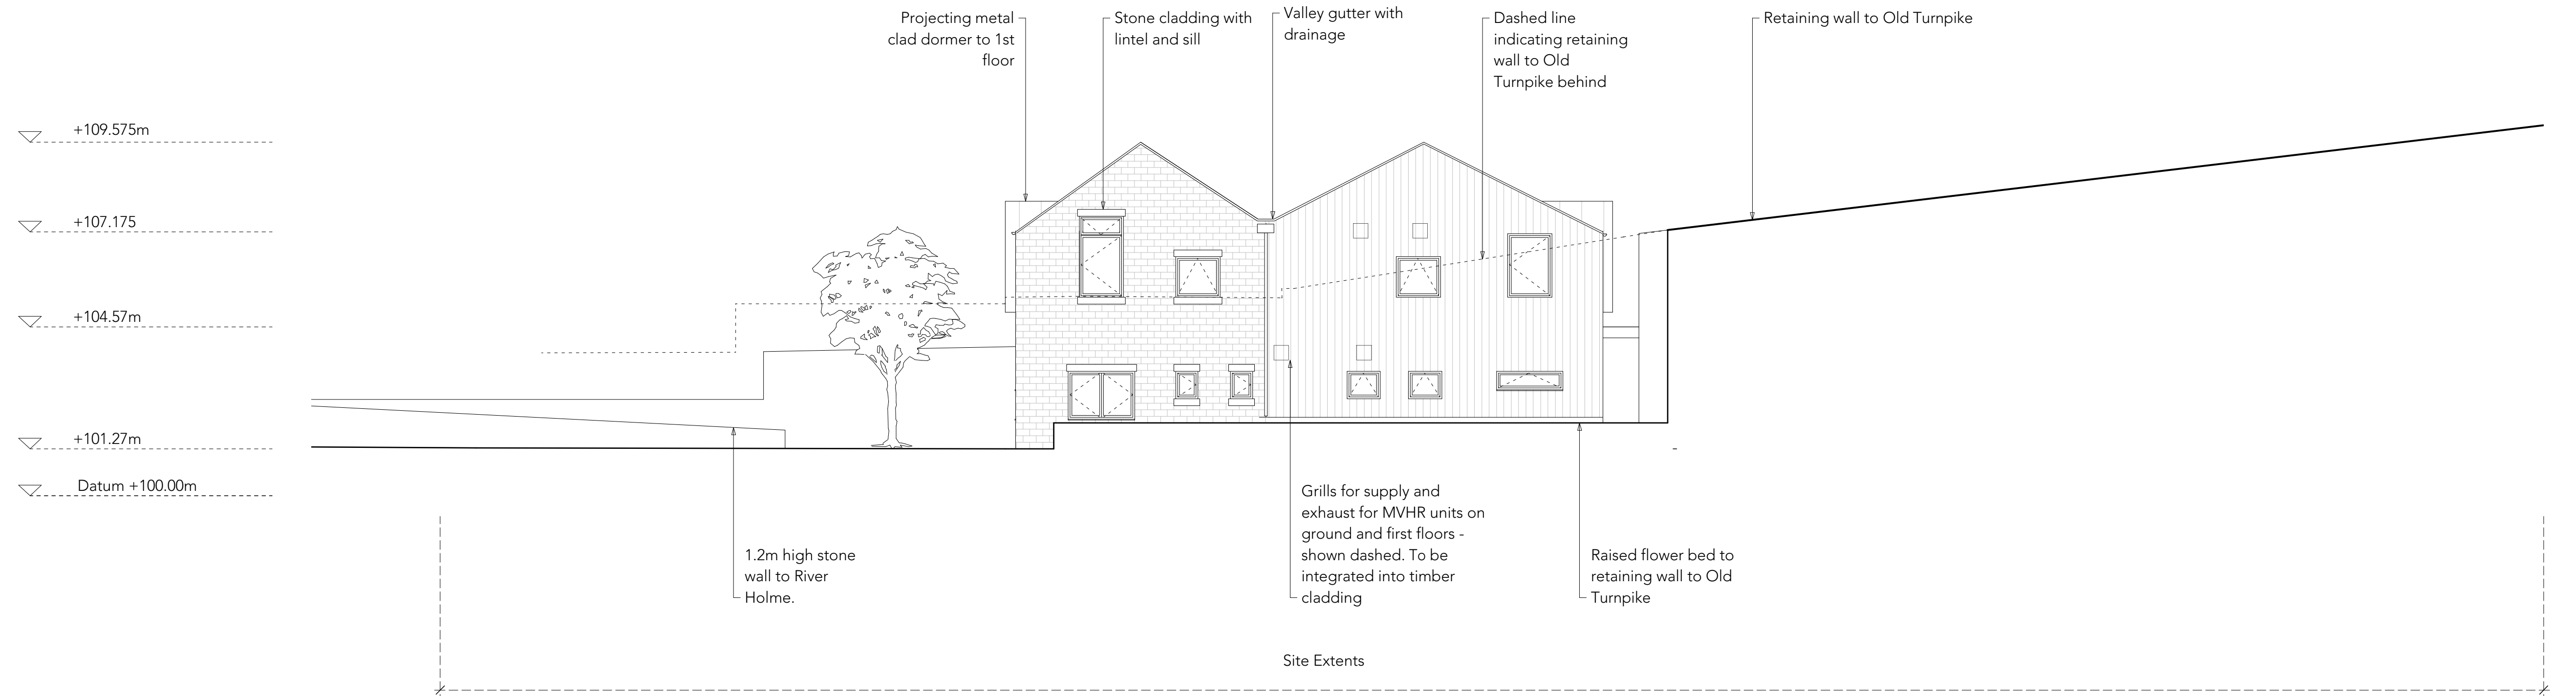

1 611_Proposed South Elevation SS

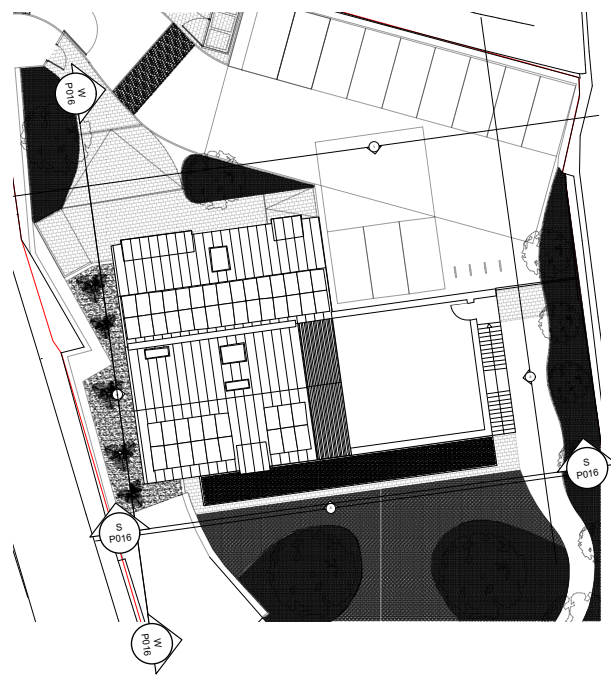

2 611_Proposed West Elevation WW

 

date	revision		
15/11/19	B	Issued for planning	JM
08/11/19	A	Issued for client approval before planning	JM

Do not scale from drawings
Confirm all dimensions on site prior to manufacture
Confirm discrepancies with Architect prior to proceeding
Refer to all Engineers' documentation

job no.		job title	
611	Portland Nurseries		
	Honley Bridge Depot, Eastgate, Honley, Holmfirth, HD6 6PA		
date		dwg. title	
20.09.19		Proposed South and West Elevations	
EB	checked	Client: Portland Nurseries	
JM	drawn	Scale: 1:200@A3 / 1:100@A3	
		dwg. no.	rev. no.
		611_P016	B

PLANNING

Sarah Wigglesworth Architects ©

T +44 (0)20 7607 9200
E mail@swarch.co.uk W www.swarch.co.uk