




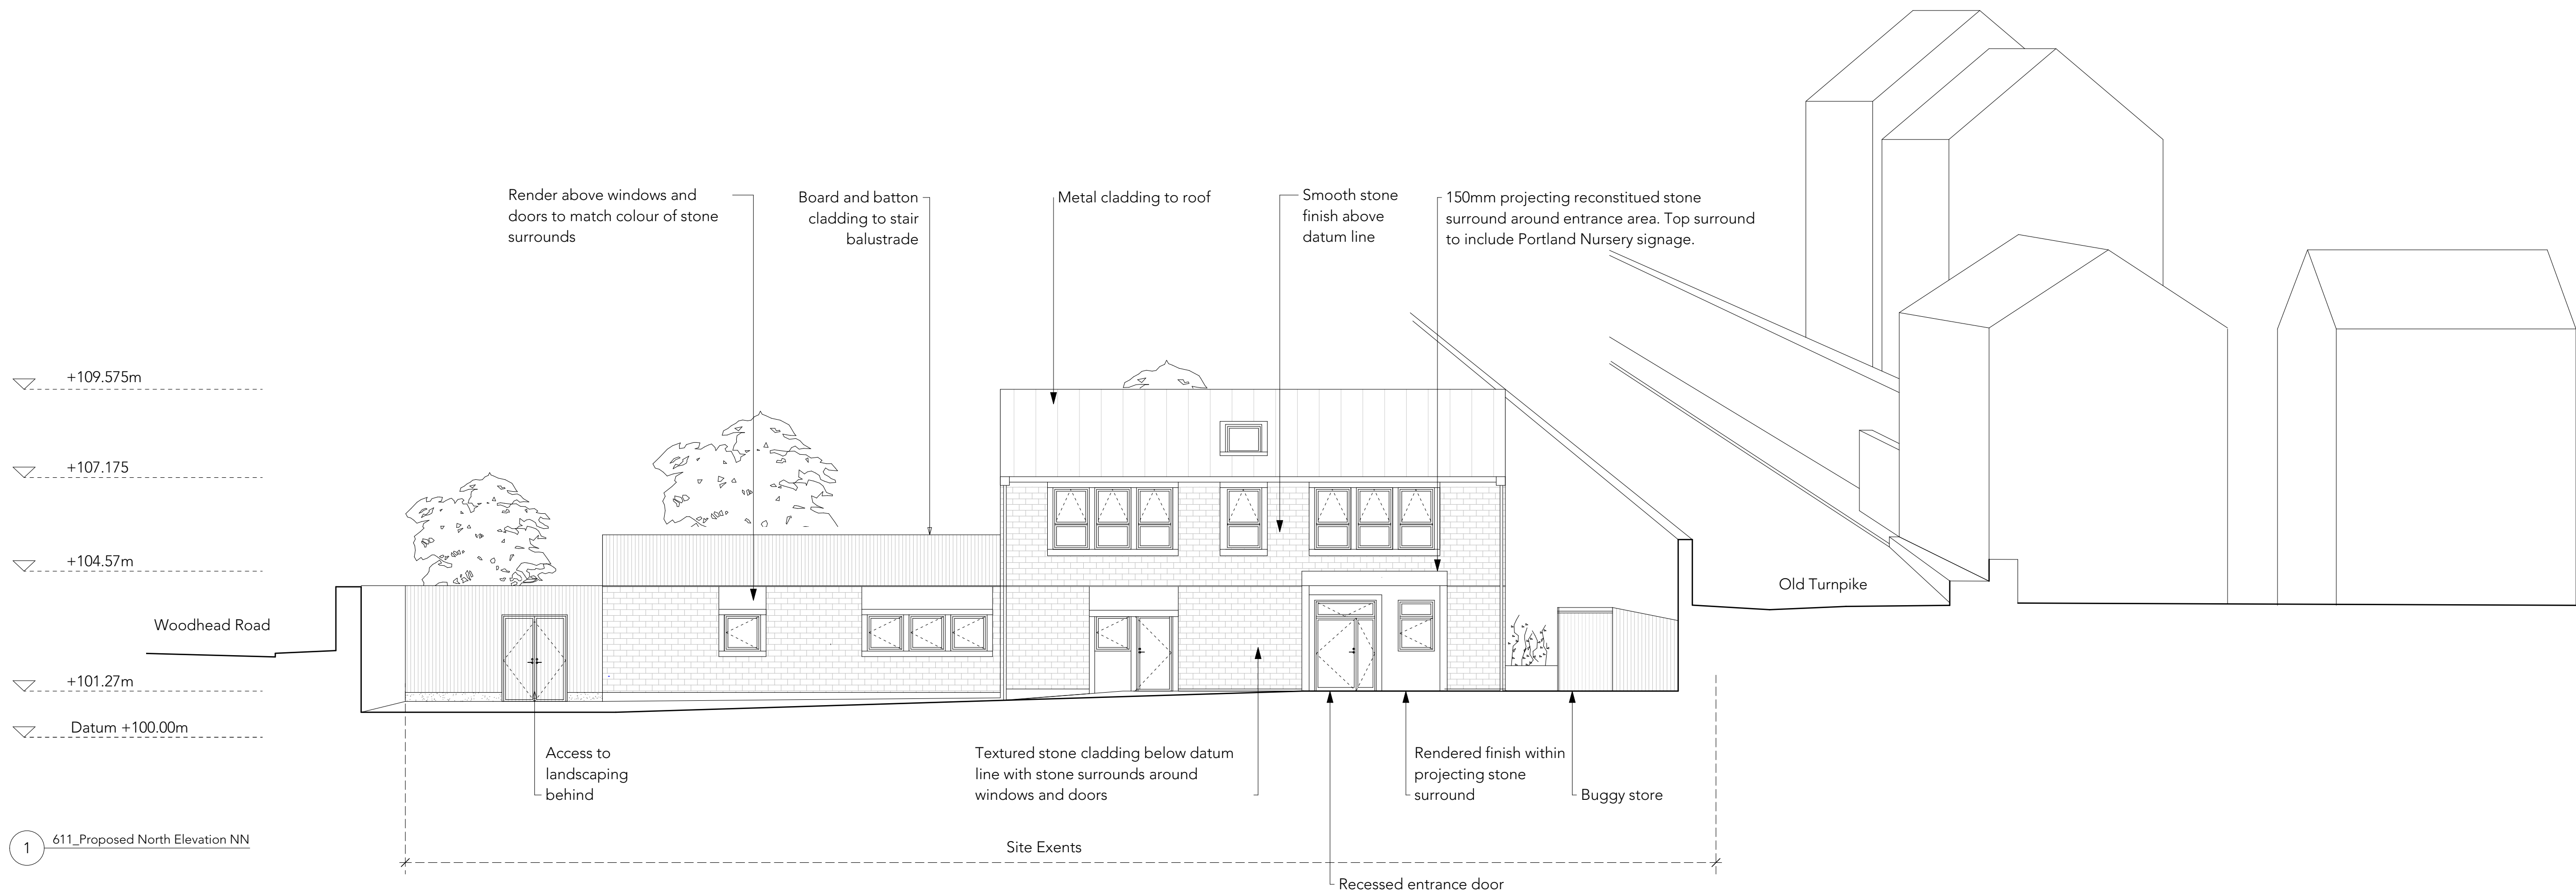

1 611_Proposed North Elevation NN

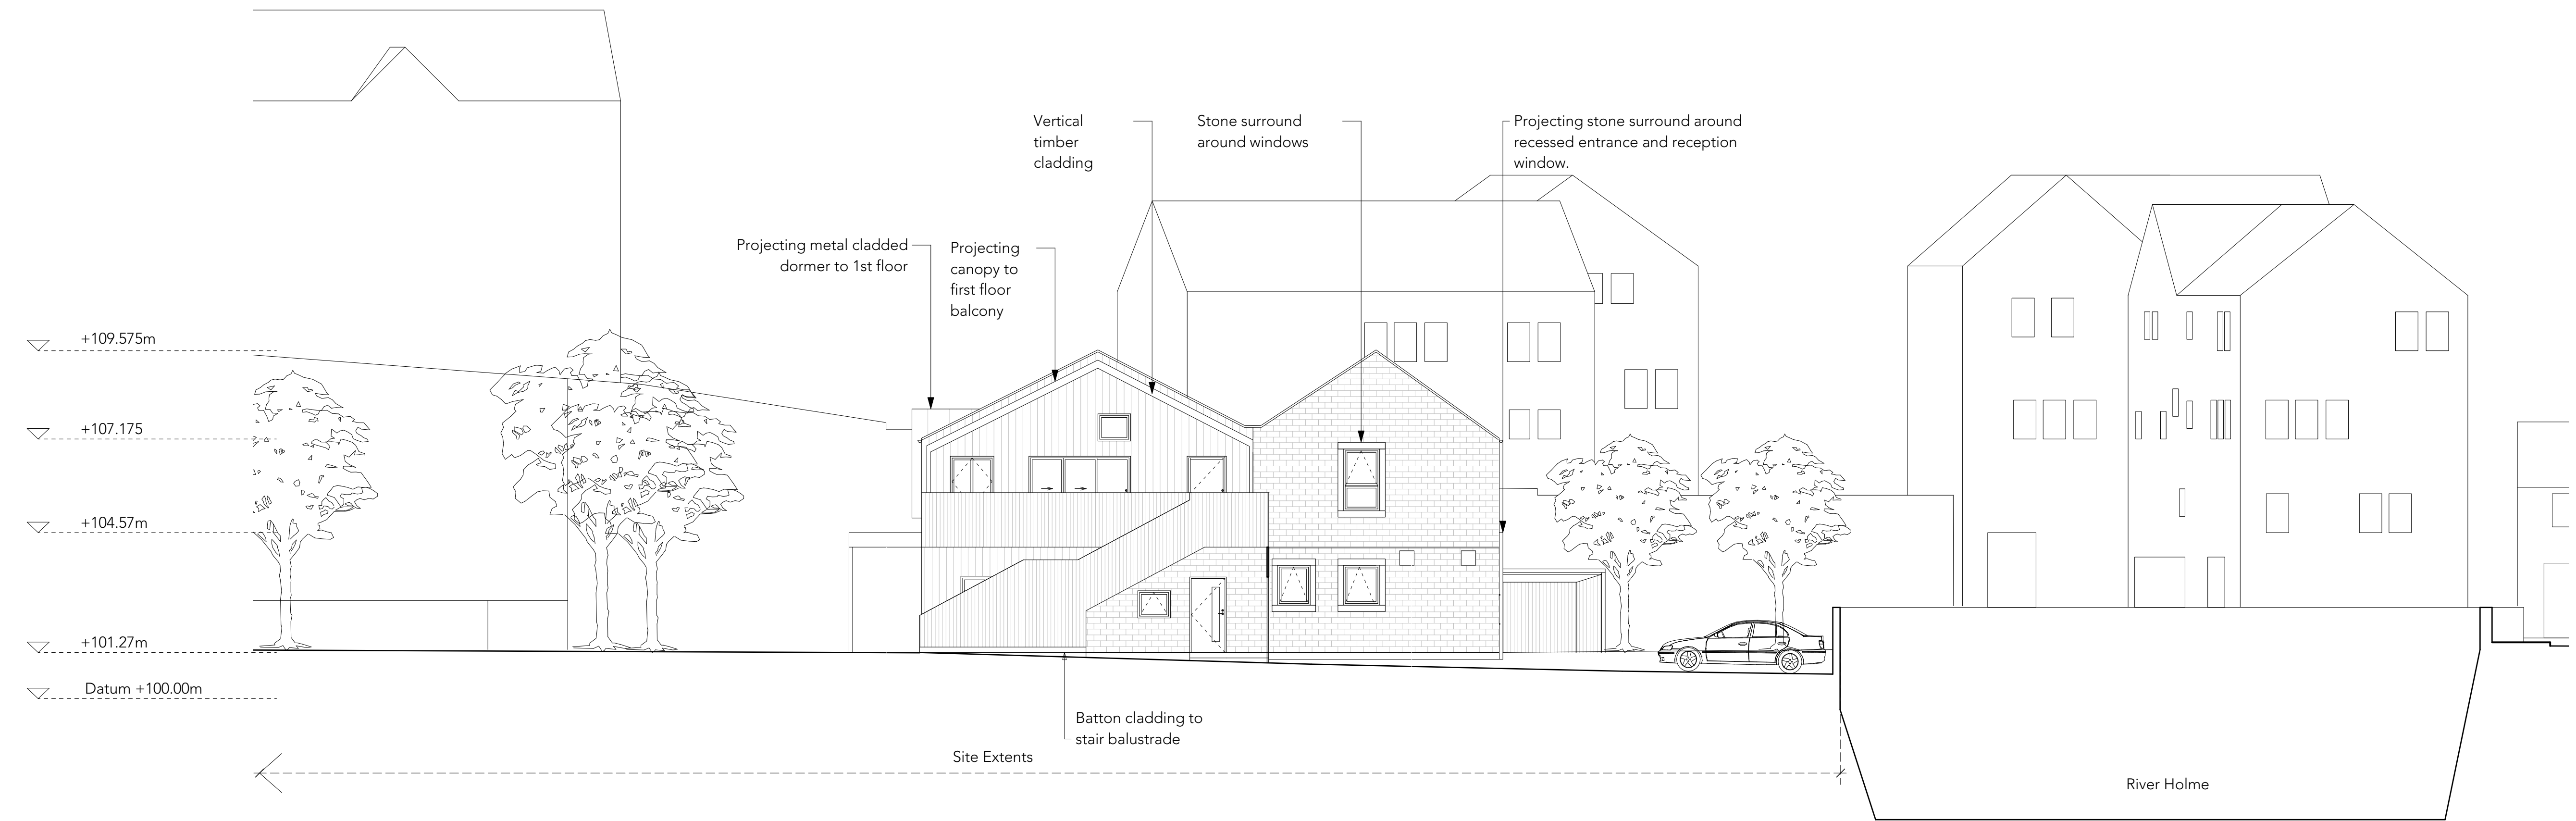

2 611_Proposed East Elevation EE

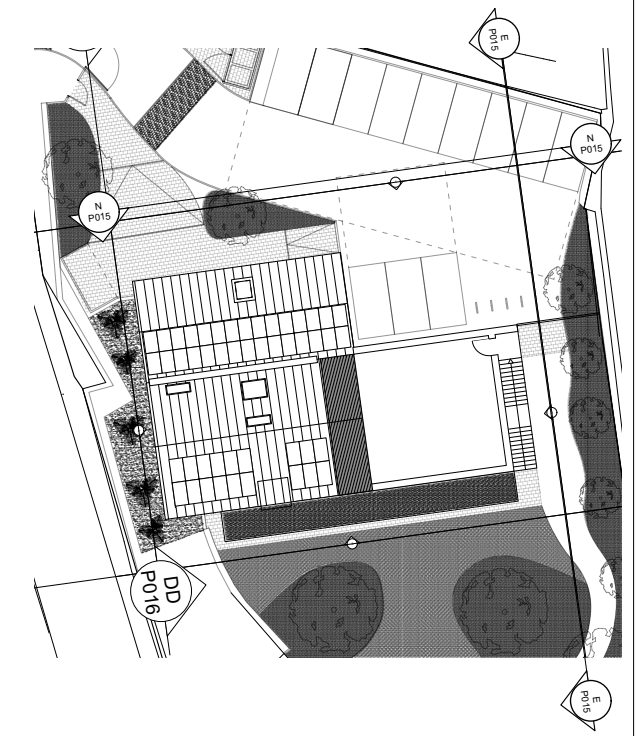

23/04/2020	E	Annotation corrected and reissued for revision/planning.	JM
03/03/2020	D	Re-issued for planning following amendments in response to Conservation and Design Officer Comments	JM
06/01/20	C	Proposed parking levels corrected Proposed nursery ridge level corrected Proposed boundary wall to River corrected	JM
15/11/19	B	Issued for planning	JM
08/11/19	A	Issued for client approval before planning	JM

Do not scale from drawings
Confirm all dimensions on site prior to manufacture
Confirm discrepancies with Architect prior to proceeding
Refer to all Engineers' documentation

job no.	notes	job title
611	Portland Nurseries Honley Bridge Depot, Eastgate, Honley, Holmfirth, HD6 6PA	
date	dwg. title	
20.09.19	Proposed North and East Elevations	
EB	checked	Client: Portland Nurseries
JM	drawn	Scale: 1:200@A3 / 1:100@A3
	dwg. no.	rev. no.
	611_P015	E

PLANNING

Sarah Wigglesworth Architects ©

T +44 (0)20 7607 9200
E mail@swarch.co.uk W www.swarch.co.uk