





Entrance to North West


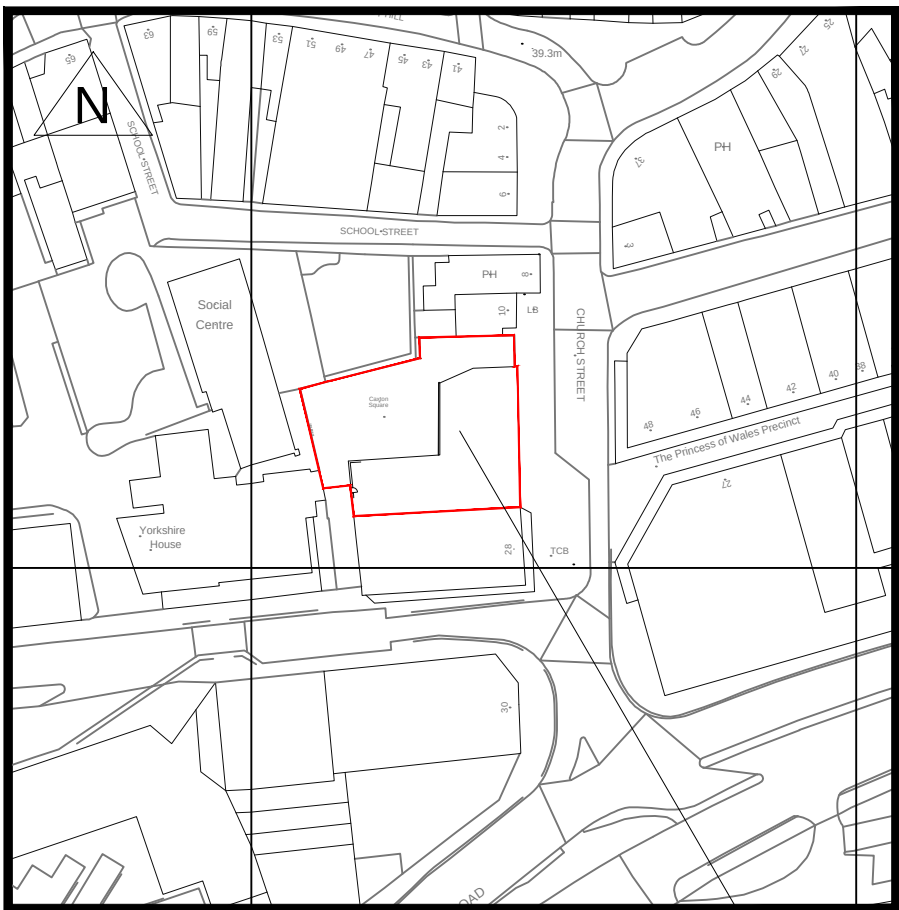


Location Plan
Scale 1:1250
Application Site

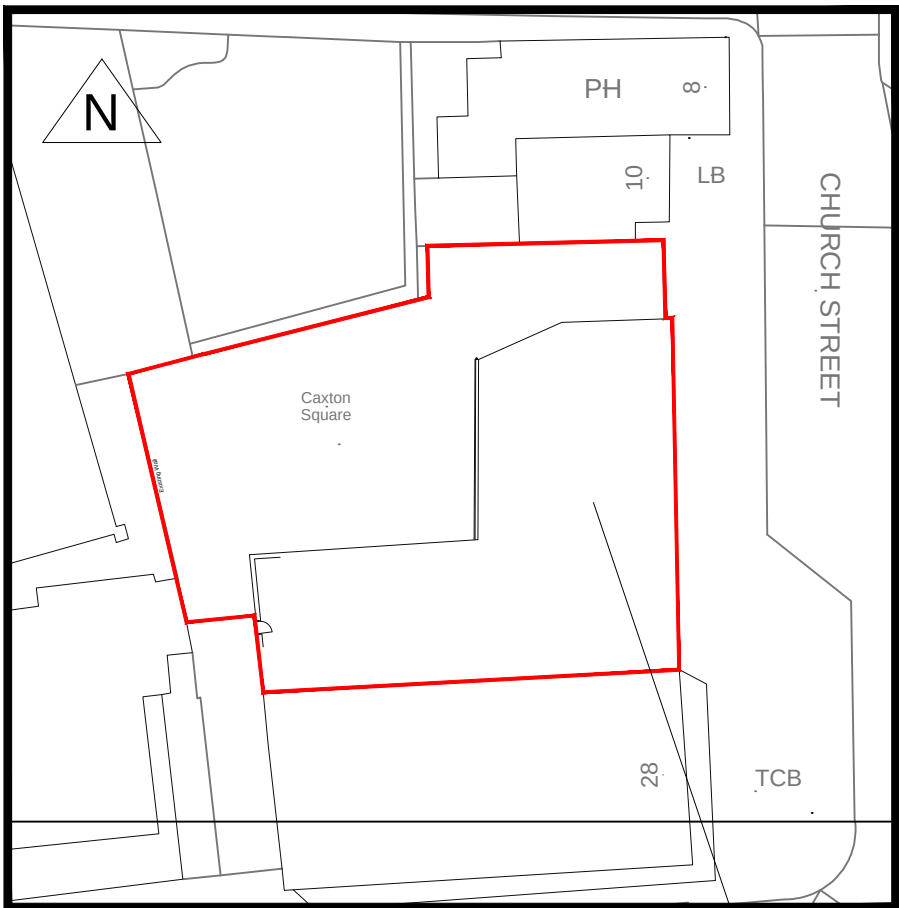

Site Plan
Scale 1:500
Application Site

Car Park Security Proposals
Scale 1:100

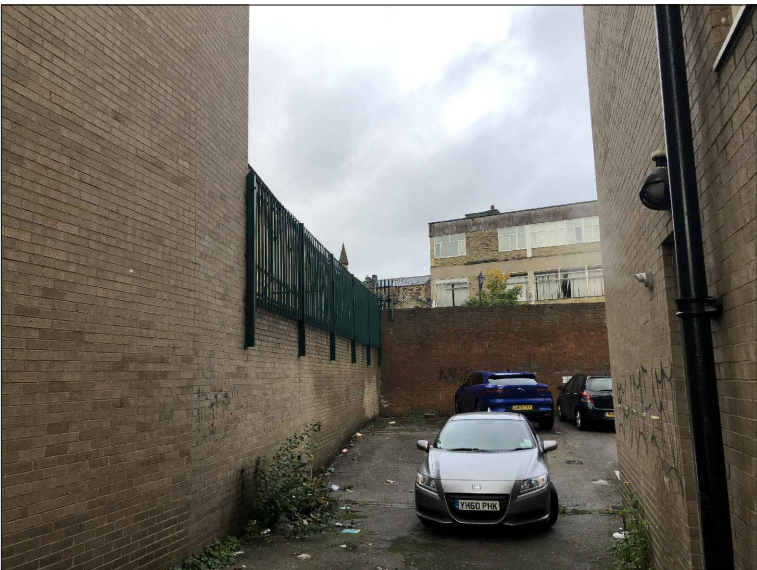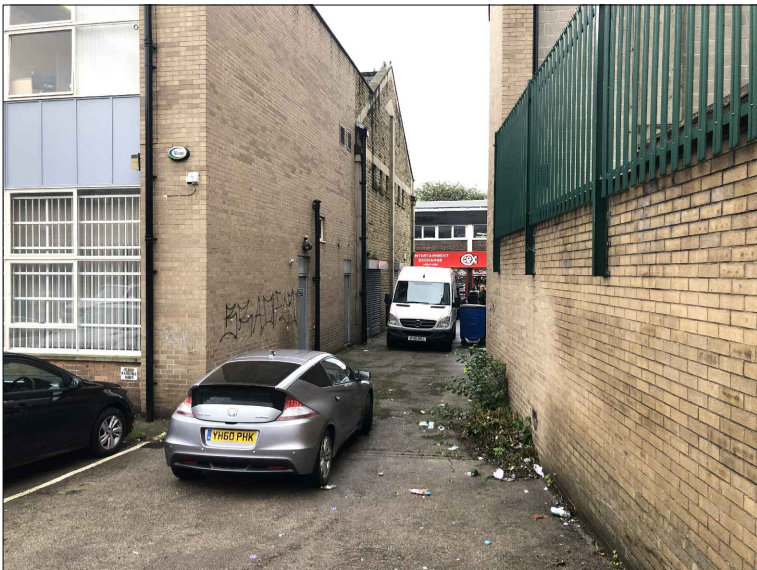

Entrance to South

Rev	Date	Description
Blaza Building Surveying - Architecture 13 ROPERGATE END, PONTEFRACT, WEST YORKSHIRE, WF8 1JU. TEL: (01977) 702036 FAX: (01977) 794214 EMAIL: enquiries@blaza.co.uk   CHARTERED BUILDING SURVEYORS RICS		
Address: 26 Church Street Dewsbury WF13 1JU		
Client:	Yorkshire Building Society	
Title: Proposed Car Park Security Works		
Drawn: MC	Date: Nov 2019	Scale: NTS
Drawing No:	A/AJB/2577/19/01	