



NOTES


1. No dimensions to be scaled.
IF IN DOUBT ASK.
2. All dimensions must be checked and verified on site by the Contractor prior to the commencement of works and Hinchliffe Architecture & Design Ltd. to be notified of any discrepancies.
3. The copyright of these drawings remains the property of Hinchliffe Architecture & Design Ltd. They must not be reproduced in any way without prior written consent from the originator (Hinchliffe Architecture & Design Ltd.)

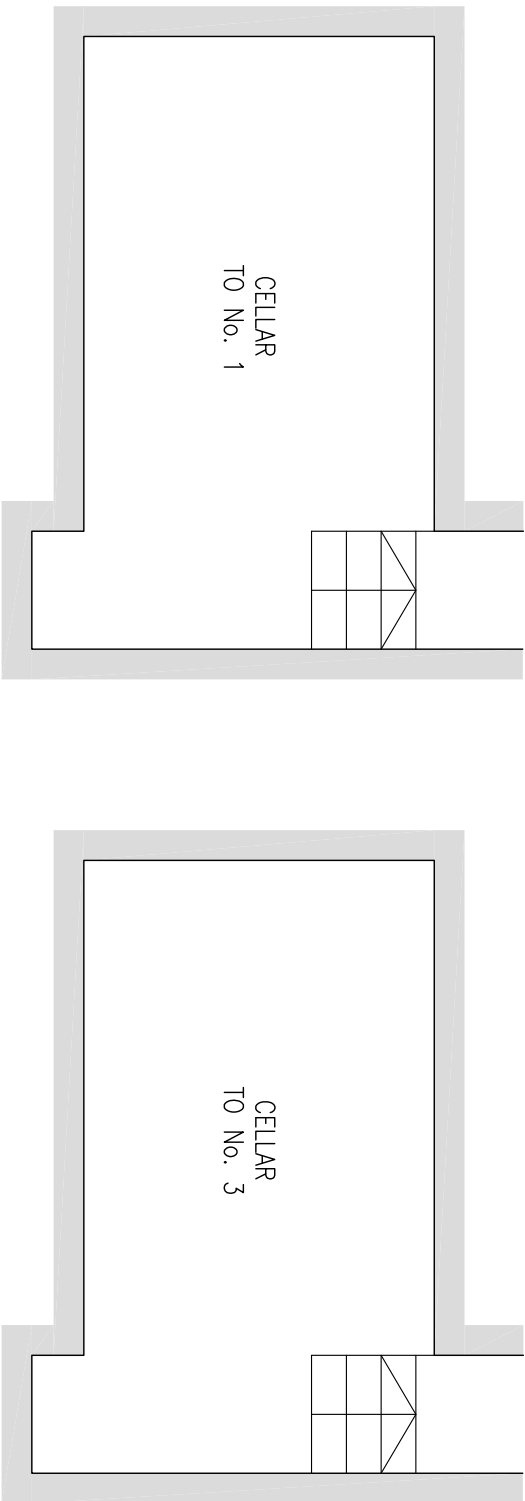


PROPOSED CELLAR FLOOR PLAN
SCALE 1:50

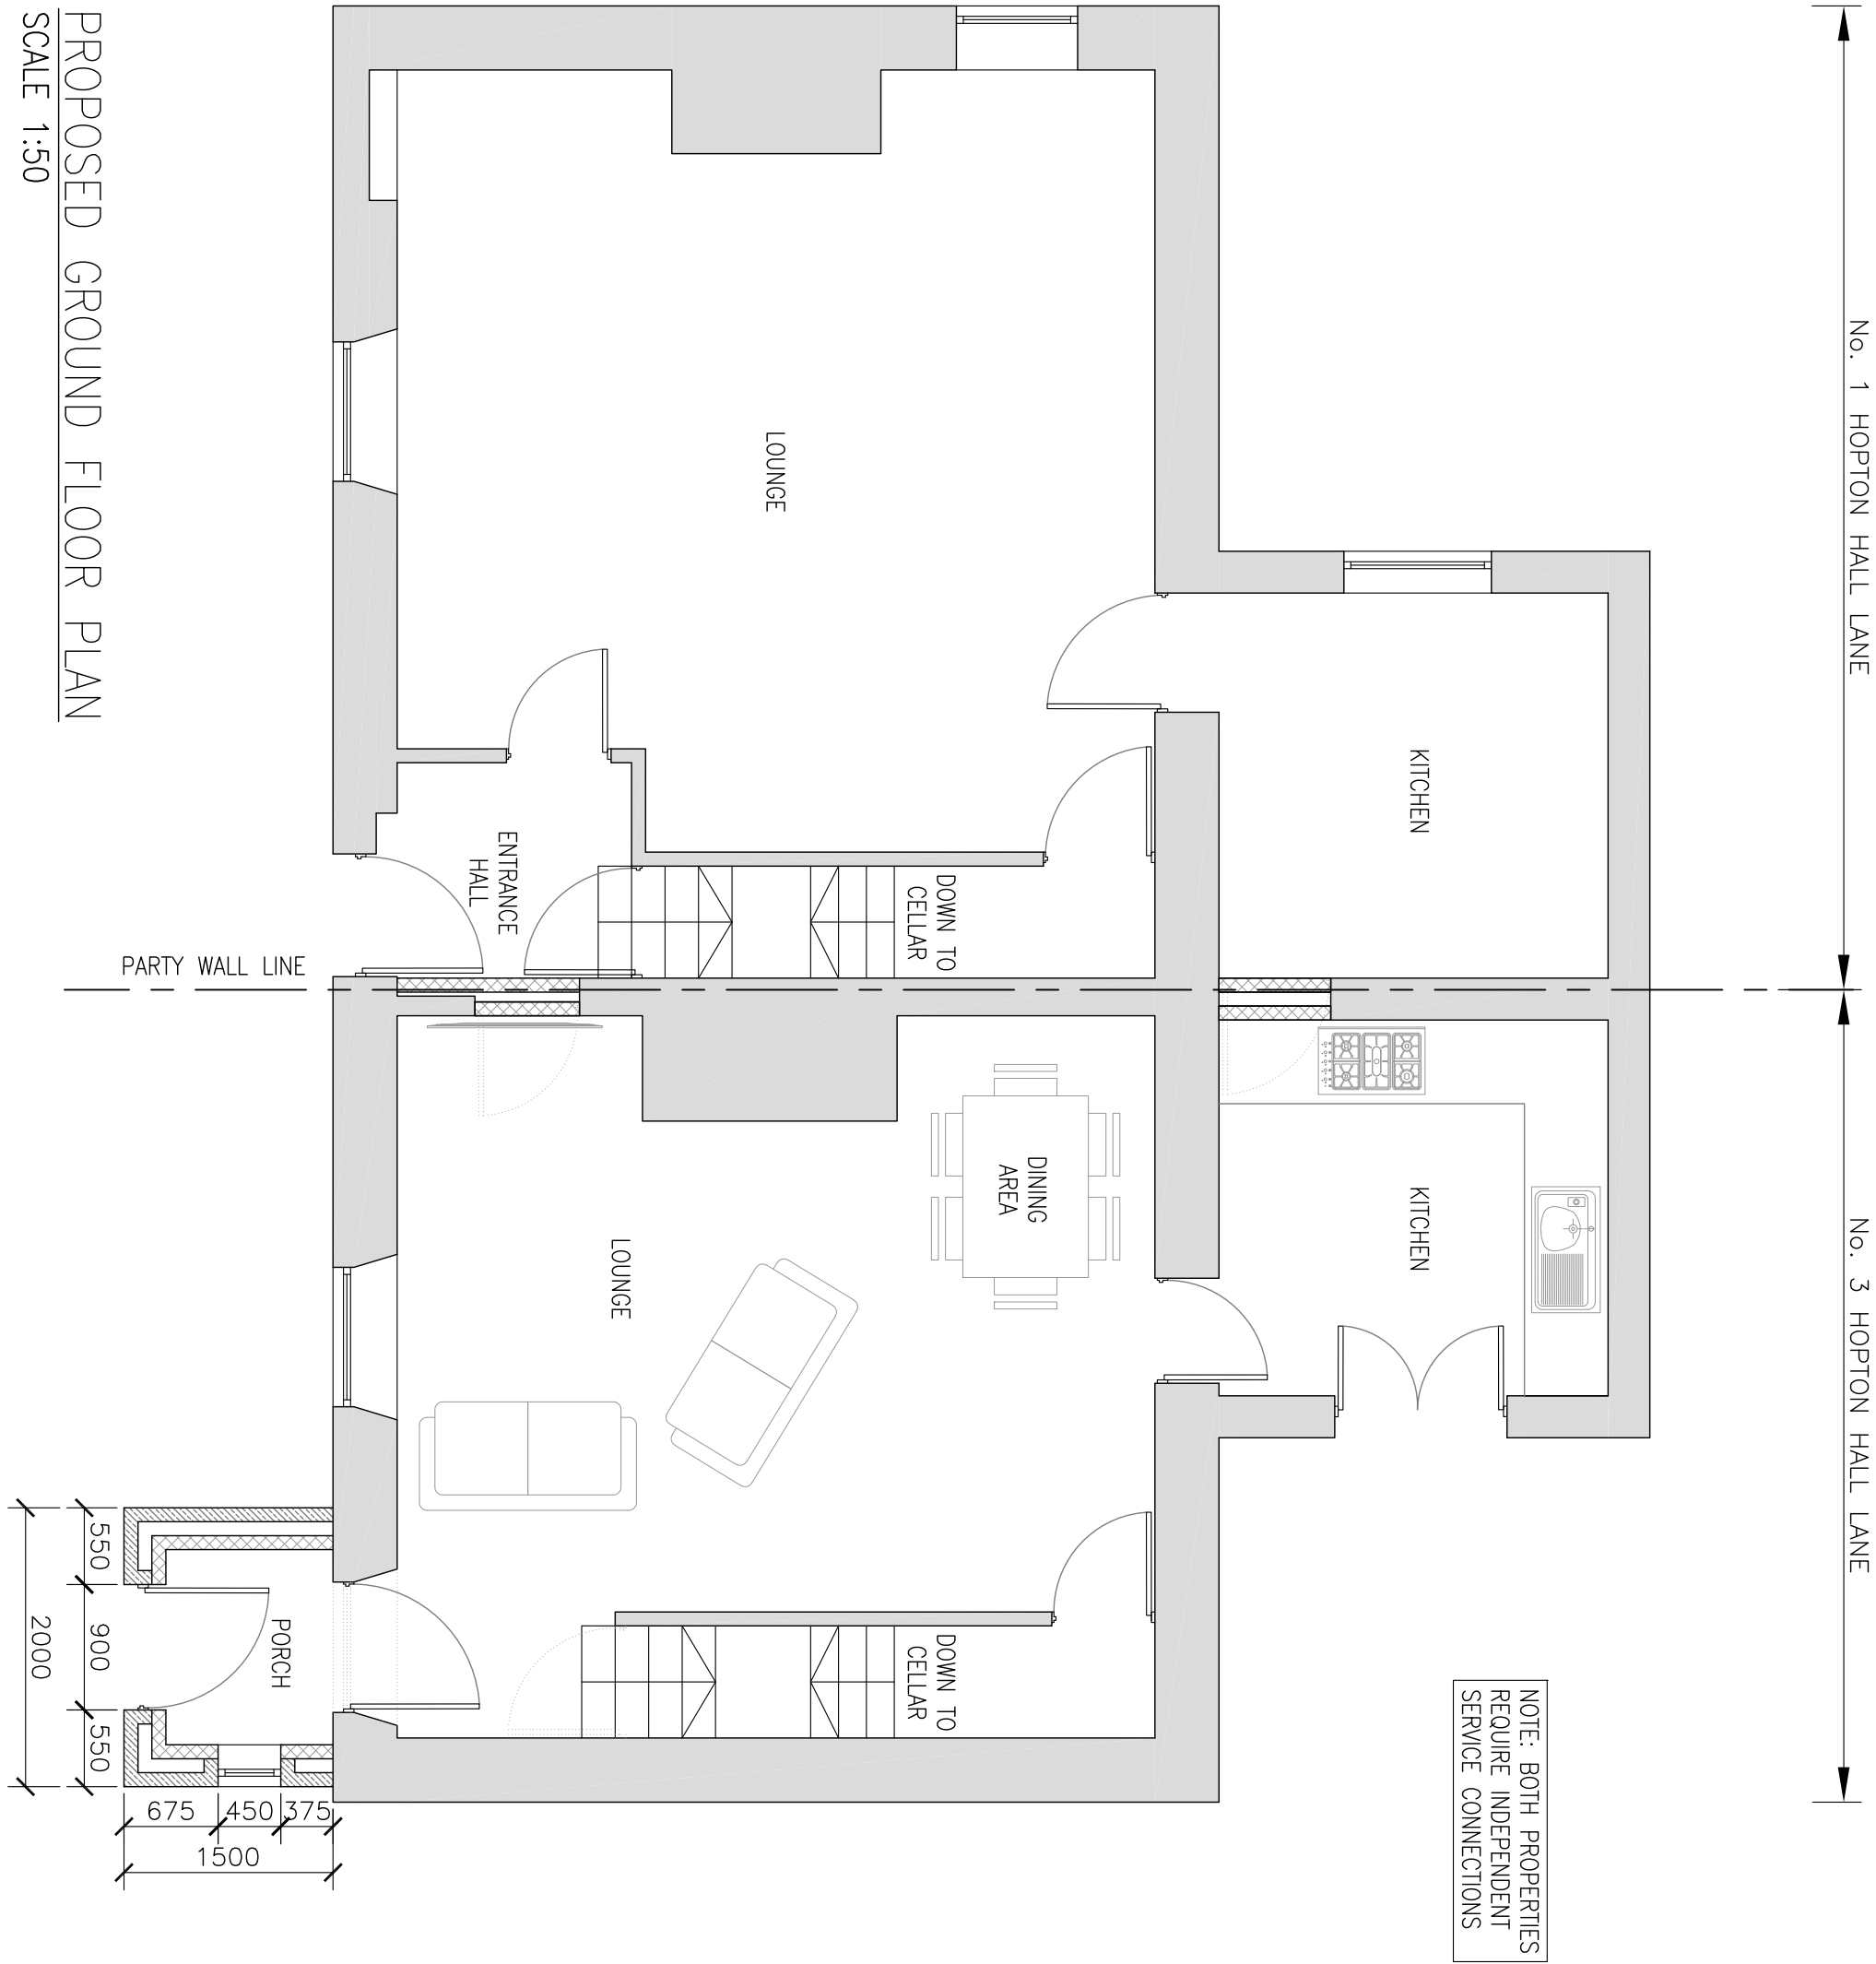


PROPOSED GROUND FLOOR PLAN
SCALE 1:50

 

PROPOSED FIRST FLOOR PLAN
SCALE 1:50

 

PROPOSED ROOF PLAN
SCALE 1:50

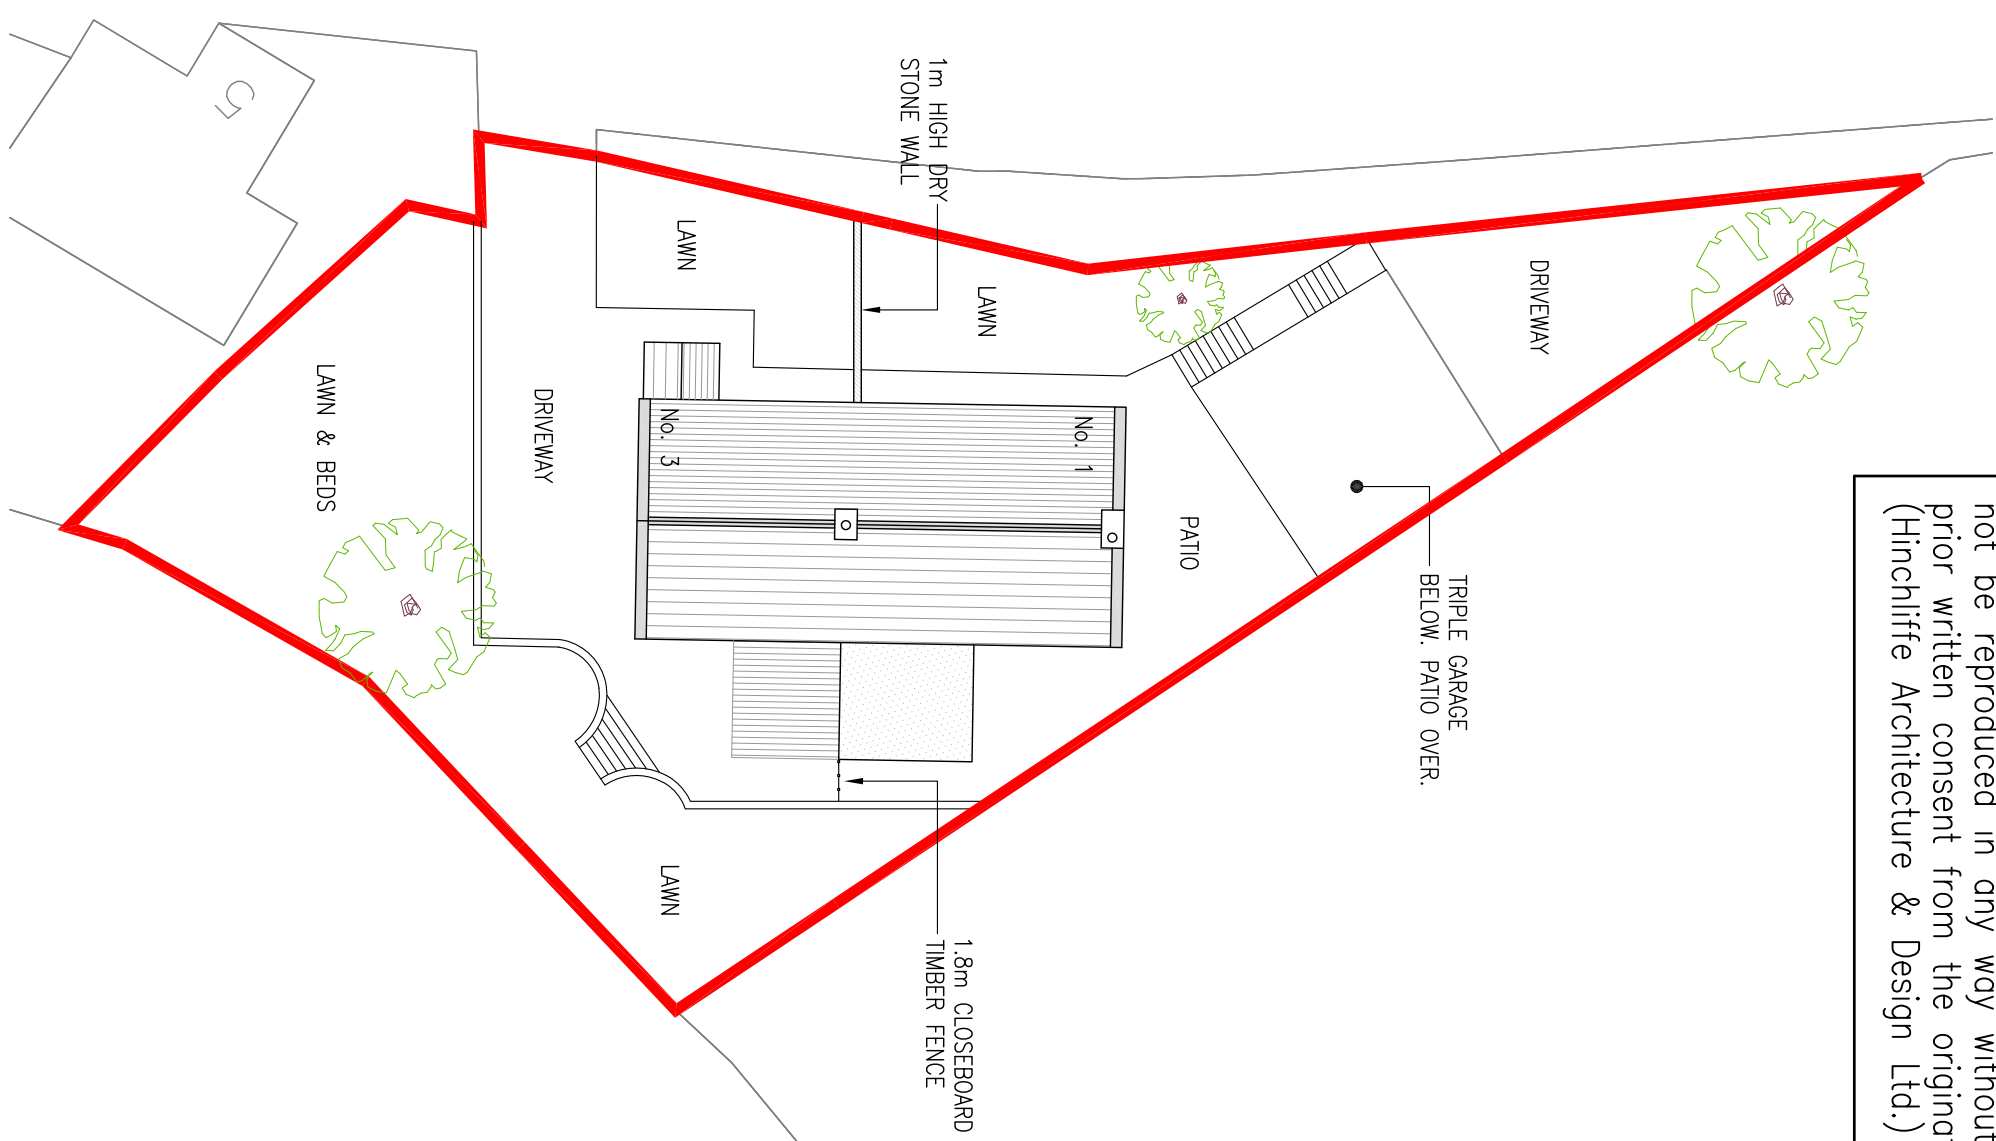

PROPOSED SITE PLAN
SCALE 1:200

BOUNDARY TREATMENT ADDED AND REGINE BOUNDARY
UPDATED IN ACCORDANCE WITH PLANNING COMMENTS.
Porch added floor plans updated.

PLANNING

Rev.	Date	Description
A	28/11/19	Porch added floor plans updated.

**hinchliffe**
ARCHITECTURE & DESIGN LTD
24 CANNYVAUGHAN ROAD
MIRFIELD
WOLFEATHEN, LEICESTERSHIRE
LE19 1RQ

01533 527 812
01533 527 814
01533 527 815
MR. G. PEARSON

1 HOPTON HALL LANE
MIRFIELD
WF14 8EP

PROPOSED FLOOR
PLANS & SITE PLAN

Scale (at A1)	Date
AS SHOWN	27.11.2019

Dwg. no.	Rev.
1HHL-19-PL03	B