


The site plan for No. 23 illustrates the proposed and existing layout of the property. Key features include:

- Wildlife area:** A designated area for wildlife, featuring a proposed entrance and an existing footpath.
- Formal amenity space:** A central area for formal amenities, including a new amenity space and a formal amenity space.
- Garden Area:** A garden area with a raised garden area and a replant hedge clear of visibility splay.
- Proposed and Existing Features:** The plan shows various proposed and existing structures, including a new amenity space, a formal amenity space, a garden area, and a raised garden area.
- Trees and Landscaping:** Numerous trees and landscaping elements are shown, including a large tree in the center and several smaller trees around the perimeter.
- Structures and Infrastructure:** The plan includes a new amenity space, a formal amenity space, a garden area, and a raised garden area, along with various infrastructure elements like footpaths and drainage.
- Dimensions and Elevation:** The plan includes various dimensions and elevation points, such as 100.0, 100.5, 101.0, 369.0, 36

Architectural floor plan of the First Floor. The plan shows a central lounge area with a fireplace and a large window, a dining area with a table and chairs, and a kitchen with a sink and stove. There are two bedrooms, one labeled 'Master Bedroom' and another labeled 'Study/Bedroom'. A bathroom is also shown. The plan includes a lift, a patio, and a staircase. Dimensions are given for various areas: 105.5 for the top section, 105.5 for the central section, and 105.5 for the bottom section. The scale is 1:100.

First Floor 1:100

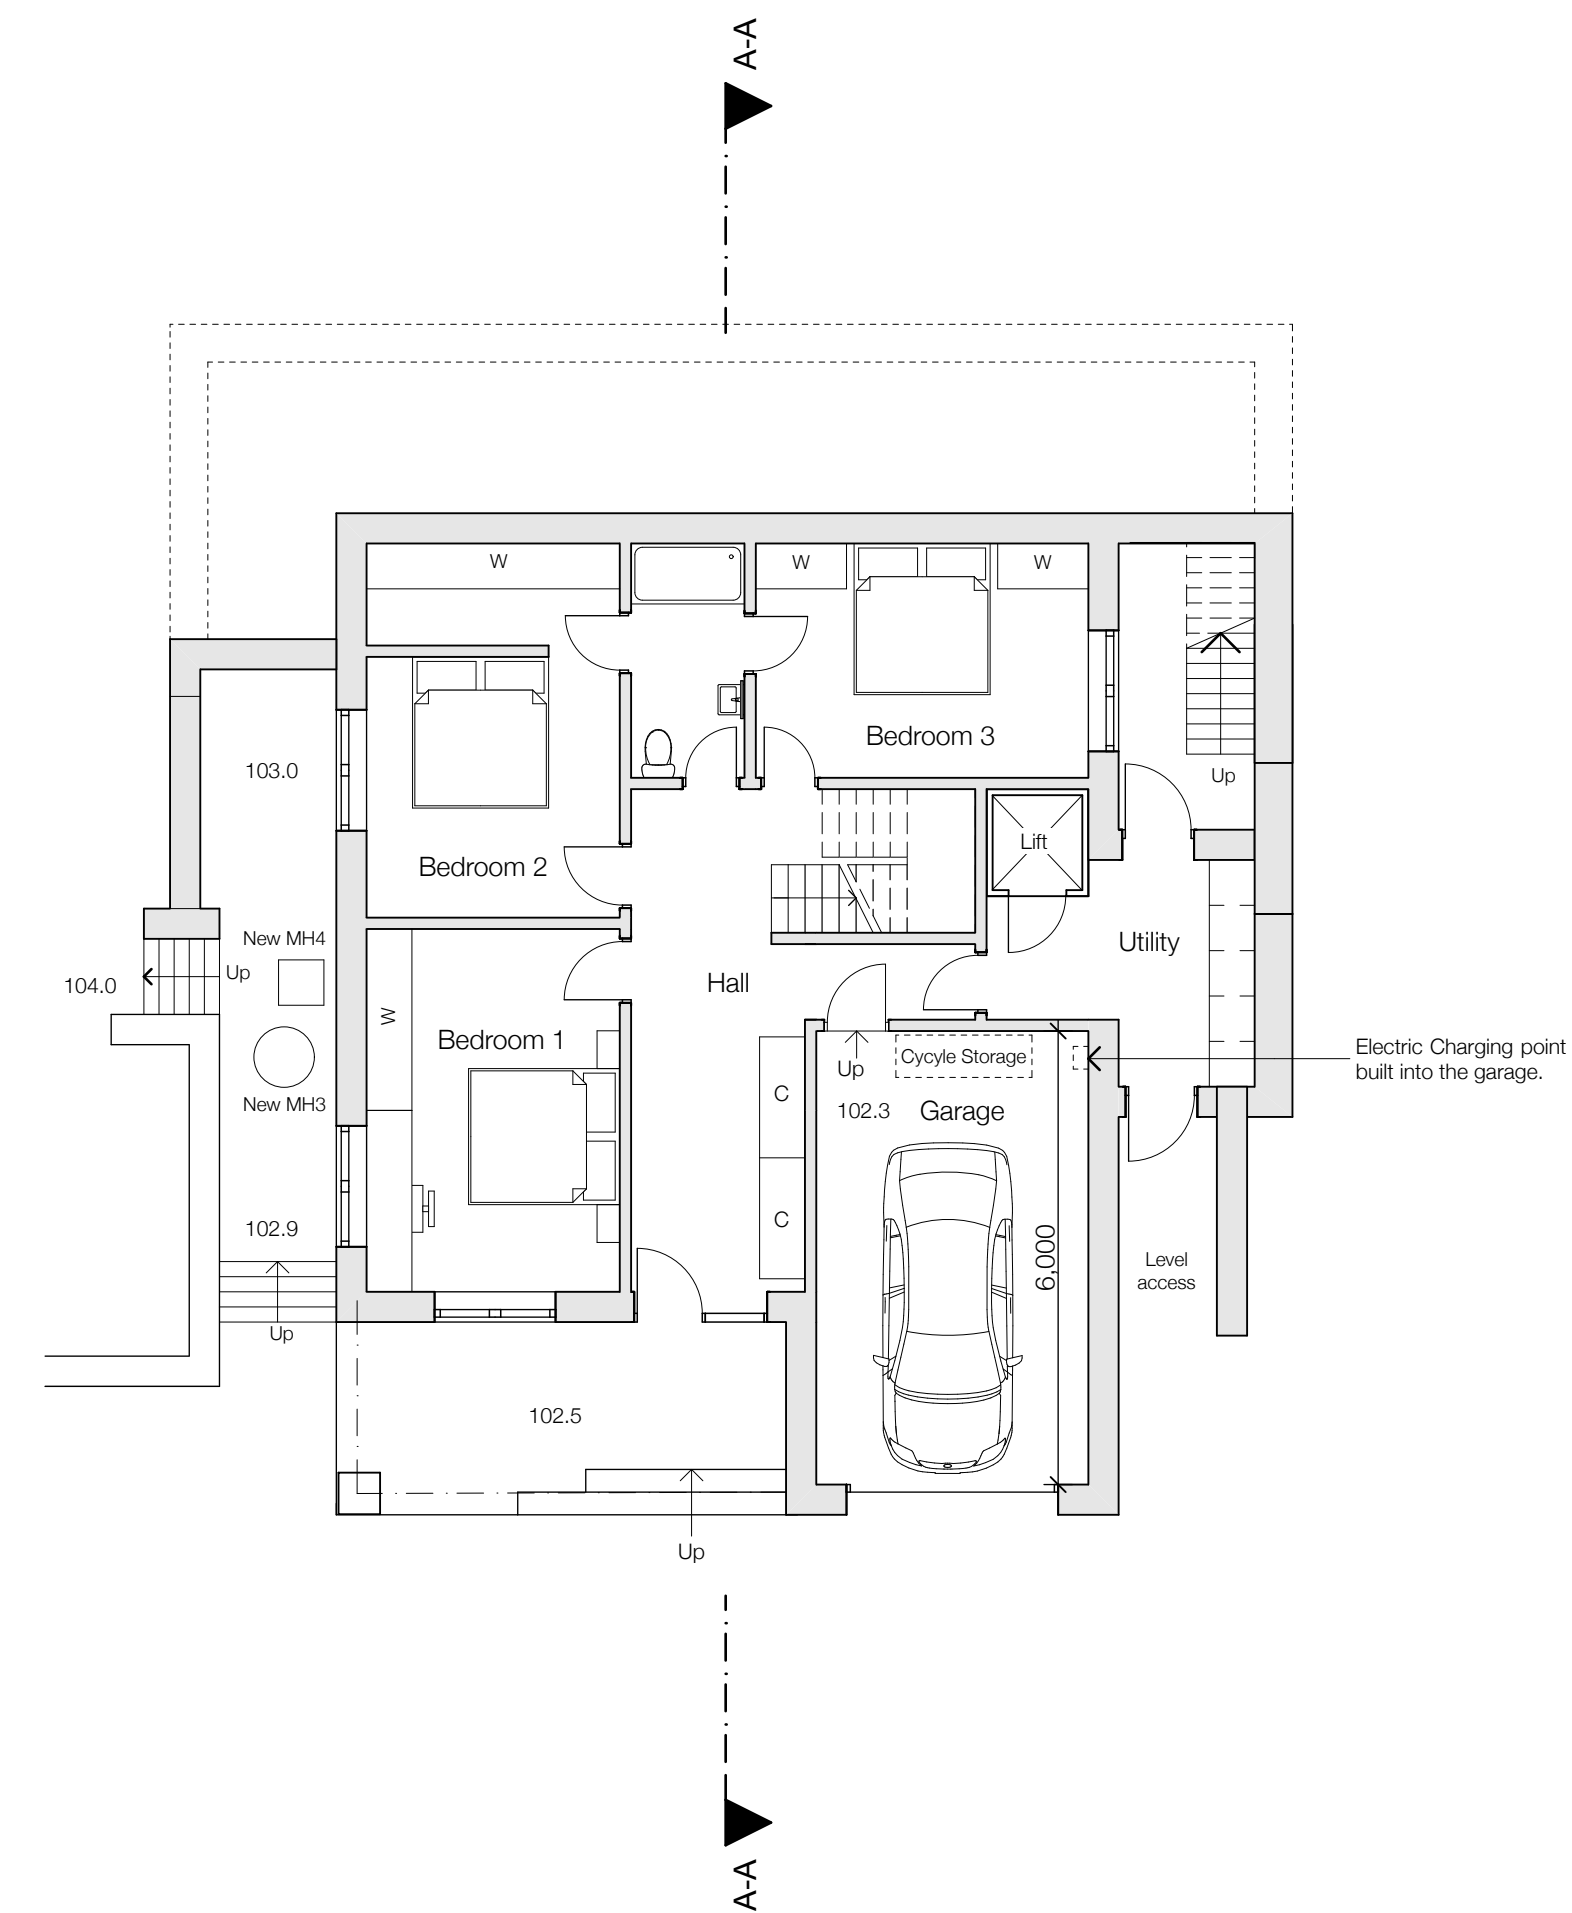

Ground Floor 1:100

| Rev |   | Drawn | Checked | Date     |
|-----|---|-------|---------|----------|
| A   | Amendments to Site Plan following feedback from Consultants                                                | AL    |         | 17.10.19 |
| B   | Site lines amended, electric charging and cycle storage added following feedback from highways consultant. | AL    |         | 06.11.19 |

|                             |                        |
|-----------------------------|------------------------|
| Client<br>Tim Donlon        |                        |
| Status<br>Planning          | Company<br>AD          |
| Drawing<br>Proposed Plans   |                        |
| Scale @ A1<br>1:200,1:100   |                        |
| Date<br>September 2019      | Drawn    Checked<br>AL |
| Drawing No.<br>3315 (0-) 02 | Revision<br>B          |

The Dyehouse, Armitage Bridge  
Huddersfield, West Yorkshire HD4 7PD  
T 01484 668 000 F 01484 668 001  
E [solutions@one17design.com](mailto:solutions@one17design.com)

ONE17DESIGN.COM