



NOTES

- ALL WORK TO BE CARRIED OUT IN ACCORDANCE WITH THE BUILDING REGULATIONS AND THE REQUIREMENTS OF THE LOCAL AUTHORITY.
- NO DIMENSIONS TO BE SCALED FROM THIS DRAWING.
- THE CONTRACTOR SHALL VERIFY ALL LEVELS AND DIMENSIONS ON SITE BEFORE COMMENCEMENT OF WORK.
- ON SITE ALTERATIONS TO THE CONSTRUCTION OR FINISHES SHOWN OR IMPLIED ON THIS DRAWING MUST BE DRAWN TO THE ATTENTION OF THE ARCHITECT BEFORE SUCH WORK IS IMPLEMENTED.
- ALL TIMBERS REQUIRE PRESERVATIVE TREATMENT


© COPYRIGHT RESERVED

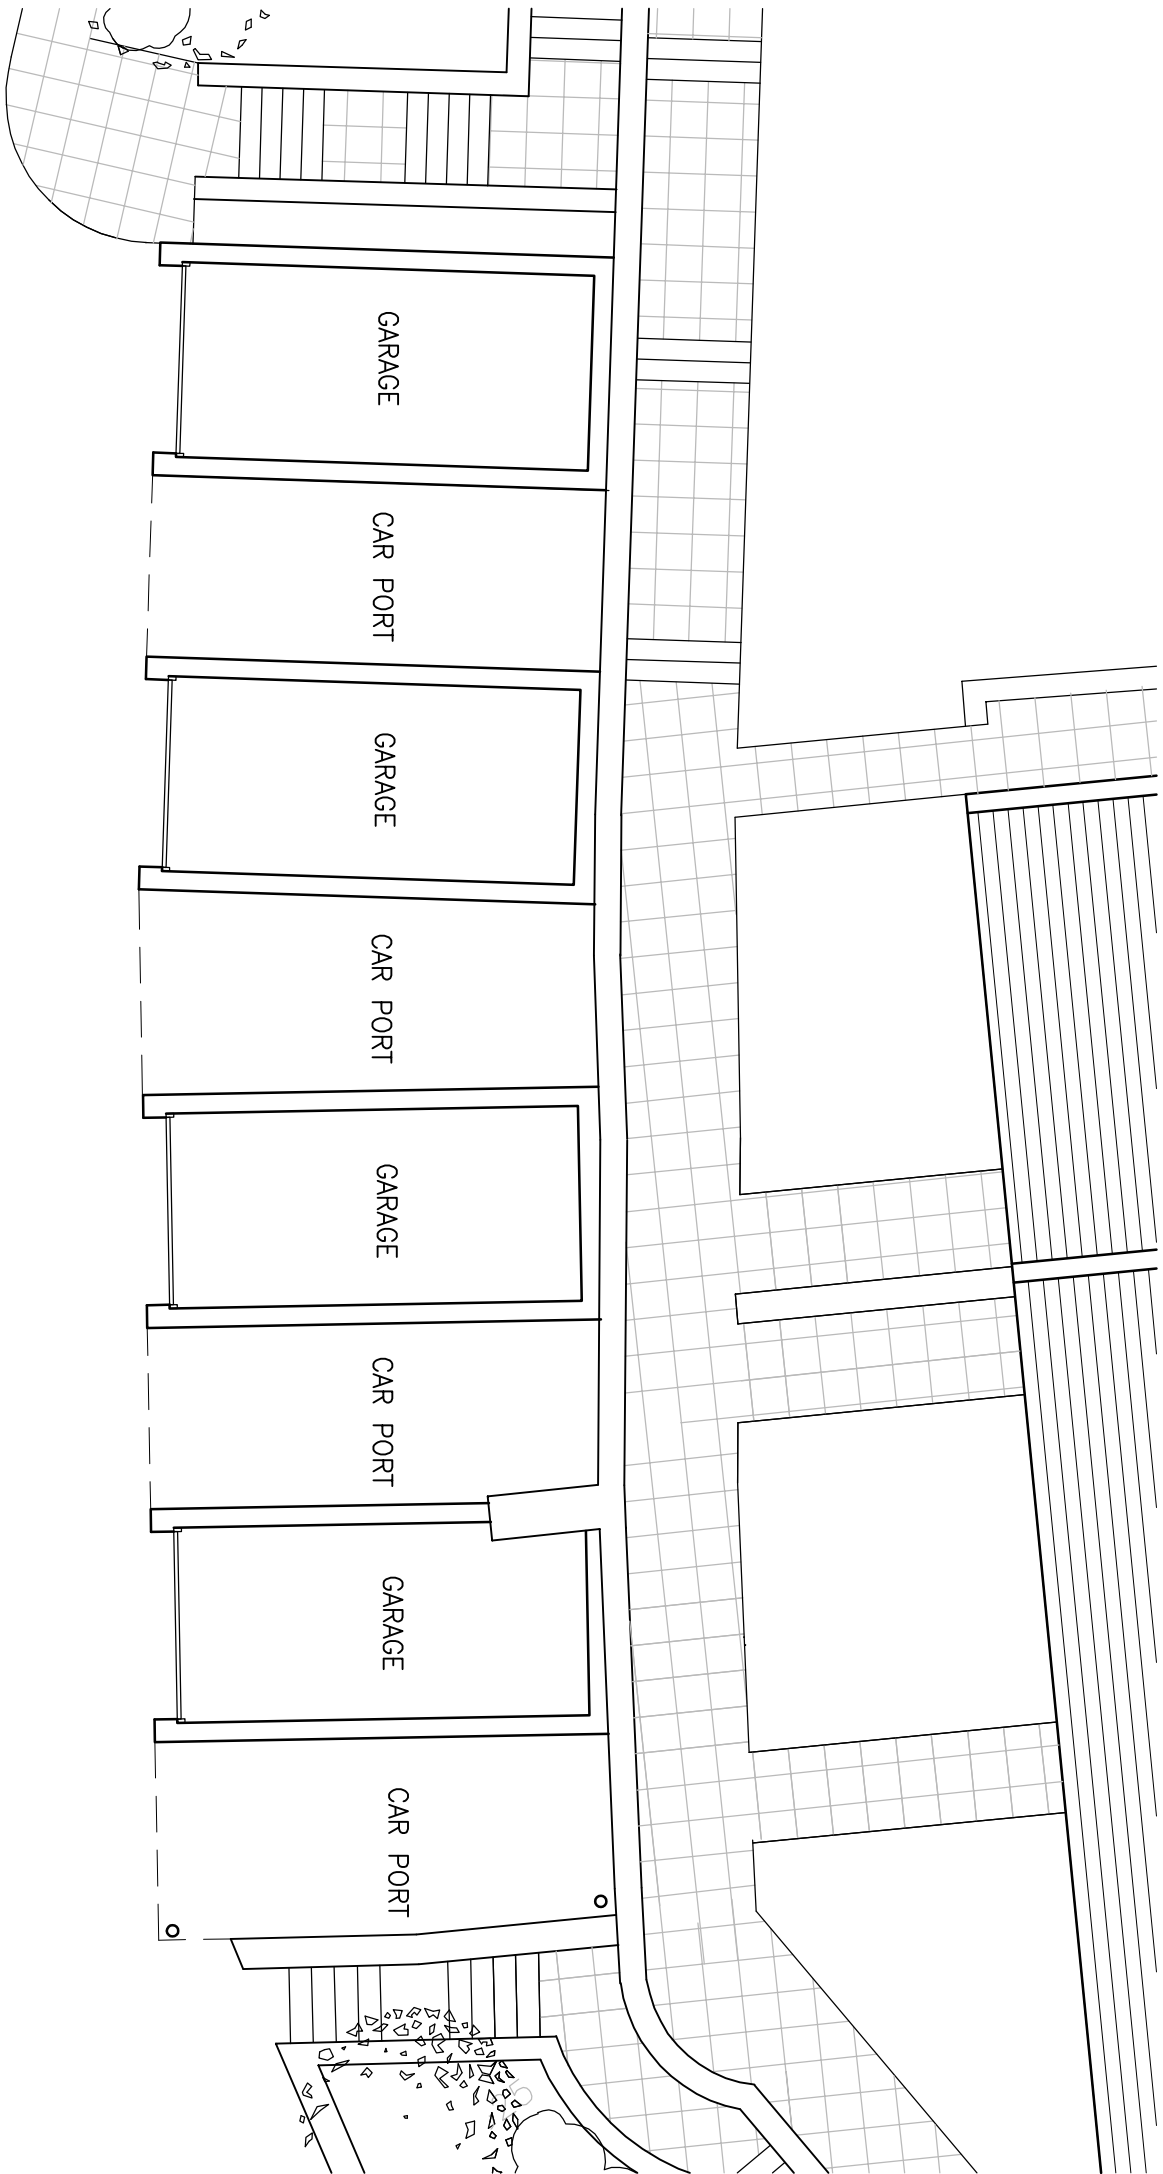


LAYOUT

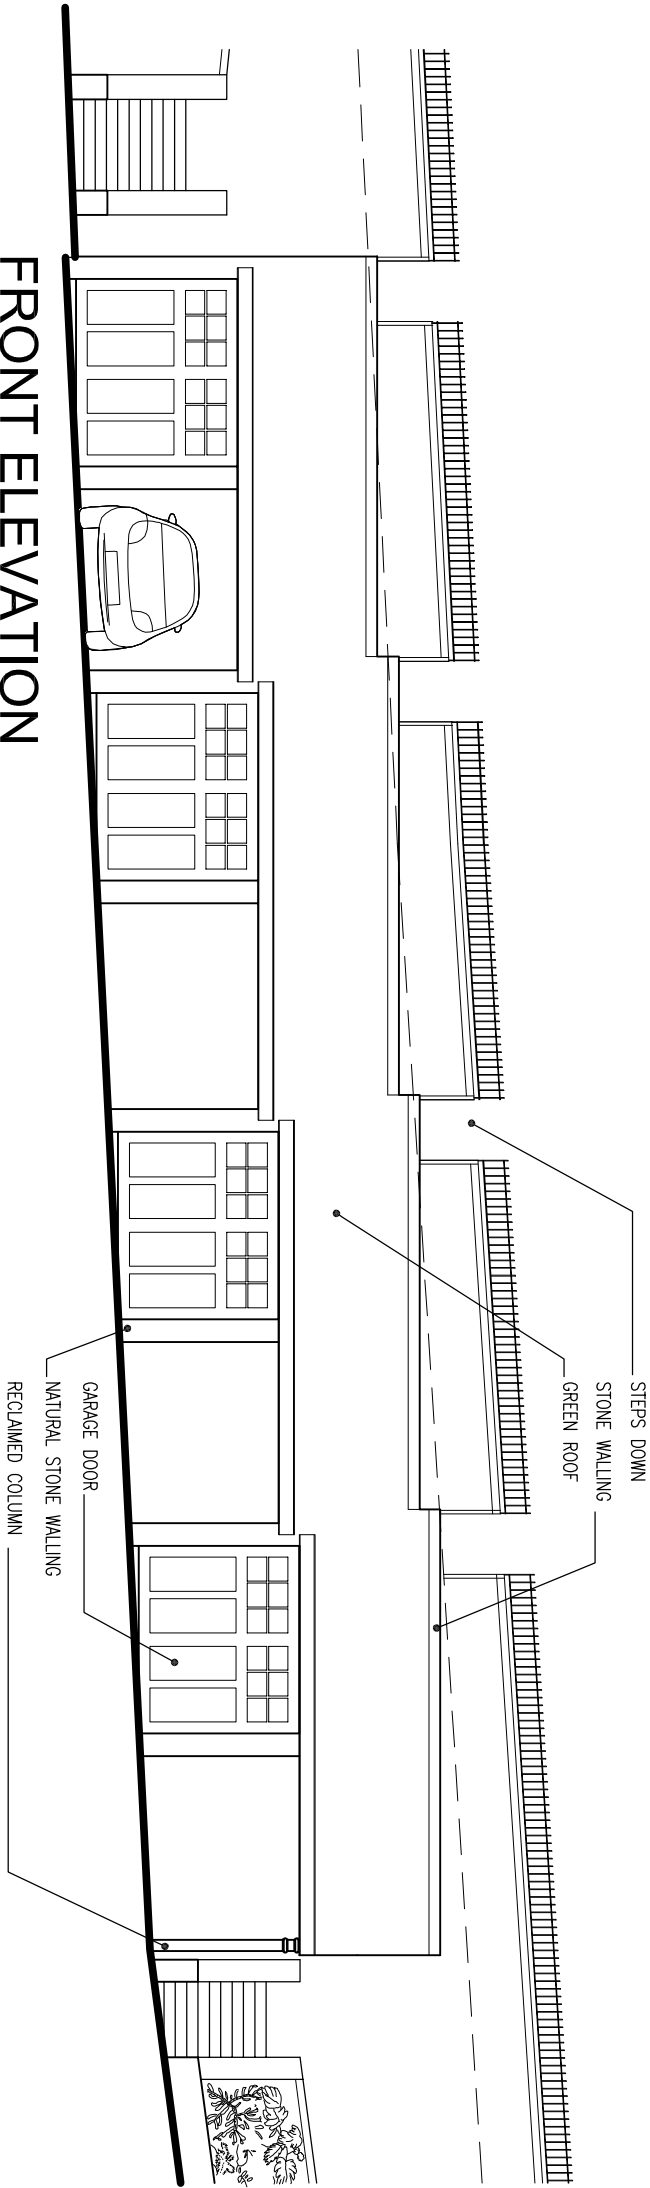

FRONT ELEVATION

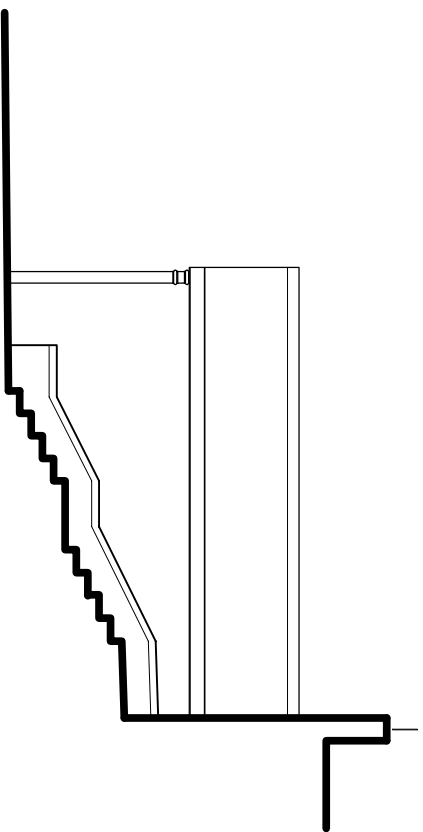

SIDE ELEVATION

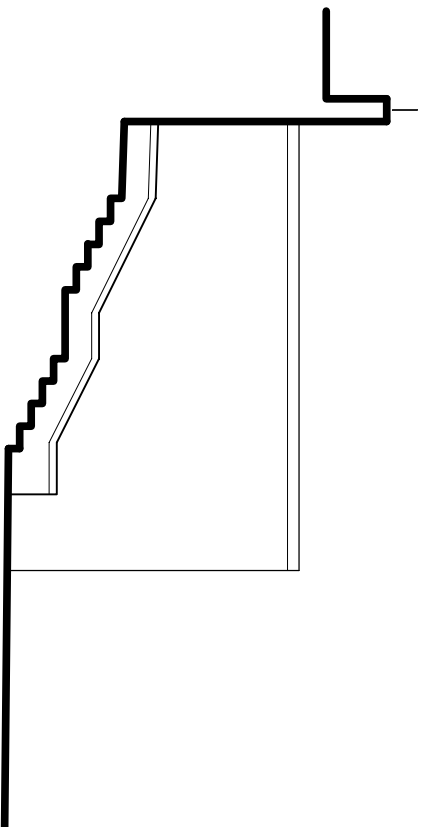

SIDE ELEVATION

PRELIMINARY

PROGRESSIVE

Progressive Architecture,
4 Levenson Road, Southampton, West Yorkshire, HD7 5AL. Tel: 01484 846784

Client:

Mr. R. Williams

Site:

Block Rock Mills
Linthwaite, Huddersfield

Drawing Title:

Parking Option 2

Project Number:	Drawing Number:	Revision:
P1024	31	01
Date:	Scale:	Drawn:
22-08-19	1:100 @ A2	IWW