



Notes


- 1. Do not scale drawing. If in doubt contact DMS Architecture Ltd.
- 2. All dimensions are in millimetres unless noted otherwise.
- 3. Not for construction unless otherwise shown.
- 4. When appropriate, this drawing to be read in conjunction with project specific Designers Risk Assessments, produced in accordance with requirements of Regulation 13 of the Construction (Design and Management) Regulations 2007.
- 5. The design shown on this drawing is the property of DMS Architecture Ltd and is not to be used or the drawing copied, communicated or disclosed, in whole or in part, except in accordance with a contract, licence or agreement in writing with DMS Architecture Ltd.

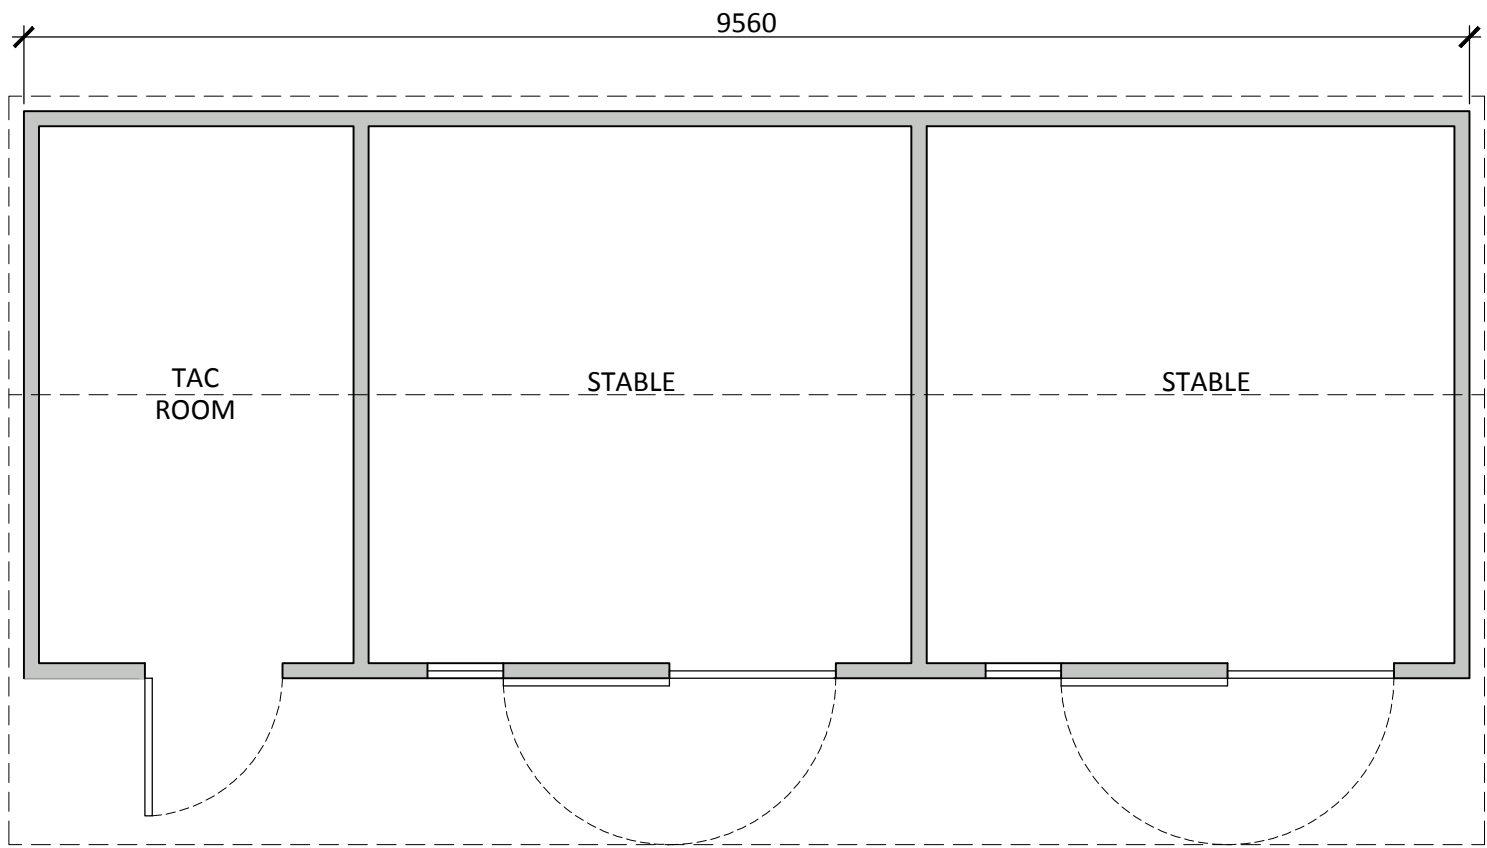


STABLE 1 FLOOR PLAN | 1:50

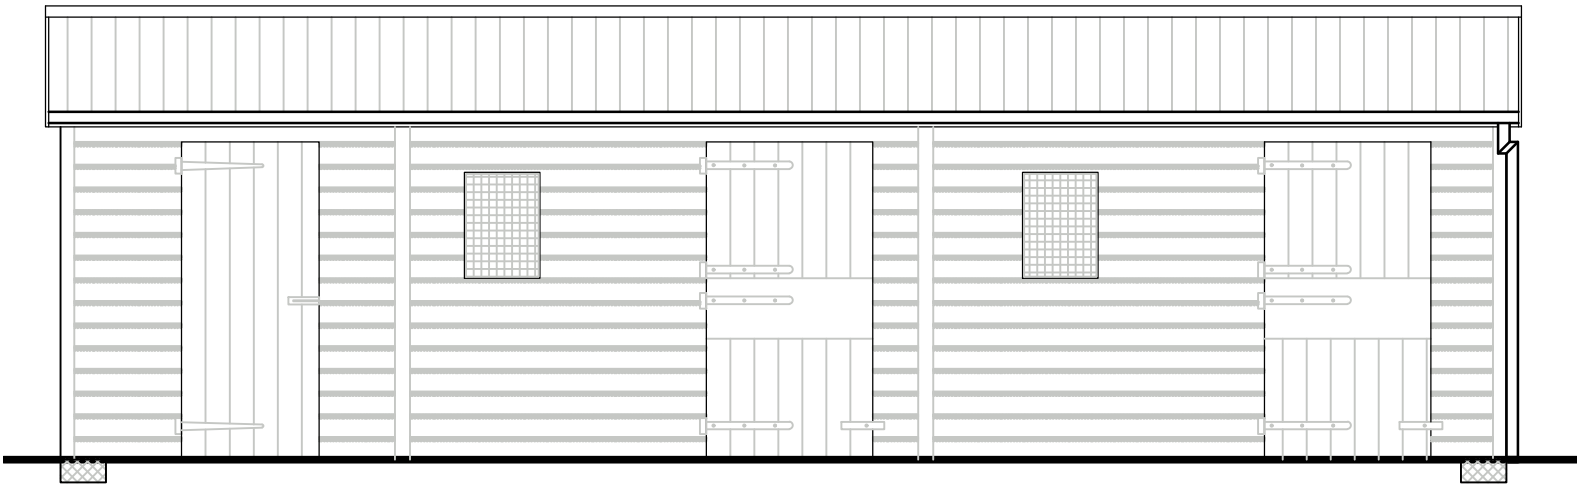


FRONT ELEVATION | 1:50

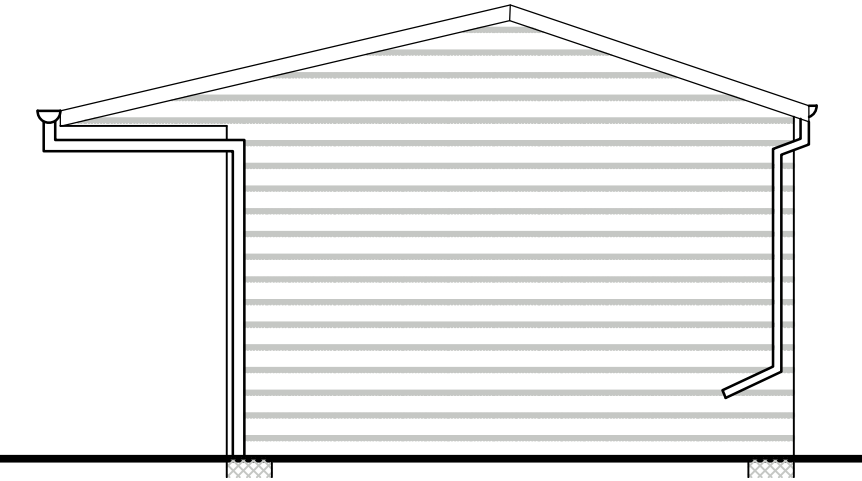


SIDE ELEVATION | 1:50

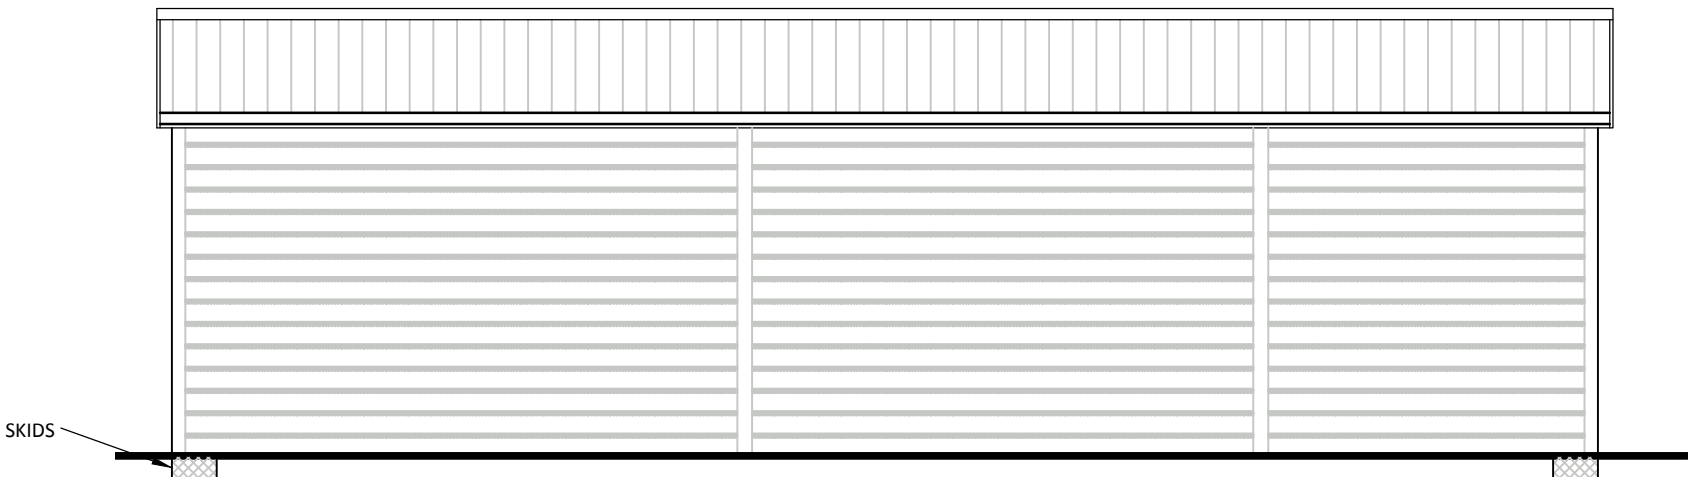


REAR ELEVATION | 1:50

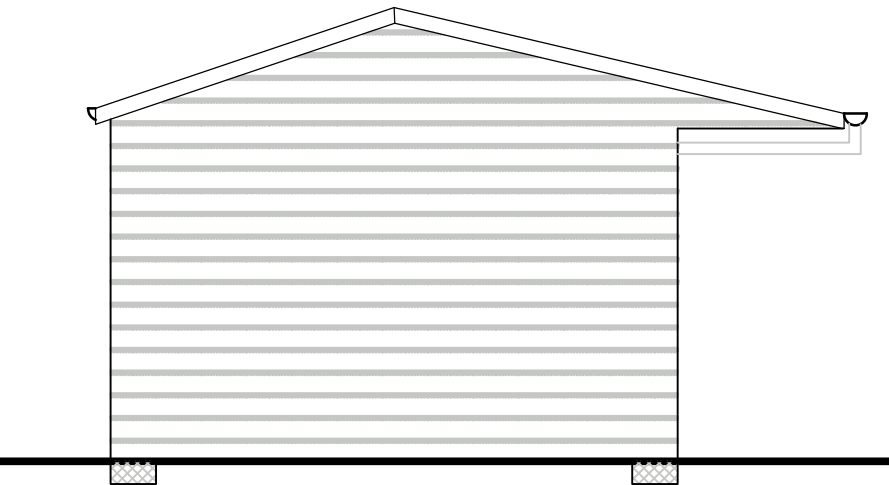


SIDE ELEVATION | 1:50

 


SCALE: 1:50

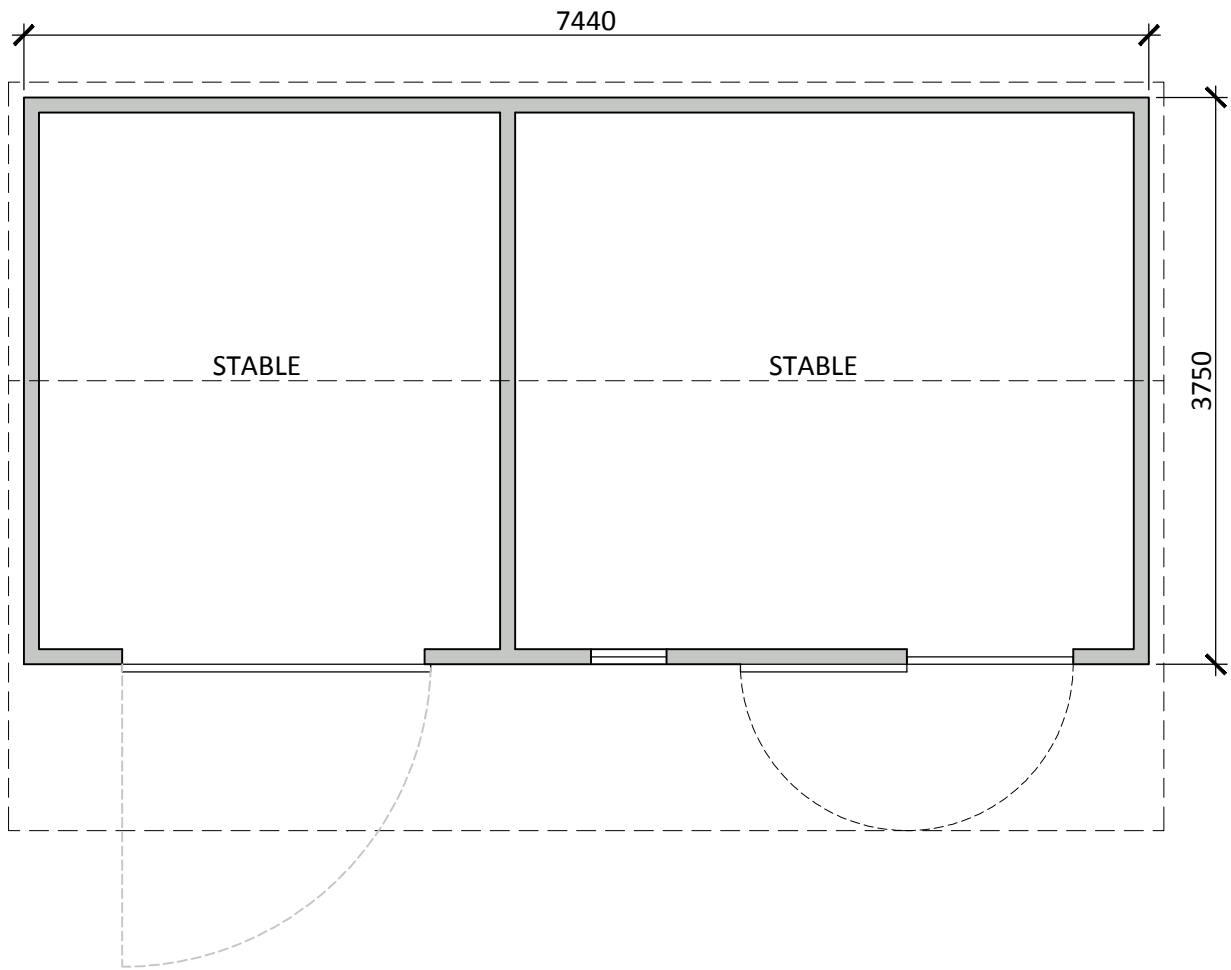

STABLE 2 FLOOR PLAN | 1:50

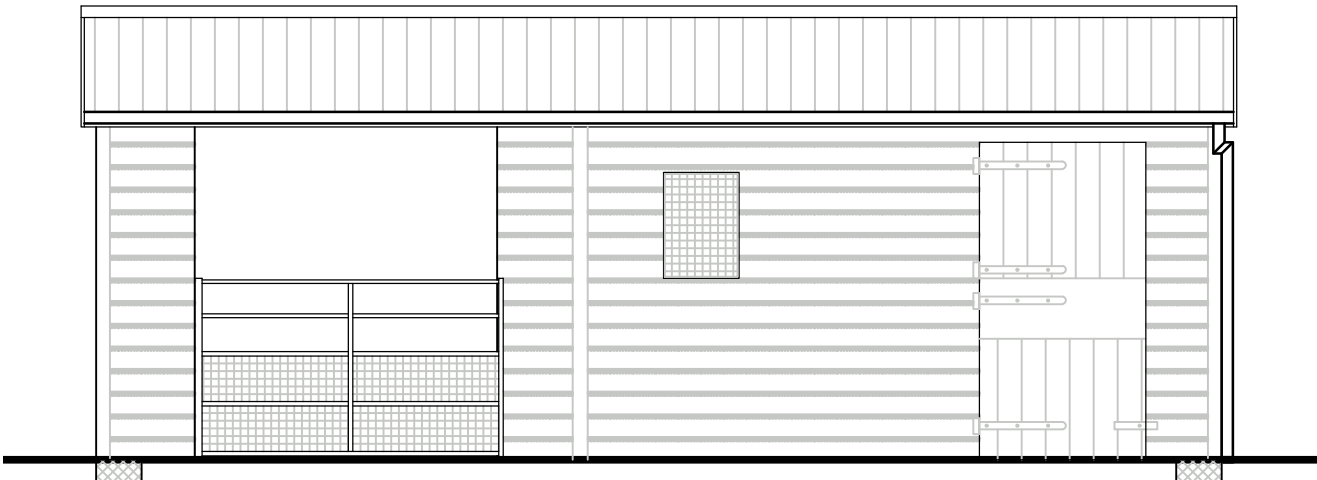


FRONT ELEVATION | 1:50

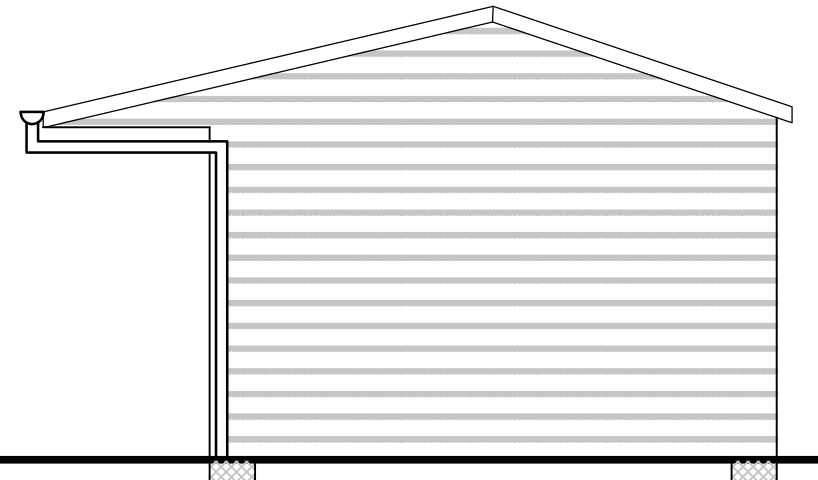

SIDE ELEVATION | 1:50



REAR ELEVATION | 1:50

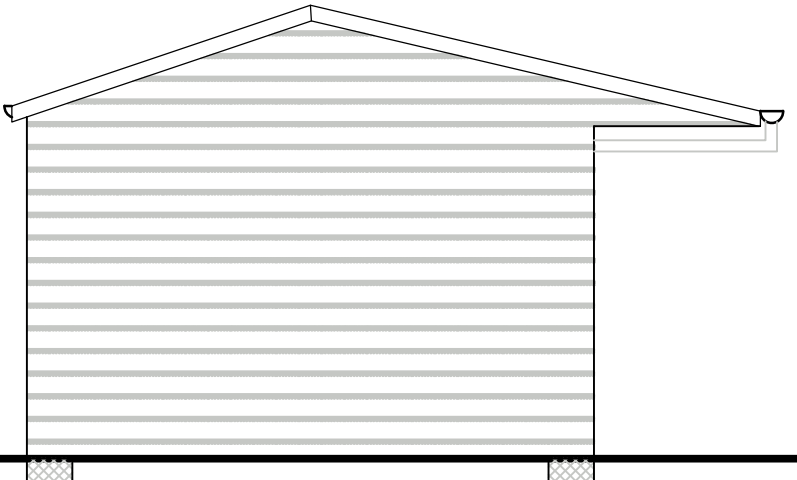

SIDE ELEVATION | 1:50

REV.	DATE	DESCRIPTION	DRN.	CKD.
------	------	-------------	------	------



THE OLD POLICE STATION, HIGH STREET
NORMANTON, WF6 2AL
Tel: 01924 899749

E-mail: mail@dmsarchitecture.co.uk www.dmsarchitecture.co.uk

PROJECT

MR & MRS HIGGINS
KIRKBY HOUSE
CLOUGH ROAD
FLOCKTON, WF4 4AQ

TITLE

EXISTING SATBLES
(TEMPORARY STRUCTURES)

STAGE

PLANNING

PROJECT No. 1521	DRAWING No. A(10)000	REV. -
SCALE 1:50 @ A2	DATE DECEMBER 2019	
DRAWN CP	CHECKED MJB/DM	