




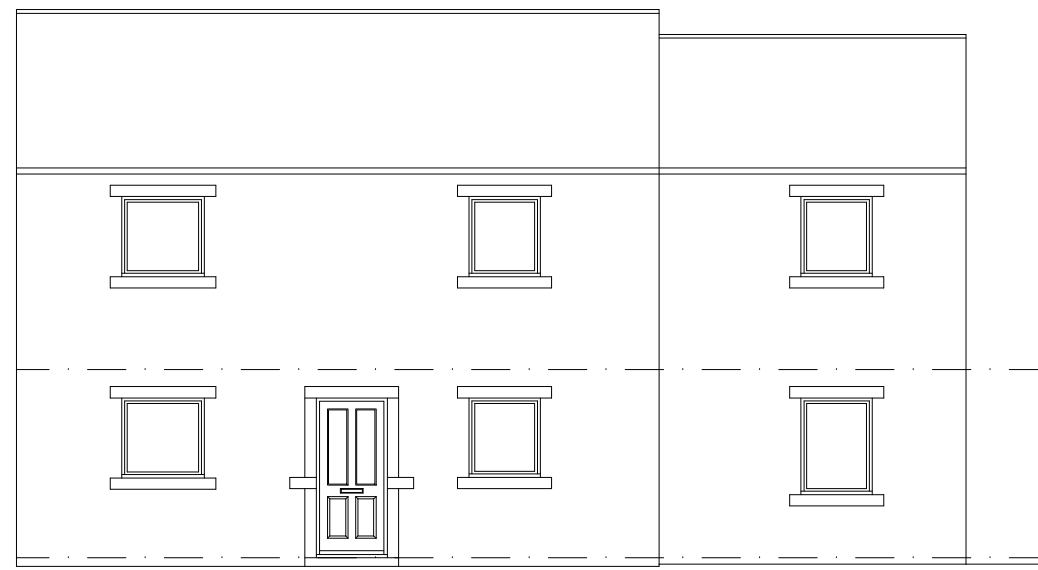


EXISTING
FRONT ELEVATION
SCALE 1:100

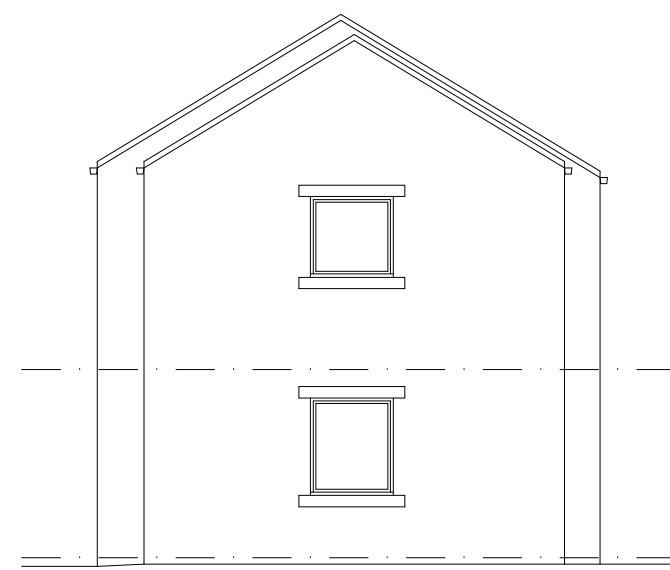

EXISTING
SIDE ELEVATION
SCALE 1:100

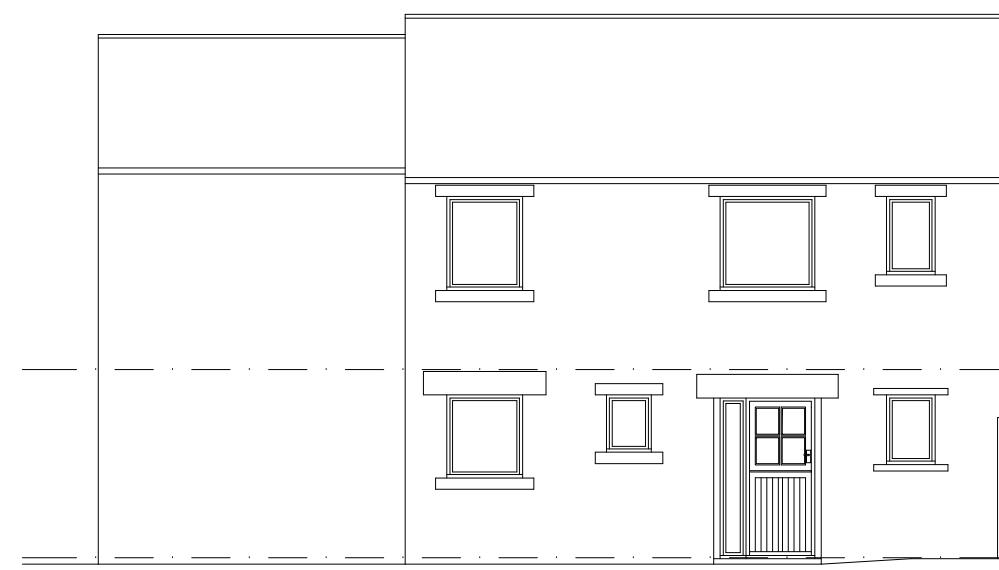


EXISTING
REAR ELEVATION
SCALE 1:100

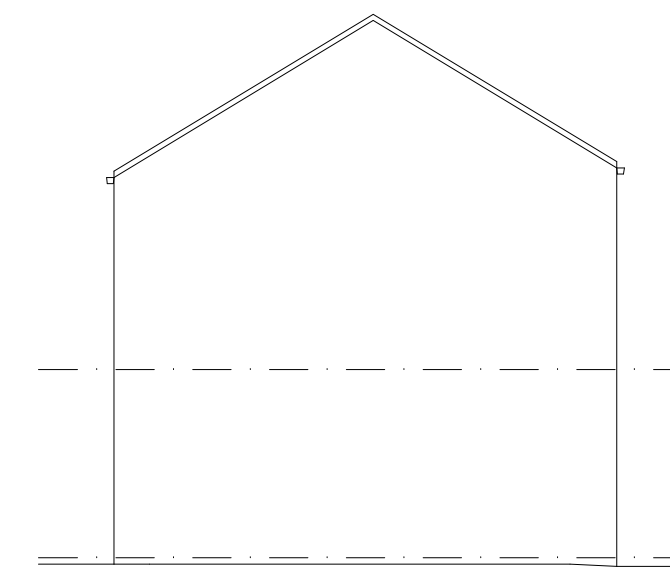

EXISTING
SIDE ELEVATION
SCALE 1:100




PROPOSED
FRONT ELEVATION
SCALE 1:100

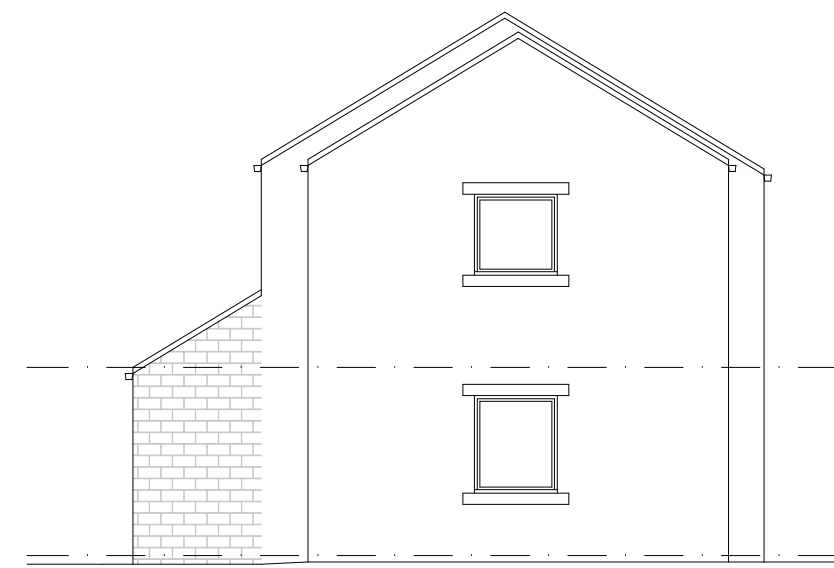


PROPOSED
SIDE ELEVATION
SCALE 1:100




PROPOSED
REAR ELEVATION
SCALE 1:100

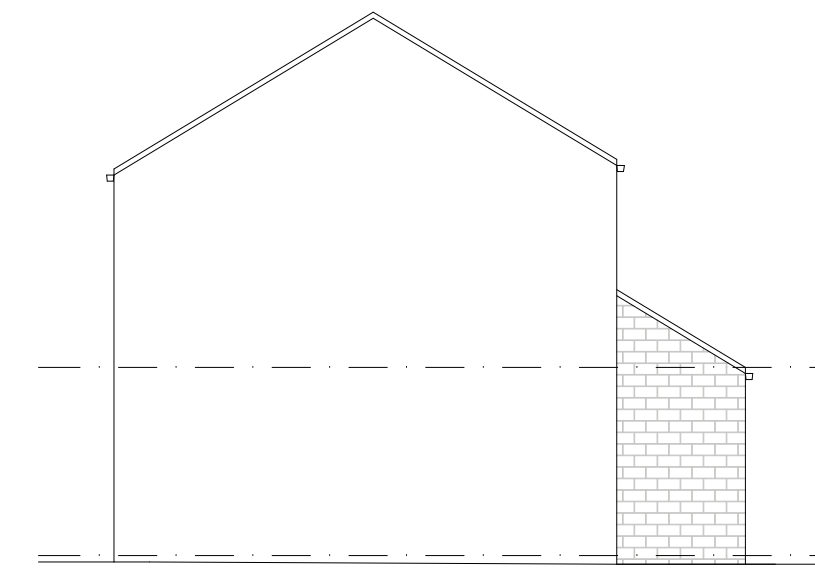


PROPOSED
SIDE ELEVATION
SCALE 1:100

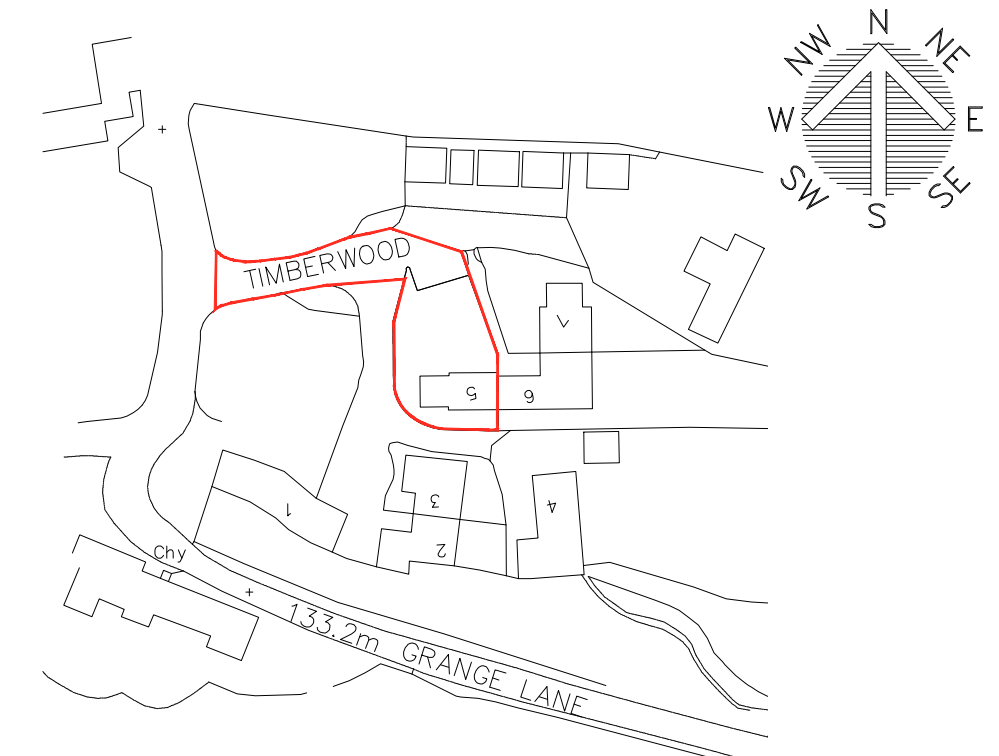


LOCATION PLAN
SCALE 1:1250

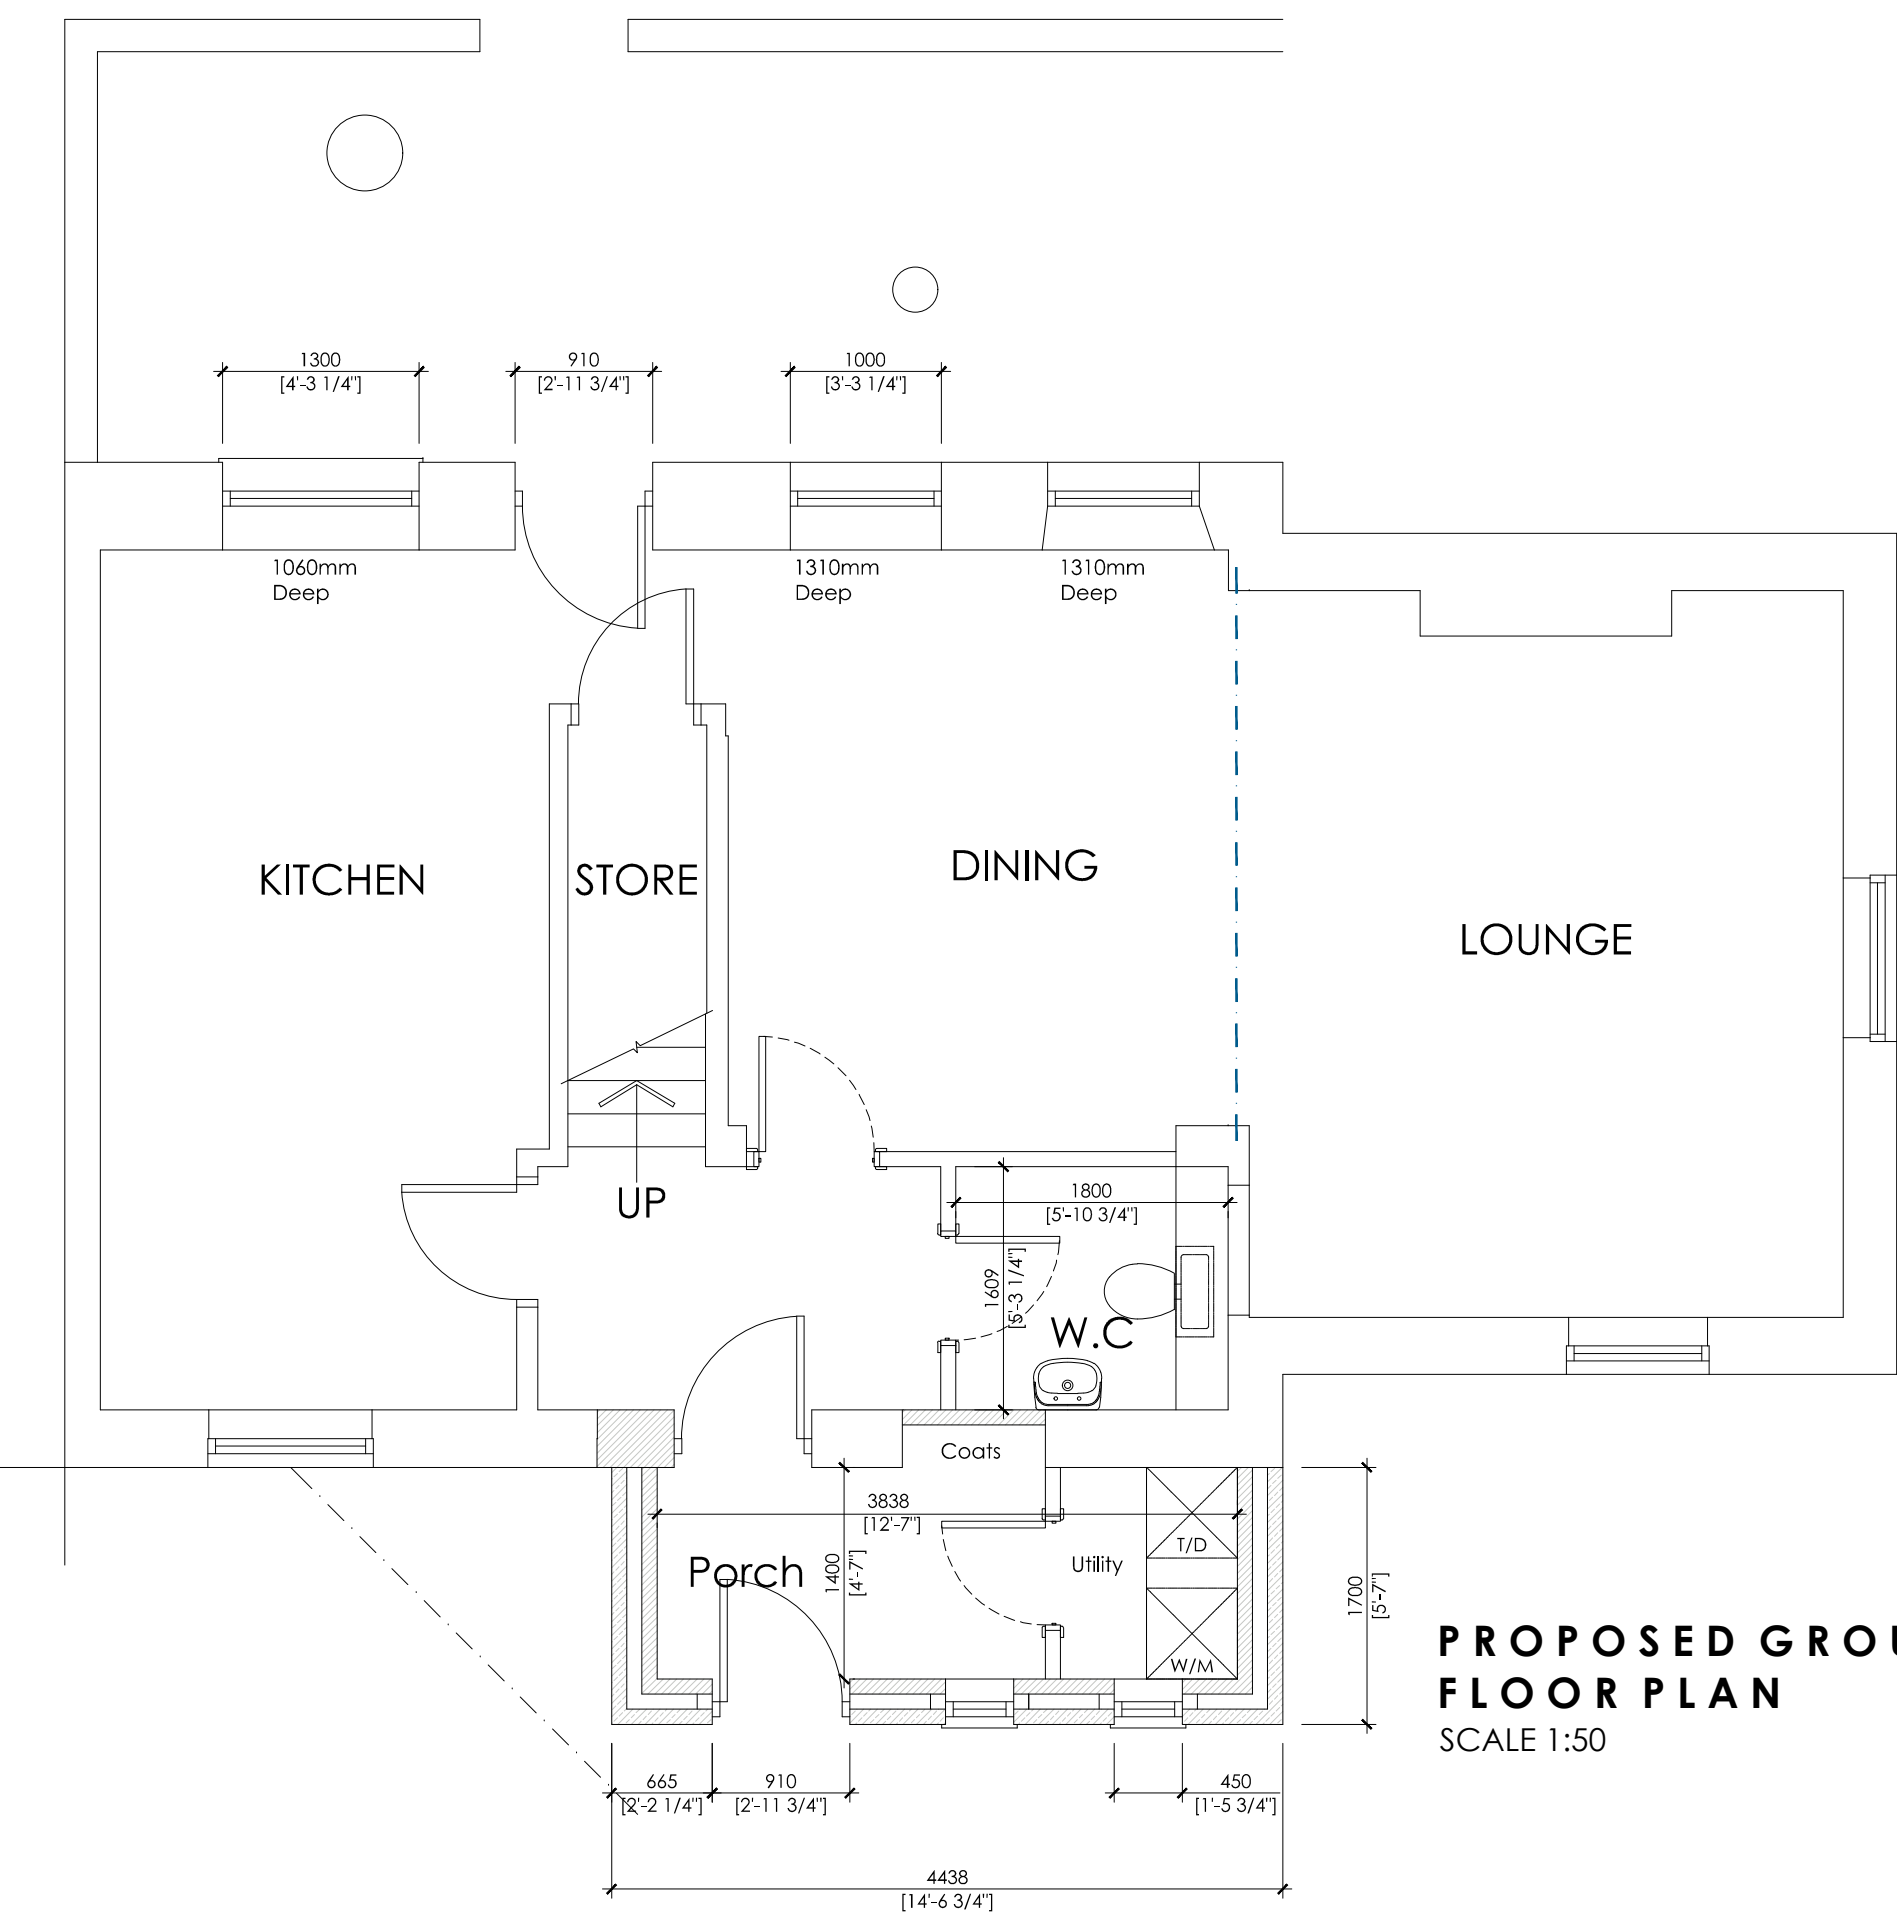

PROPOSED GROUND
FLOOR PLAN
SCALE 1:50

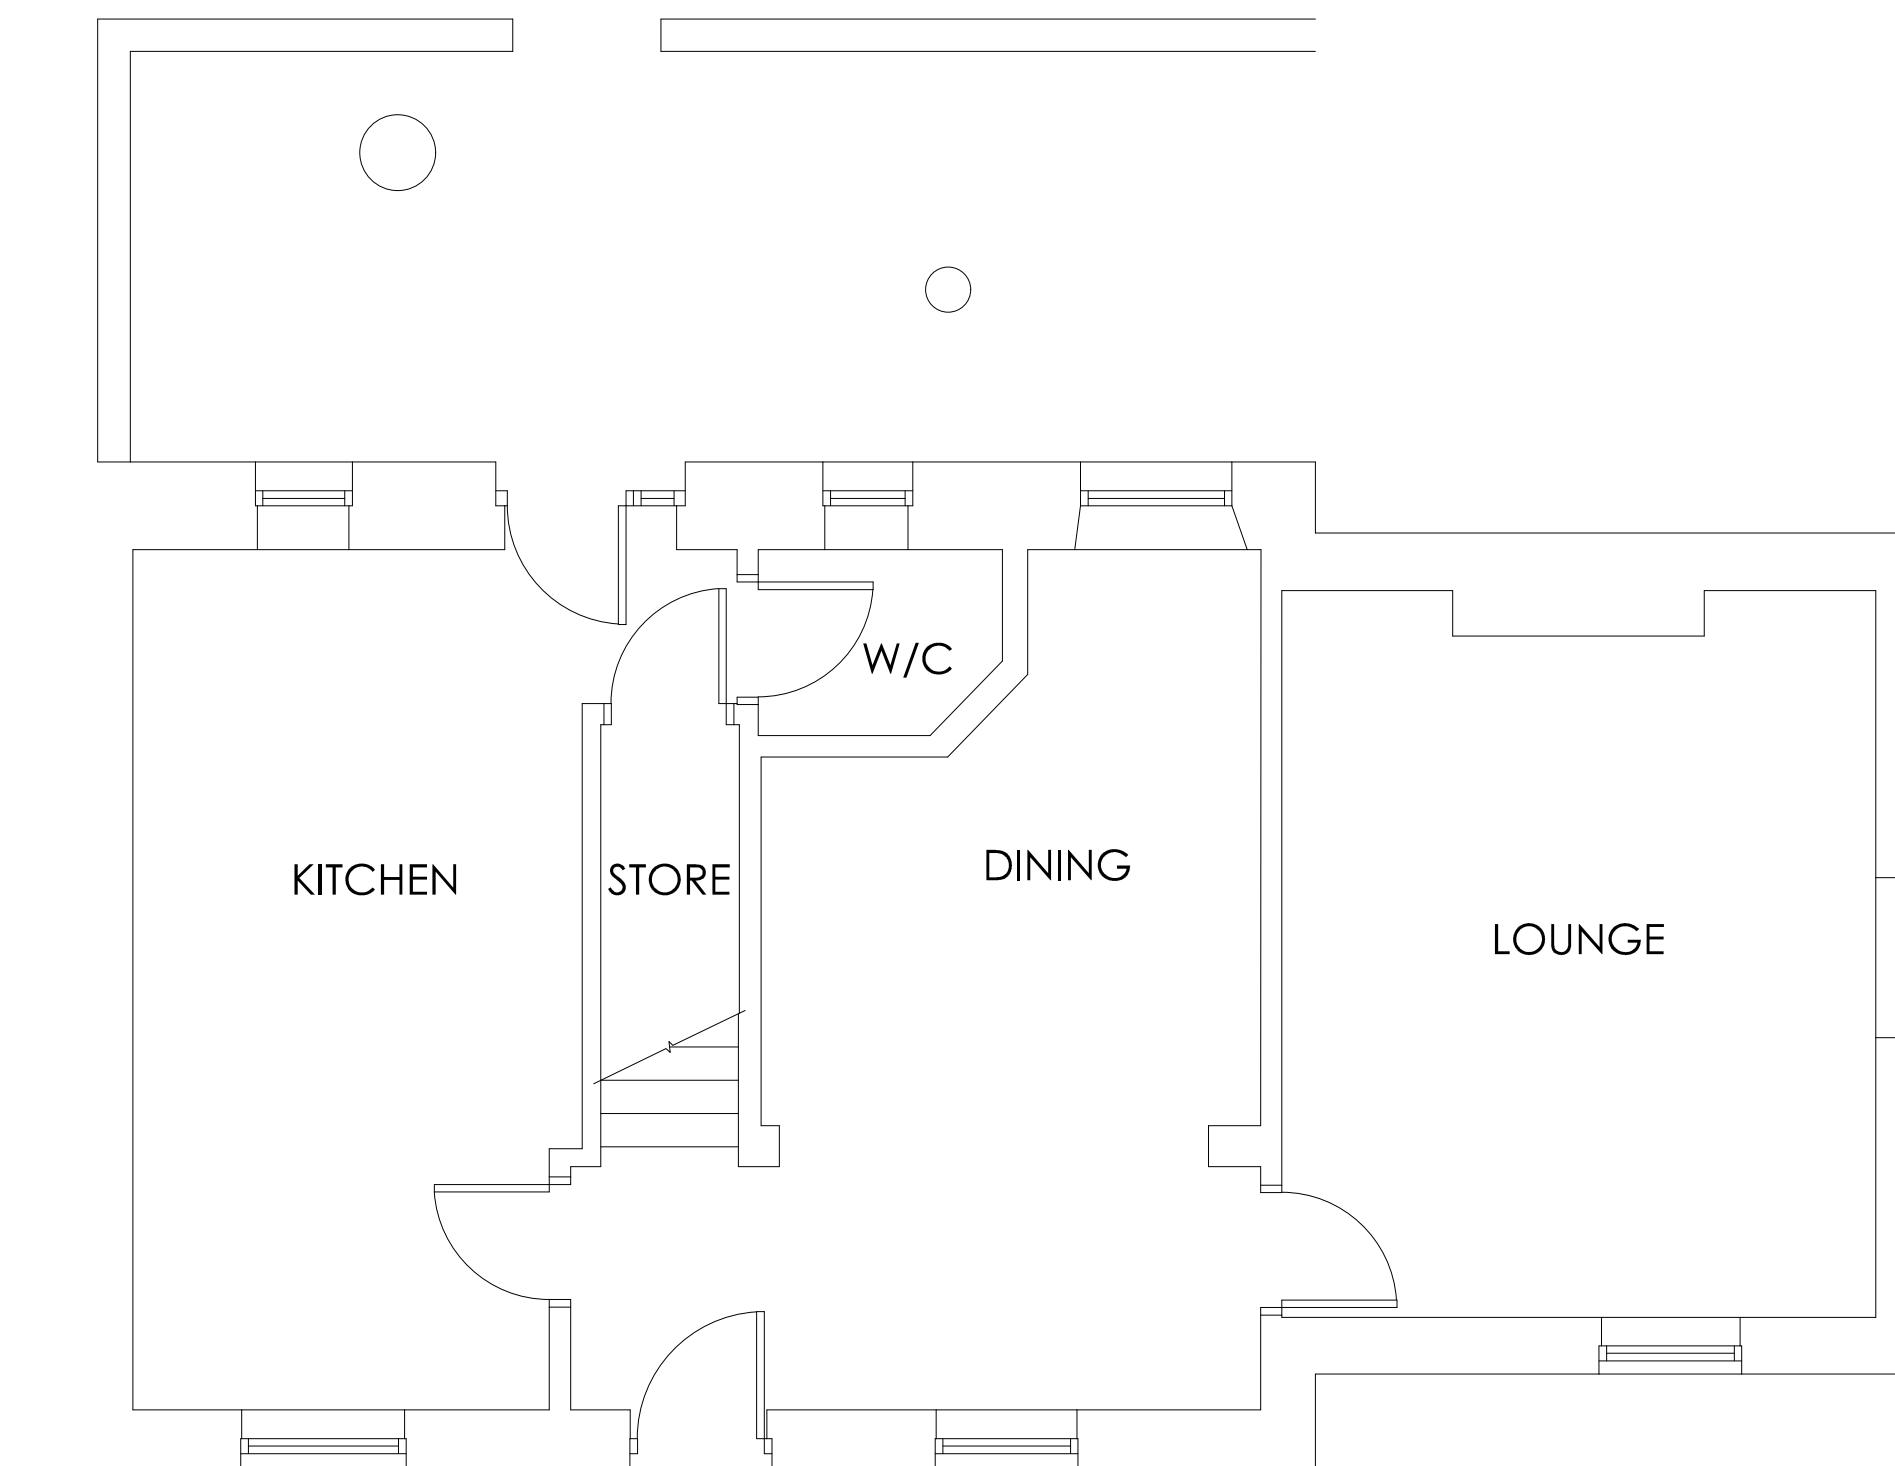

EXISTING GROUND
FLOOR PLAN
SCALE 1:50

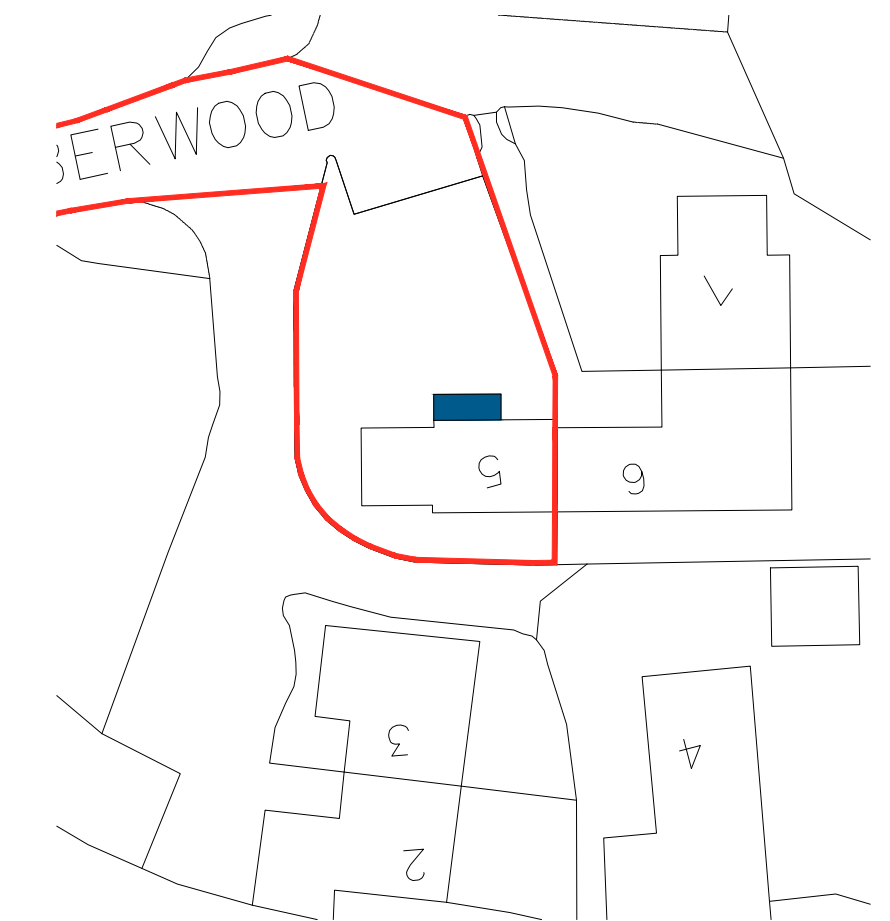

BLOCK PLAN
SCALE 1:500

			8 MORSTON BUSINESS PARK, WHALEY ROAD, BARUGH GREEN, BARNESLEY, S75 1HQ			Phone: 01226 208482 Fax: 01226 283030 Email: info@whiteaguspartnership.co.uk Web: www.whiteaguspartnership.co.uk		
ARCHITECTURAL SERVICES AND SURVEYORS								
Project.			Client.					
PROPOSED EXTENSION 5 TIMBERWOOD, THUNDERBRIDGE HUDDERSFIELD, HD8 0PB			MR & MRS TURNER					
Drawing Title.			Date.	Scale.				
PLANS & ELEVATIONS			DECEMBER 2019	1:50 @ A1				
			Ref.	Dwg. No.	Rev.			
			17-178	01	F			
Date	Suffix	Description	Date	Suffix	Description			
13/12/2019	A	REVISED TO CLIENTS REQUIREMENTS	18/05/2020	F	FRONT DOOR REVISED			
08/01/2020	B	LOCATION PLAN REVISED						
-	C	LAYOUT REVISED						
17/04/2020	D	REVISED TO CLIENTS REQUIREMENTS						
20/04/2020	E							