



Notes:
1. Setting out to be the responsibility of contractor.
2. Contractor to pay particular attention to pitch of roof and headroom at stairs.
3. Any discrepancies to be reported to Colne Valley Design.

0m Scale 1:50 4m
0m Scale 1:100 8m
0m Scale 1:200 16m
0m Scale 1:500 40m
0m Scale 1:1250 100m


(When to scale of original plan bar = 8cm)

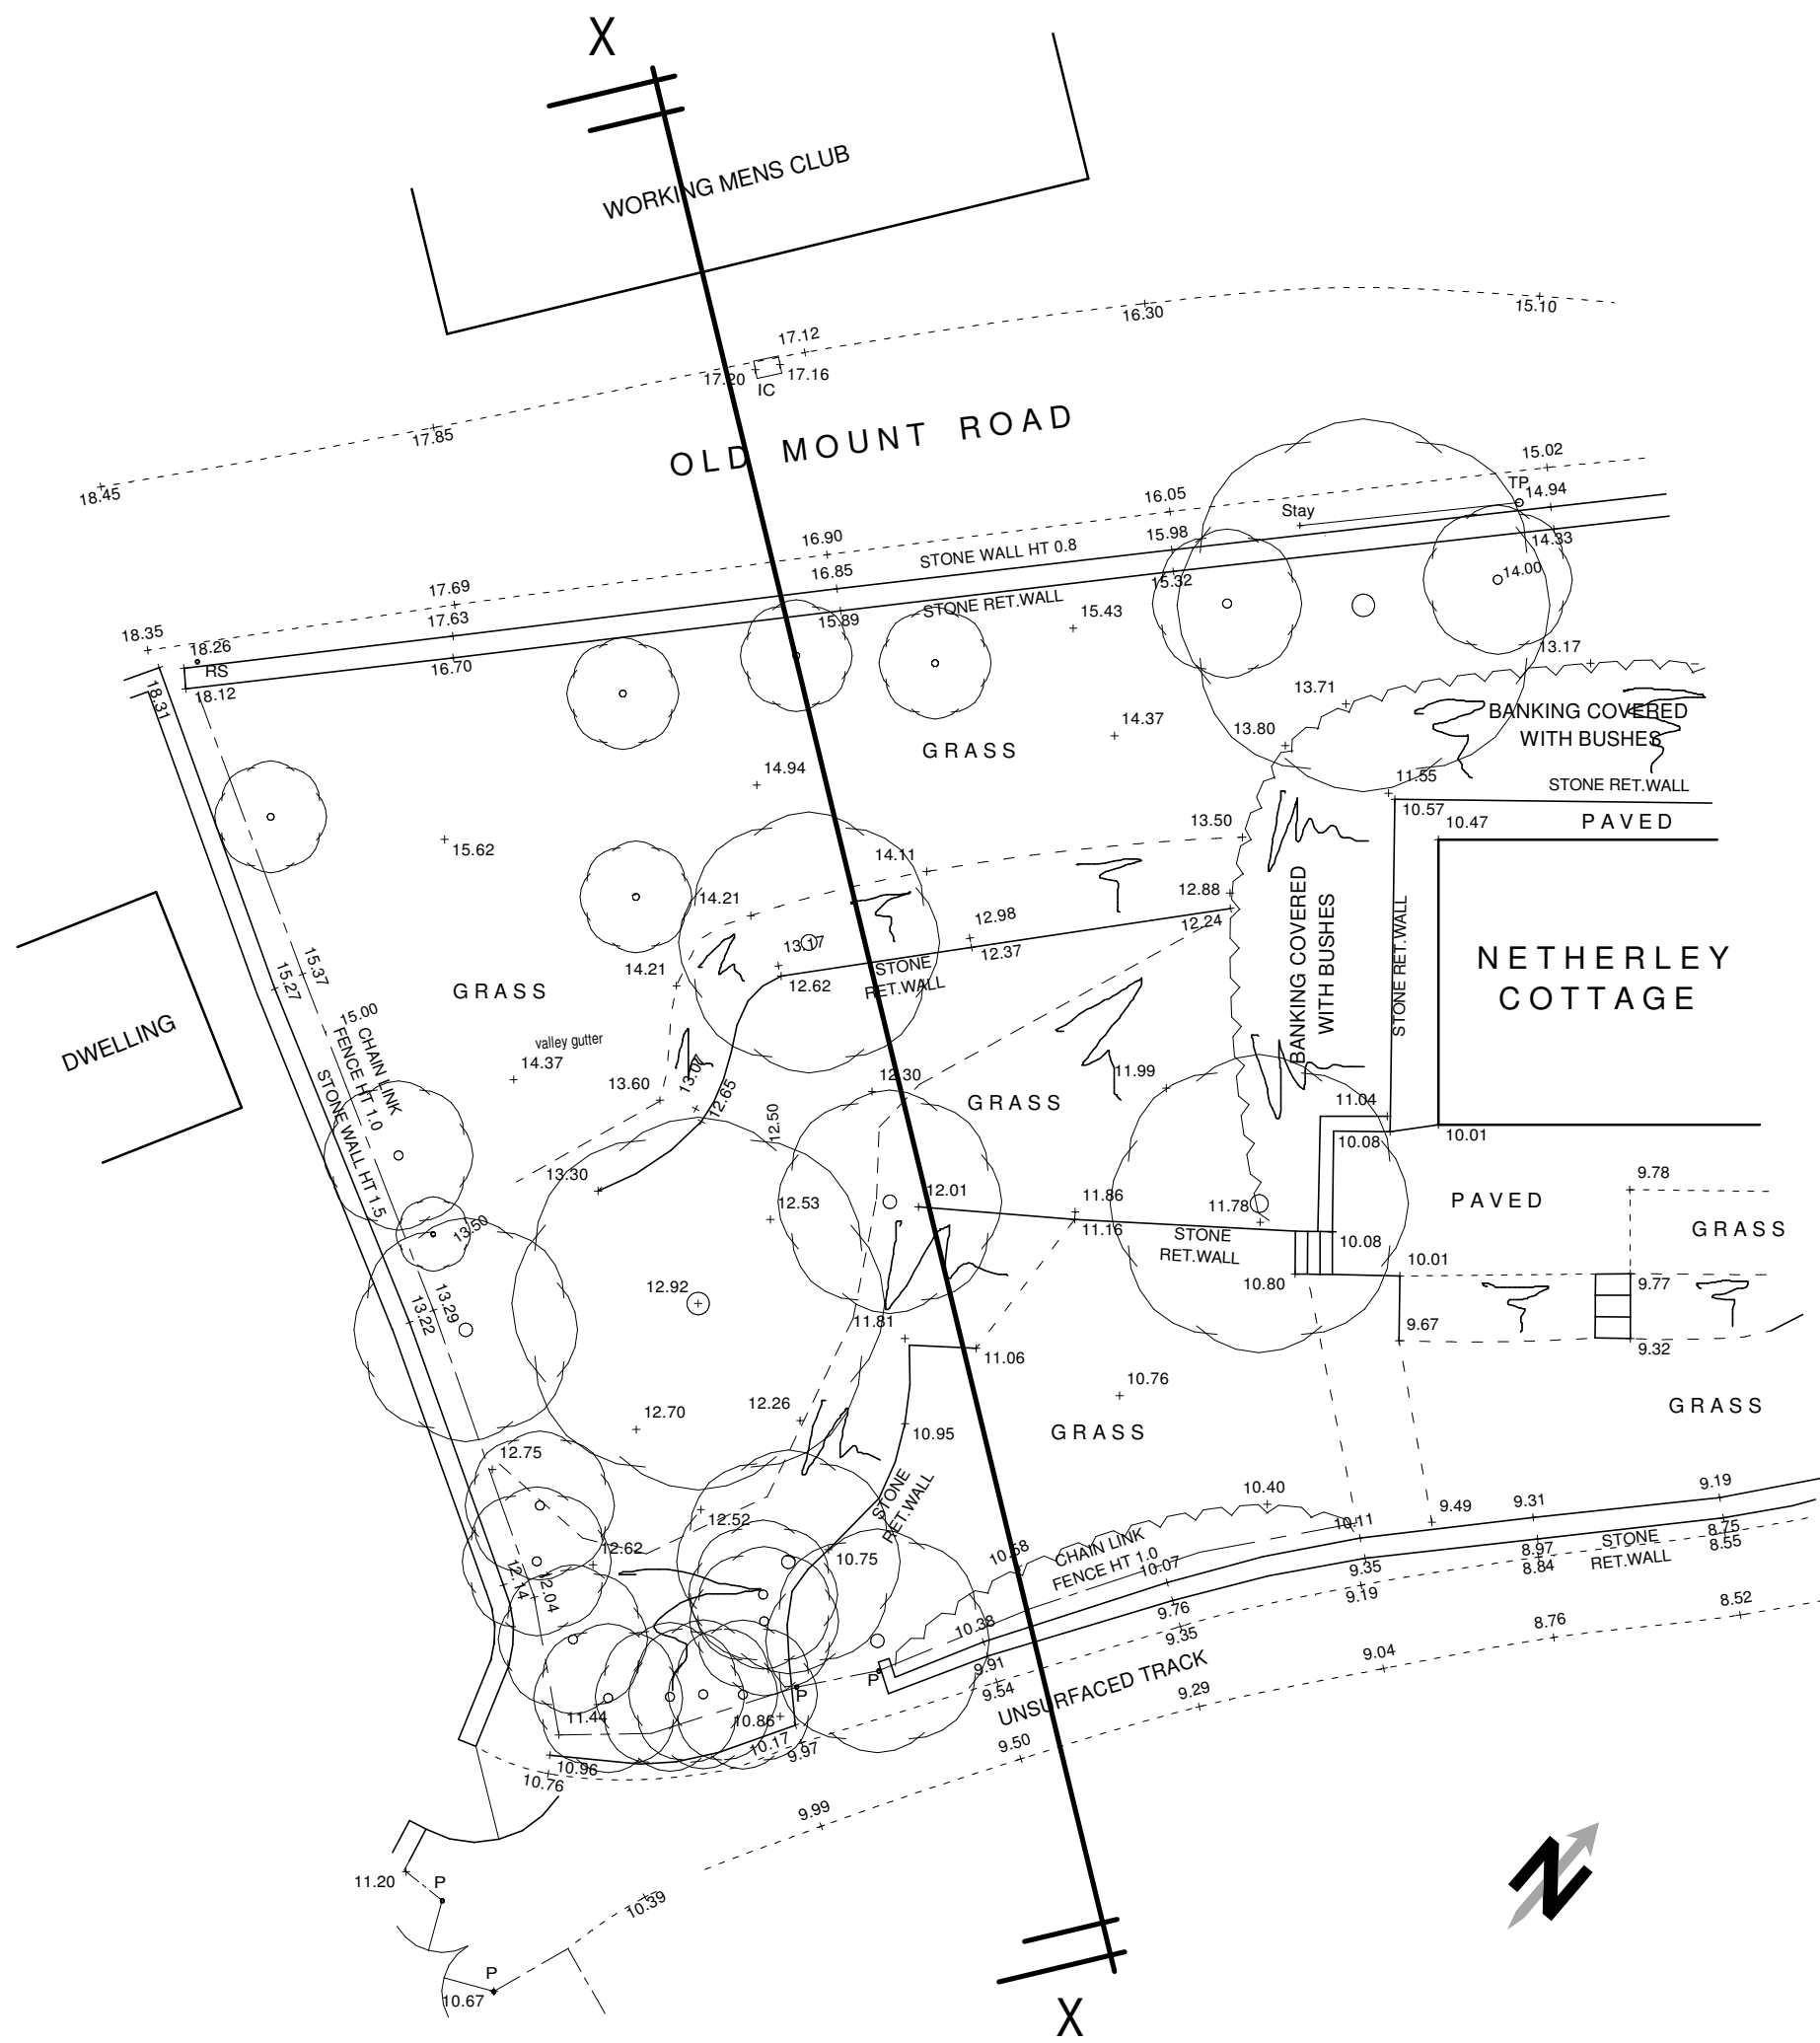

Existing site plan (1:200)

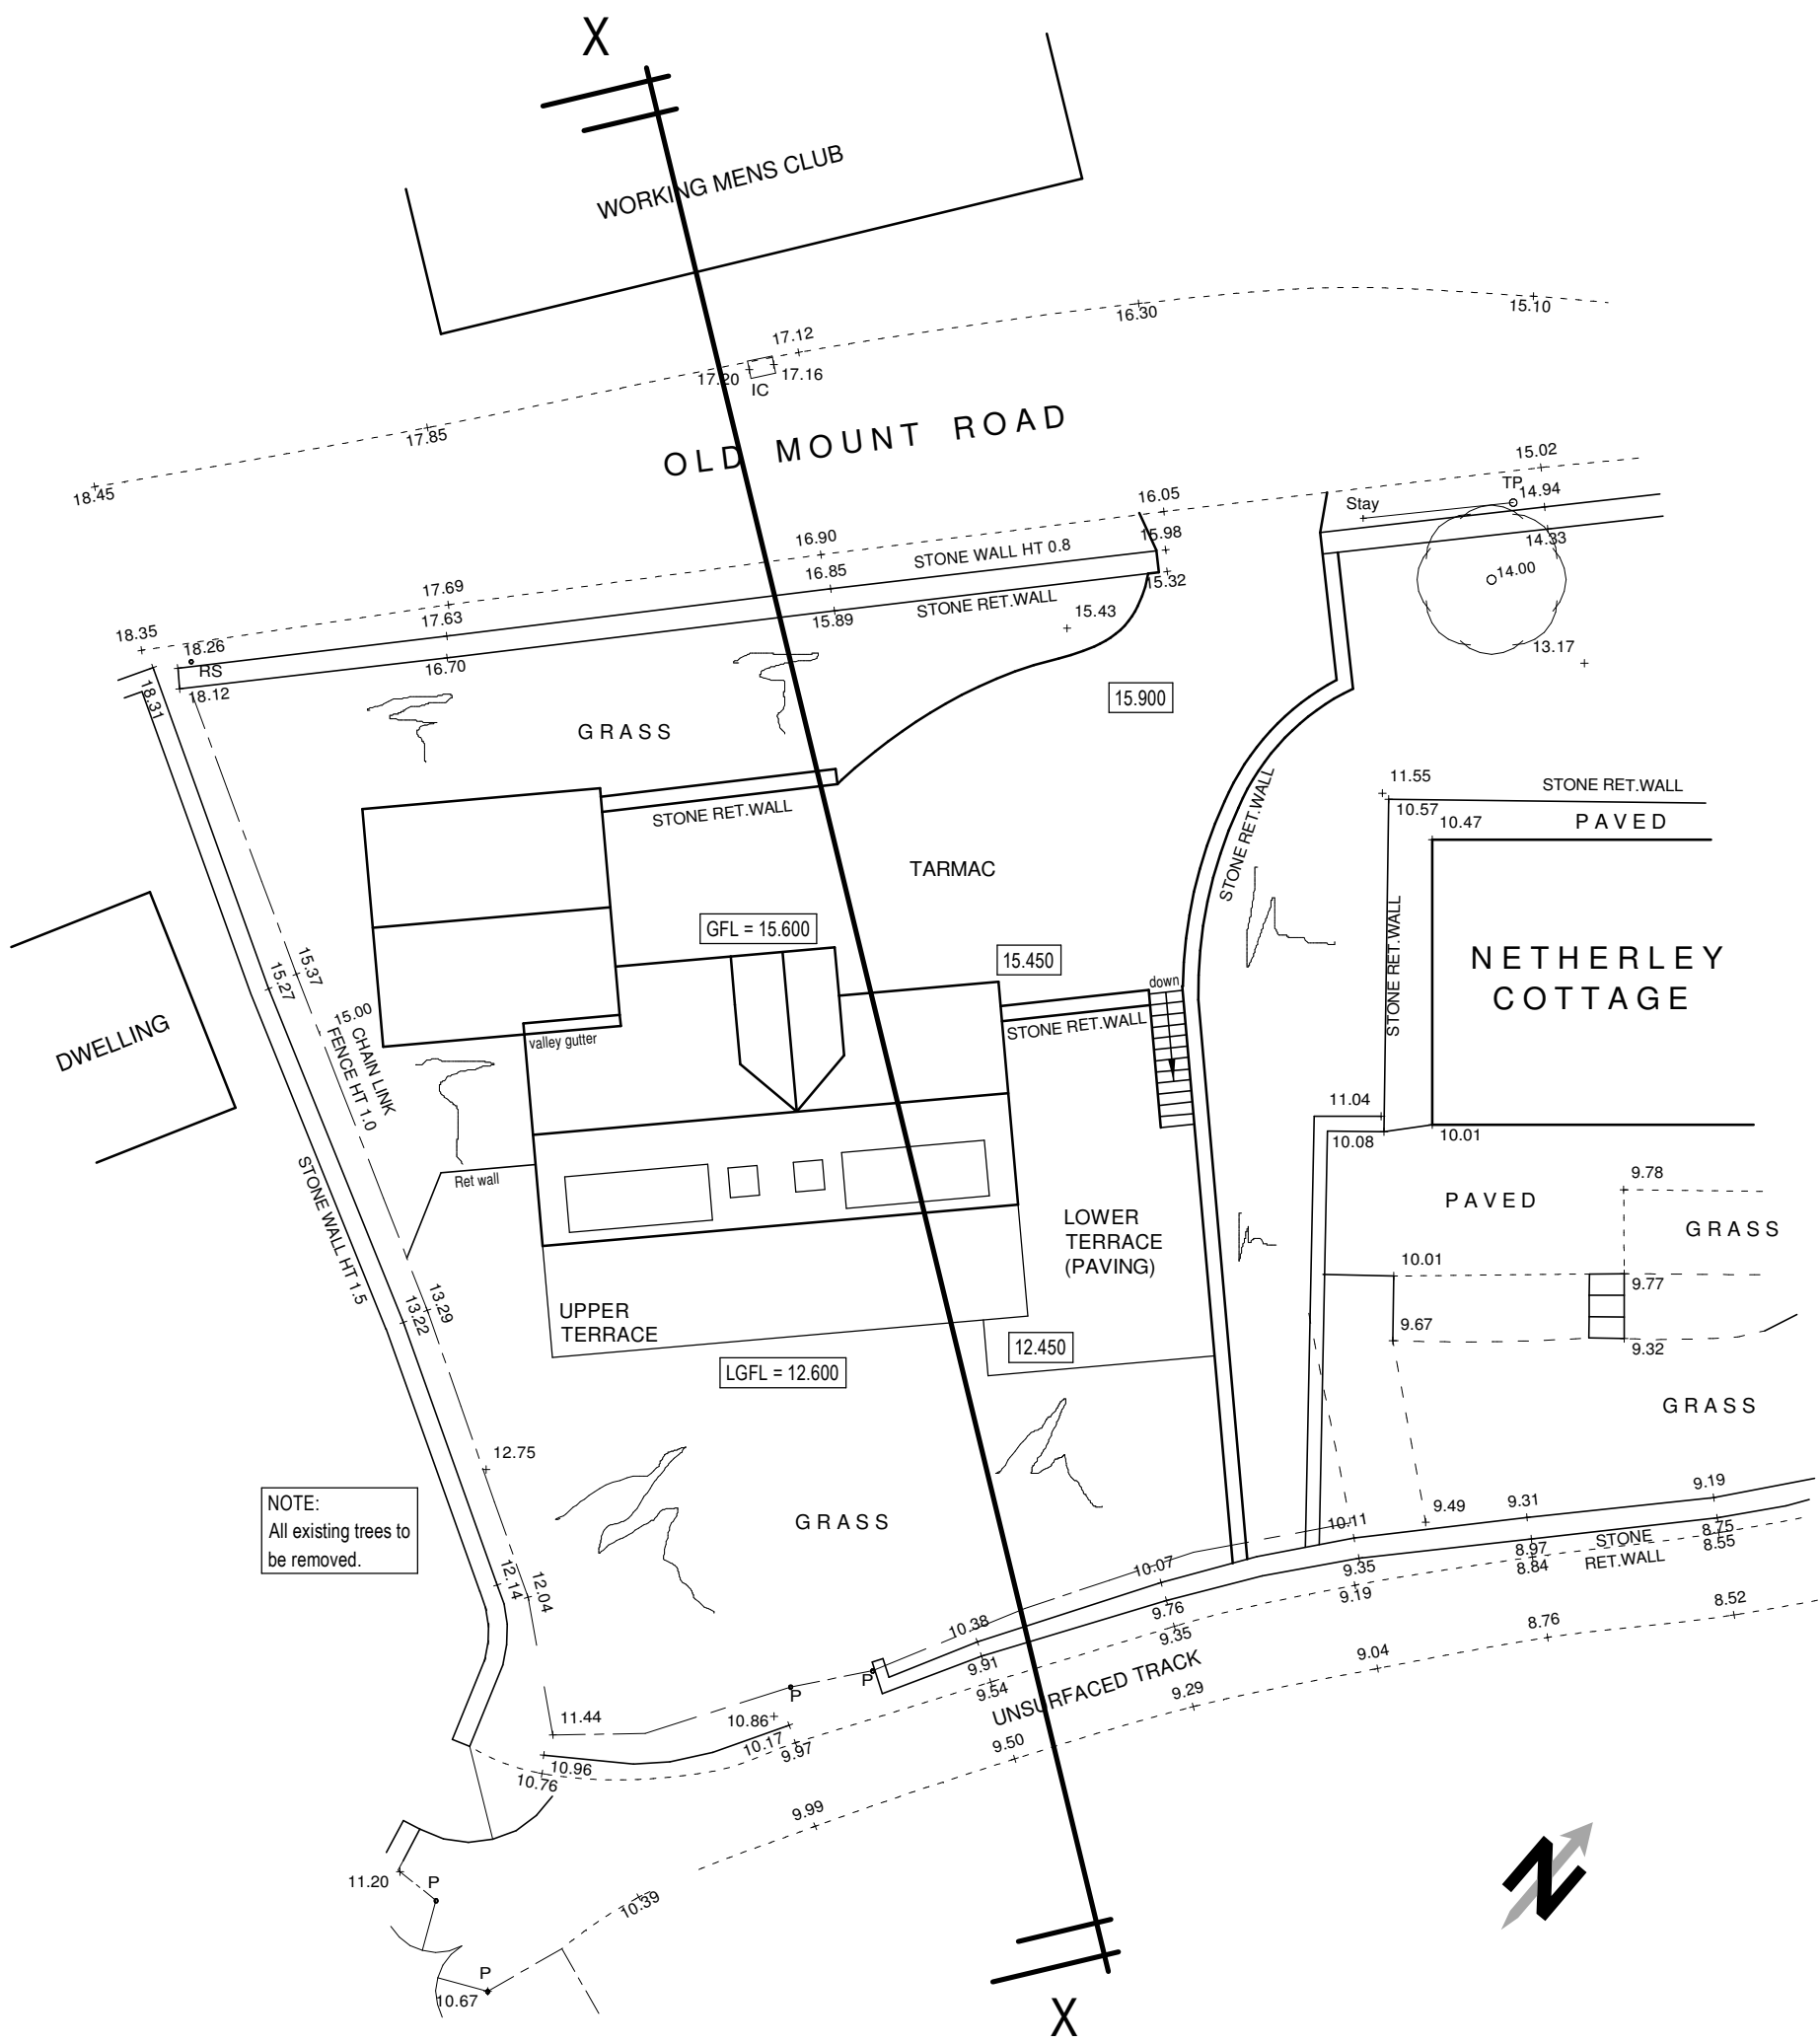


Proposed site plan (1:200)

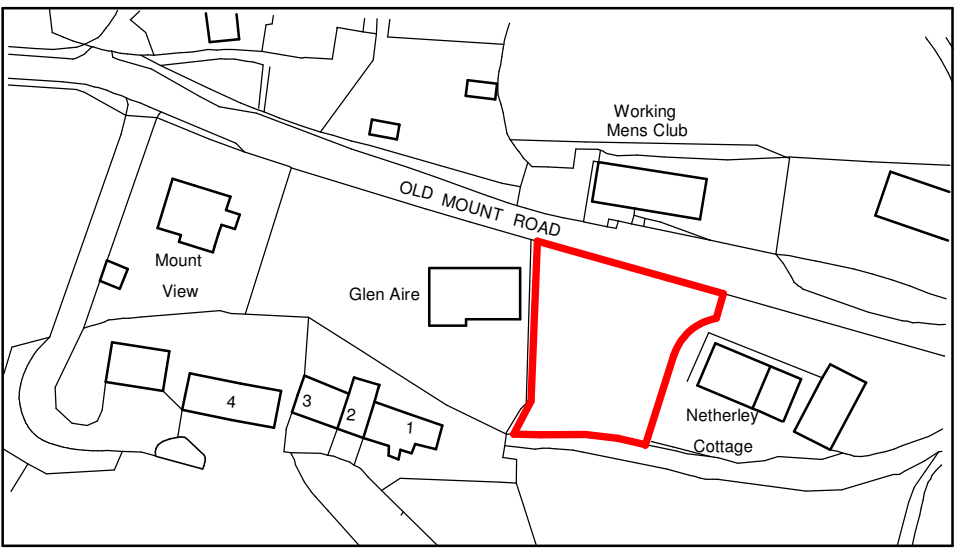

Location plan (1:1250)



Existing section X - X (1:200)

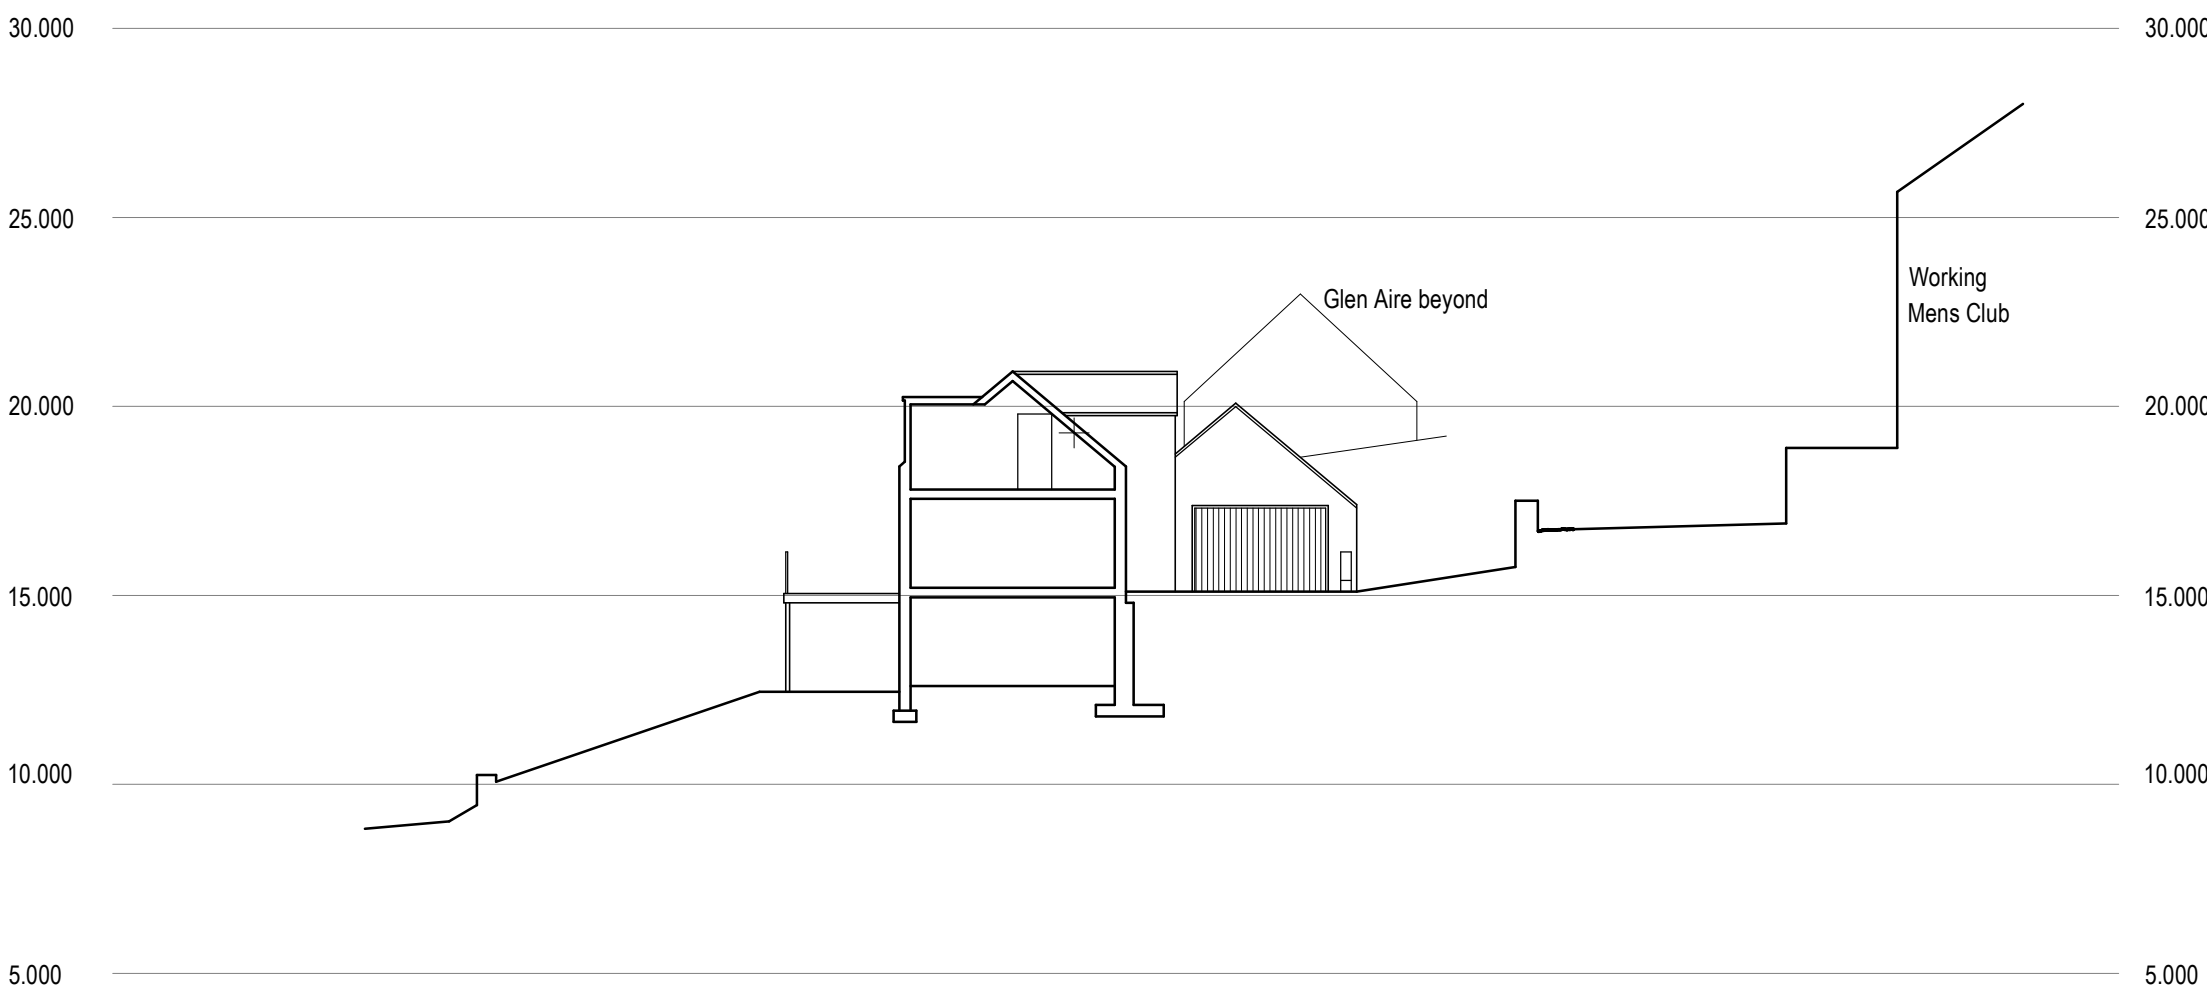

Proposed section X - X (1:200)

Rev B 07/02/2020 Steps to terrace removed.
Rev A 19/12/2019 Finalised prior to planning submission.



Colne Valley Design
8 Meadow Lane
Slaithwaite
Huddersfield HD7 5EX

Tel: 01484 842097
Mobile: 07867 803312
E-mail: mitchell@sbhomes.co.uk

Proprietor: S.A. Mitchell (ACIOB)

Project
Proposed dwelling.

For
Mr & Mrs L Rees - Roberts.

Address
Land adjacent Netherley Cottage
Old Mount Road
Marsden HD7

Title
Site plans and sections.

Job No.
19 J 31.

Drawing number
P 02 B.

Date
Nov 2019.