



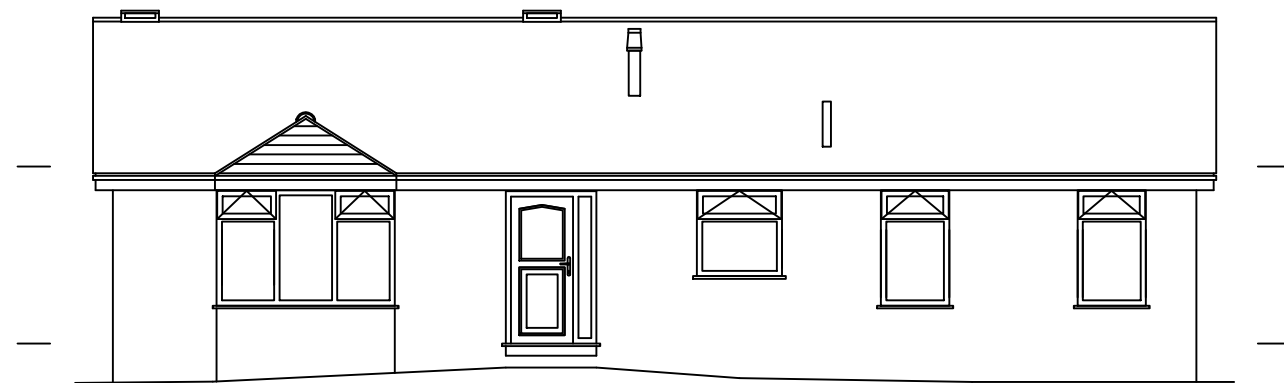

*Front Elevation
East-South East*

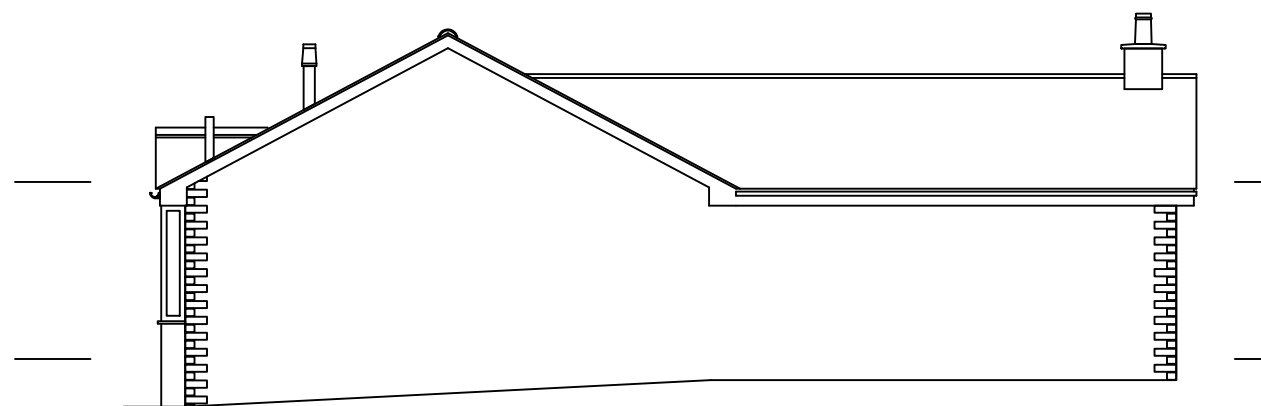

*Side Elevation
North- North East*

Notes:

External walls in coursed natural stone to match existing.
Side elevation (NNE) rendered. Interlocking concrete tiles to pitched roof to match existing. Grey PVCu framed double glazed windows and doors. Existing PVCu fascia, soffits & cladding painted grey to match new windows. RWG in black. New conservatory with single ply roof, PVCu framed lantern in grey with double glazing. Conservatory windows grey PVCu.

Do not scale, dimensions are provided where required.
Please check all dimensions before commencing construction. Vertical dimensions are measured from the existing house floor level, see Boundaries and Levels drawing for relevant ground levels.

Rev 0:

ADDRESS:
25 Dymond Rd
WF15 7EA

PROJECT:
Side And Rear Extension

DRAWING:
*Proposed Elevations-
East- South East &
North- North East*

DRWG REF: 19/088/102 *Rev:0*

DRAWN BY: JAH

4 December 2019

SCALE: 1:100 on A3

Copyright J A Head 2019