


Notes:

External walls in coursed natural stone. Interlocking concrete tiles to pitched roof. White PVCu framed double glazed windows and doors. White PVCu fascia, soffits & RWG.


Do not scale, dimensions are provided where required. Please check all dimensions before commencing construction. Vertical dimensions are measured from the existing house floor level, see Boundaries and Levels drawing for relevant ground levels.




Side Elevation
South-South West

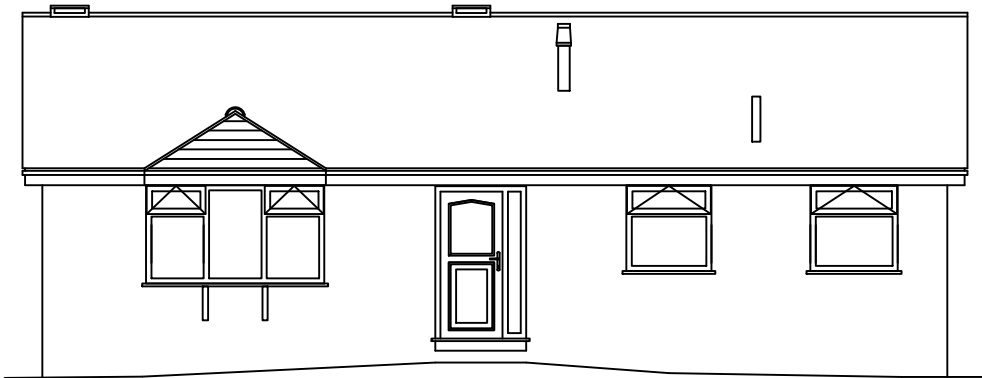

Front Elevation
East-South East

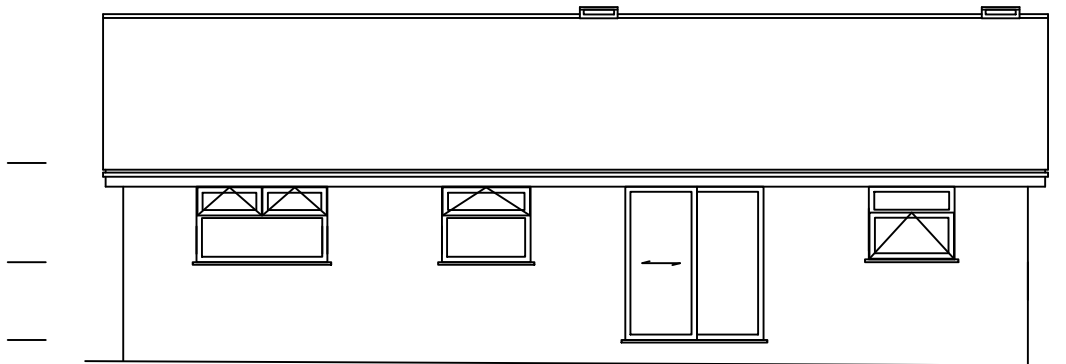

Rear Elevation
West-North West

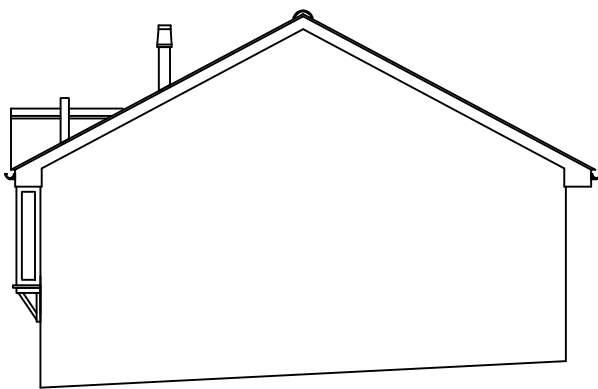

Side Elevation
North- North East

Rev 0:

ADDRESS:
25 Dymond Rd
WF15 7EA

PROJECT:
Side And Rear Extension

DRAWING:
Existing Elevations

DRWG REF: 19/088/003 Rev:0

DRAWN BY: JAH 21 November 2019
SCALE: 1:100 on A3 Copyright J A Head 2019