


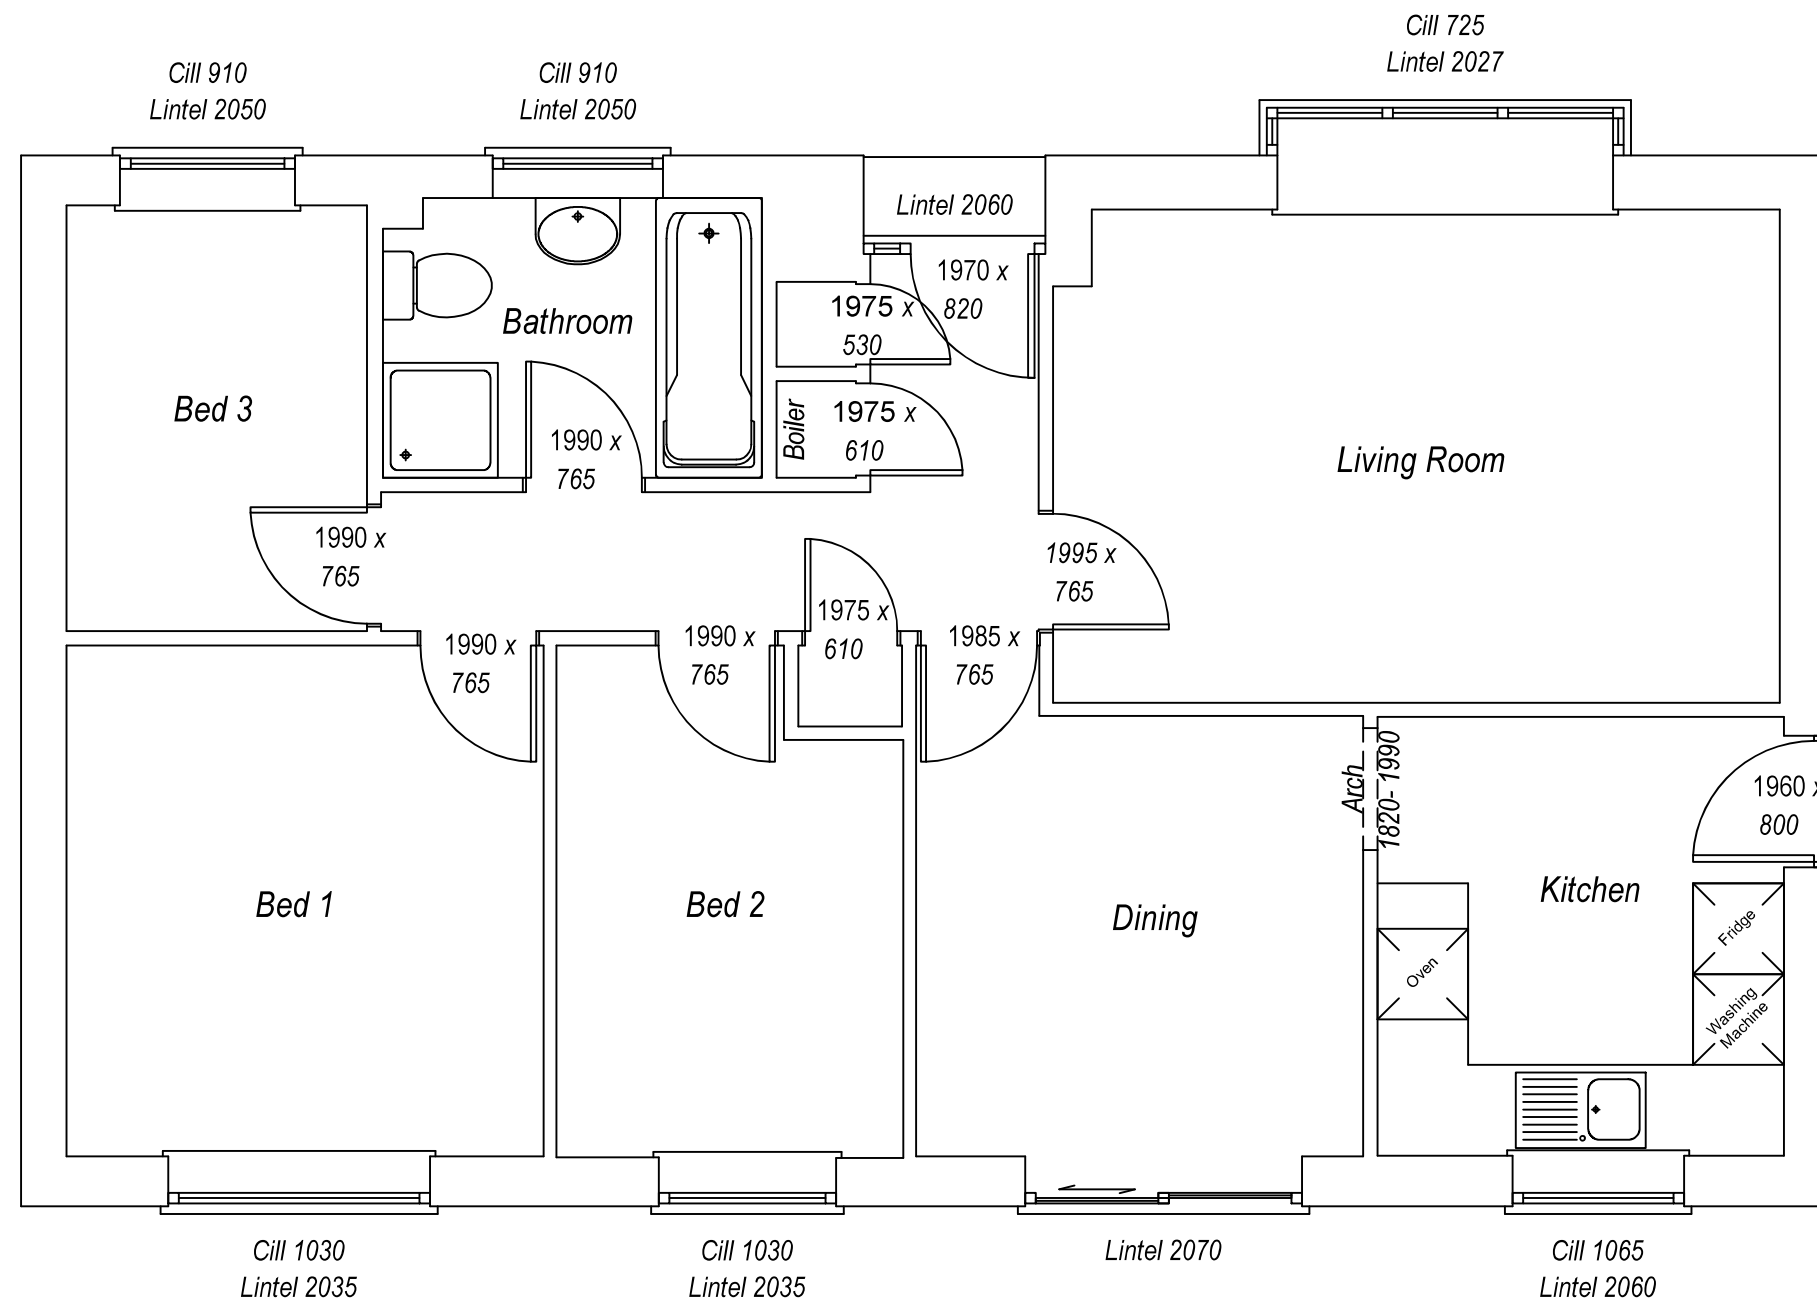

Notes:

External walls in coursed natural stone. Interlocking concrete tiles to pitched roof. White PVCu framed double glazed windows and doors. White PVCu fascia, soffits & RWG.

Do not scale, dimensions are provided where required. Please check all dimensions before commencing construction. Vertical dimensions are measured from the existing house floor level, see Boundaries and Levels drawing for relevant ground levels.

Ceiling heights generally 2340mm

Rev 0:

ADDRESS:
25 Dymond Rd
WF15 7EA

PROJECT:
Side And Rear Extension

DRAWING:
Existing Ground Floor Plan

DRWG REF: 19/088/001 Rev:0

DRAWN BY: JAH **21 November 2019**
SCALE: 1:50 on A3 Copyright J A Head 2019