




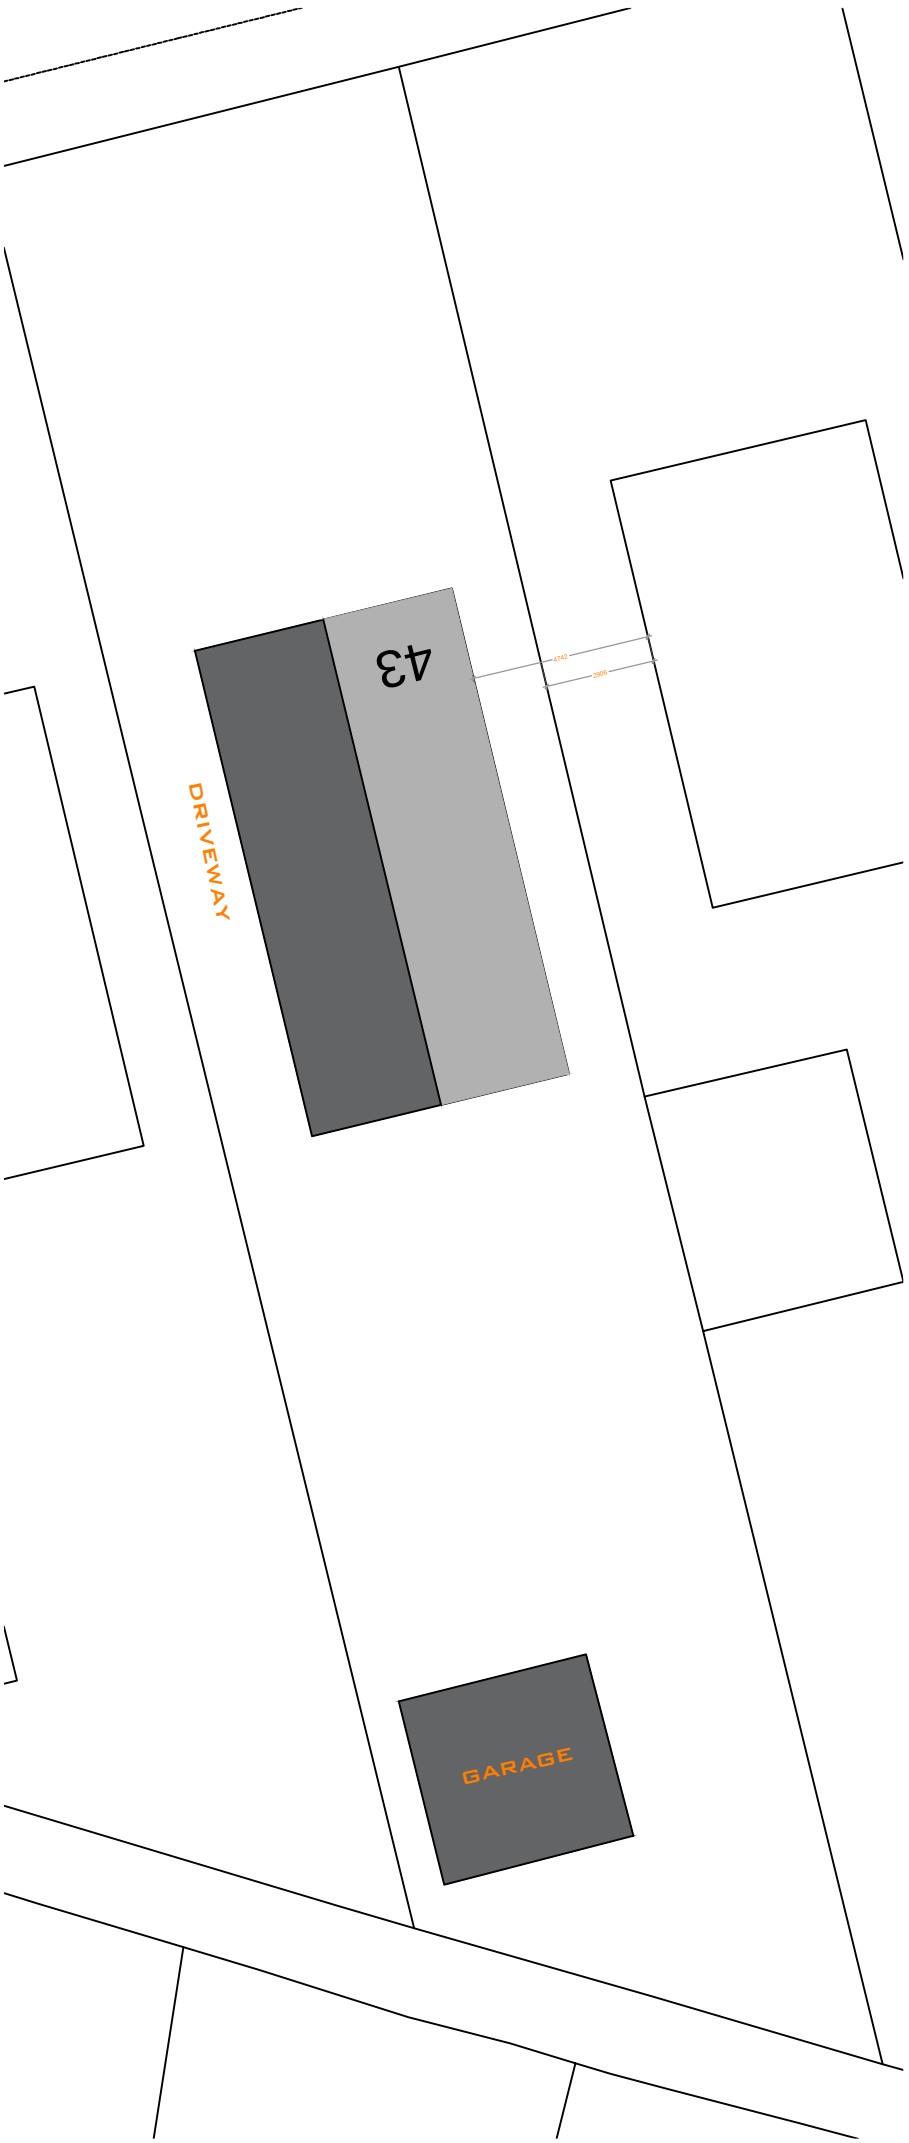


EXISTING SITE PLAN
Scale 1:200

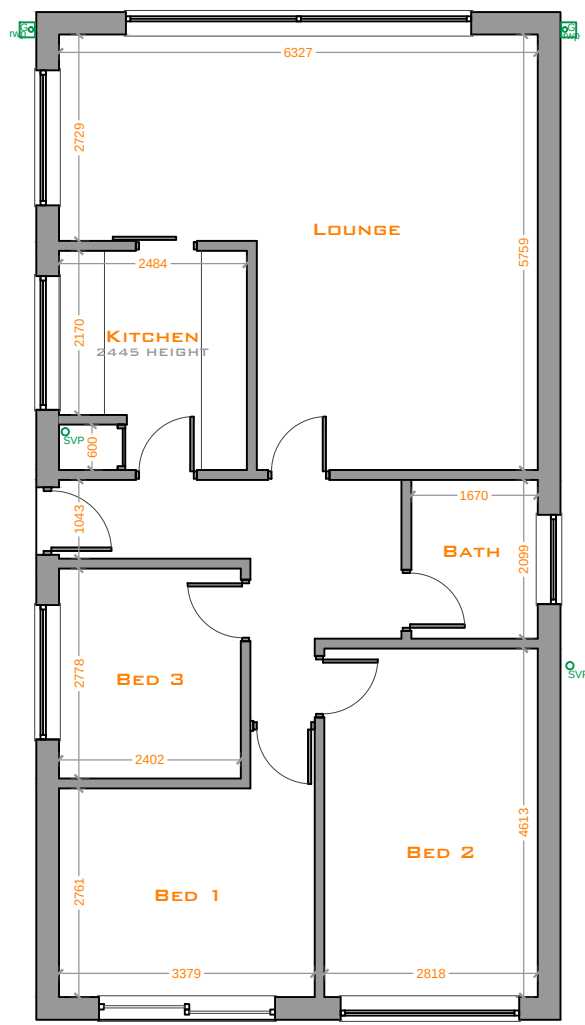

EXISTING GF PLAN
Scale 1:100

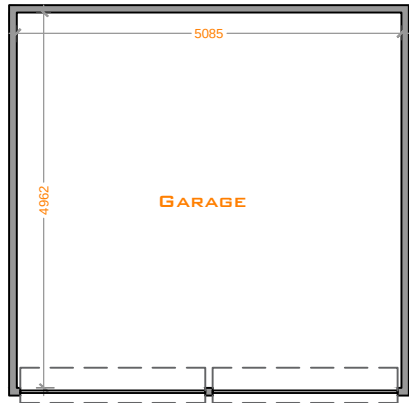


EXISTING PLAN
Scale 1:100

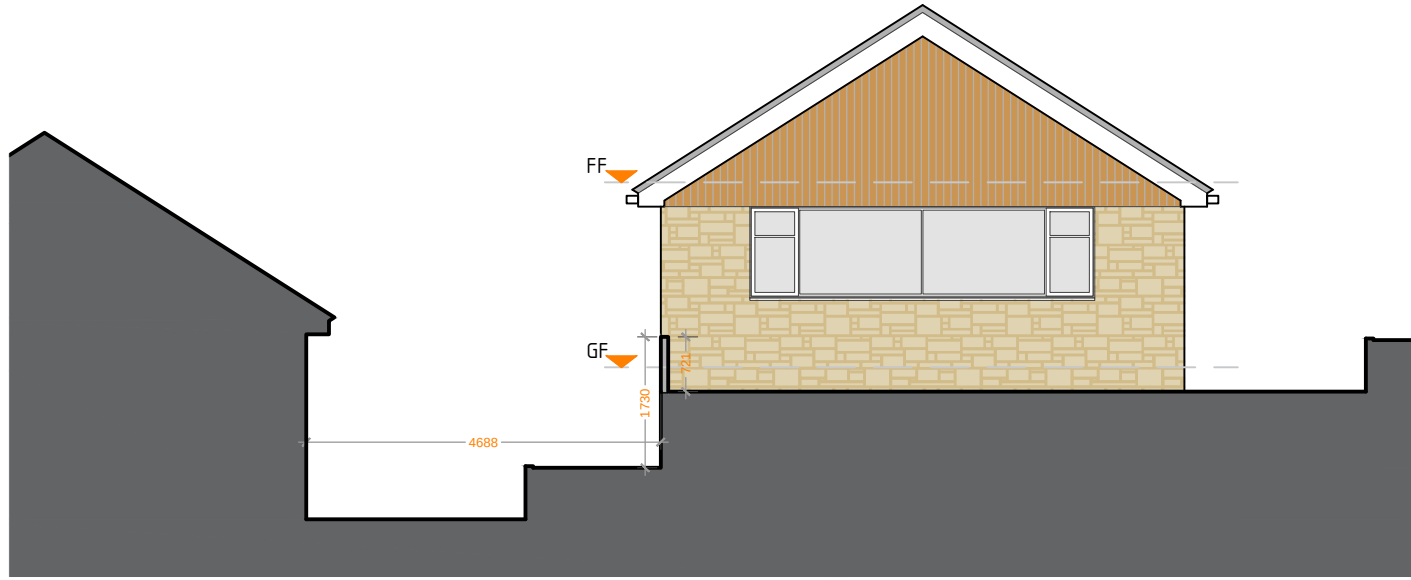

EXISTING FRONT ELEVATION
Scale 1:100



EXISTING REAR ELEVATION
Scale 1:100

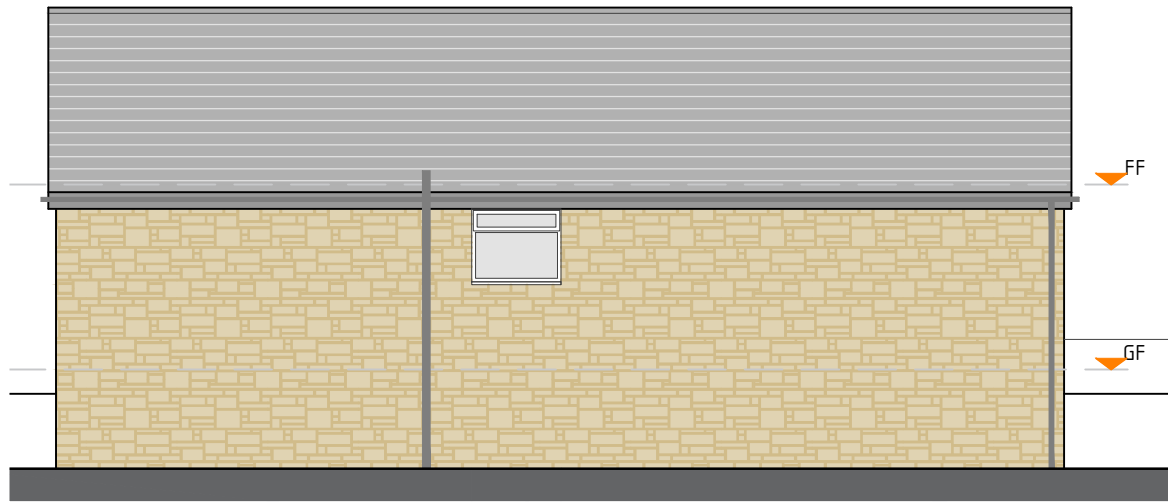


EXISTING SIDE ELEVATION (2)
Scale 1:100




EXISTING SIDE ELEVATION (1)
Scale 1:100




EXISTING FRONT ELEVATION
Scale 1:100

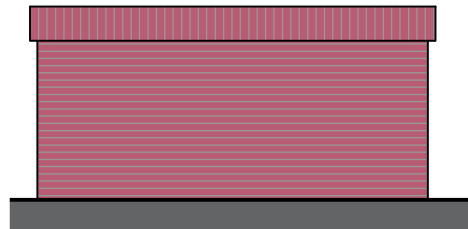

EXISTING SIDE ELEVATION (1)
Scale 1:100

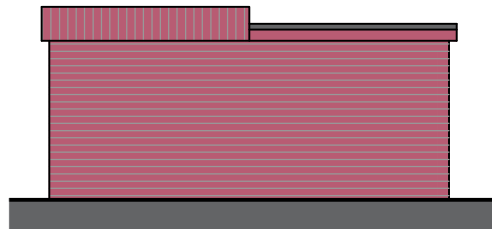

EXISTING REAR ELEVATION
Scale 1:100

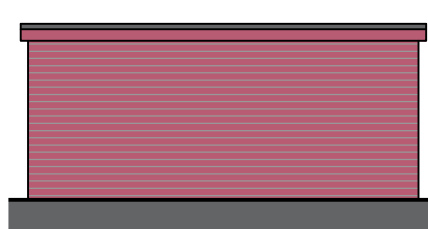

EXISTING SIDE ELEVATION (2)
Scale 1:100



Head Office: Suite 15, Business Development Centre, Eanam Wharf, Blackburn, BB1 5BL T 01254 503200

Area Office: Suite 21, The Galleries, 42 Wakefield Road, Dewsbury WF12 8AT T 01924 692090

E hello@livingspacearchitecture.co.uk W www.livingspacearchitecture.co.uk

CLIENT	Mr A Mayat	DRAWN BY	EK
ADDRESS	43 Oxford Road, Dewsbury	CHECKED BY	EK
PROJECT	Proposed First Floor Extension & Detached Garage	SCALE	SEE DWG
REVISION DATE	-- / -- / ----	DRAWING NO.	002 - A2
DRAWING ISSUE	Planning Submission	JOB NO.	19 - 041
		ISSUED DATE	30 - 12 - 2019

TITLE Existing Plans & Elevations

This drawing is the copyright of Living Space Architecture and no reproduction is allowed without prior permission. It is not to be used by any third parties for any purposes without the express permission of Living Space Architecture. All Drawings must be checked and verified prior to commencement of work on site. All dimensions are in millimeters, unless otherwise stated. Anyone using this drawing is to check all dimensions on site prior to carrying out work or ordering of materials. DO NOT SCALE FROM THIS DRAWING.