



SCALE

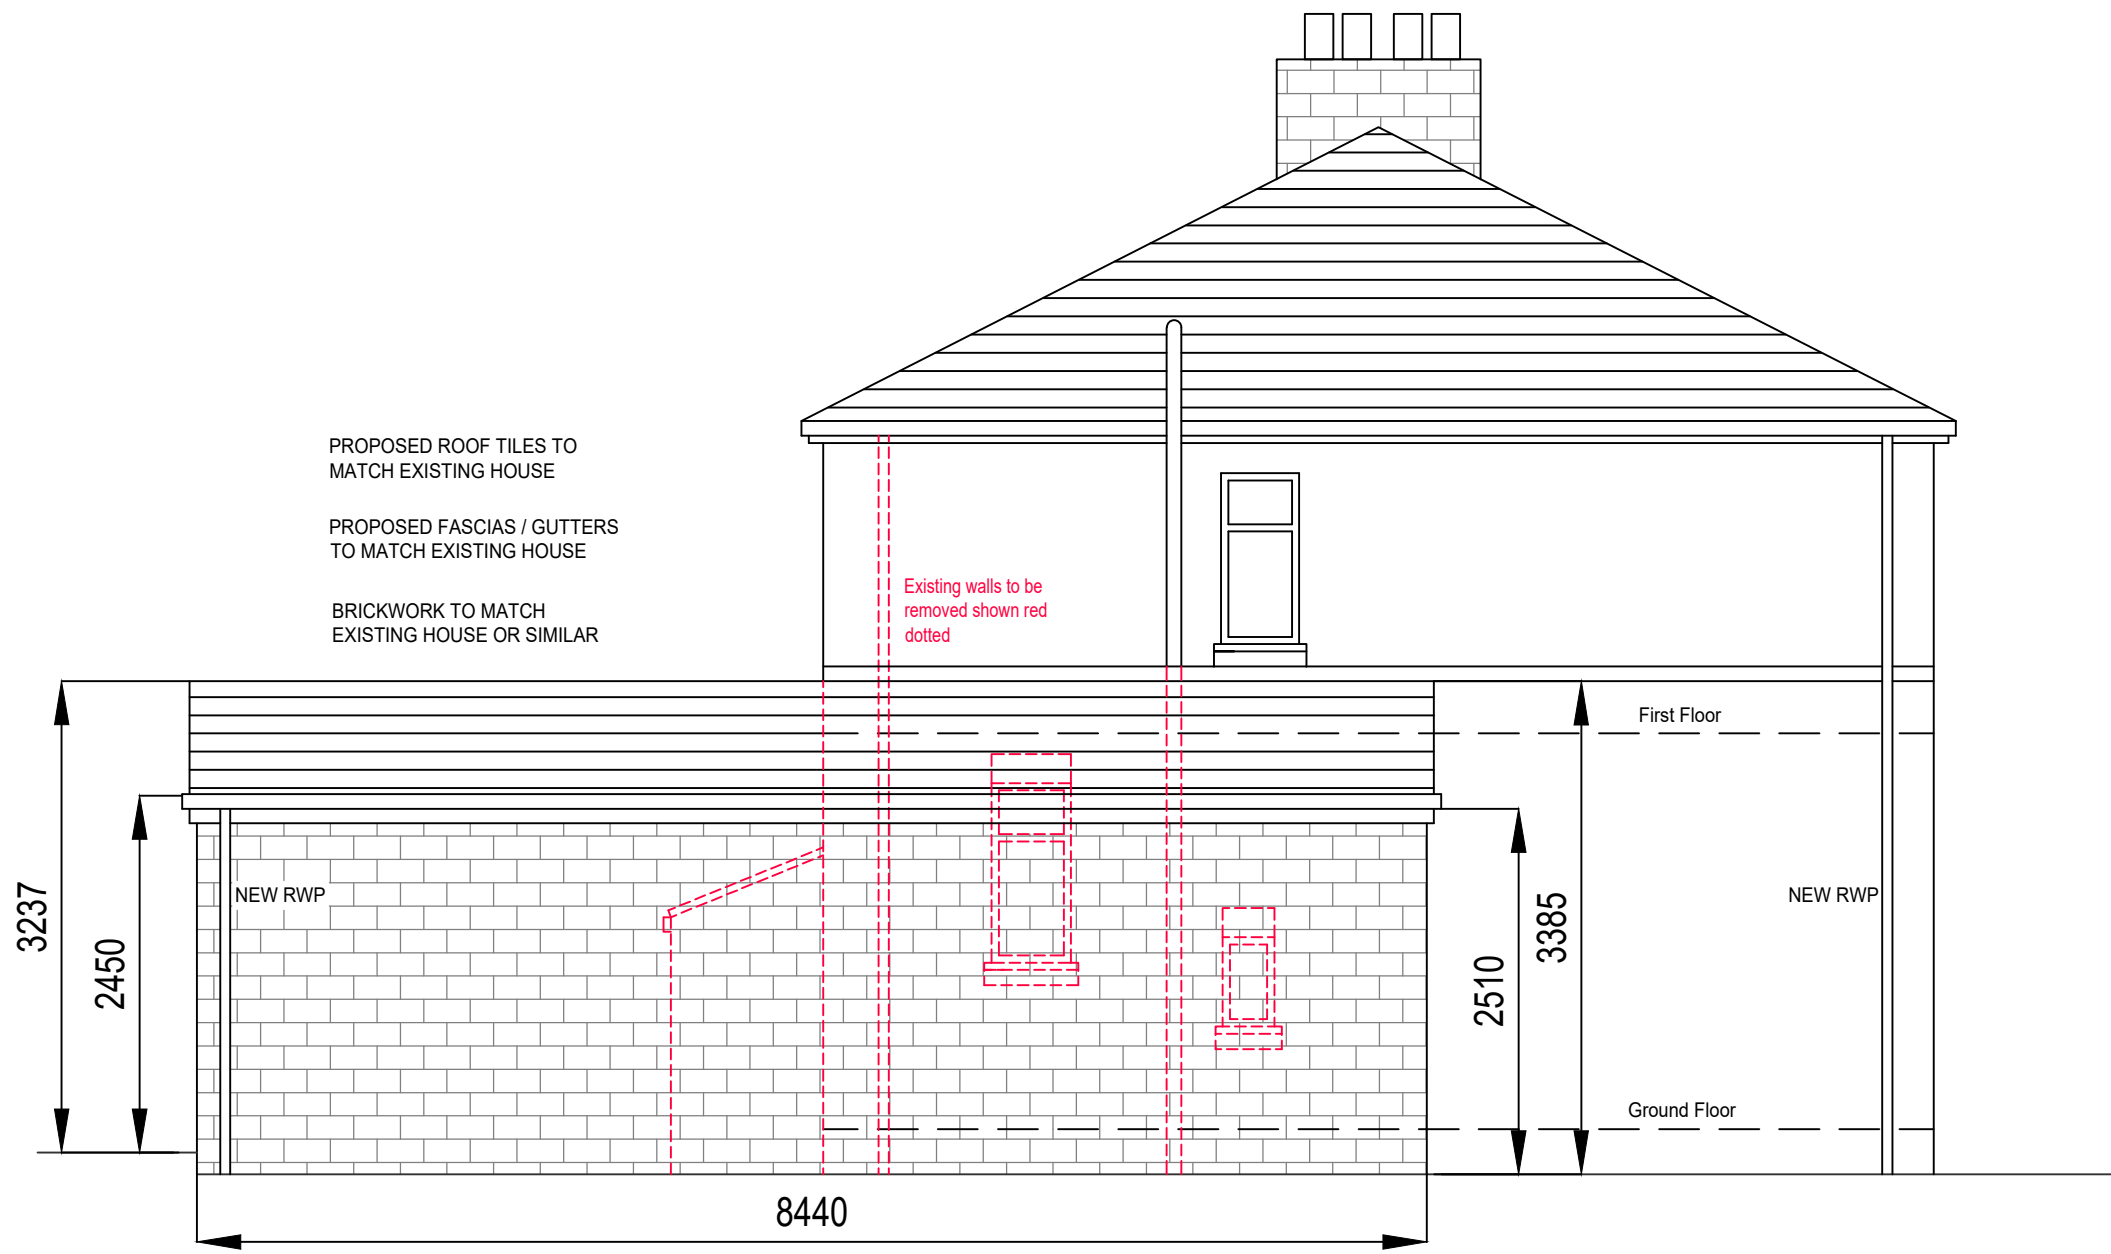


PROPOSED ELEVATION A




PROPOSED ELEVATION B

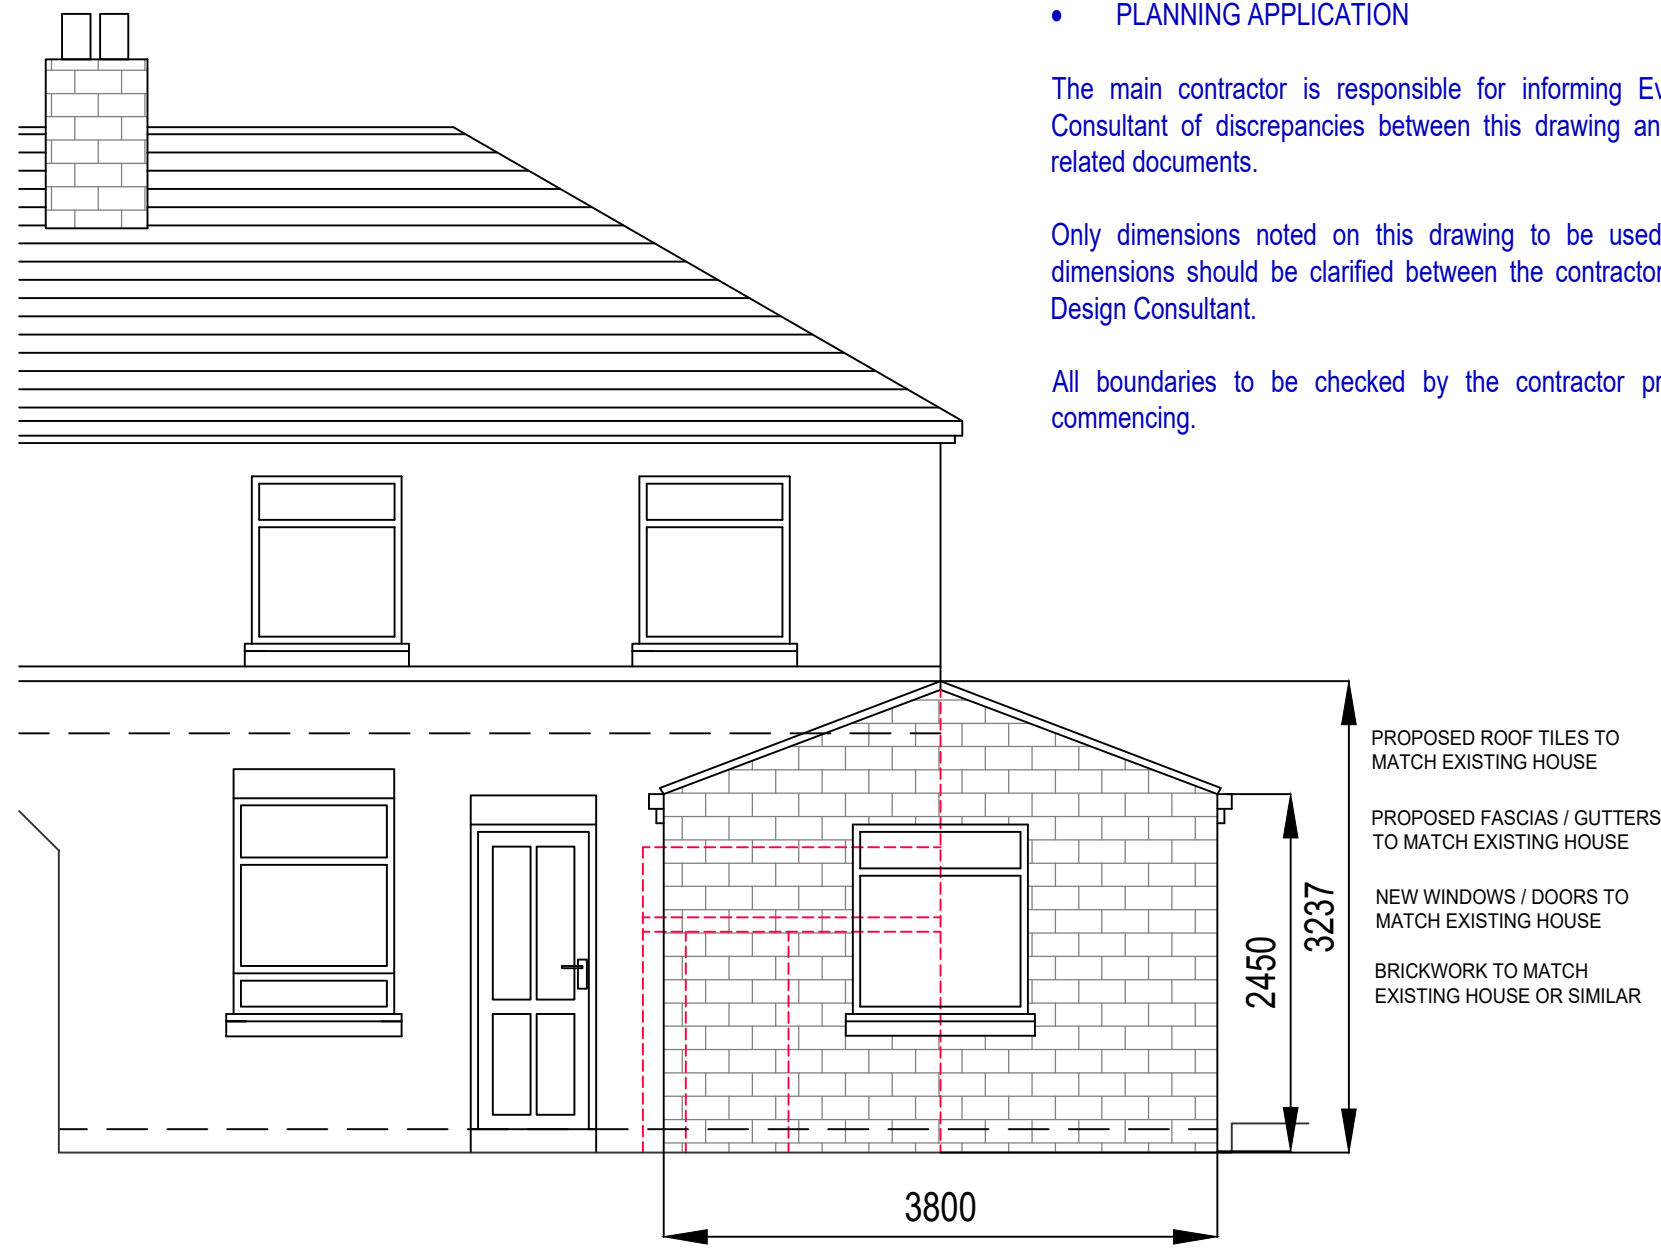


PROPOSED ELEVATION C

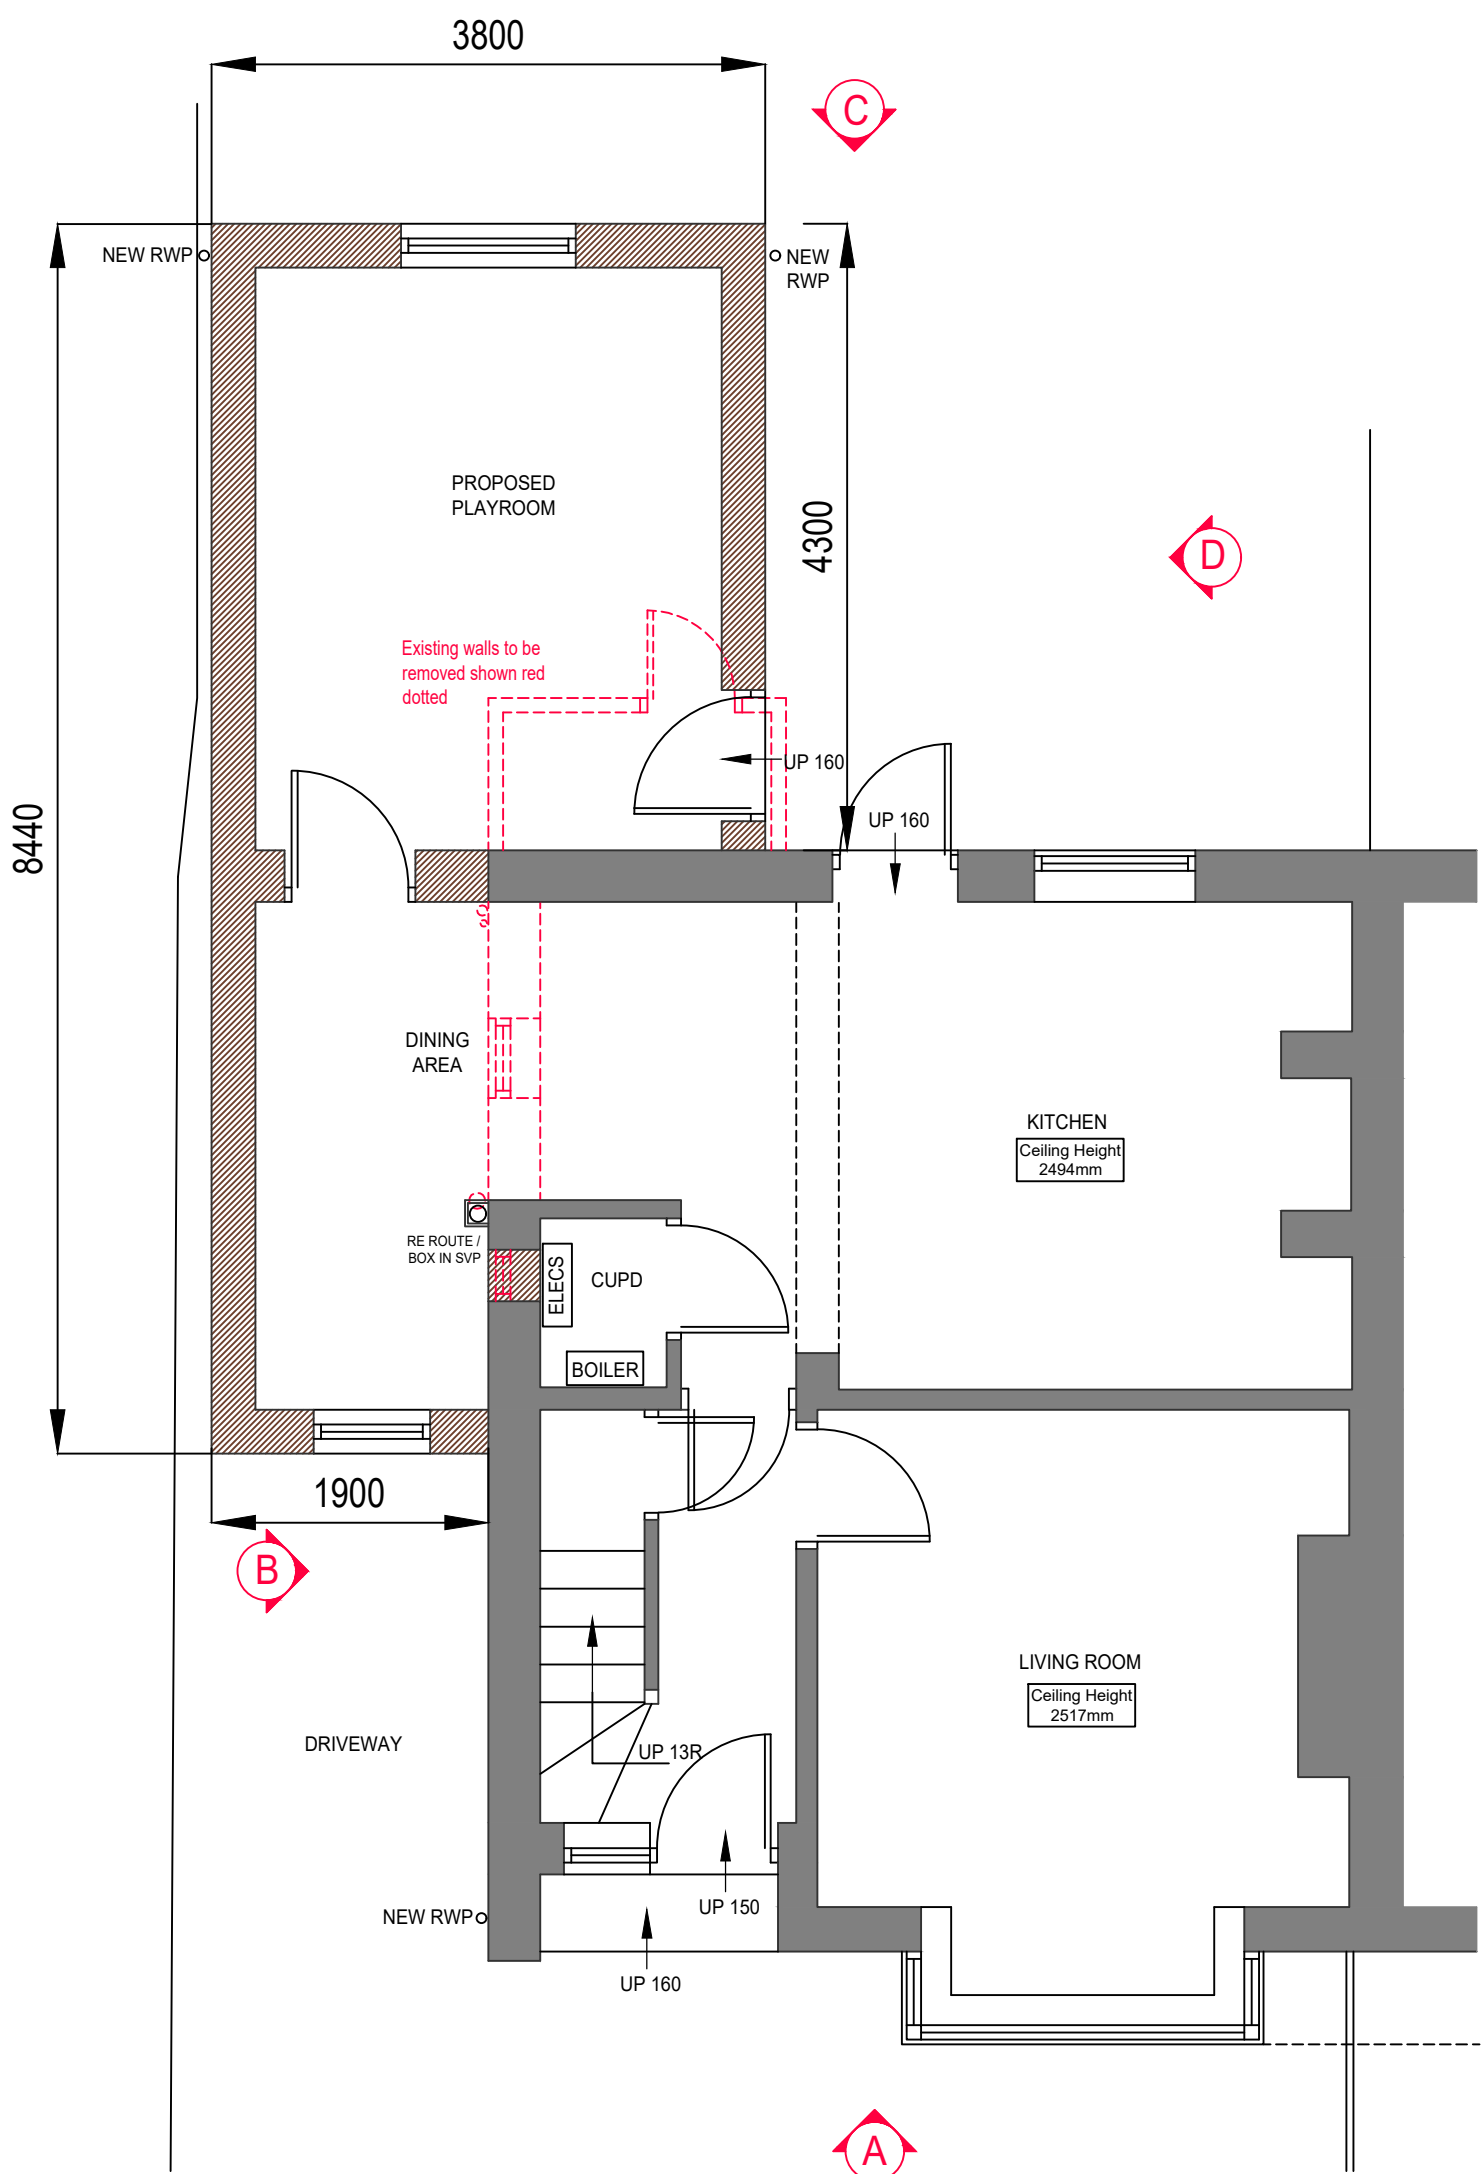

PROPOSED GROUND FLOOR PLAN

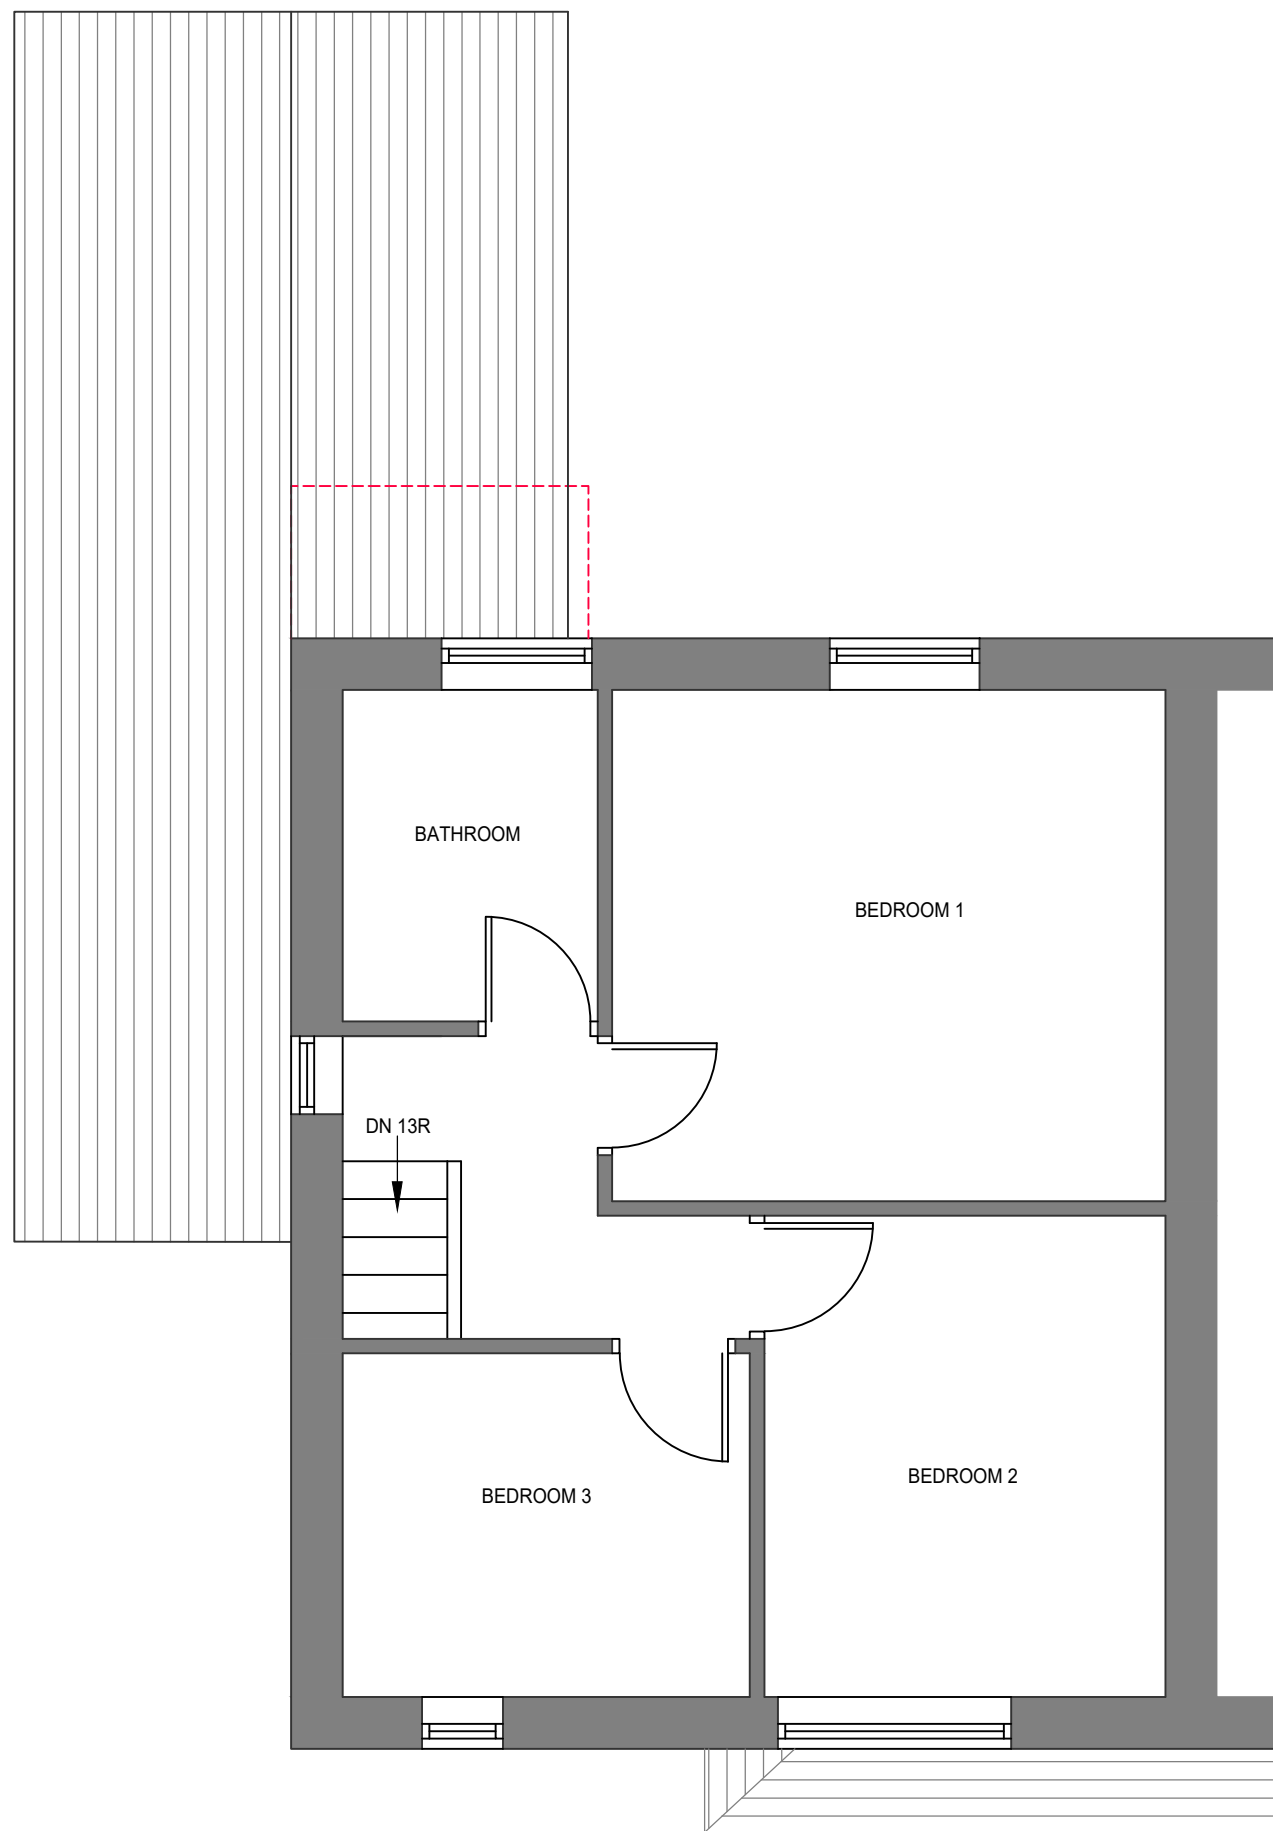

PROPOSED FIRST FLOOR PLAN

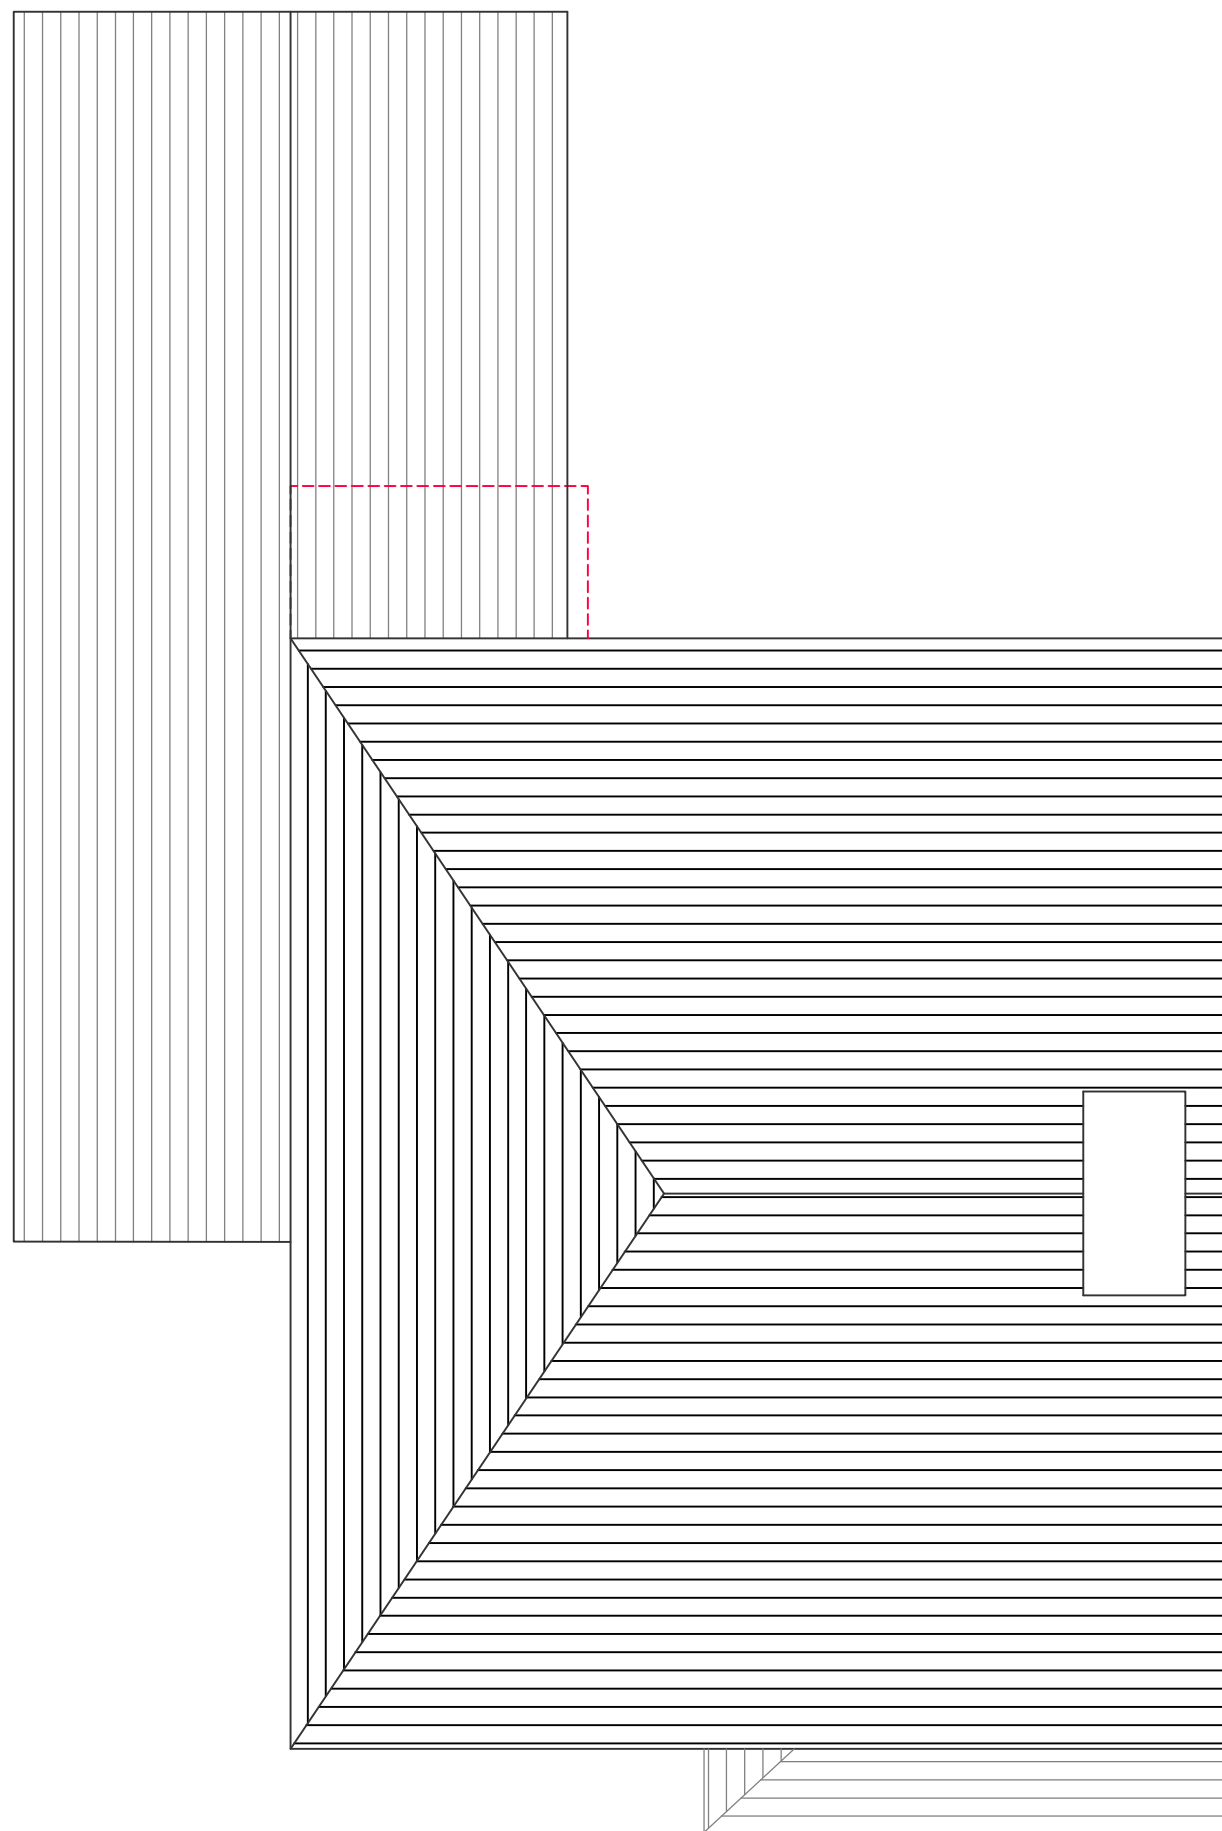

PROPOSED ROOF PLAN

This drawing and its contents are the copyright of Evans Design Consultant and must not be used / amended or re produced without prior consent.

This drawing is not a working drawing and is only for the purpose of:

- PLANNING APPLICATION


The main contractor is responsible for informing Evans Design Consultant of discrepancies between this drawing and any other related documents.

Only dimensions noted on this drawing to be used, any other dimensions should be clarified between the contractor and Evans Design Consultant.

All boundaries to be checked by the contractor prior to work commencing.

KEY

- EXISTING WALLS
- NEW WALLS

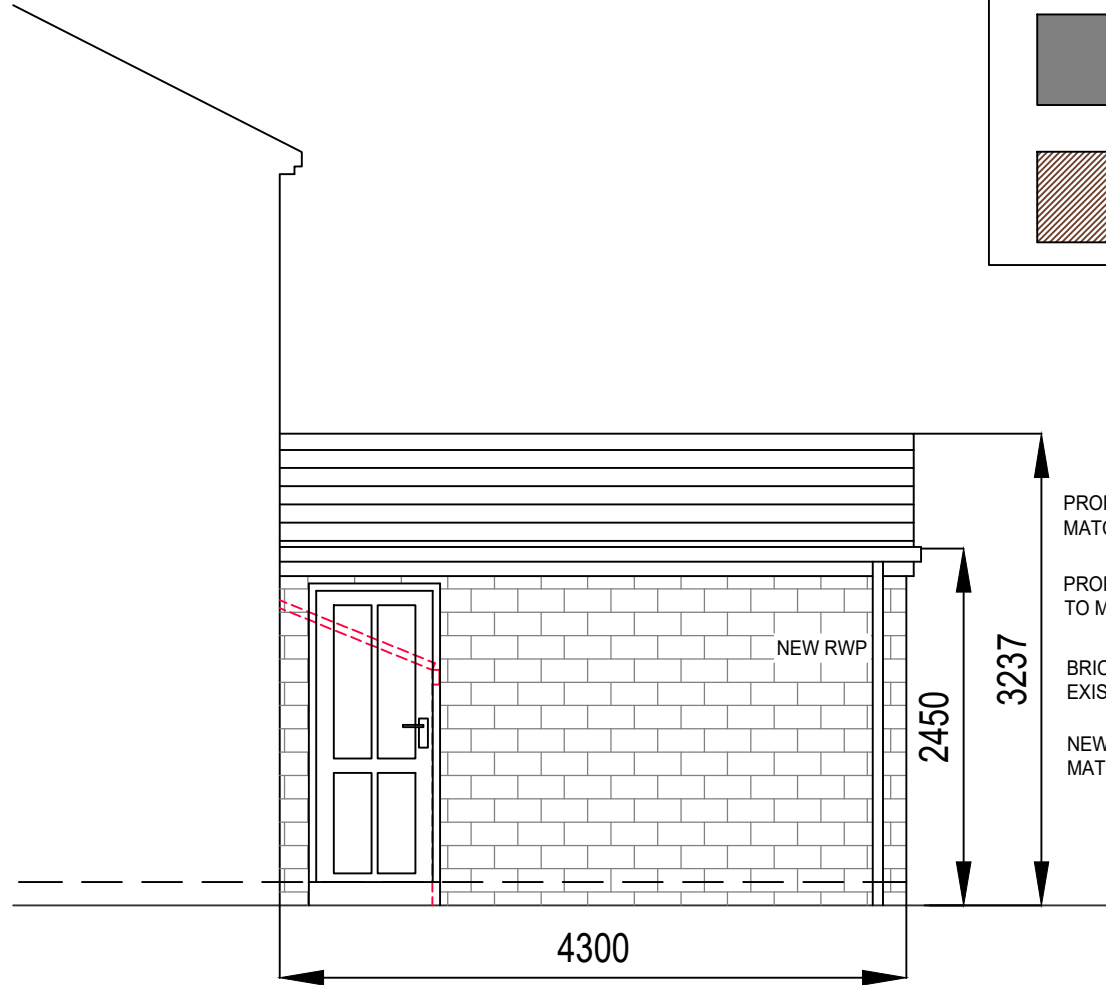

PROPOSED ELEVATION D

Revisions	Date	Technician
DO NOT SCALE OFF THIS DRAWING		
Address 8 Ghyltroyd Av Birkenshaw Bradford BD11 2EX		
PROPOSED FLOOR PLANS & ELEVATIONS		
 Melissa Evans, 32 Woodlands Crescent, Gomersal, BD19 4SP Mob: 07989 174907 Email: evansmeldesign@yahoo.co.uk		
SCALE	A1 @ 1:50	
DATE	JANUARY 2020	
DRAWN BY	M.EVANS	
DRAWING NO	1096 - 03	