



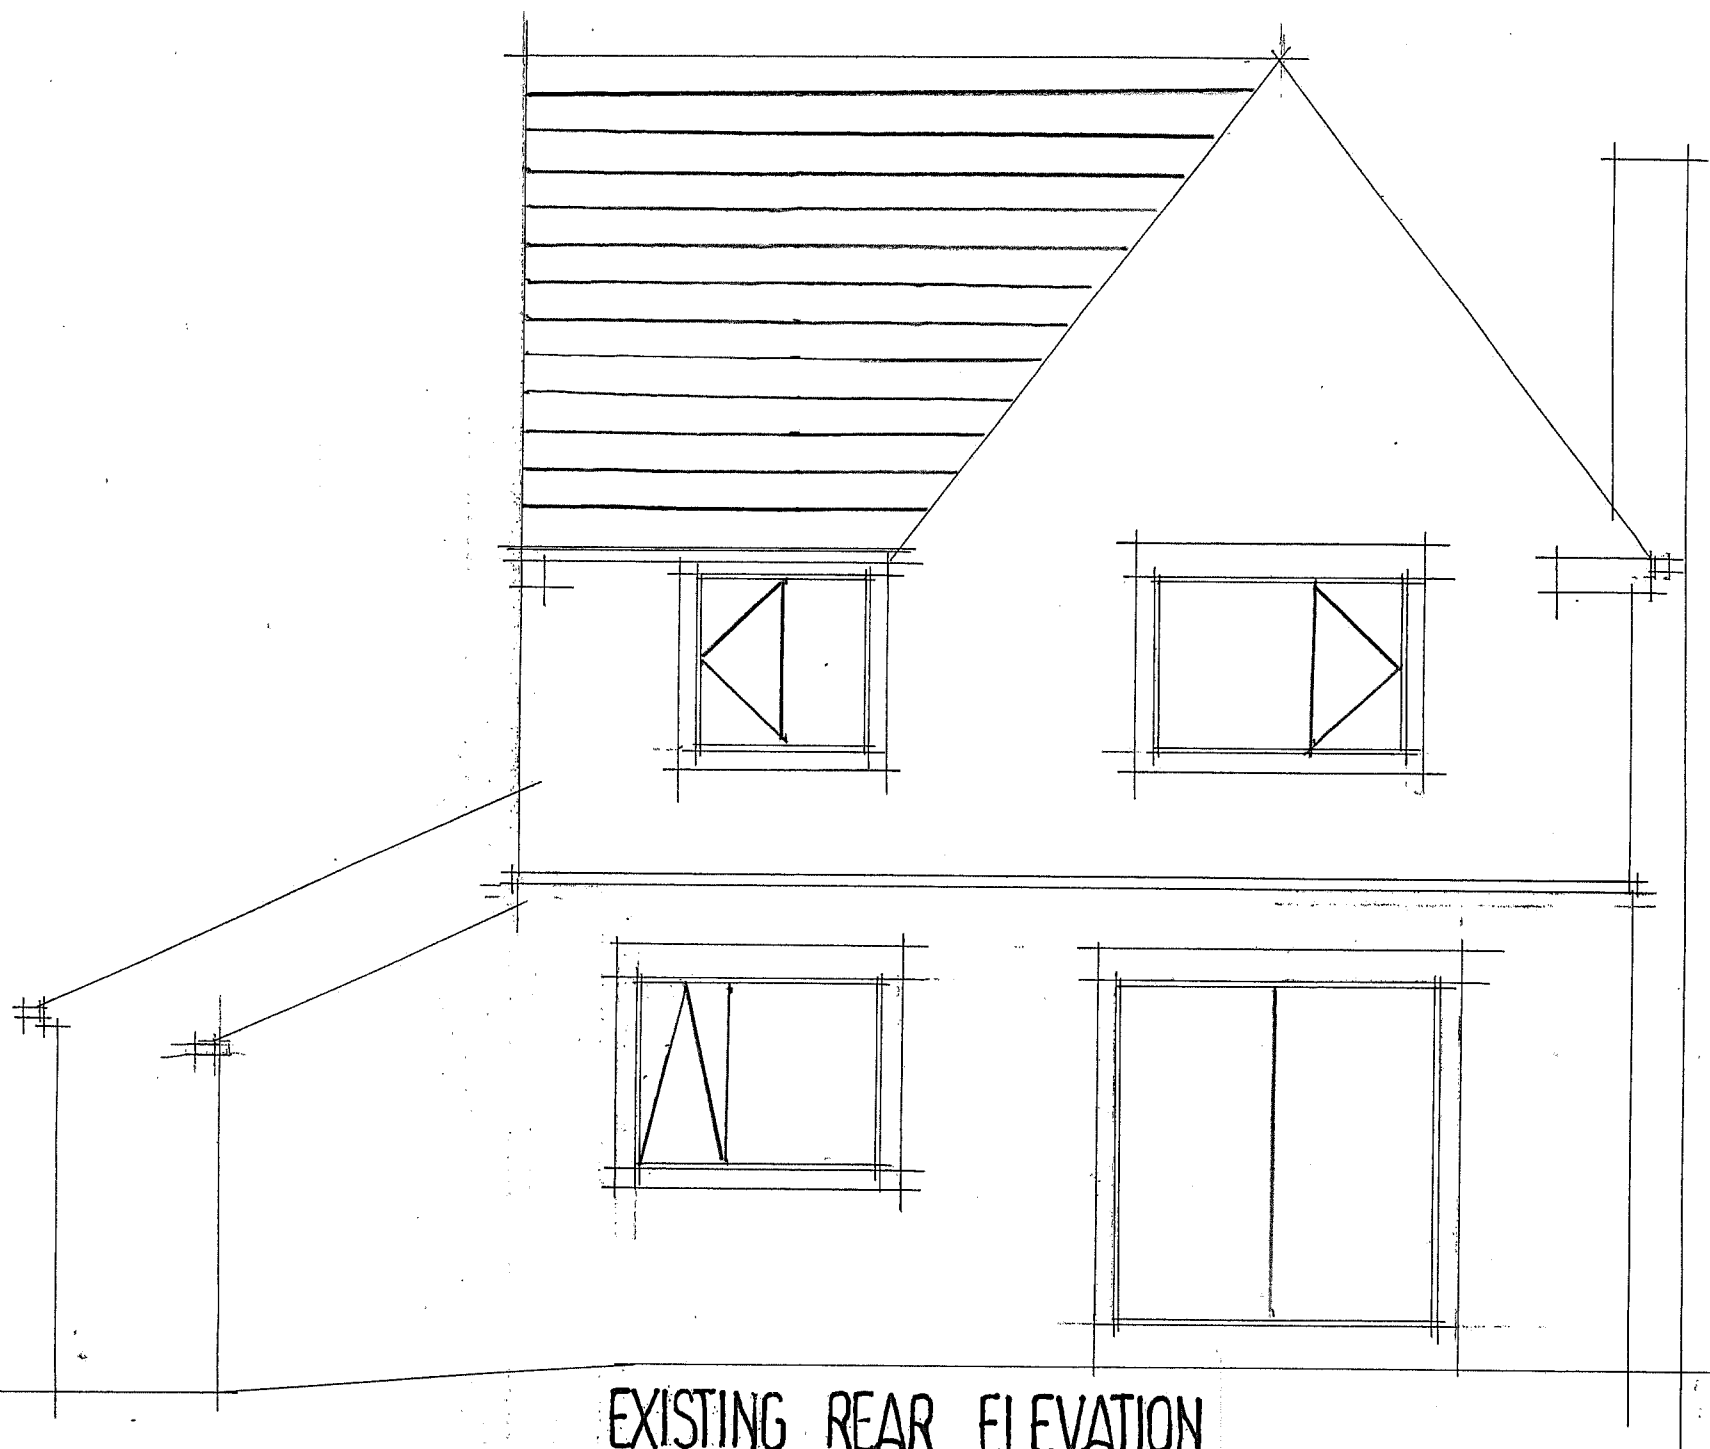

EXISTING REAR ELEVATION

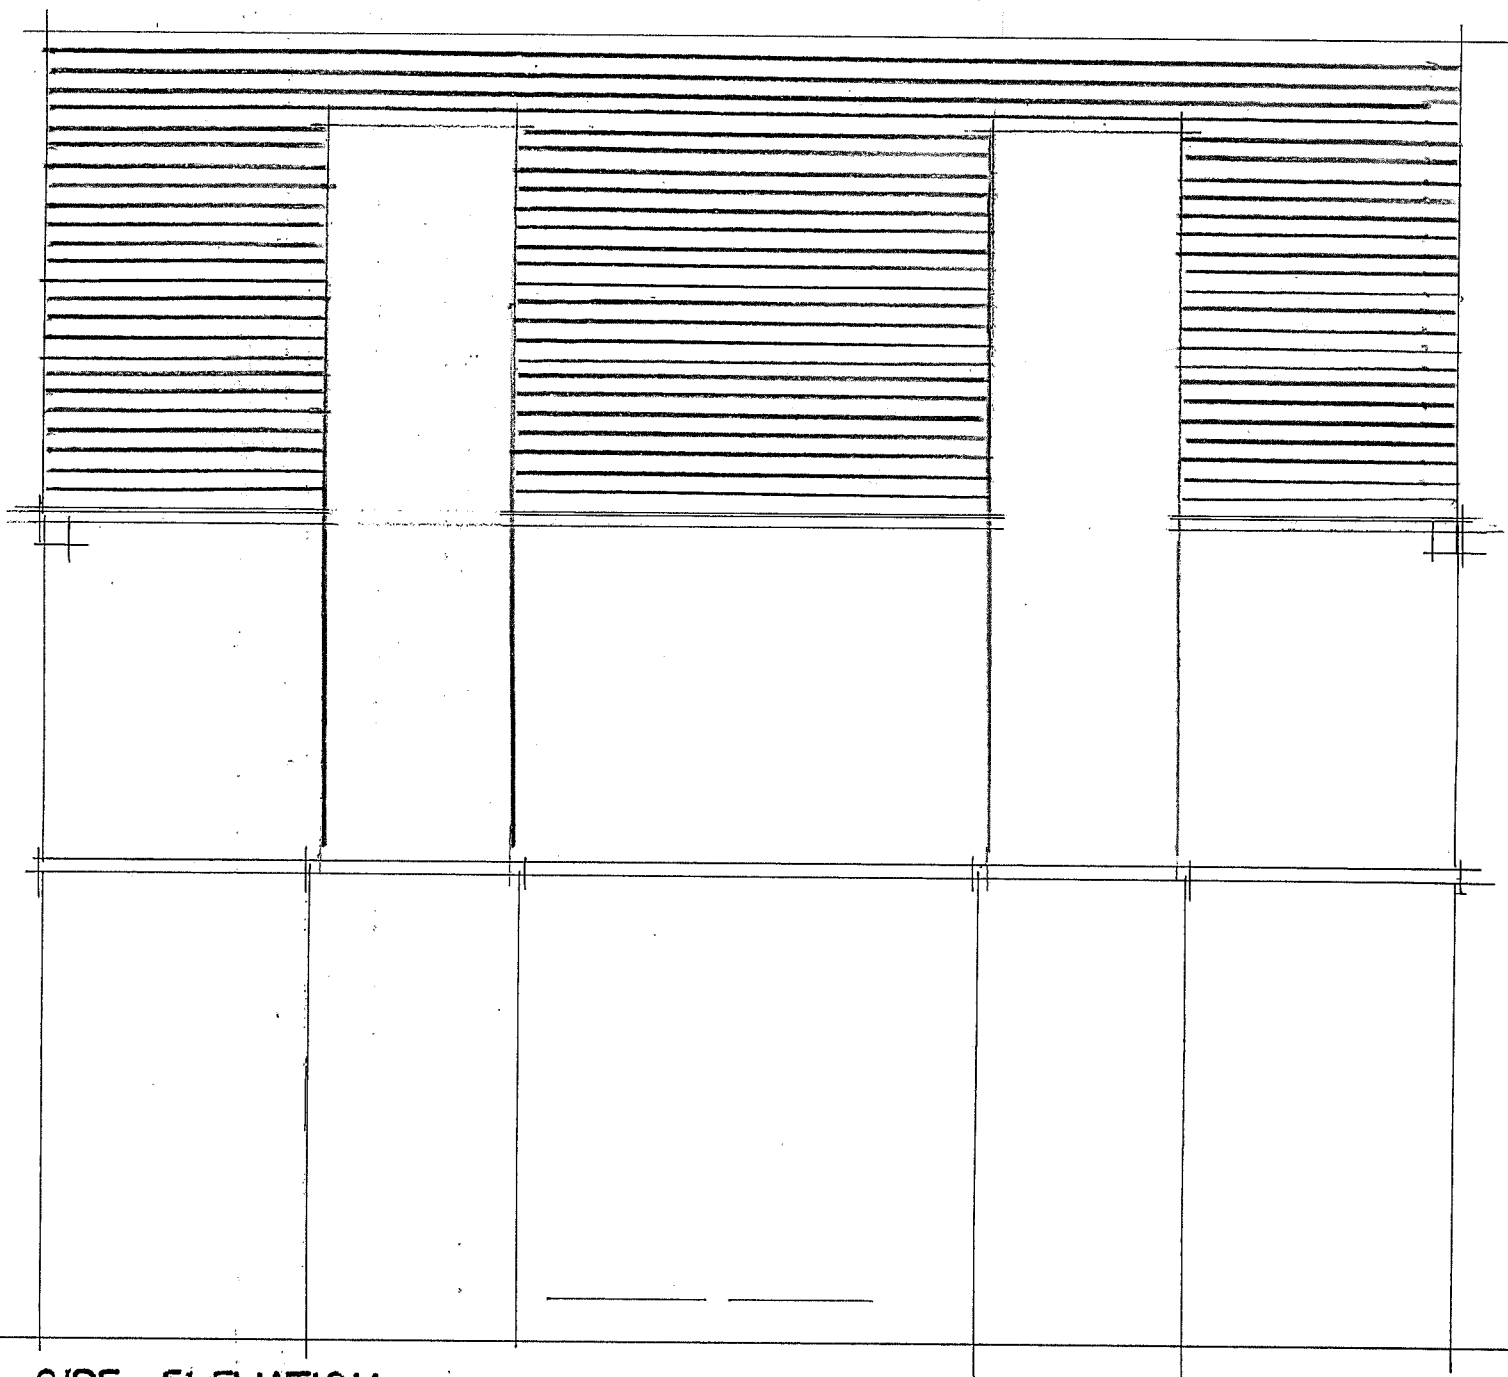

EXISTING SIDE ELEVATION

404 BRADLEY ROAD BRADLEY HUDDERSFIELD Drg no 1950-5 Scale 1:50