


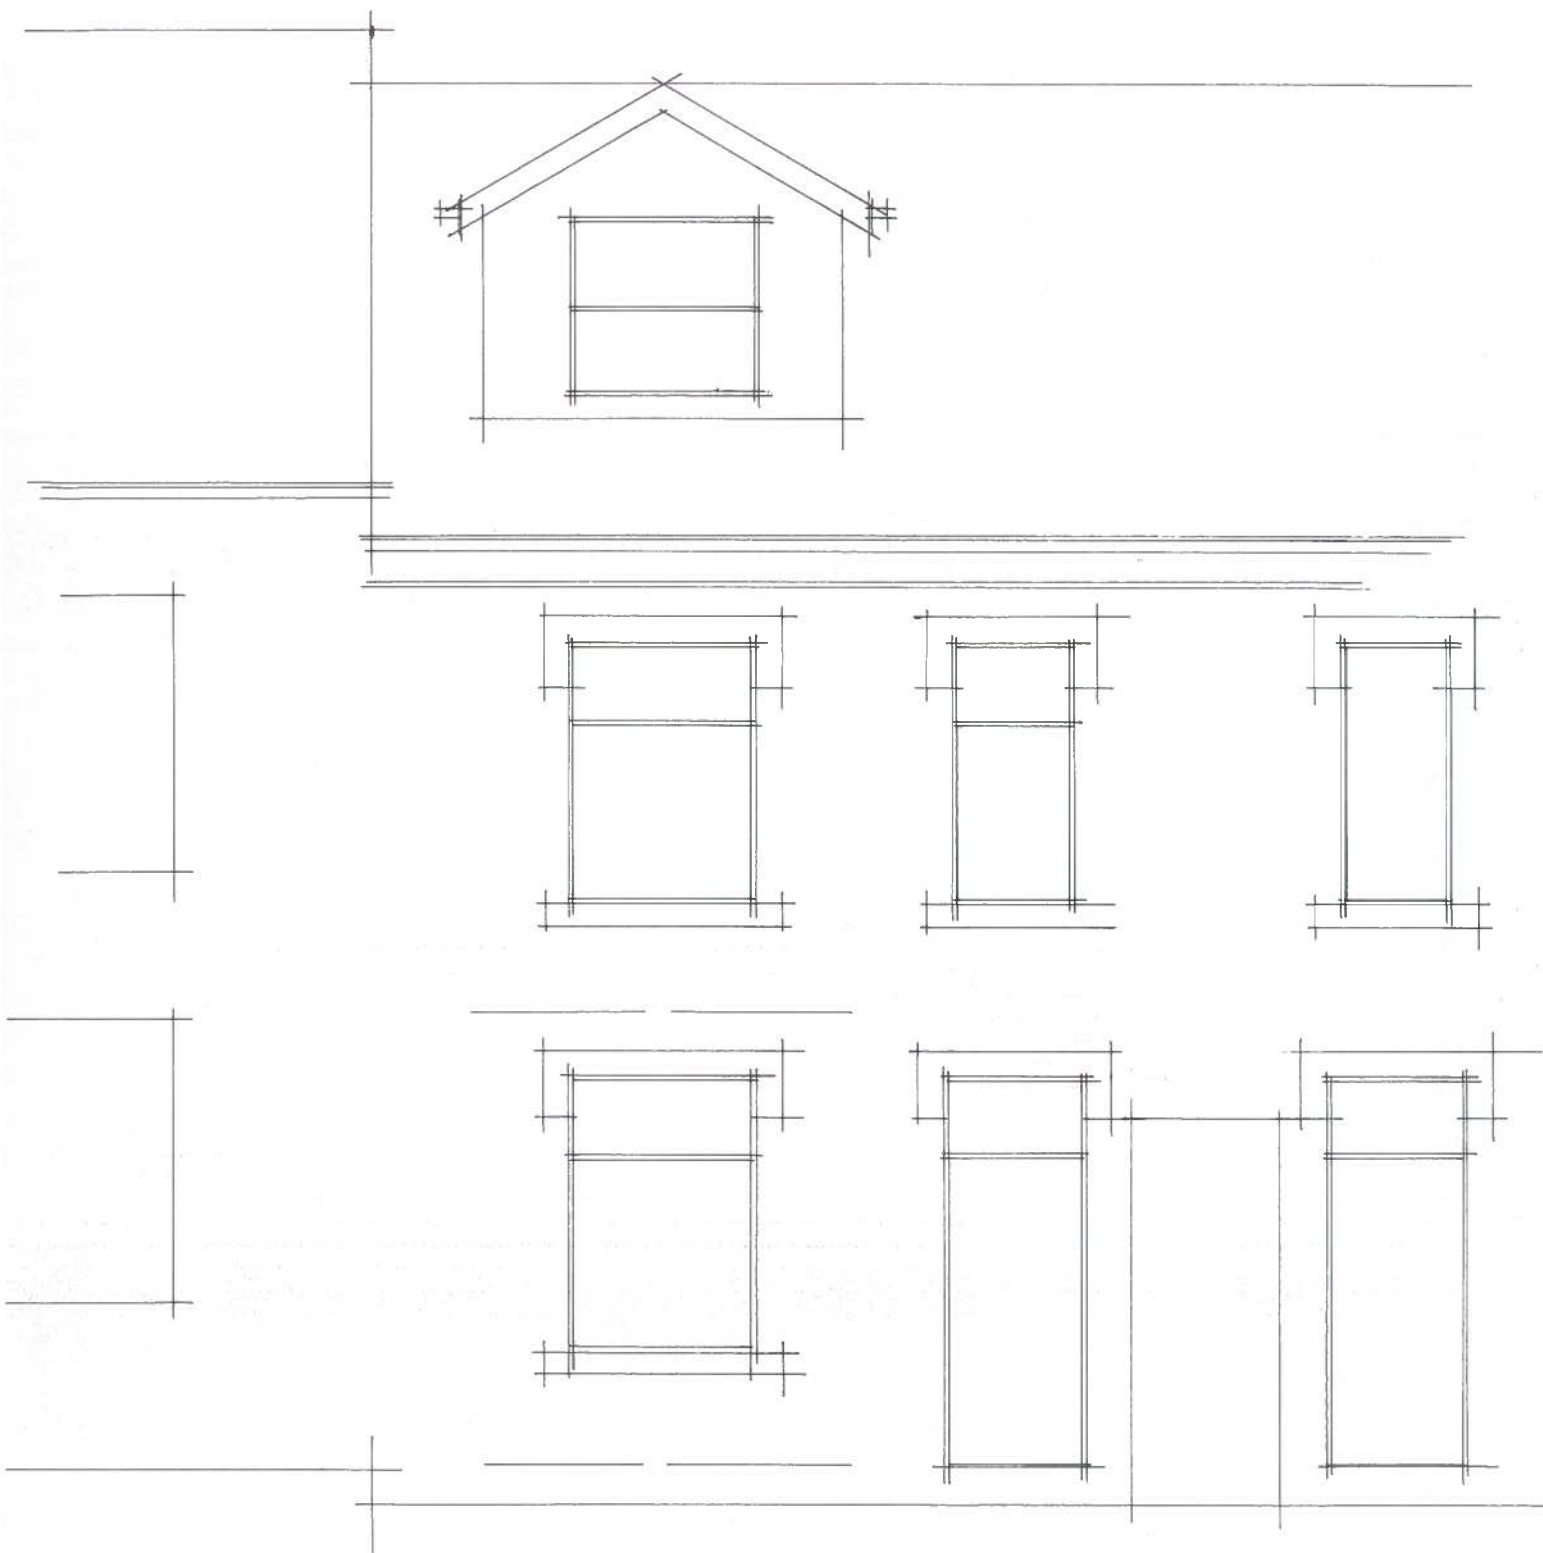

FRONT ELEVATION PROPOSED

8/10 MOORBOTTOM ROAD

THORNTON LODGE

HUDDERSFIELD

DRG NO 1331.7

SCALE 1.50