




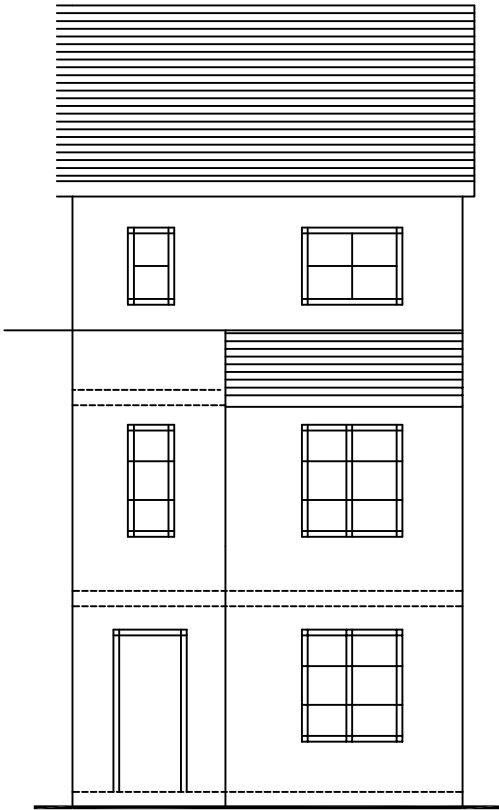


FRONT ELEVATION

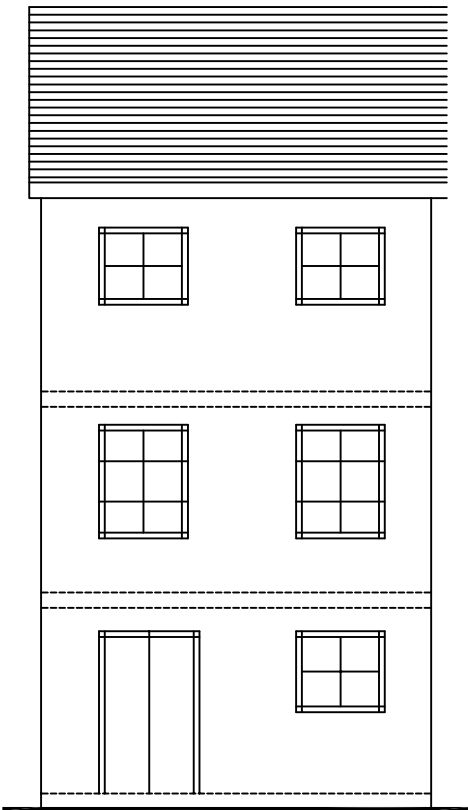


REAR ELEVATION

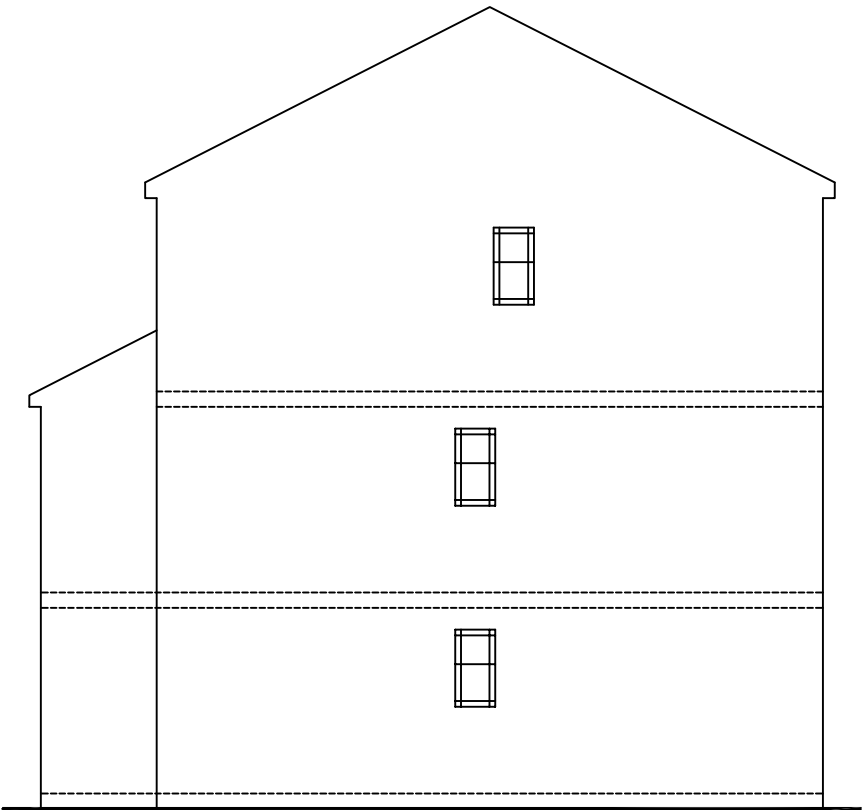


SIDE ELEVATION

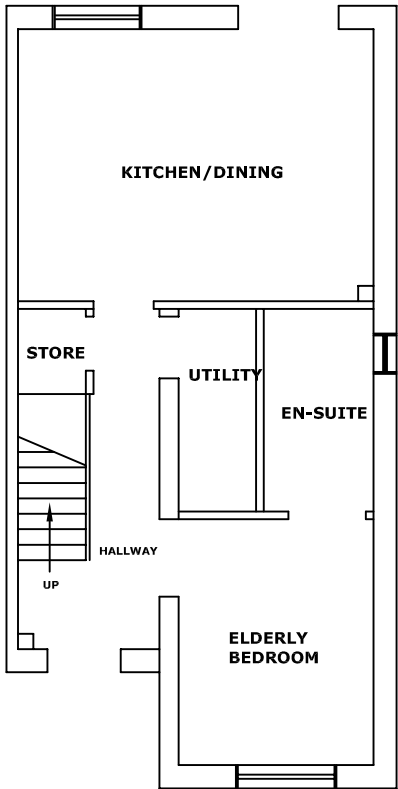

GROUND FLOOR PLAN

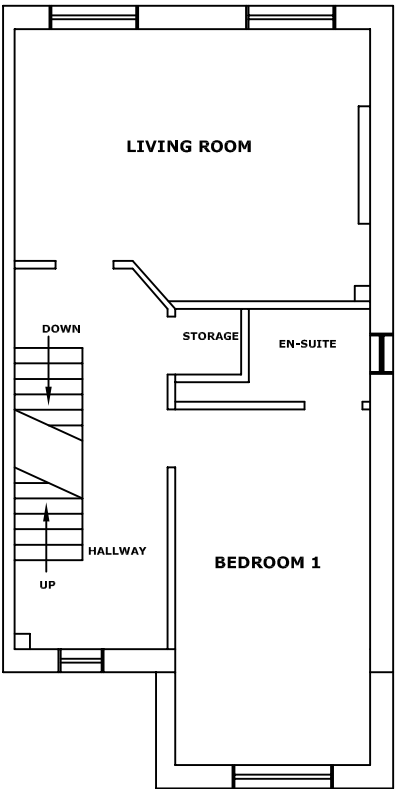

FIRST FLOOR PLAN

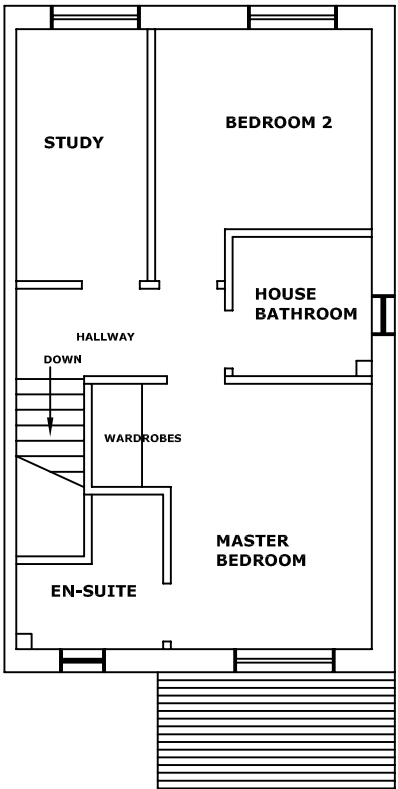

SECOND FLOOR PLAN

- DESIGN STATEMENT
- Garage conversion for elderly parents at ground floor with accessible en-suite facilities
 - Extension of bedroom 1 at first floor level to allow for en-suite for growing children requirements
 - All materials will match the existing
 - Design in keeping with surrounding properties

HUDDS DESIGN

www.huddsdesign.com
103-105, Bradford Rd, Huddersfield, West Yorkshire, HD1 6DZ, Tel: 01484 941051

Job/Title/Client:
Shabnam Ilyas
32 Long Hill Rd, Huddersfield, HD2 1PJ
Front Extension Garage Conversion

Scale: 1:100 (A3)	Drawing Number:	Revi:
Date: 12-Mar-2020	HD-A-688-002	1
Drawn: JA	Check: MI	Approved:

THIS IS A CAD DRAWING & MUST NOT BE MODIFIED MANUALLY. THIS DRAWING IS THE PROPERTY OF ALISHAAN DESIGNS. IT IS STRICTLY CONFIDENTIAL AND MUST NOT BE COPIED, TRACED OR LOANED WITHOUT THEIR PERMISSION.

PROPOSED