


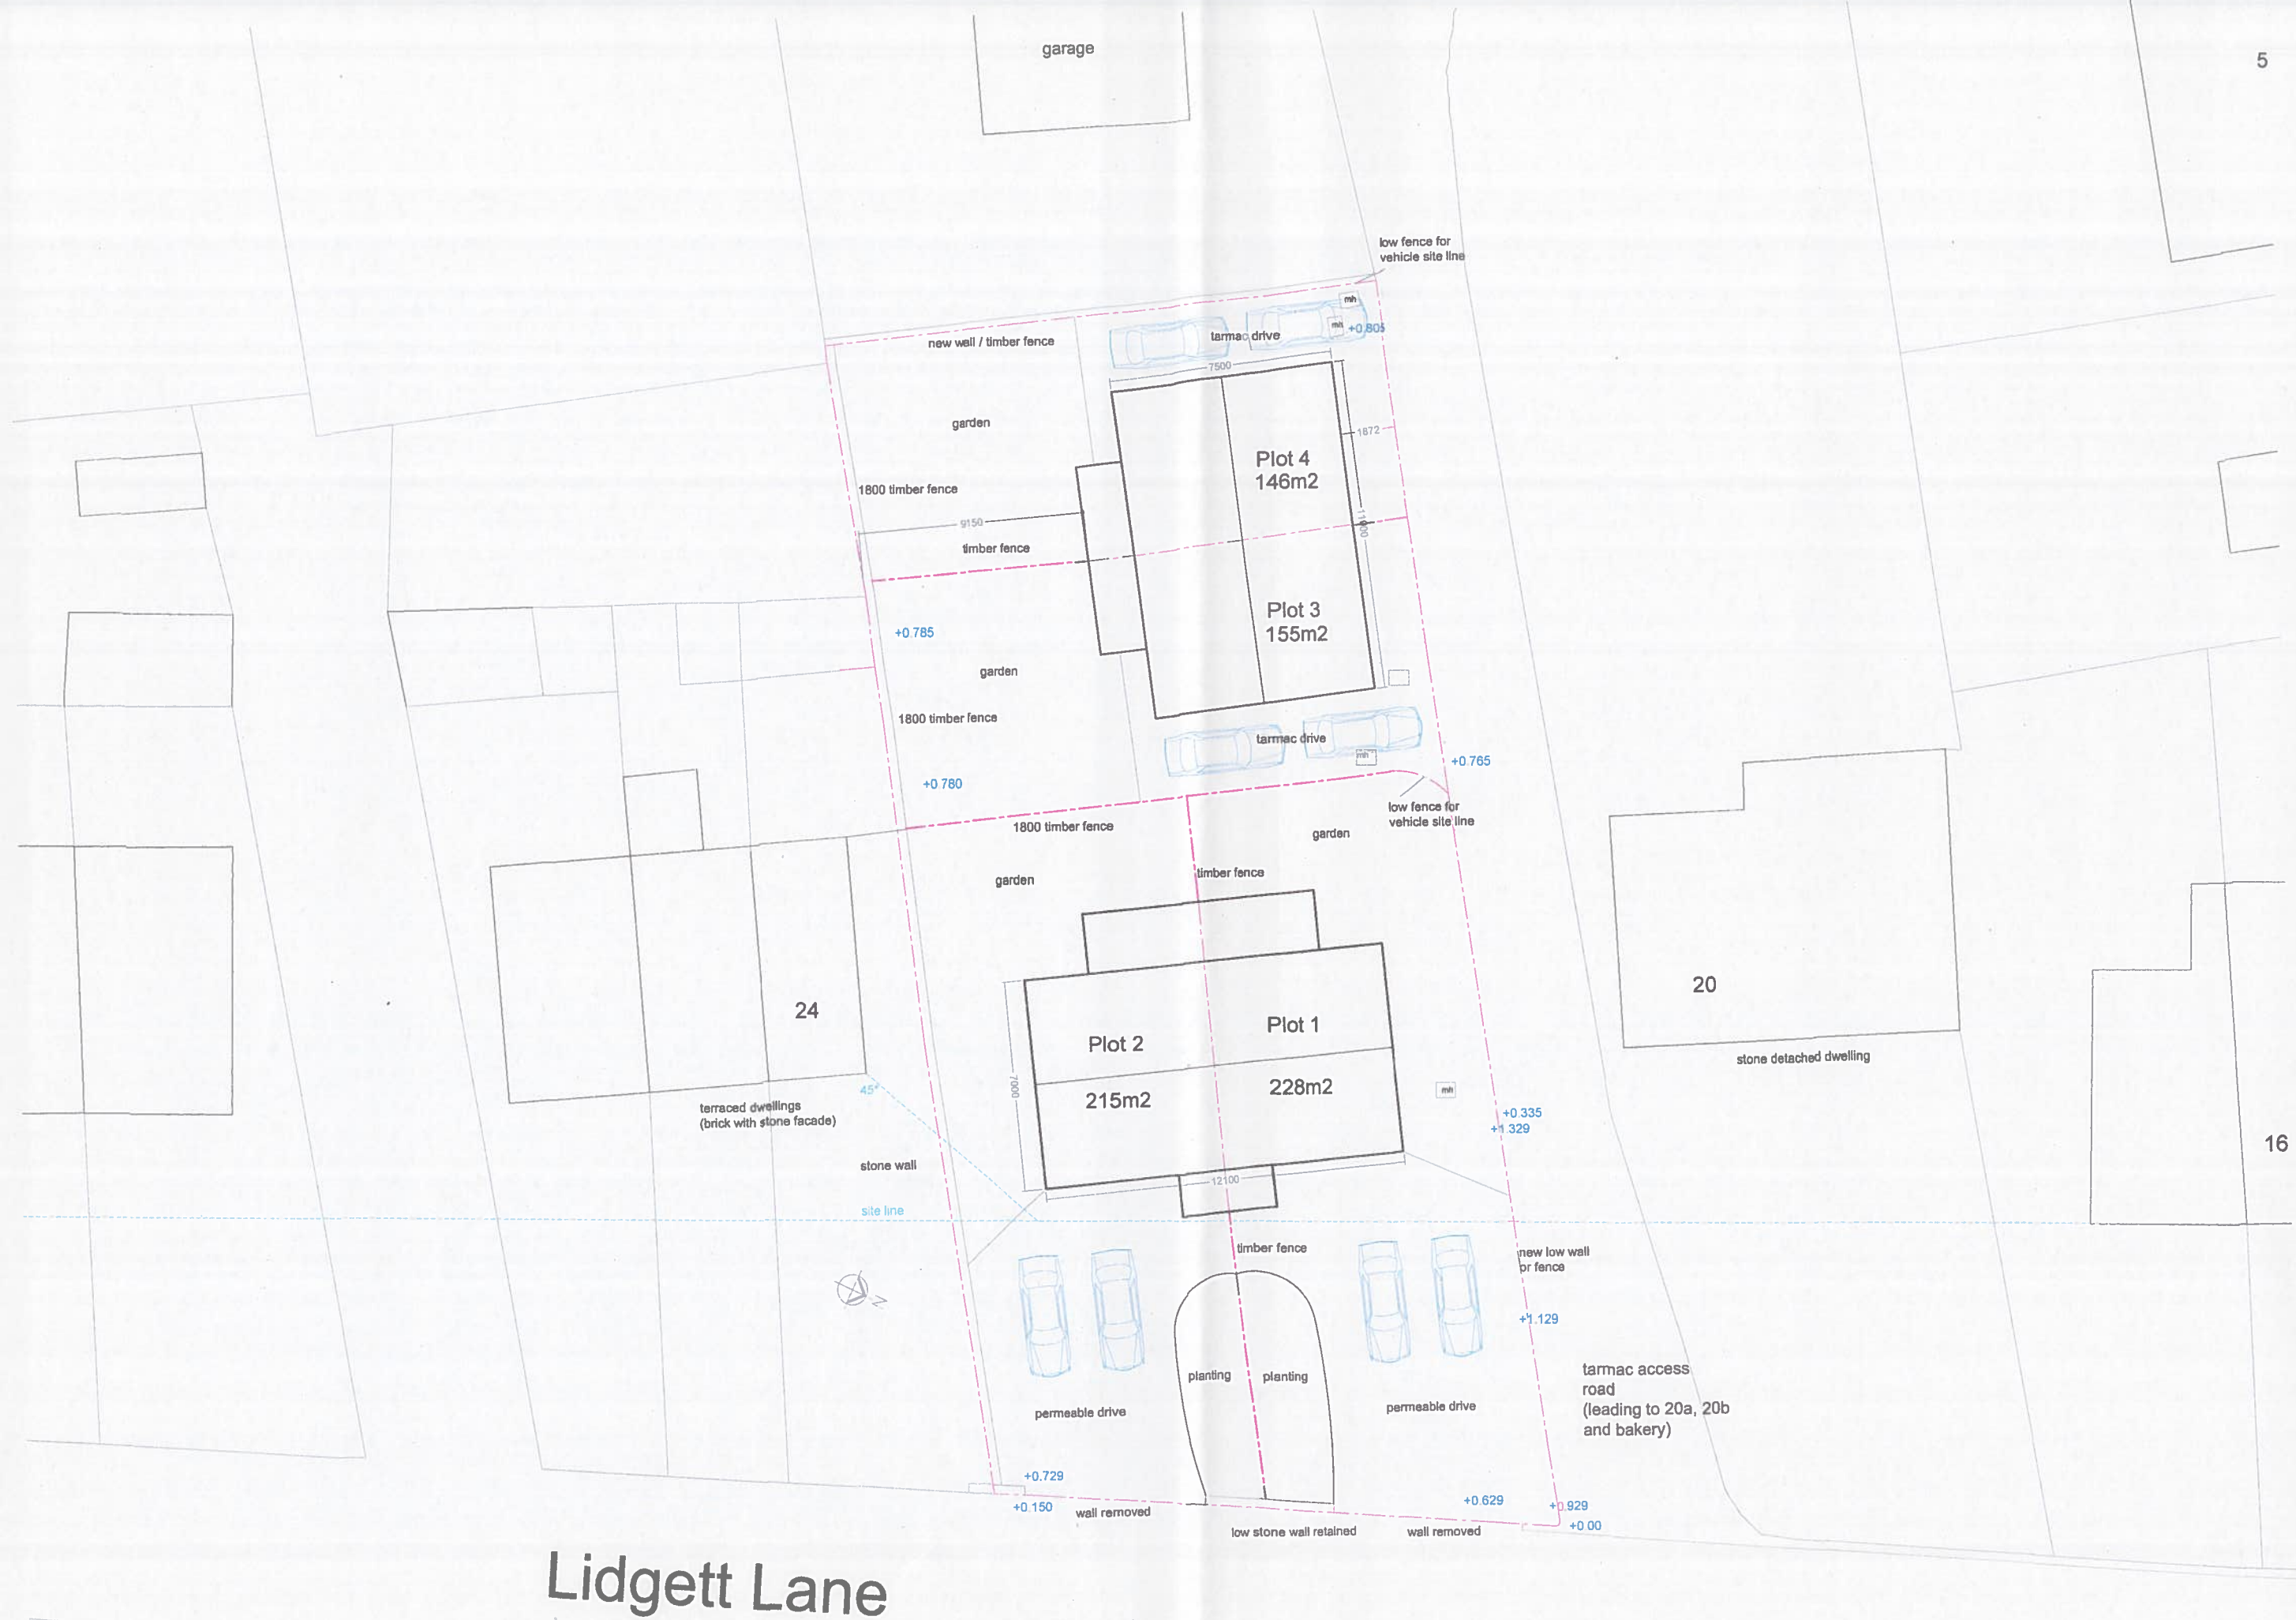

Status:
Design

Date:
Nov 19

Scale:
1:200

Drg No:
LL03.#

Title:
Proposed Site Plan

Project:
Proposed New Dwellings
22 Lidgett Lane, Skelmanthorpe HD8 9AQ

LDL