


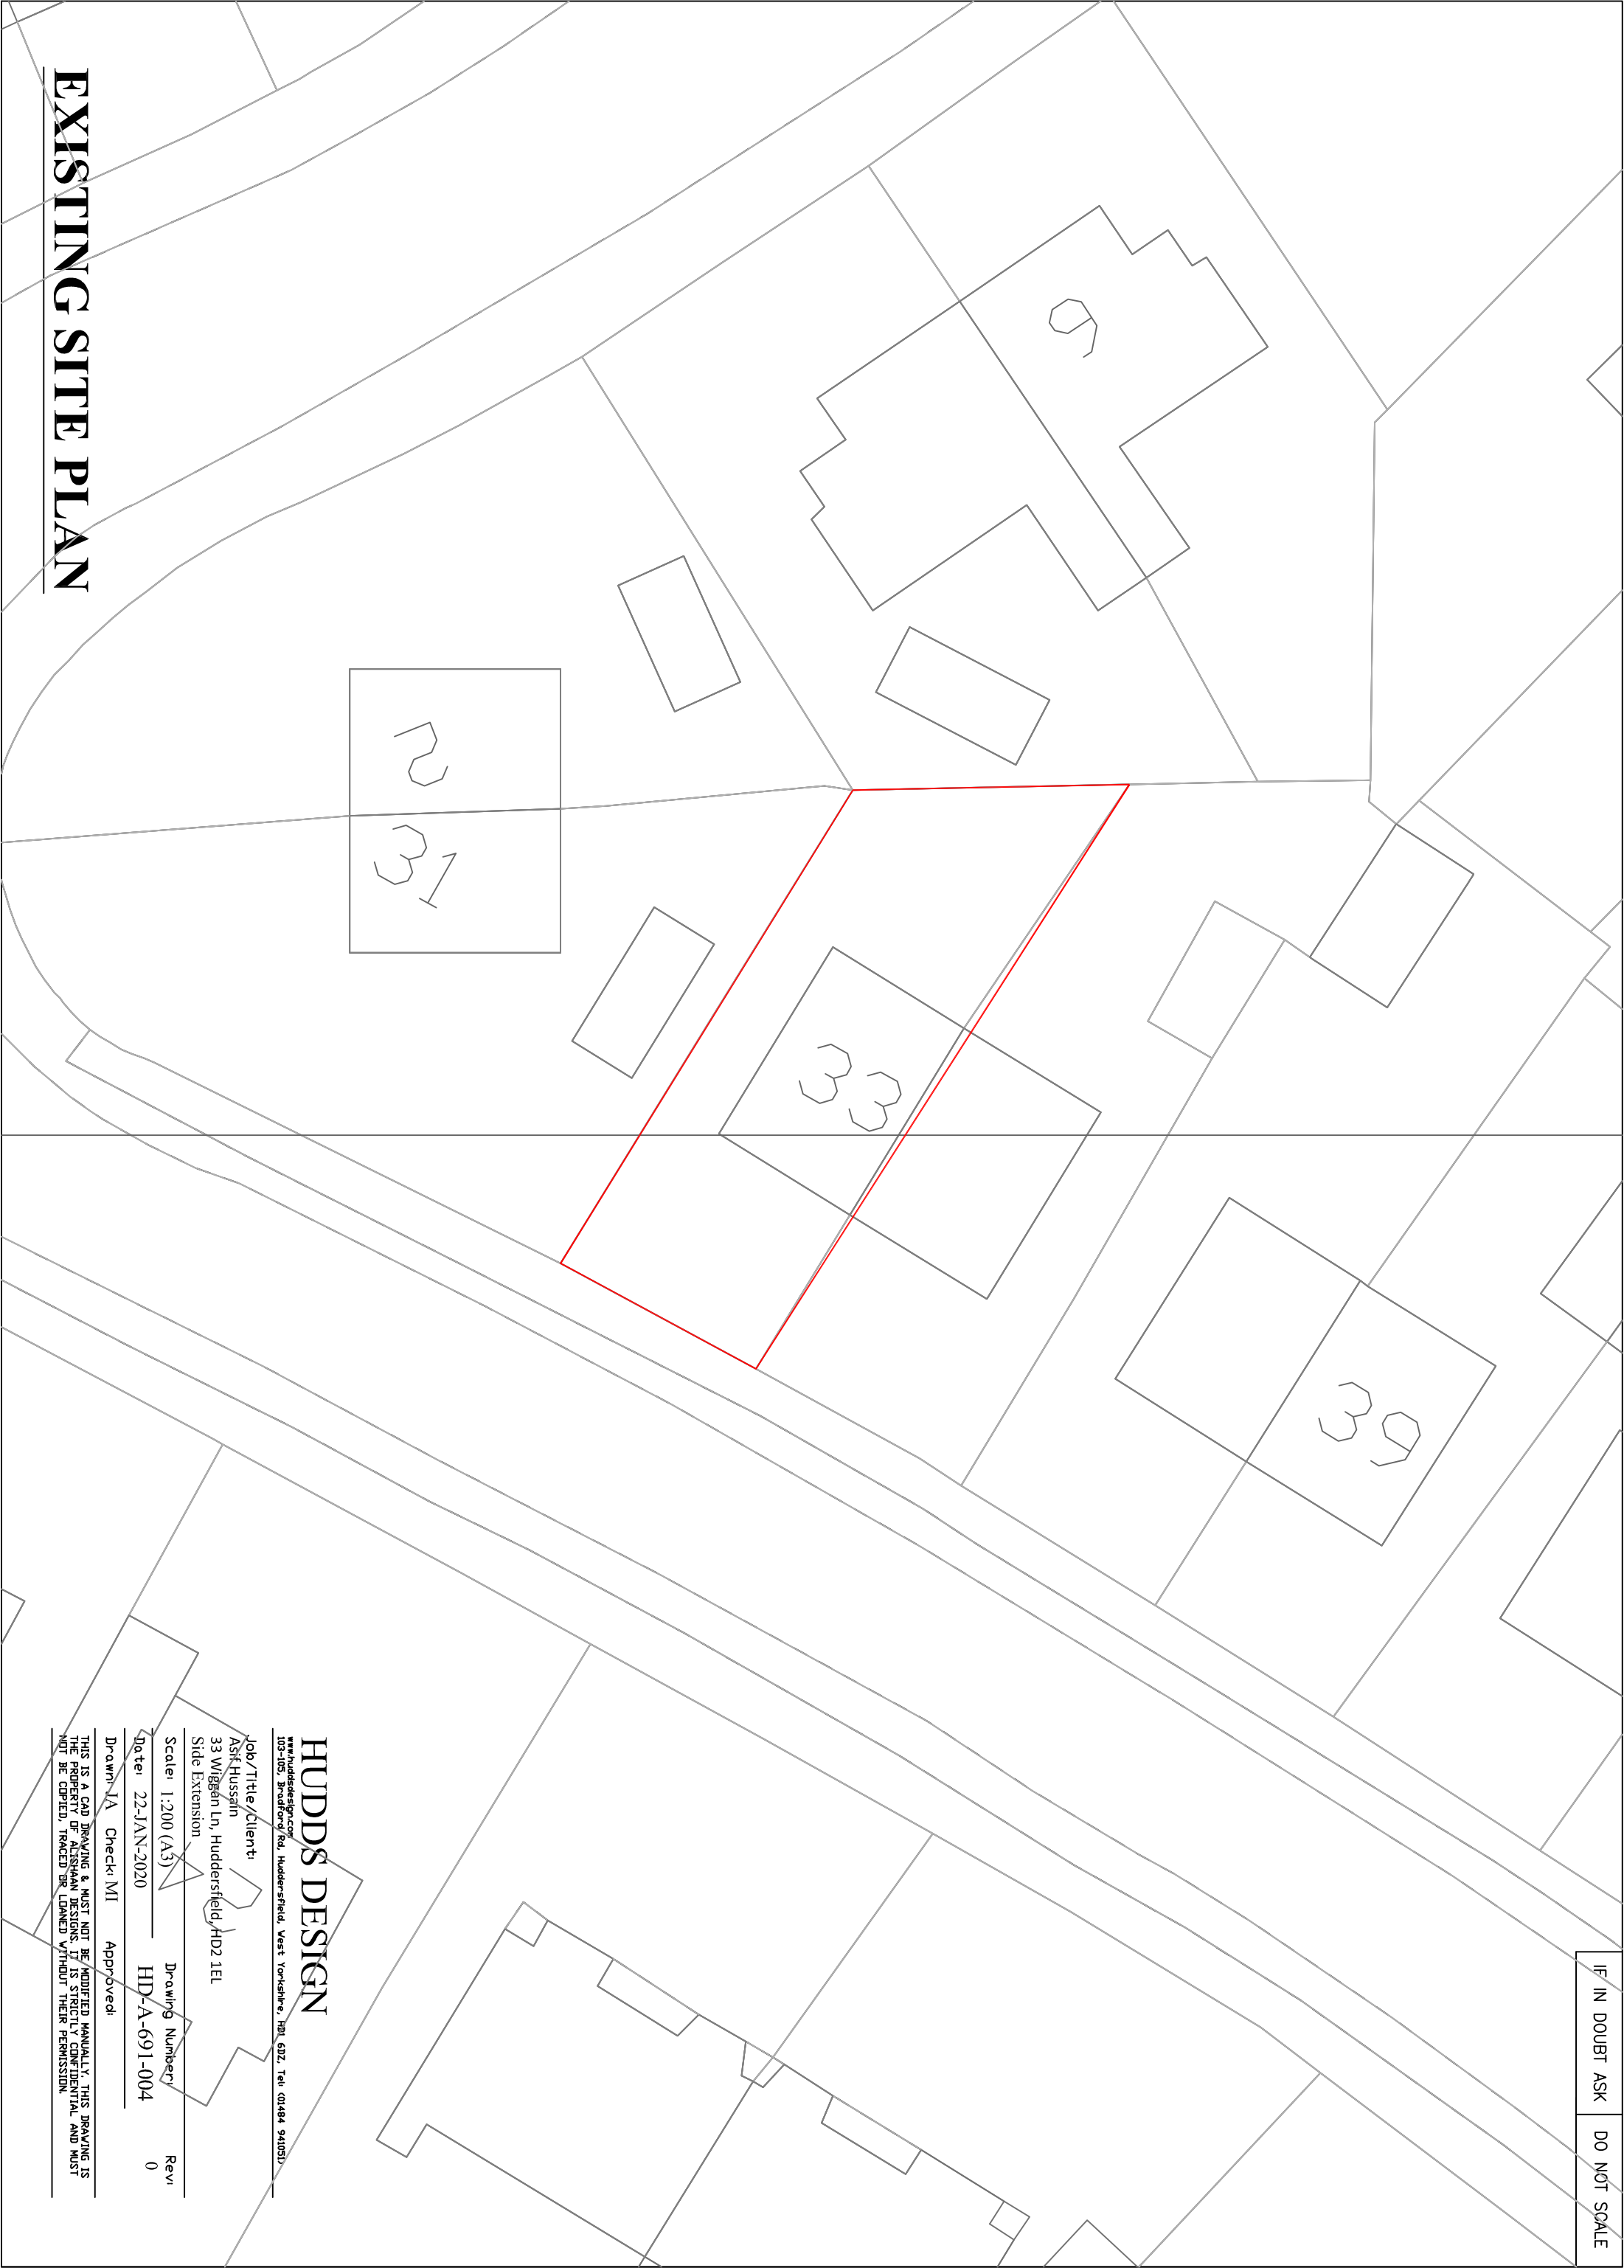

EXISTING SITE PLAN

HUDDS DESIGN

www.huddsdesign.com

103-105, Bradford Rd, Huddersfield, West Yorkshire, HD1 6DZ, Tel: 01484 941051

Job/Title/Client:

Asif Hussain
33 Wiggan Ln, Huddersfield, HD2 1EL
Side Extension

Scale: 1:200 (A3)

Date: 22-JAN-2020

Drawn: JA

Check: MI

Approved:

Drawing Number:

HD-A-691-004

Revi:

0

THIS IS A CAD DRAWING & MUST NOT BE MODIFIED MANUALLY. THIS DRAWING IS THE PROPERTY OF ATISHAH DESIGNS. IT IS STRICTLY CONFIDENTIAL AND MUST NOT BE COPIED, TRACED OR LOANED WITHOUT THEIR PERMISSION.