


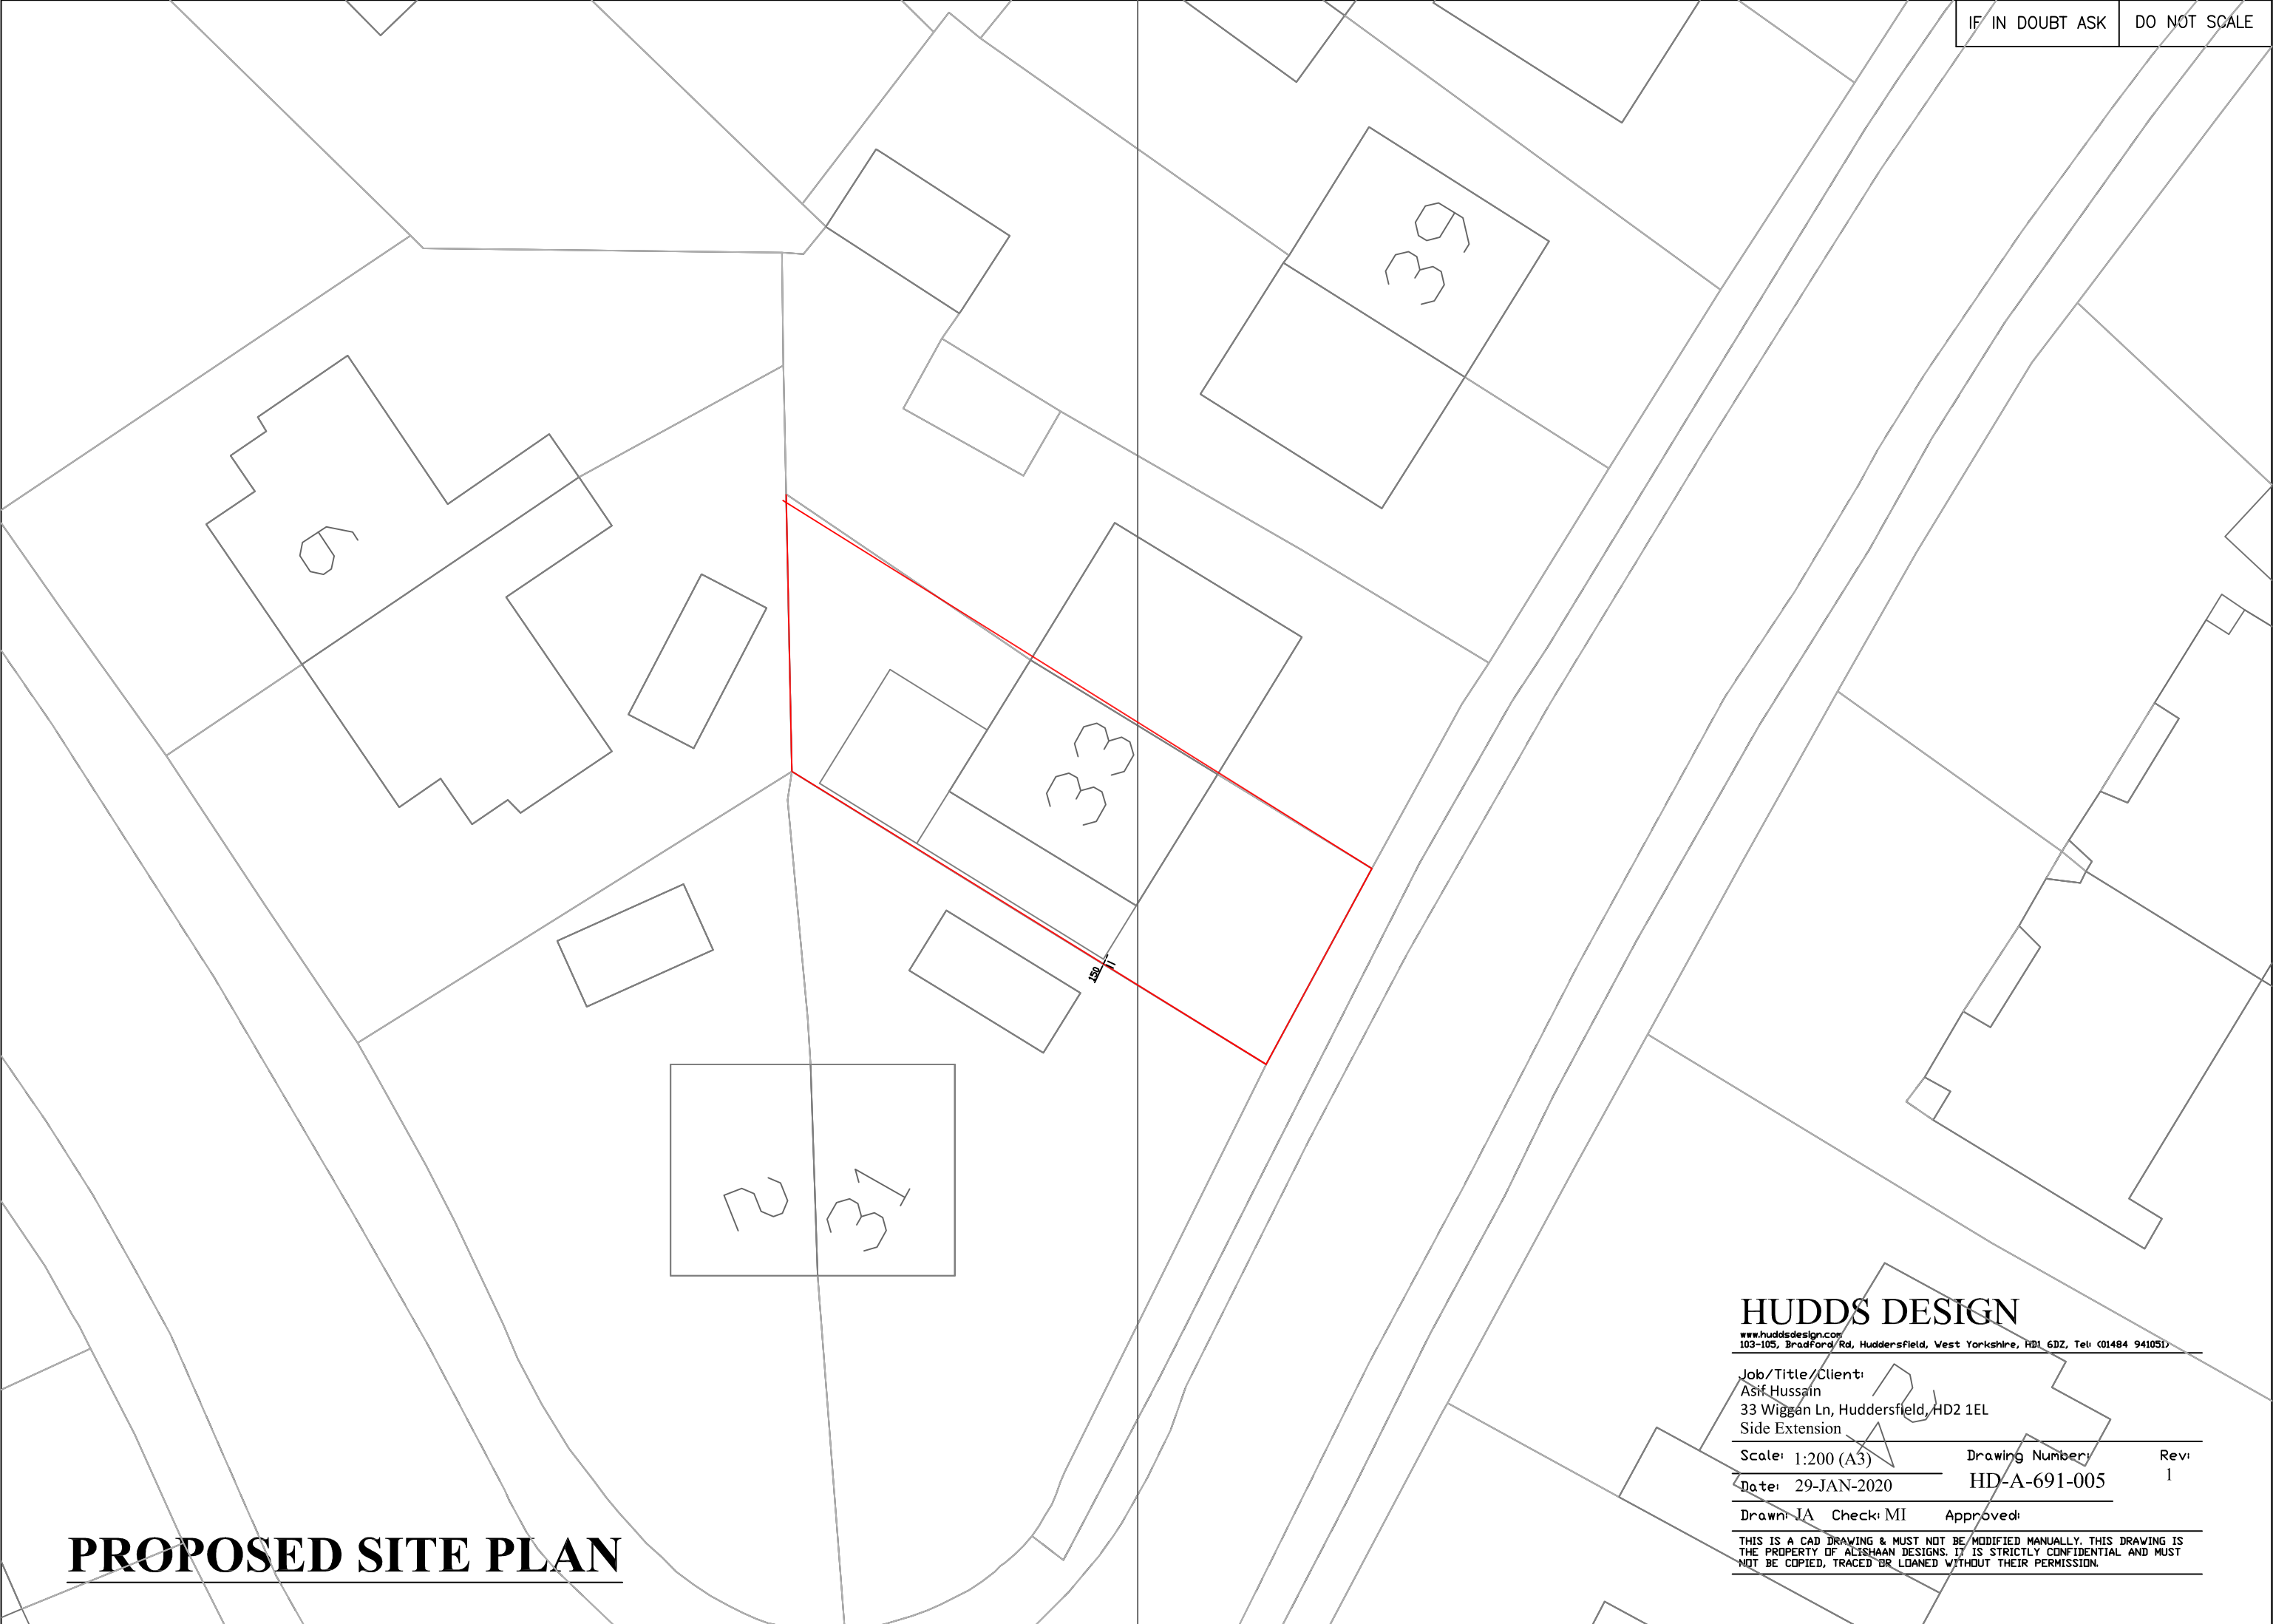

PROPOSED SITE PLAN

HUDD'S DESIGN

www.huddsdesign.com
103-105, Bradford Rd, Huddersfield, West Yorkshire, HD1 6DZ, Tel: 01484 941051

Job/Title/Client:
Asif Hussain
33 Wiggan Ln, Huddersfield, HD2 1EL
Side Extension

Scale: 1:200 (A3)	Drawing Number:	Rev:
Date: 29-JAN-2020	HD-A-691-005	1

Drawn: JA Check: MI Approved:

THIS IS A CAD DRAWING & MUST NOT BE MODIFIED MANUALLY. THIS DRAWING IS THE PROPERTY OF ALISHAAN DESIGNS. IT IS STRICTLY CONFIDENTIAL AND MUST NOT BE COPIED, TRACED OR LOANED WITHOUT THEIR PERMISSION.