



9 TAILOR CLOSE, BD19


PROPOSED ELEVATIONS REAR

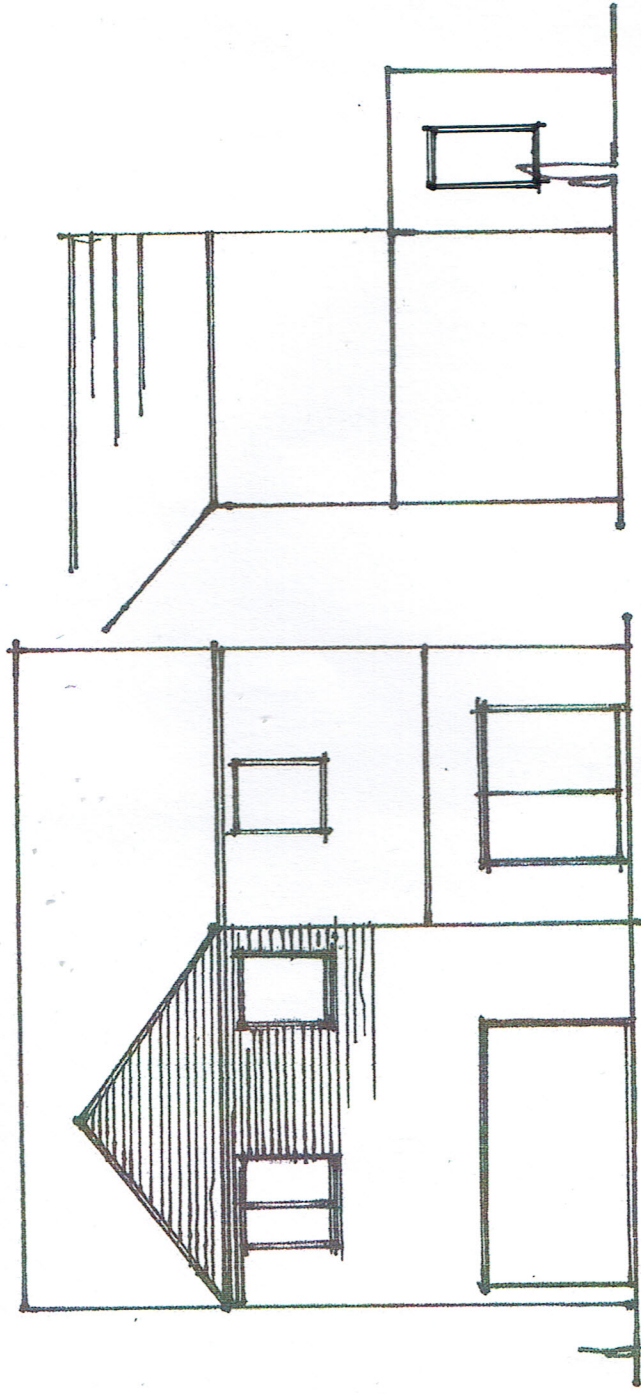

9 TAILOR CLOSE, BD19

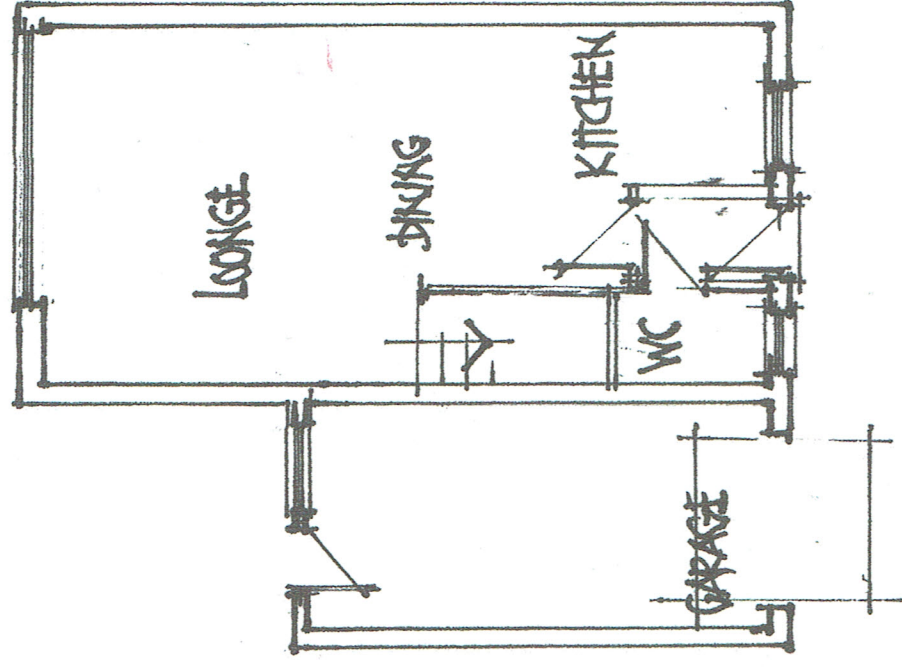

SIDE ELEVATIONS PROPOSALS

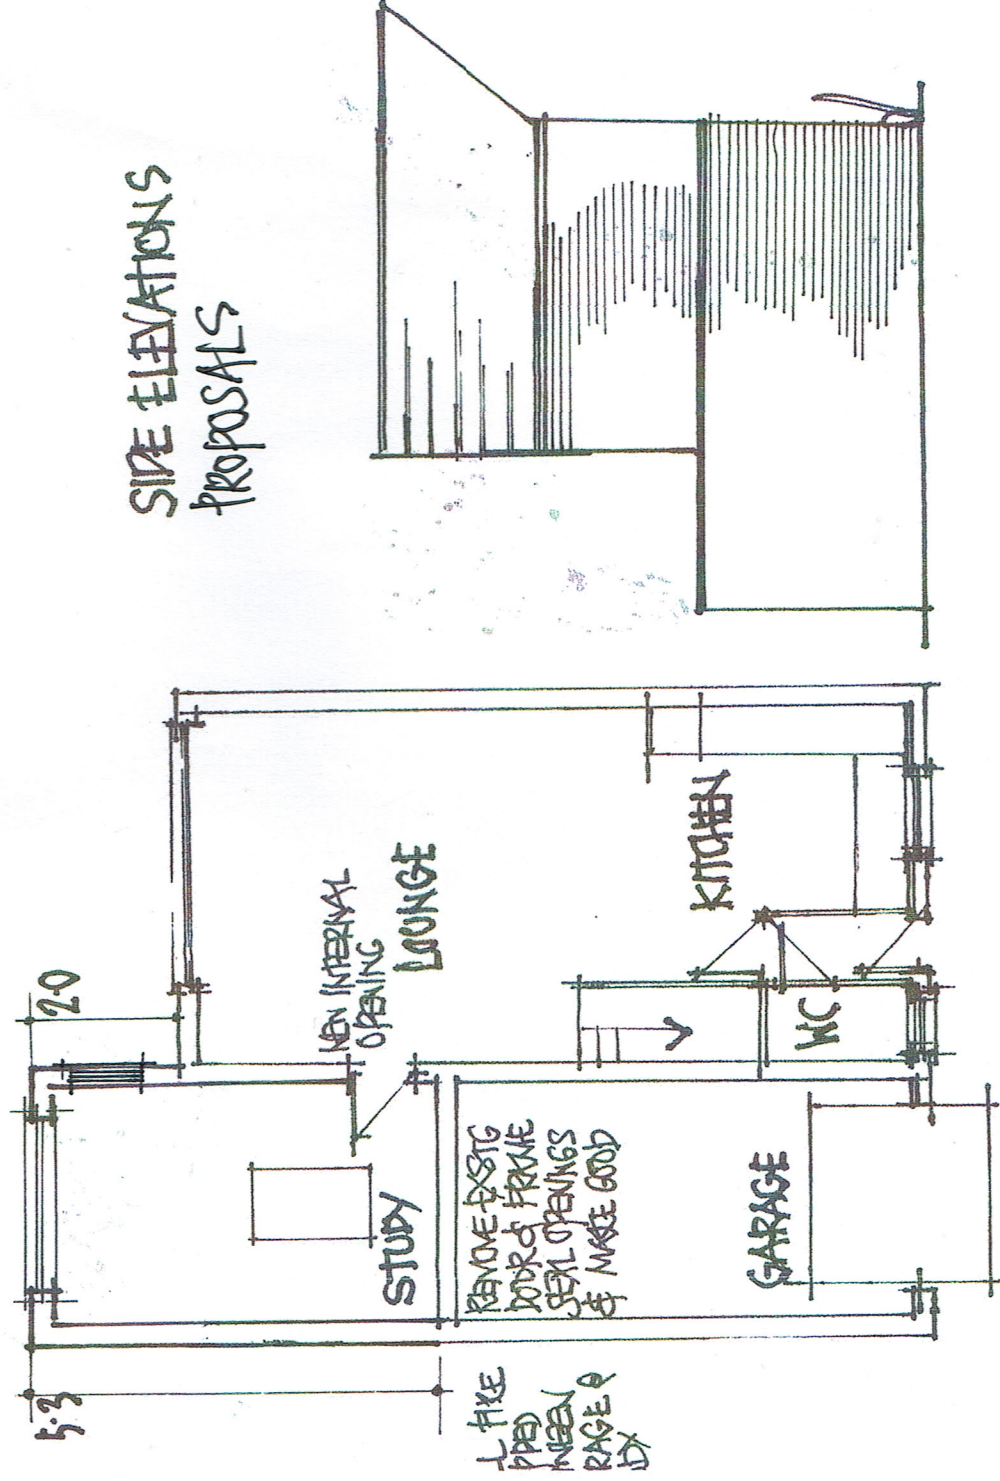

PROPOSAL


SCALE 1:100

EXISTING GROUND FLOOR

BLOCK PLAN

N

TAILOR CLOSE

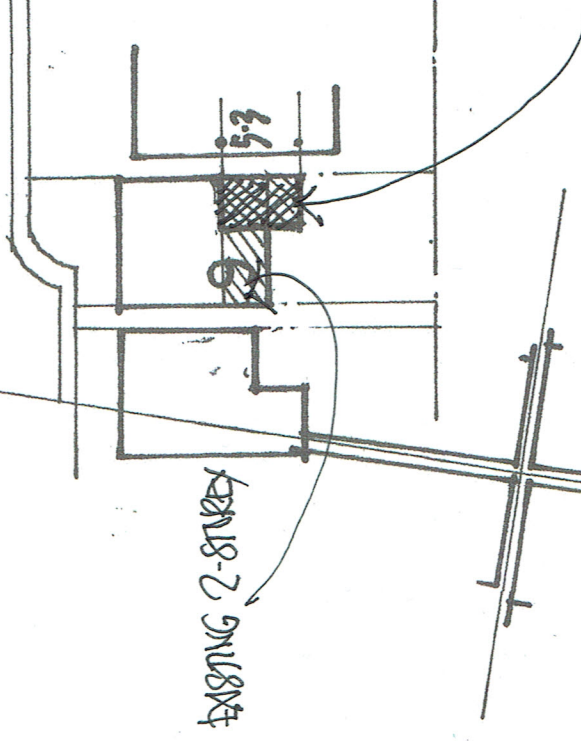

PROPOSALS
SINGLE STOREY REAR
EXTENSION
CROSS-HATCHED

SCALE 1:100 1:500

EXISTING REAR ELEVATION

