


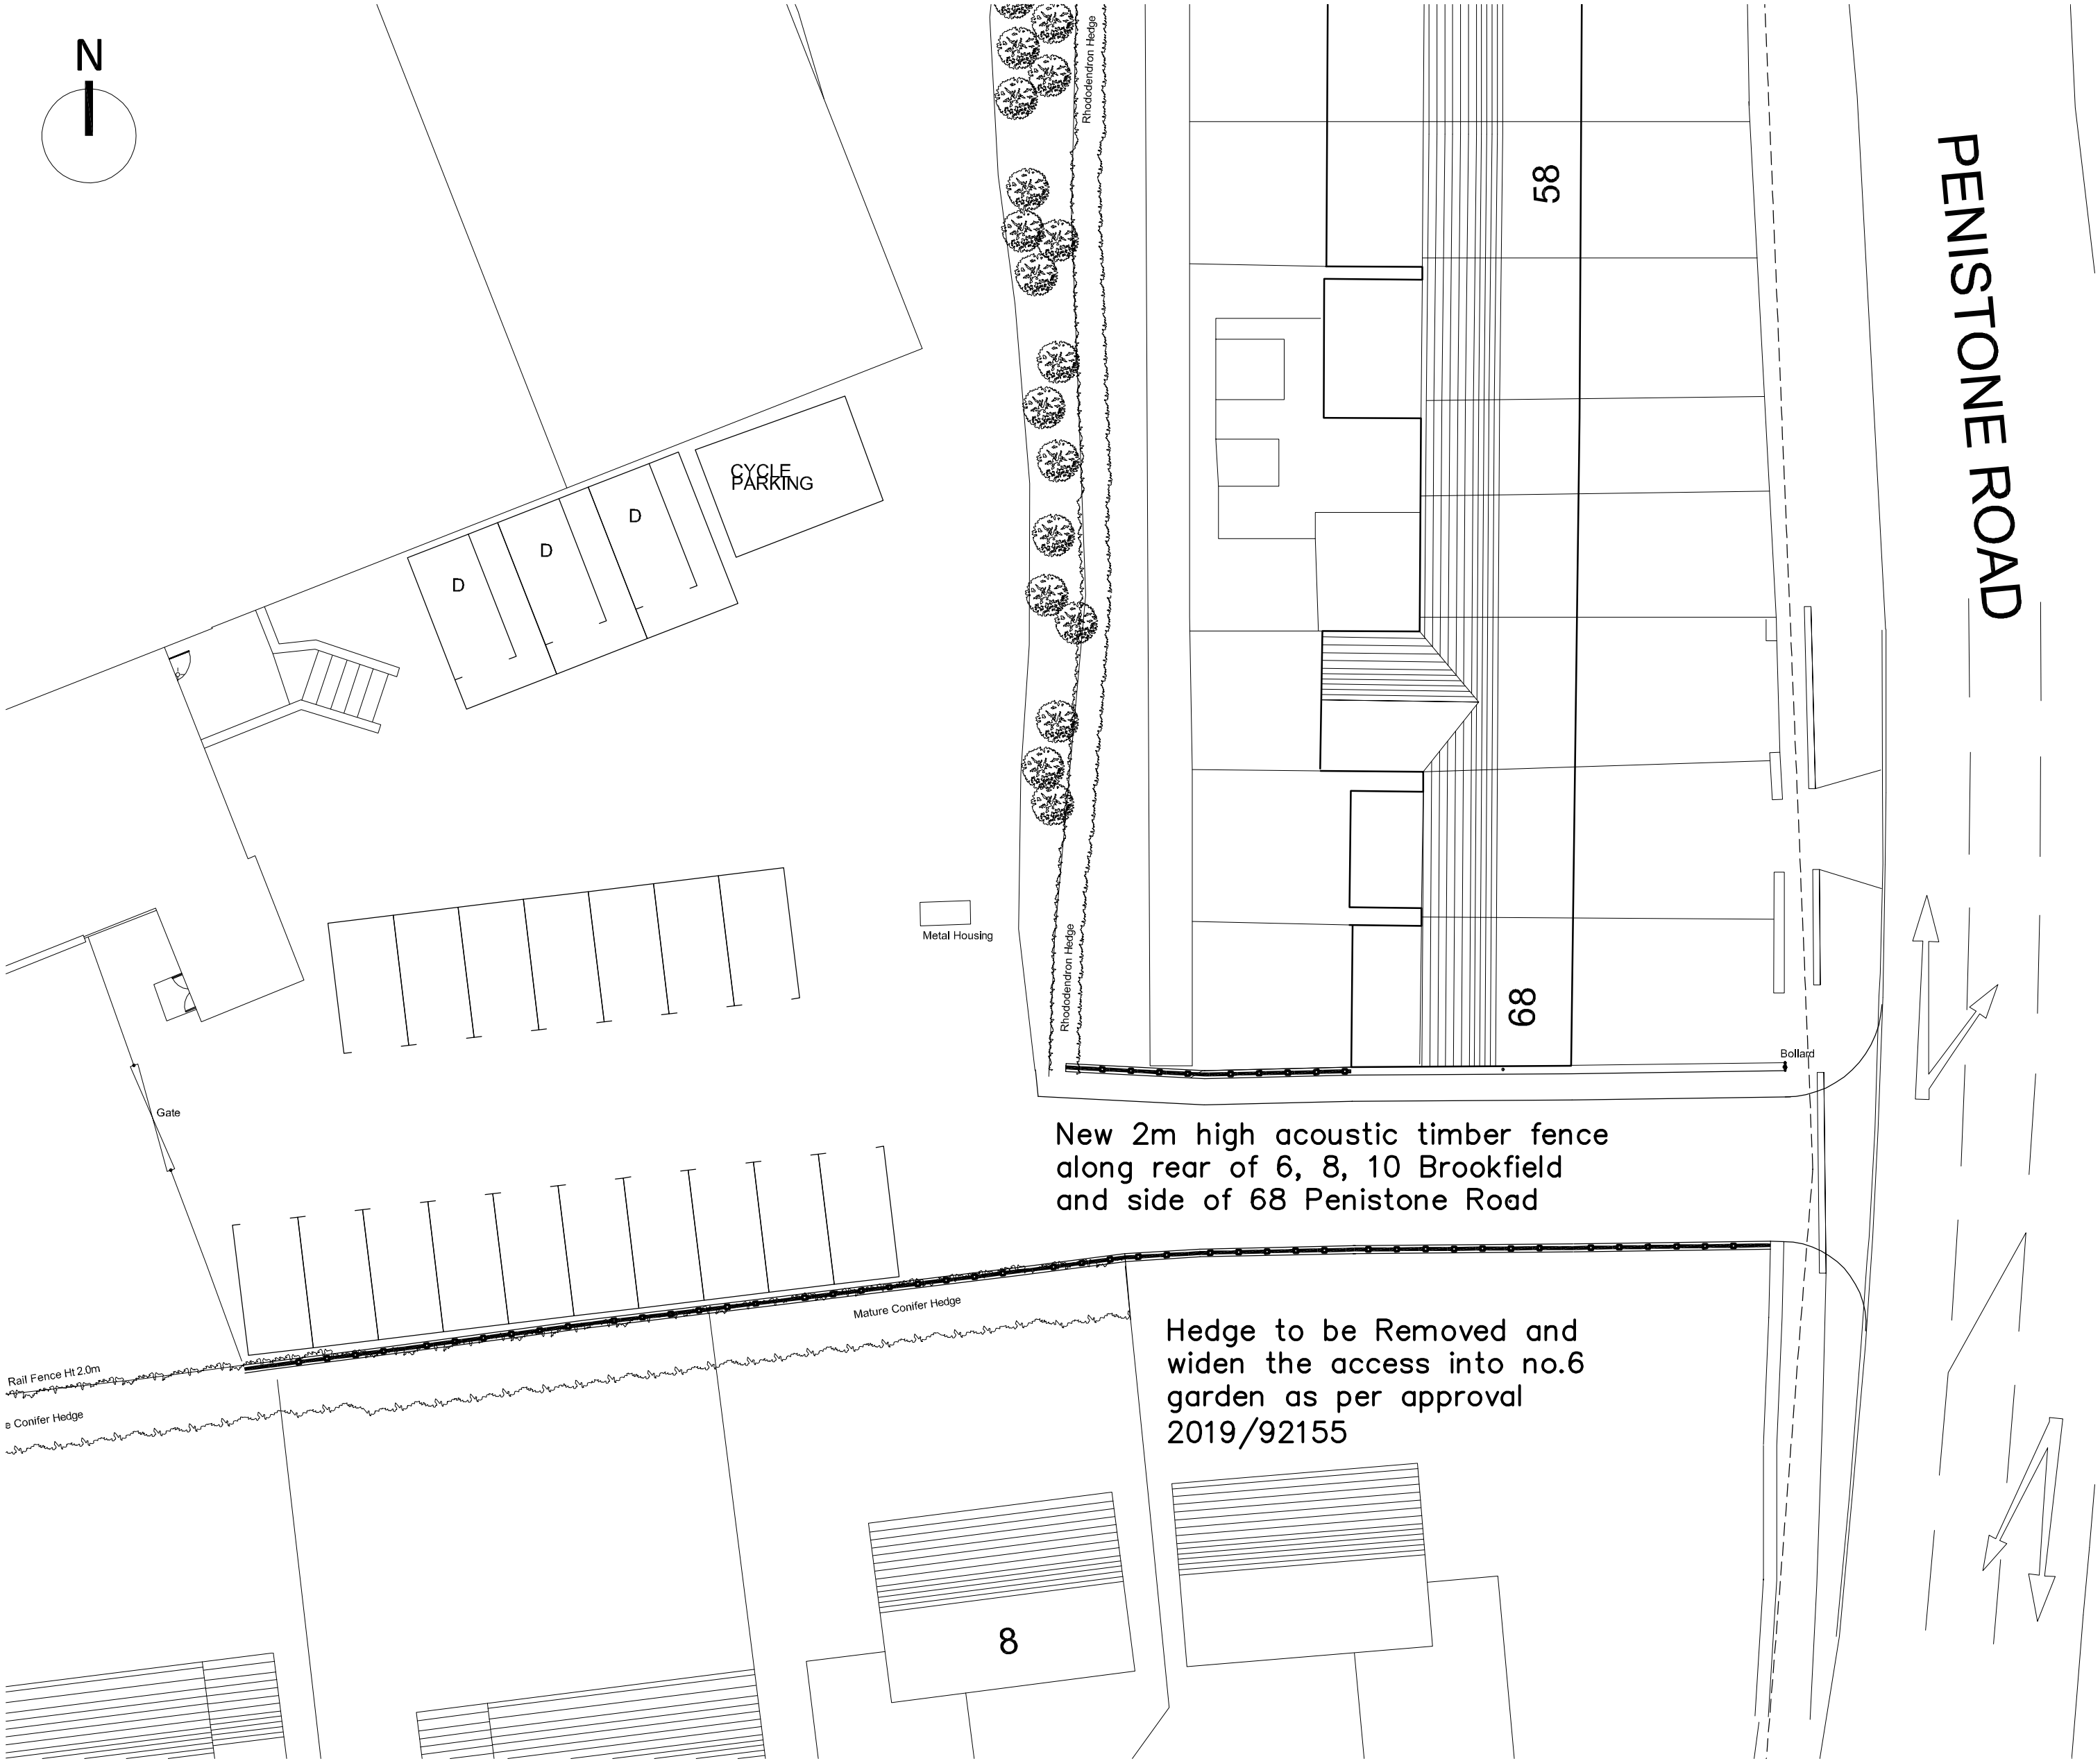

The acoustic timber fence will be 2m high and run along the length of the carpark behind properties 6, 8 and 10 Brookfield and along the side boundary of 68 Penistone Road as shown on plan.

P2	Revised to show amended photograph and fence along 68 Penistone Road	MJR	RL	14.04.20
P1	Issued to Planning	MJR	RL	29.01.20
Rev	Description	Drawn	Checked	Date

Document Status :
S2

Purpose of Issue:
FOR INFORMATION

MWA

MARTIN WALSH
ARCHITECTURAL

Firth Buildings, 99 - 103 Leeds Rd, Dewsbury, WF12 7BU
e: info@martinwalsh.co.uk

t: 01924 464342
w: www.martinwalsh.co.uk

Project
Proposed Re-location of the Site Access and create new access
At Penmoor UK Ltd / Shepley Spring, Brookfield Mills, Penistone Road

Title Proposed Site Plan						
Client Penmoor UK Ltd						
MWA Project Ref 5932	Scale 1:200	Original Paper Size @A2	Paper Orientation Portrait	Drawn MJR	Checked RL	
File Identifier Project	Originator	Volume	Level	Type	Role	Number Revision
SSPR - MWA - 01 - XX - DR - A - 2005 P2						