



Notes

Do not scale from drawing, use figured dimensions only.
All dimensions must be checked and verified on site prior to commencement of work and architect to be notified of any discrepancies.
This drawing is intended to permit overall scheme proposals only and cannot be used for construction purposes without further information.


Rev		Drawn	Checked	Date
/	Issued to KMC for planning	AL		26.05.17
A	General Revisions to scheme.	FWG	-	25.08.17
B	Obscure glazing added to FF windows on E-01	FWG		06.09.17
C	General Revisions to scheme.	FWG	-	28.09.17
D	General Revisions to scheme.	FWG	-	06.11.17
E	Rooflights revised following ecological feedback	FWG	-	08.11.17
F	General Revisions to scheme.	FWG	-	09.03.18
G	East elevation updated	FWG	-	13.01.20

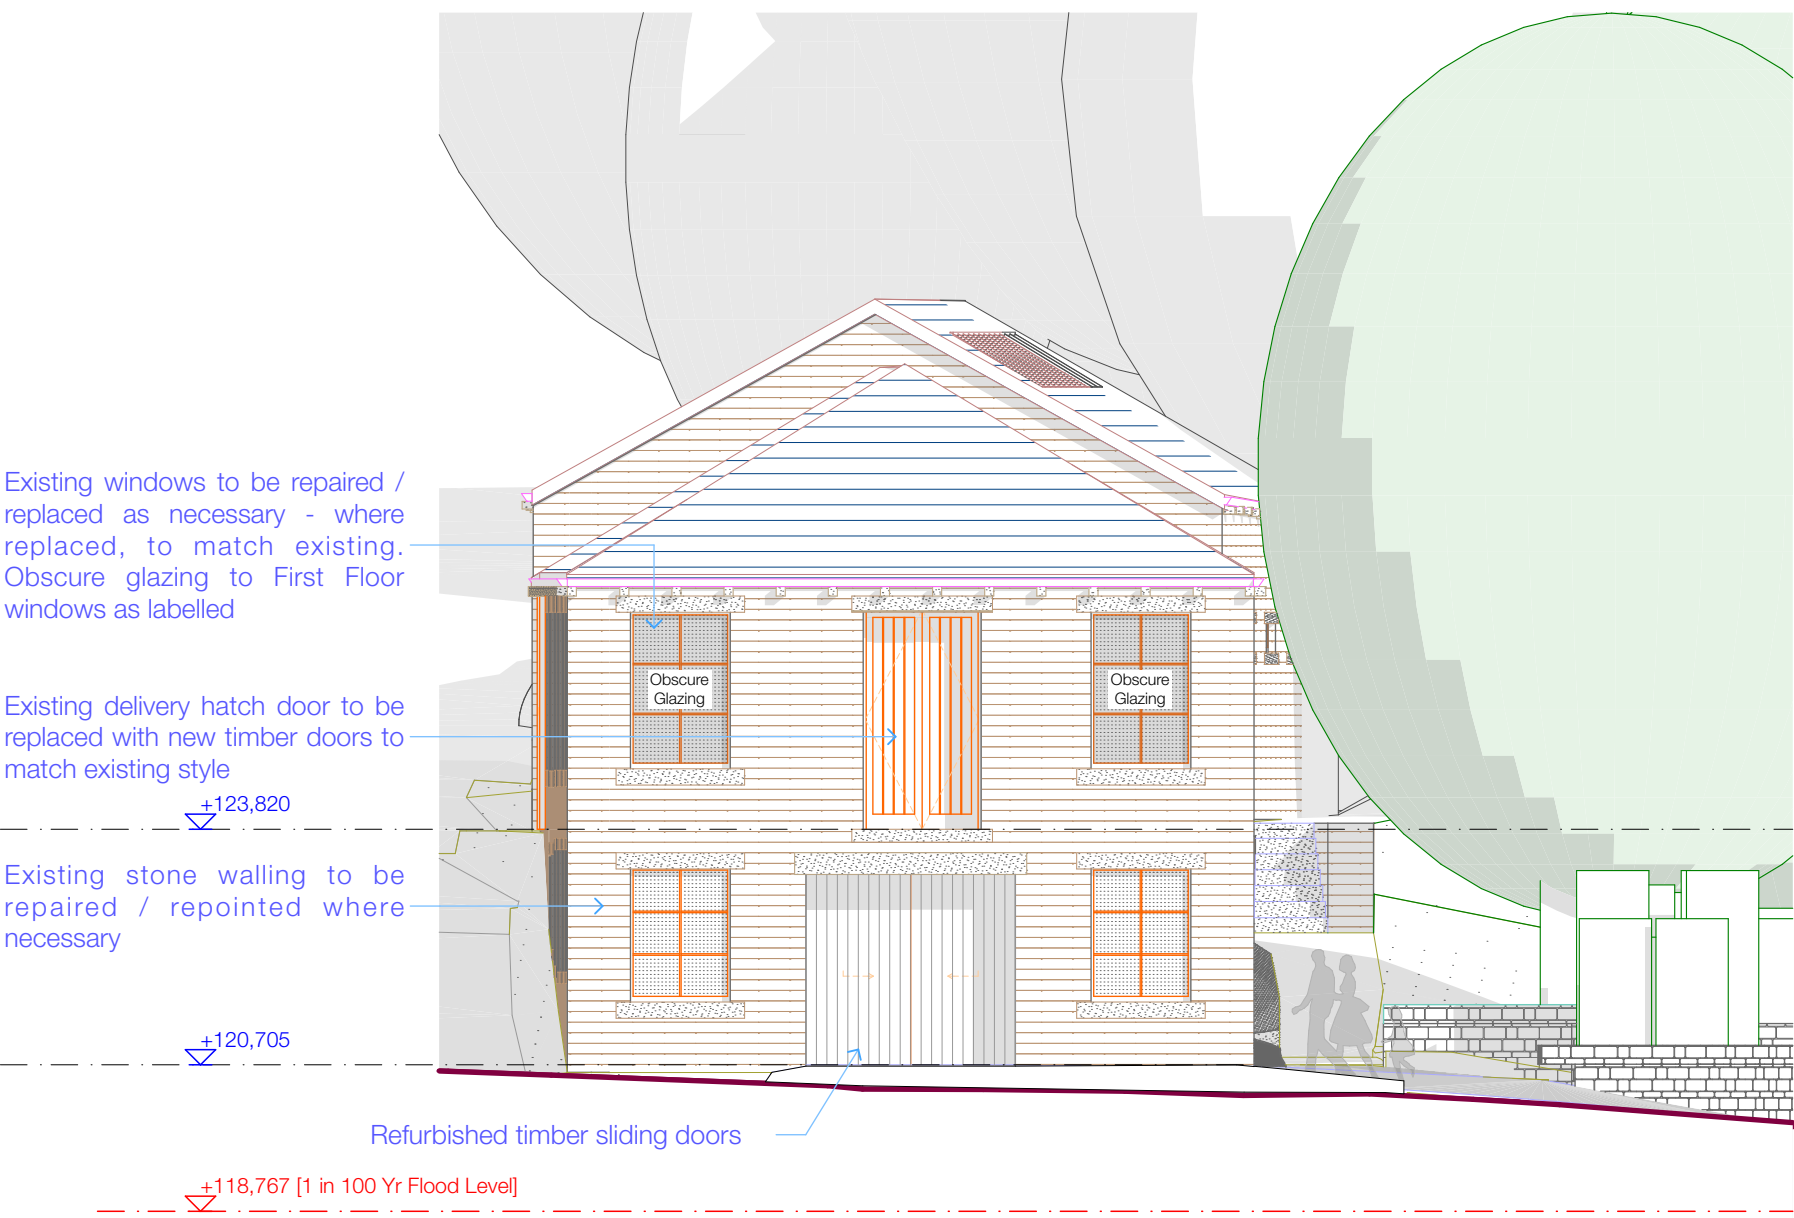


E-01 Proposed Front Elevation (NW) 1:100

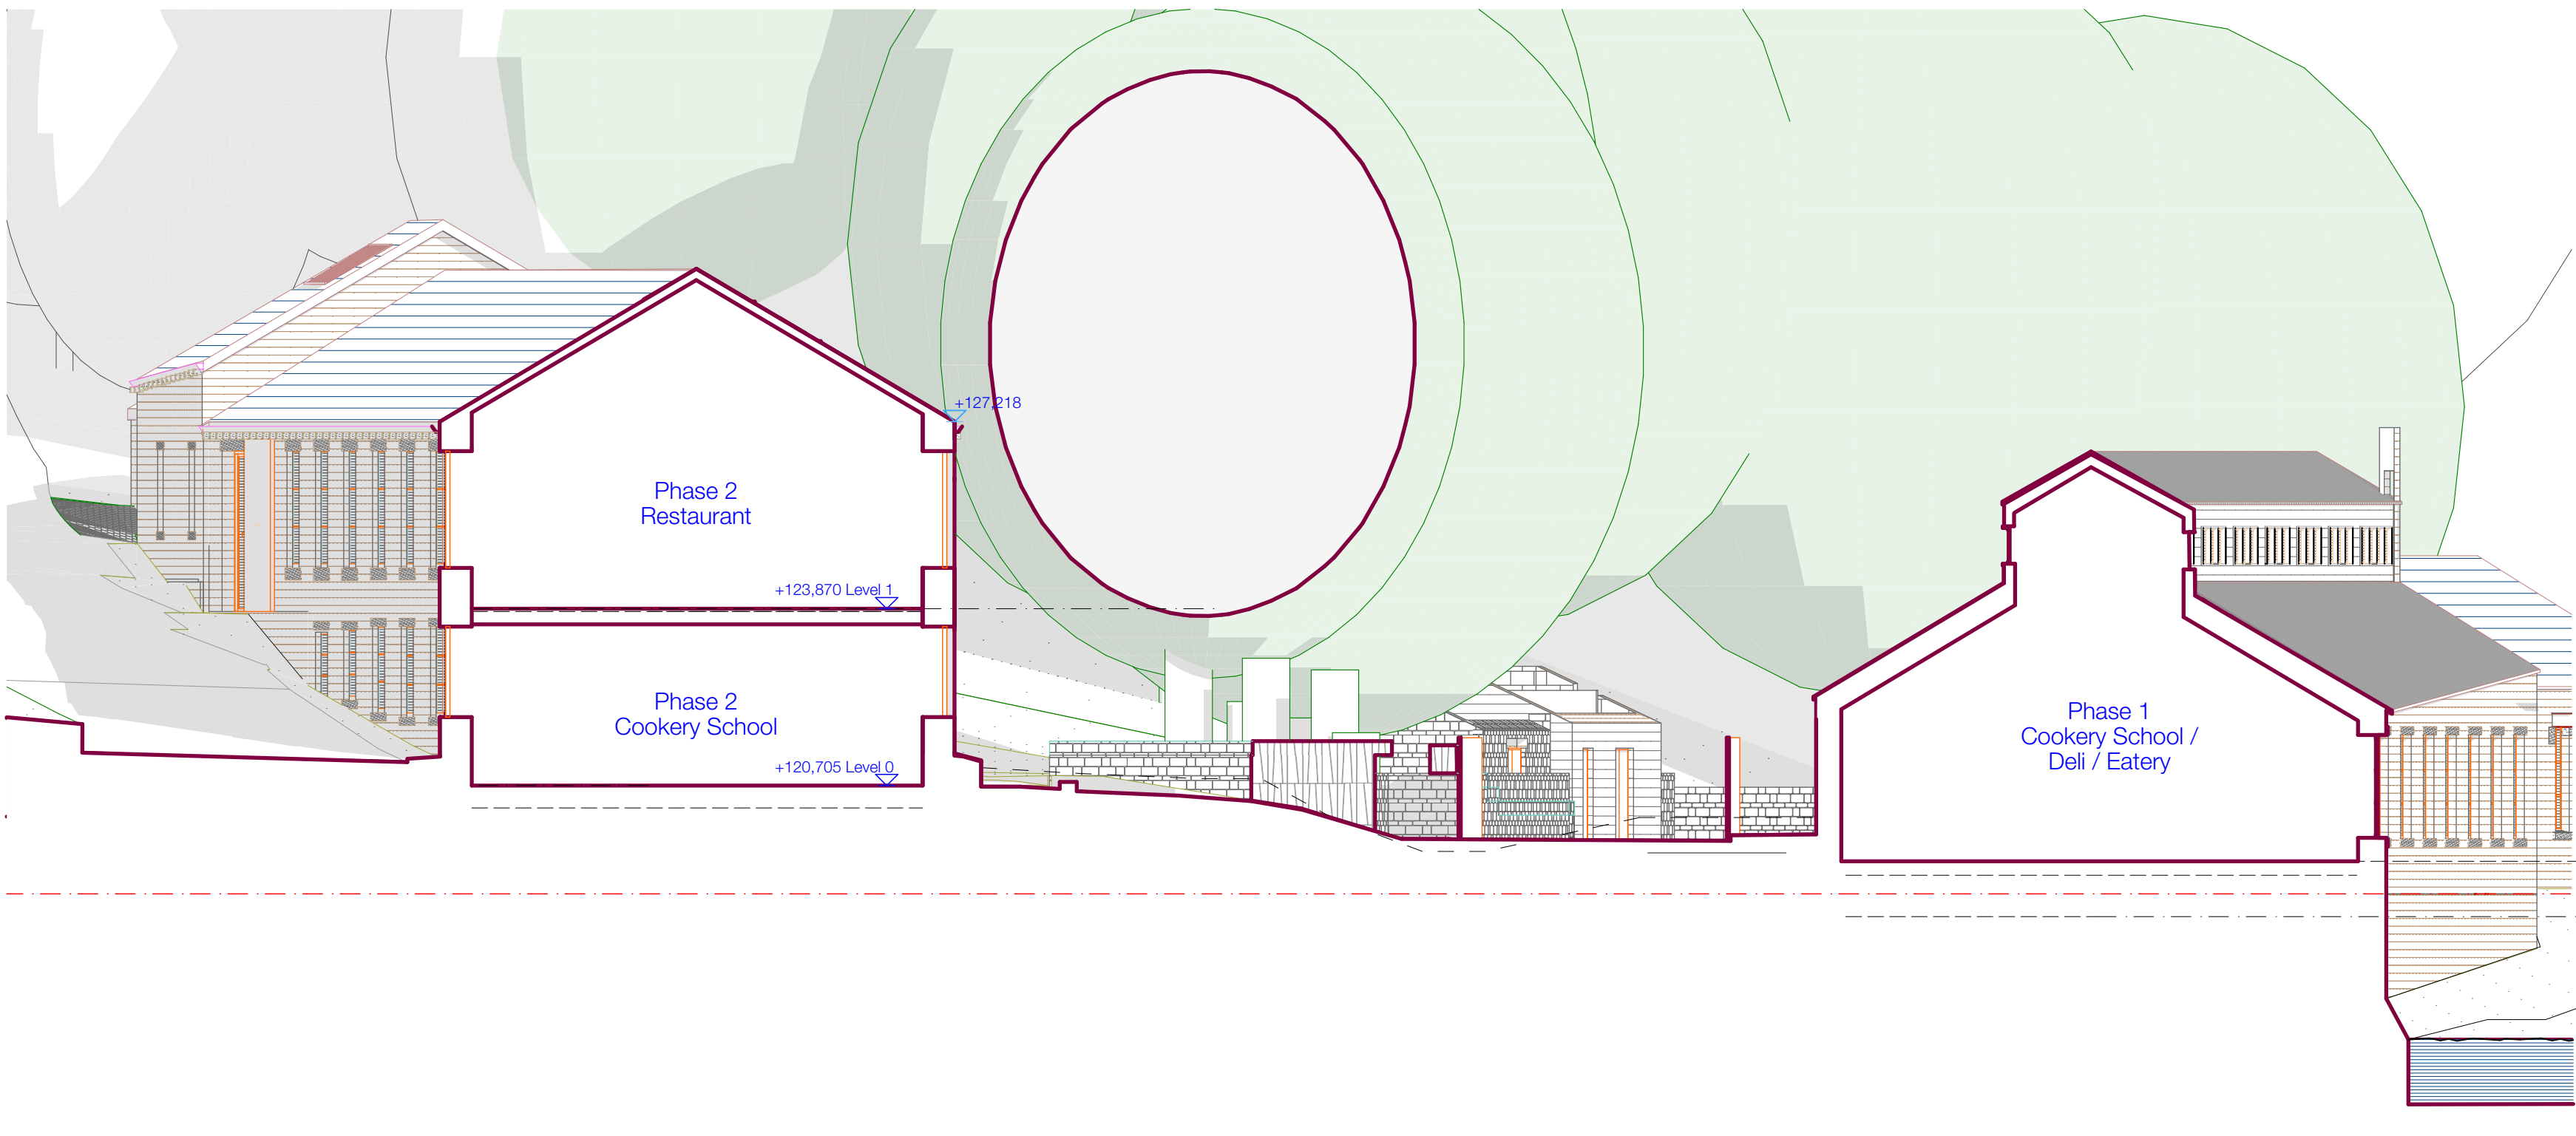

E-02 Proposed Front Elevation (NW) 1:100

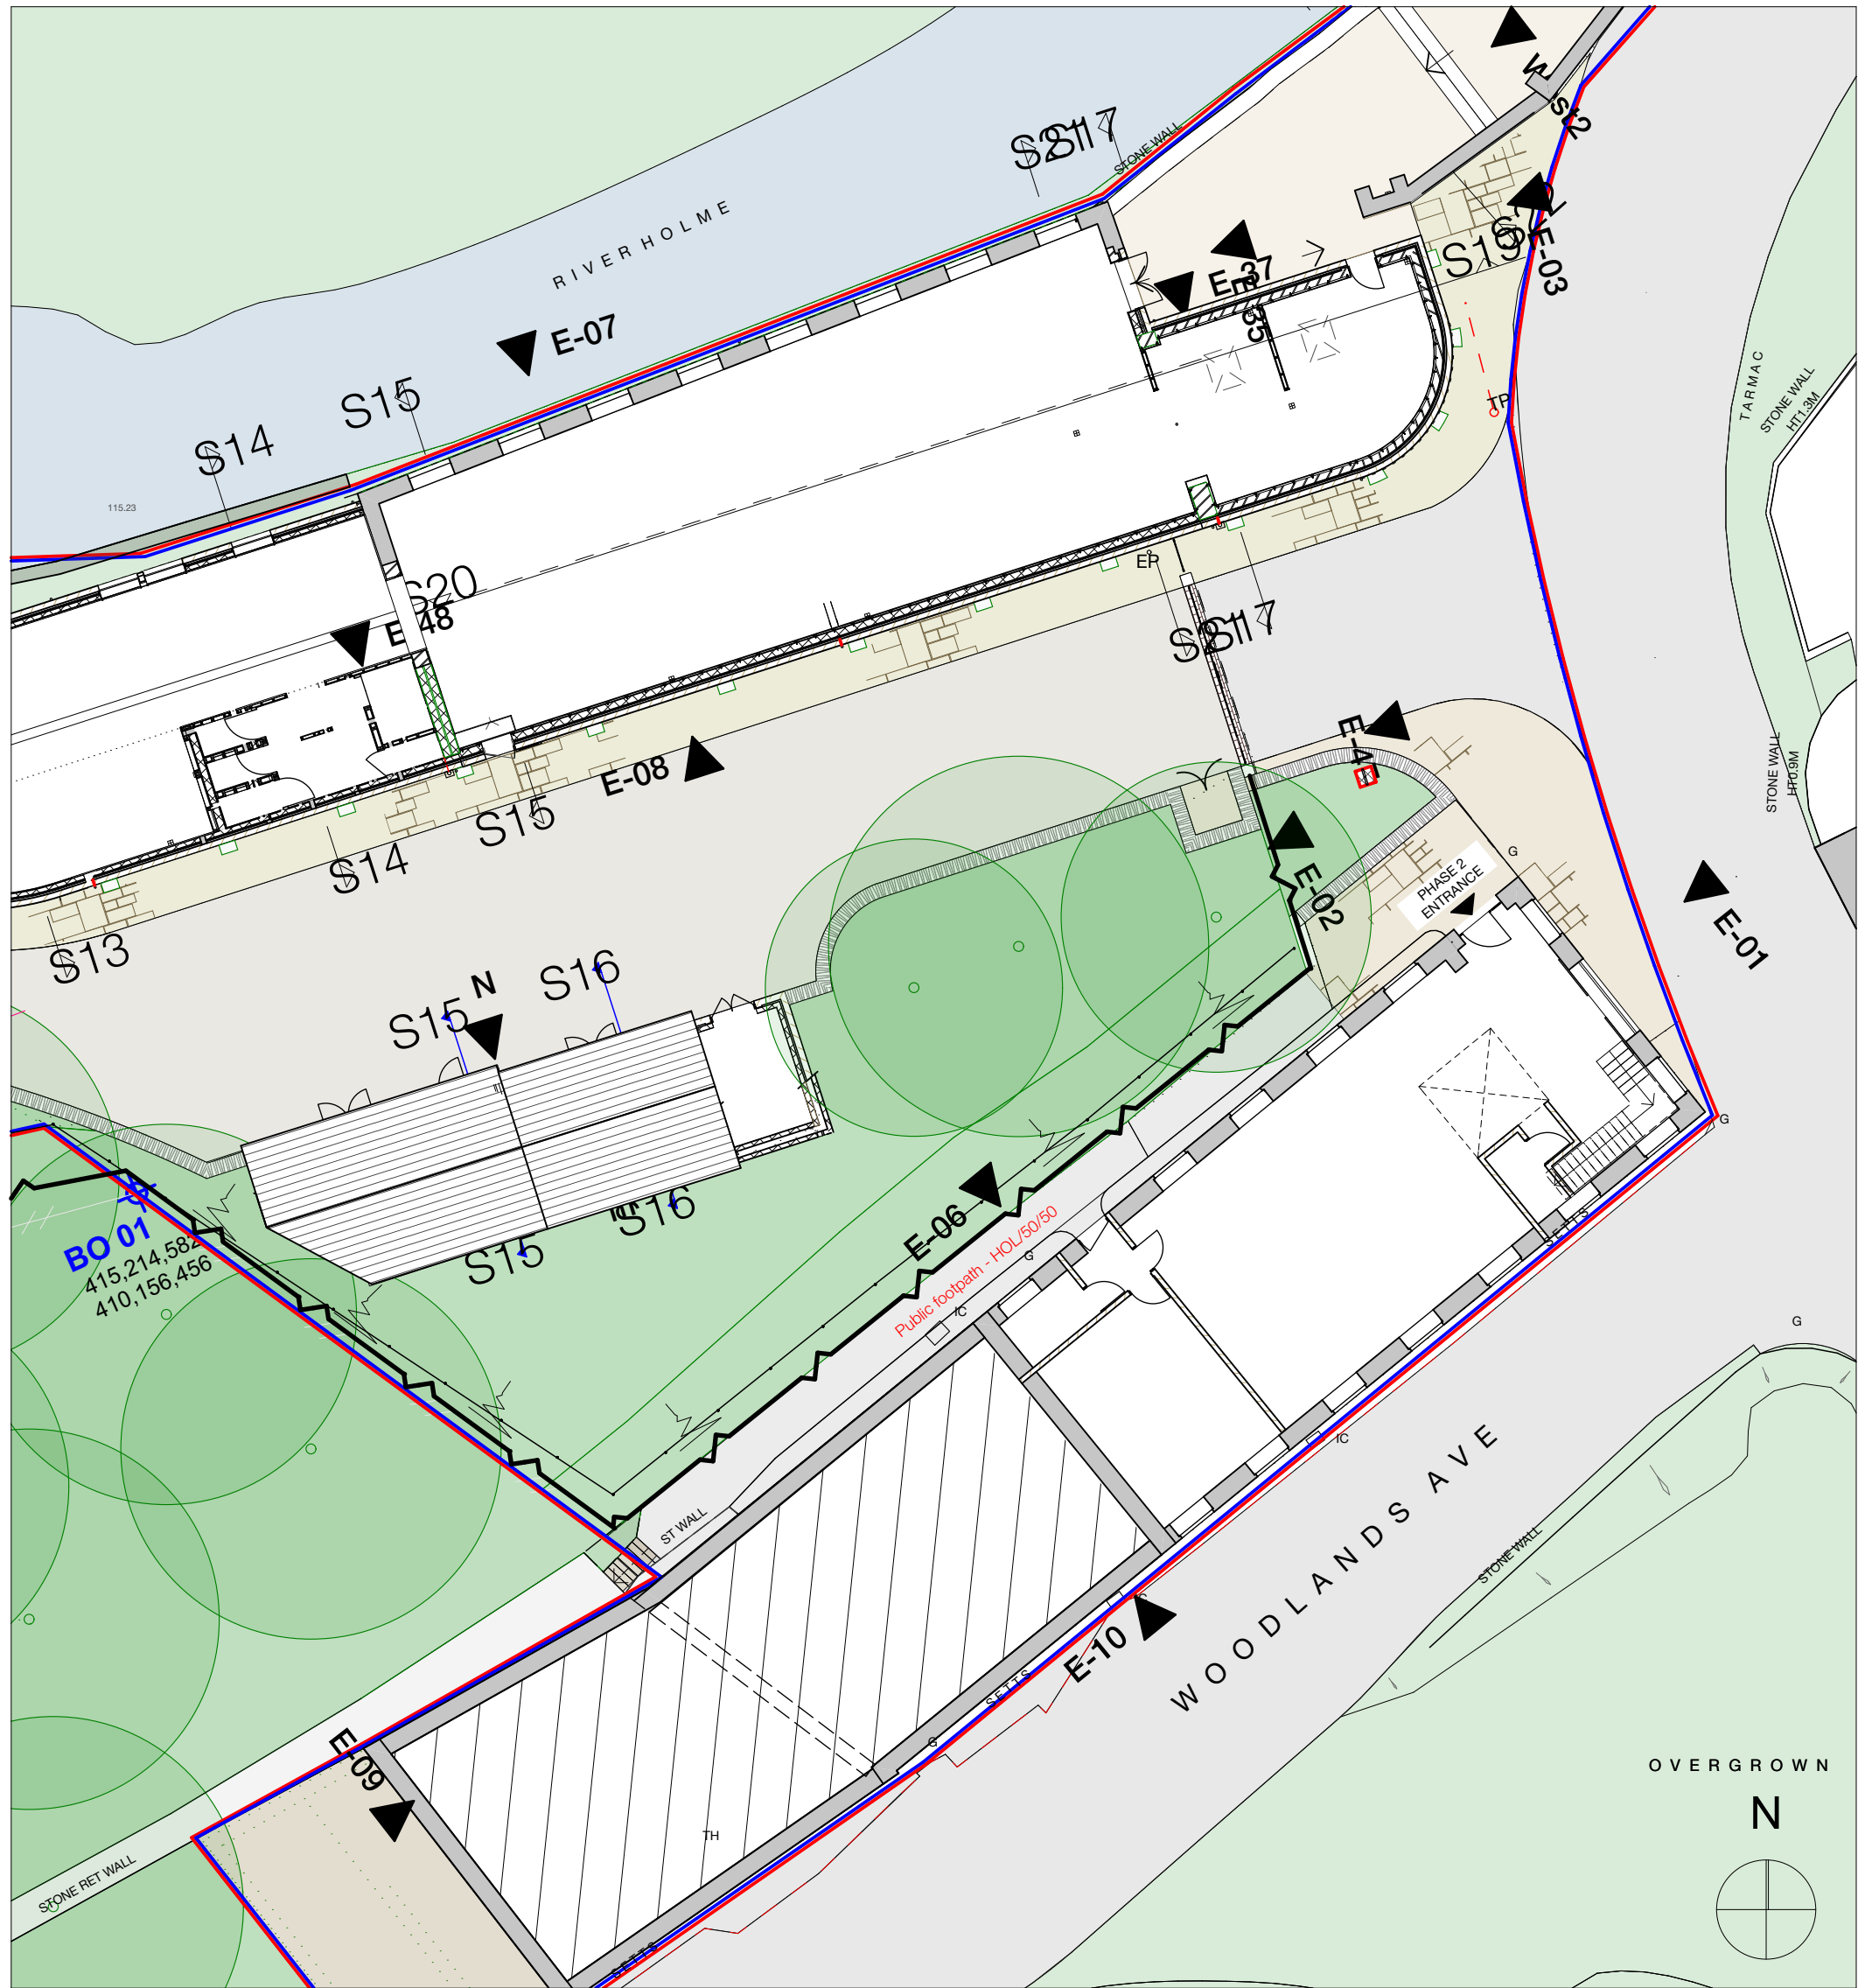

Level 0 Key Plan 1:200

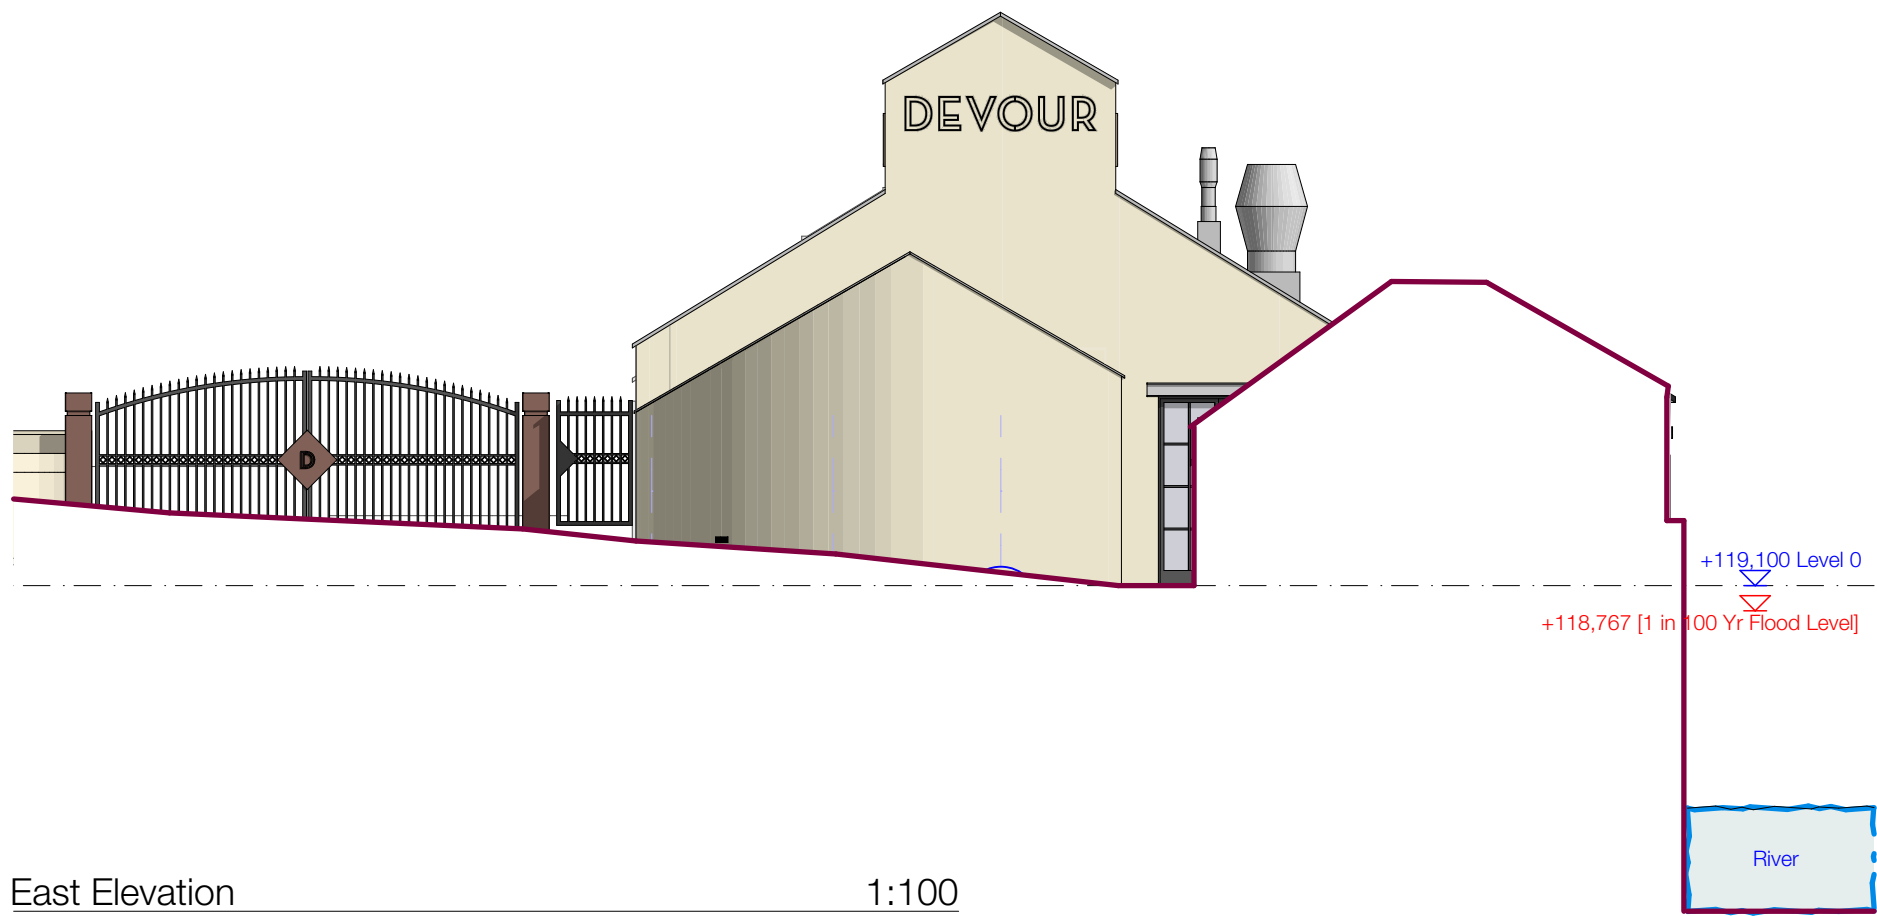

East Elevation 1:100

Job Title Workshop & Dyehouse, Luke Lane, Thongsbridge, Holmfirth.	
Client D & LS Developments Ltd	
Status PLANNING	Company AD
Drawing Proposed Elevations 1 - 3	
Scale @ A1 1:100, 1:200	
Date APRIL 2017	Drawn JL
Checked	
Drawing No. S124(0)-120	Revision G

ONE17
ARCHITECTS & INTERIOR DESIGNERS

The Dyehouse, Armitage Bridge
Huddersfield, West Yorkshire HD4 7PD
T 01484 668 000 F 01484 668 001
E solutions@one17design.com
ONE17DESIGN.COM