




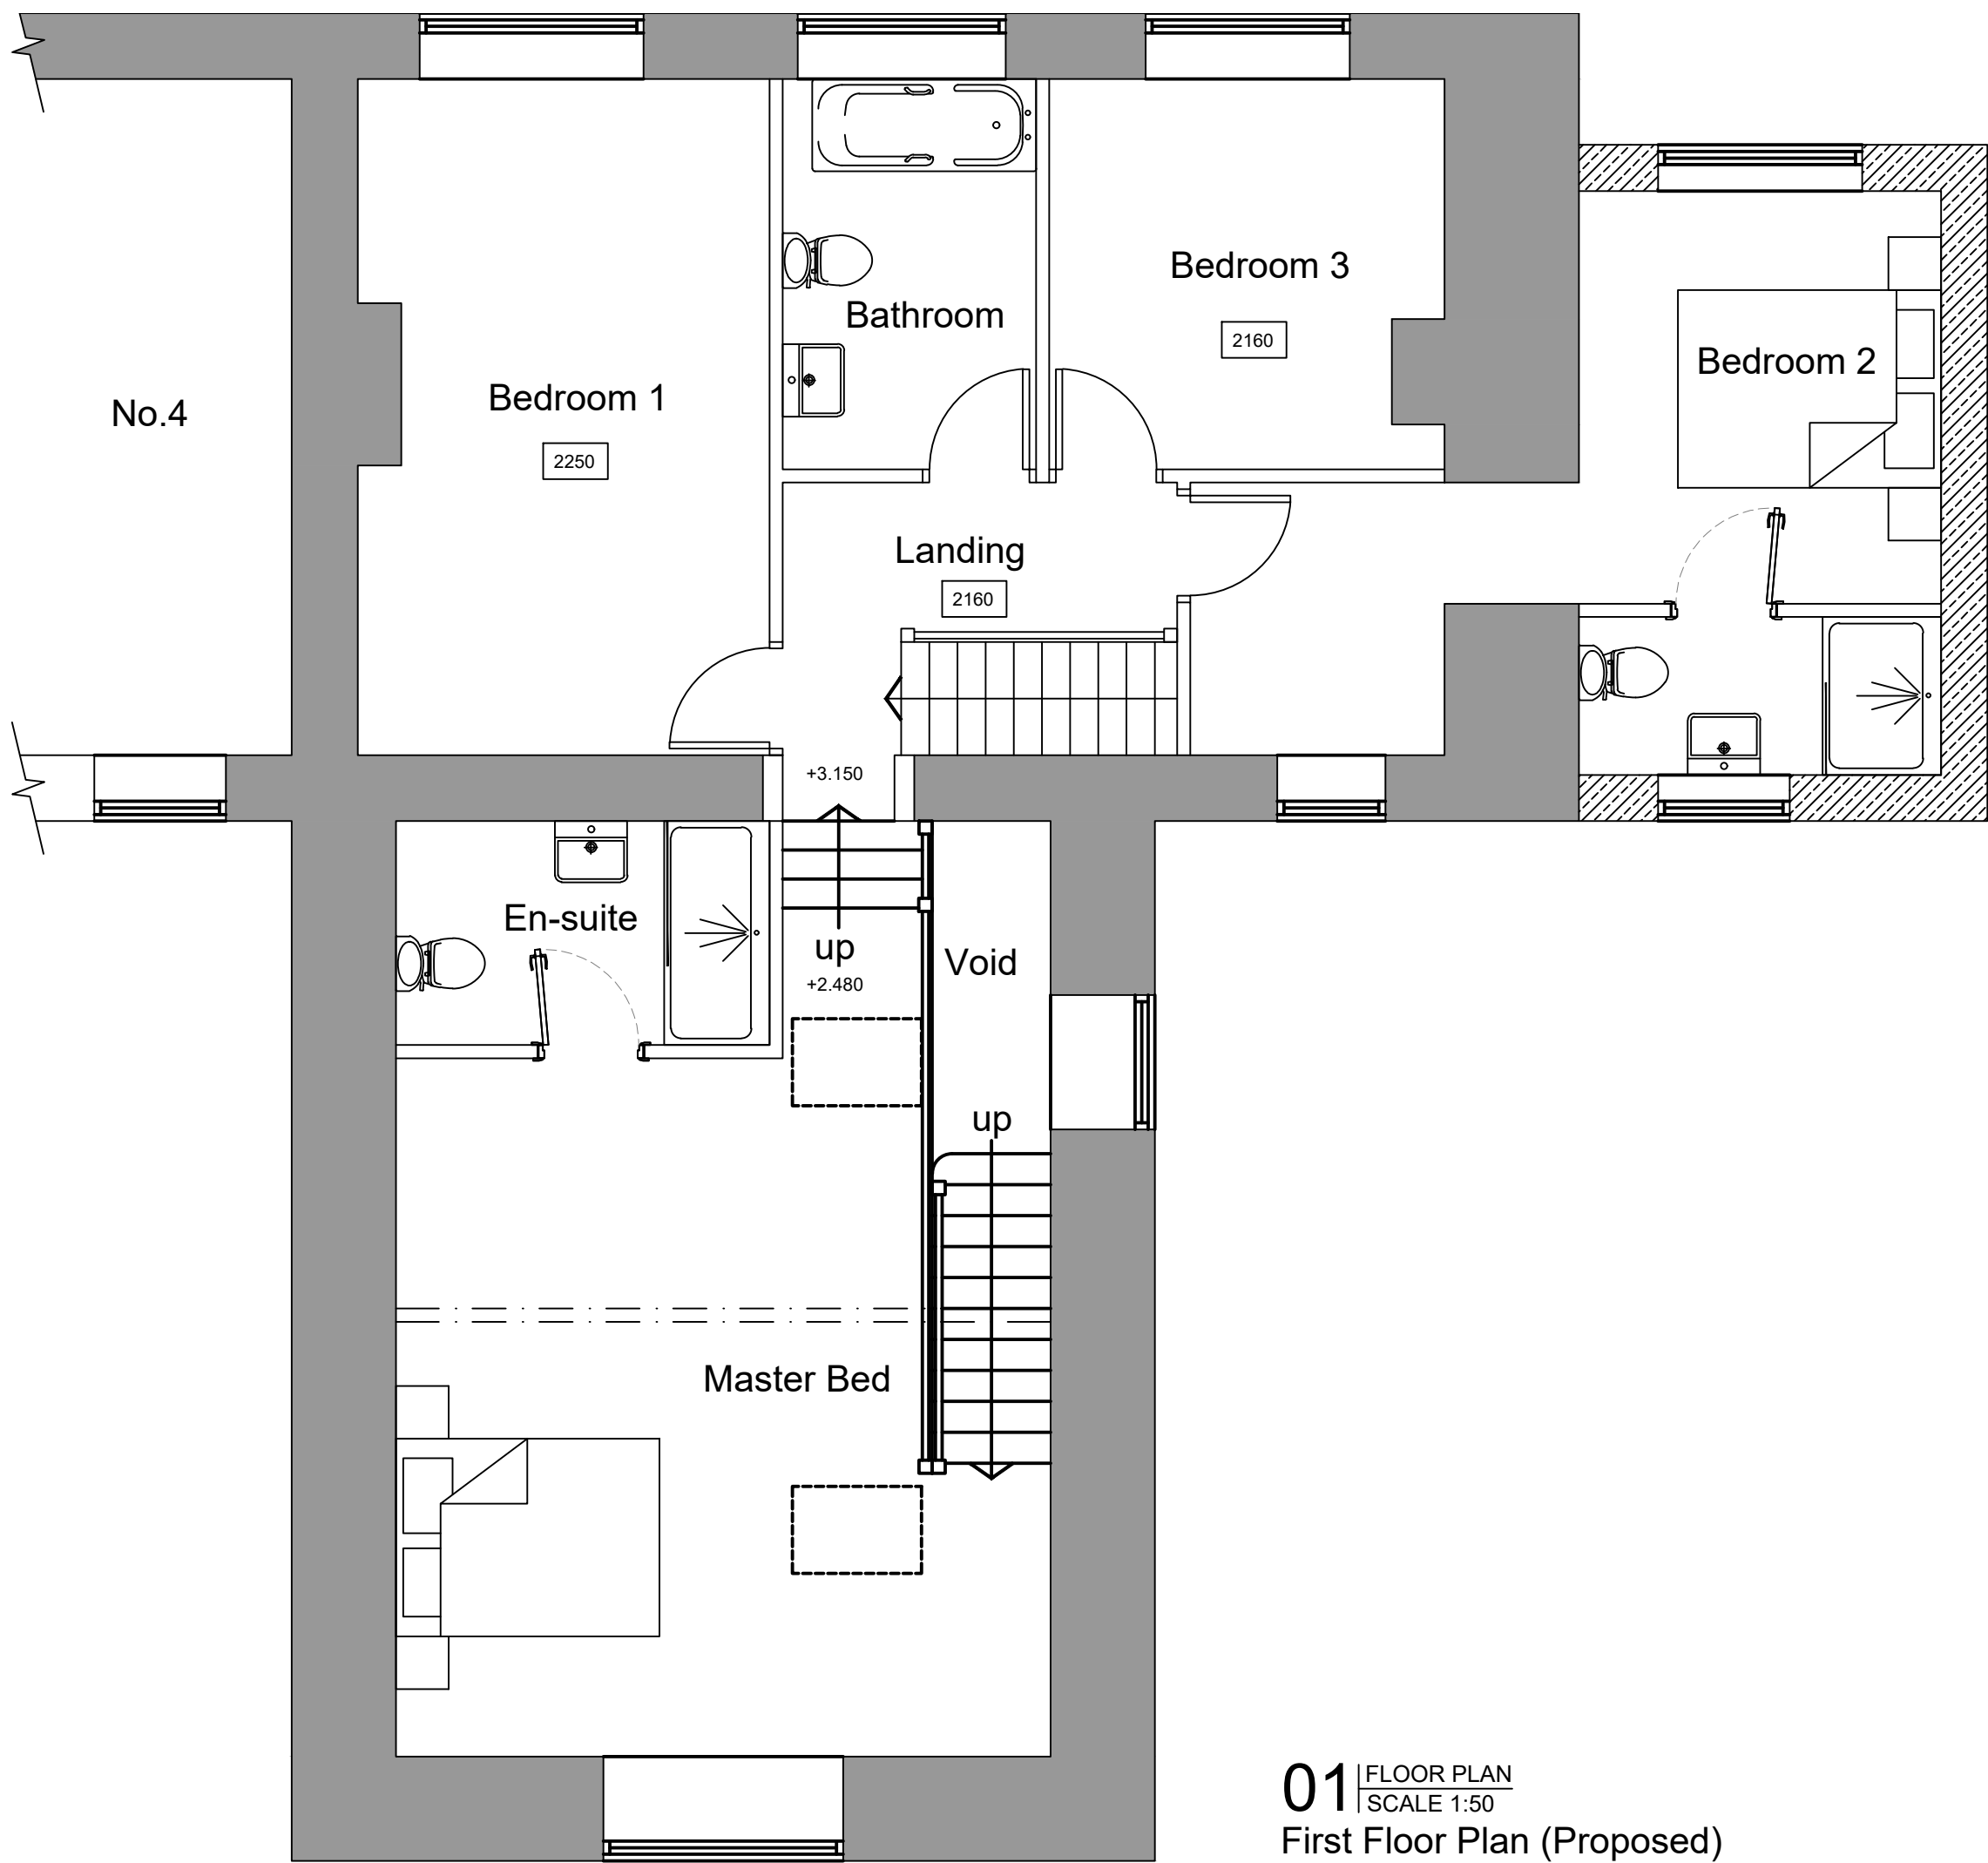

01 | FLOOR PLAN  
SCALE 1:50  
First Floor Plan (Proposed)

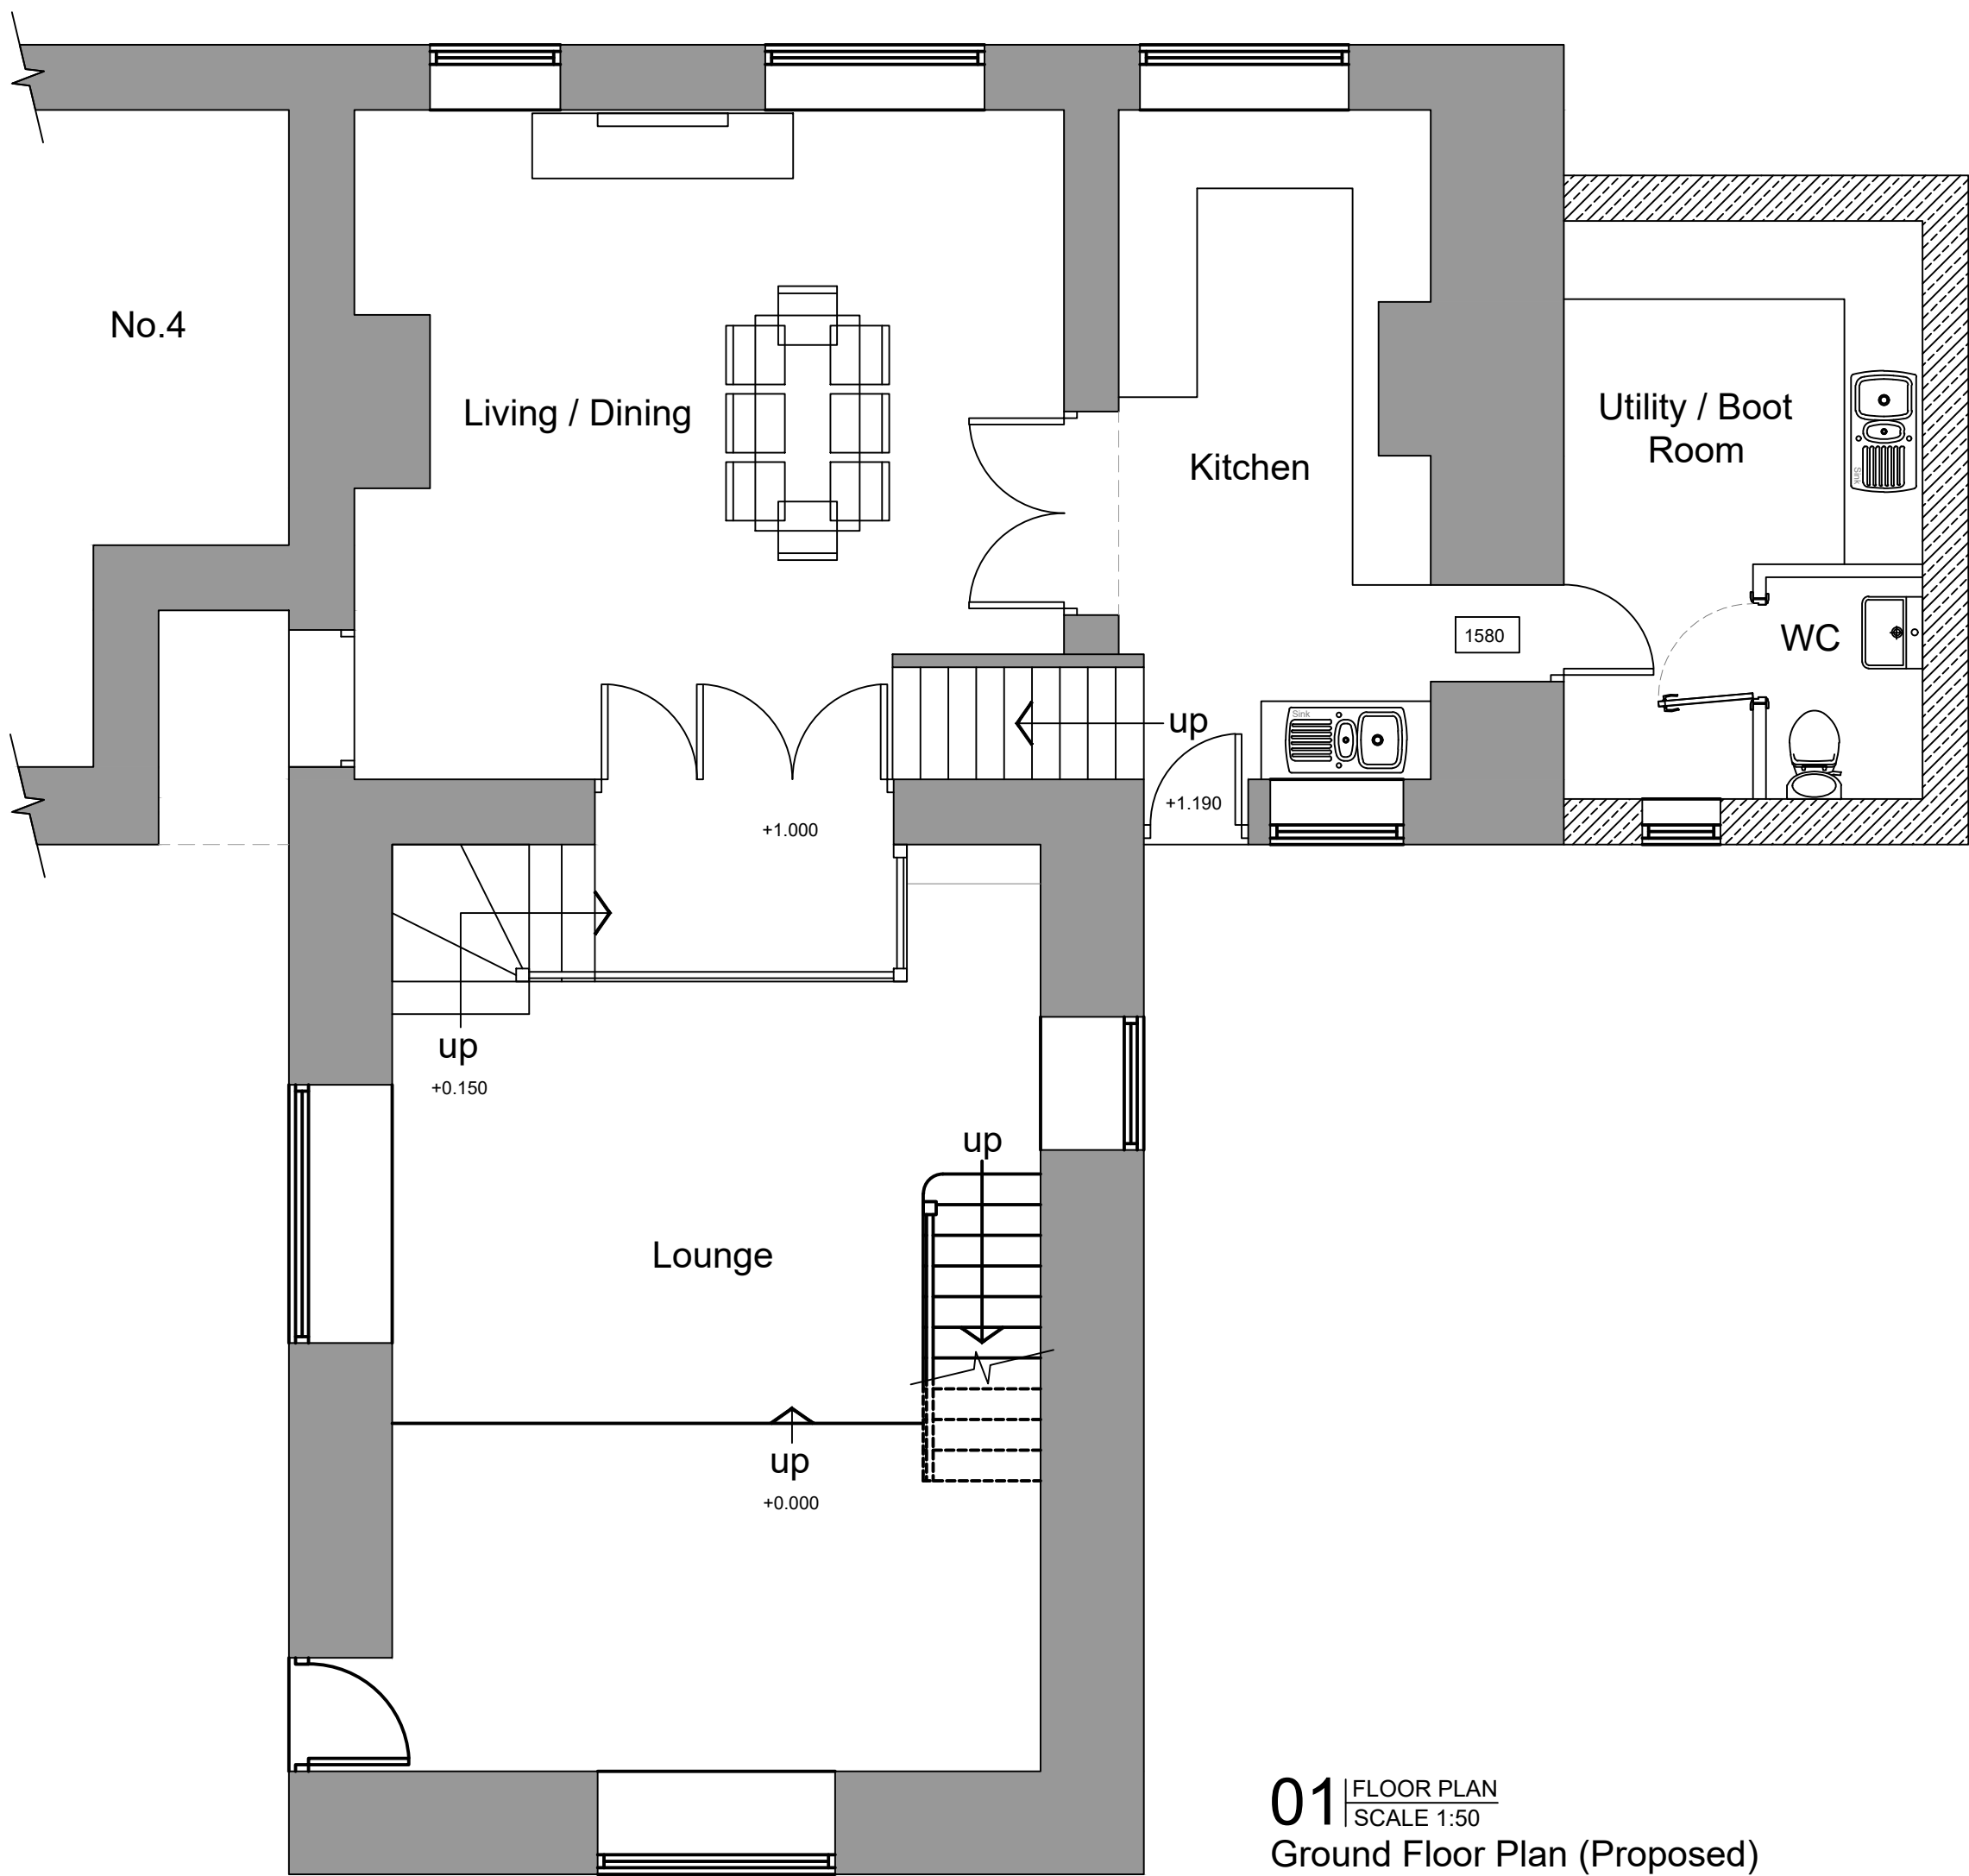

01 | FLOOR PLAN  
SCALE 1:50  
Ground Floor Plan (Proposed)

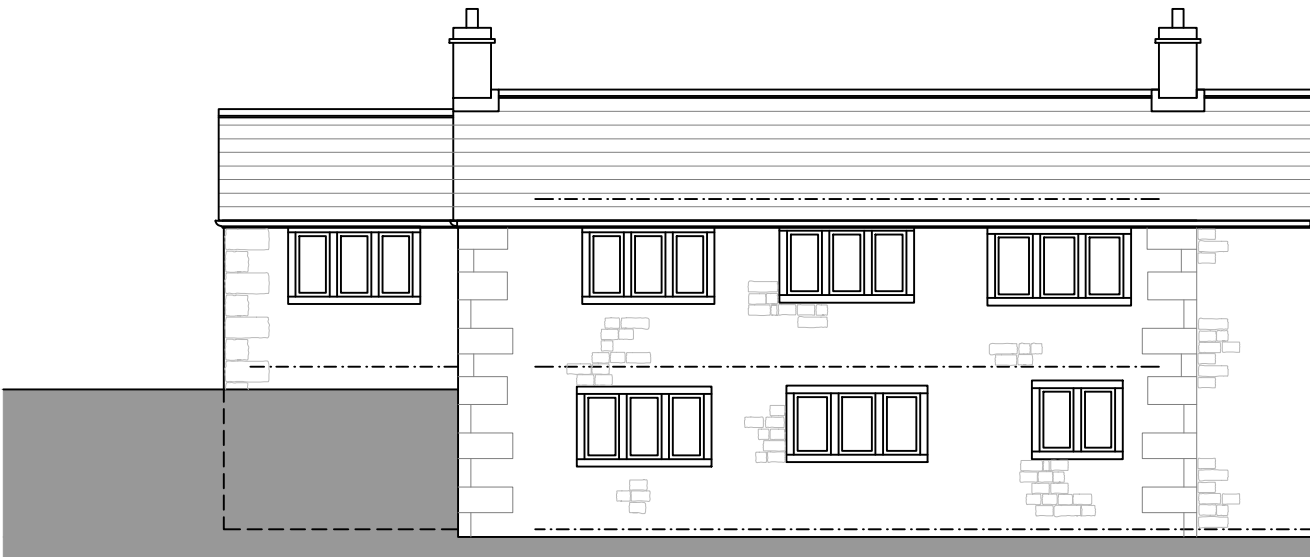


South East Elevation (Proposed)



North West Elevation (Proposed)

02 | ELEVATIONS  
SCALE 1:100

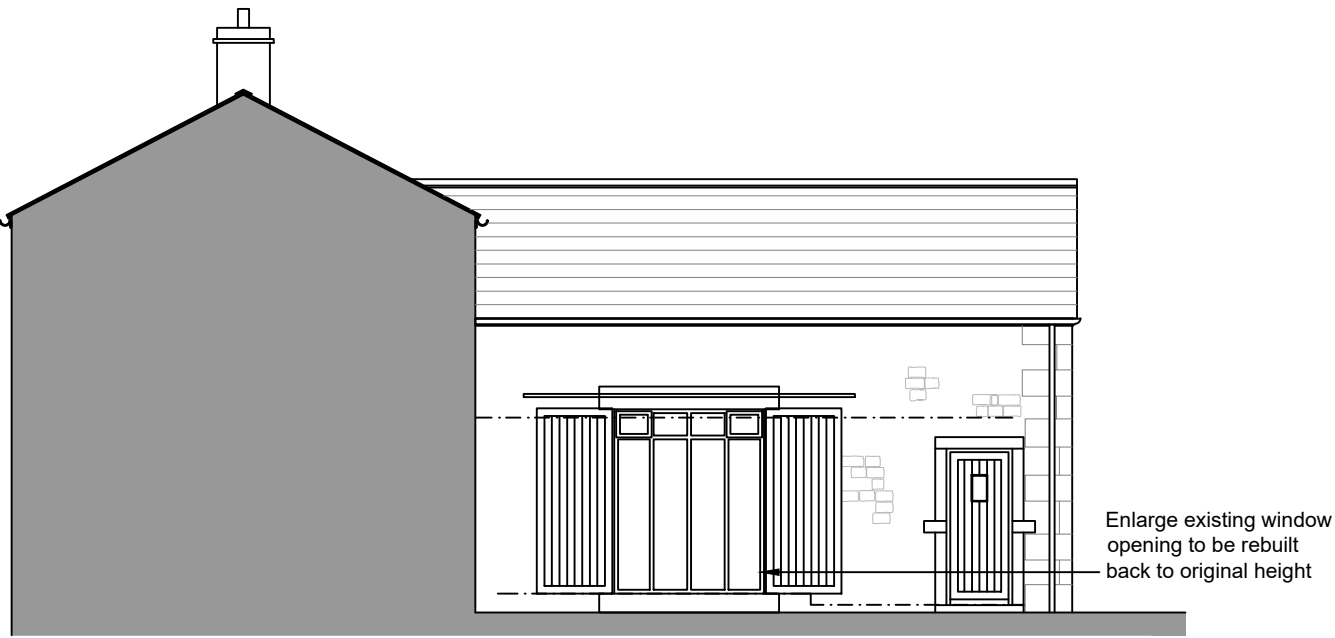

North East Elevation (Proposed)



South West Elevation (Proposed)



03 | PROPOSED SITE PLAN  
SCALE 1:200

| Rev |   | Date     | Initial |
|-----|---|----------|---------|
| A   | 1. Chimney stack added to existing house.<br>2. Window feature added to gable end of extension to replicate feature on rear elevation.<br>3. External sliding doors added to NE elevation.<br>4. First floor layout amended.<br>5. Proposed garage reduced in size. | 31.12.19 | OP      |
| B   | 1. Site Plan amended.   | 05.01.20 | OP      |
| C   | 1. Proposed floor level & stone threshold level amended on NW elevation to suit comments from Conservation & Design Officer.   | 21.05.20 | OP      |
| D   | 1. Doors between Kitchen & Dining amended.<br>2. Doors between Dining & Lounge amended.<br>3. Conservation roof windows added.<br>4. First floor layout amended in extg barn.                                                                                       | 25.05.20 | OP      |

|                                                             |            |     |
|-------------------------------------------------------------|------------|-----|
| Client                                                      |            |     |
| Mr Keon Ryall                                               |            |     |
| Project                                                     |            |     |
| No. 3 Two Gates,<br>Slaithwaite,<br>HUDDERSFIELD<br>HD7 5UG |            |     |
| Drawing                                                     |            |     |
| Proposed Floor Plans, Elevations<br>& Site Plan             |            |     |
| Drawing number                                              |            |     |
| 1106 (PL) 03                                                |            | D   |
|                                                             |            | rev |
| Scale 1:50 & 1:00 @ A1 Drawn OP                             |            |     |
| Date 01.10.19                                               | Checked -- |     |