




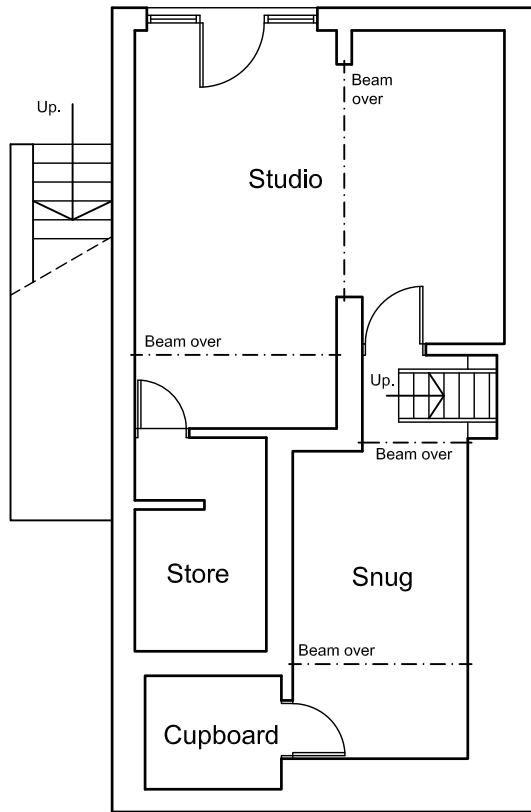

Lower Ground Floor Plan

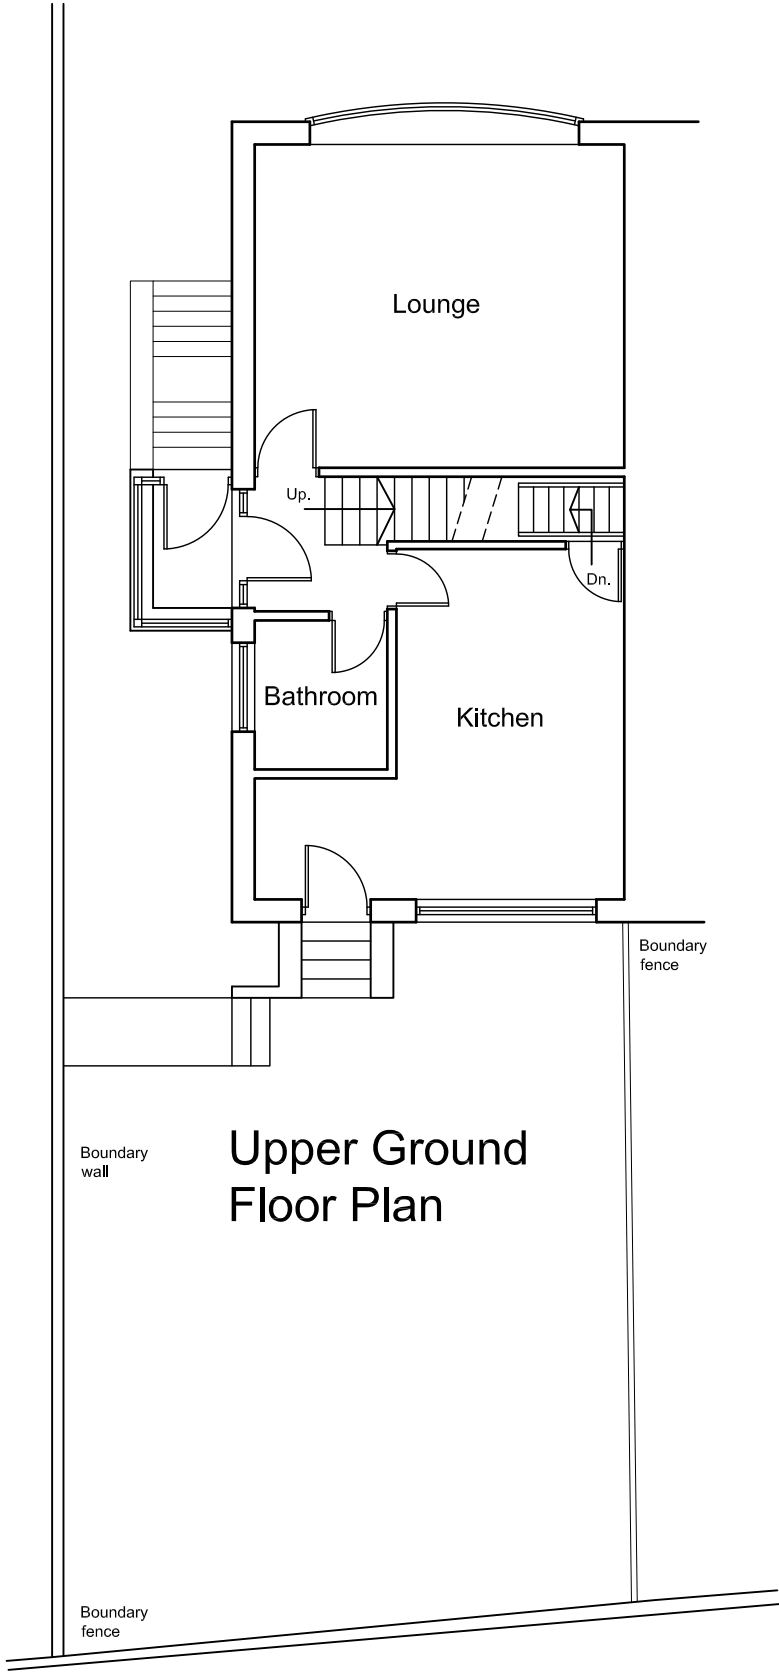


Upper Ground Floor Plan

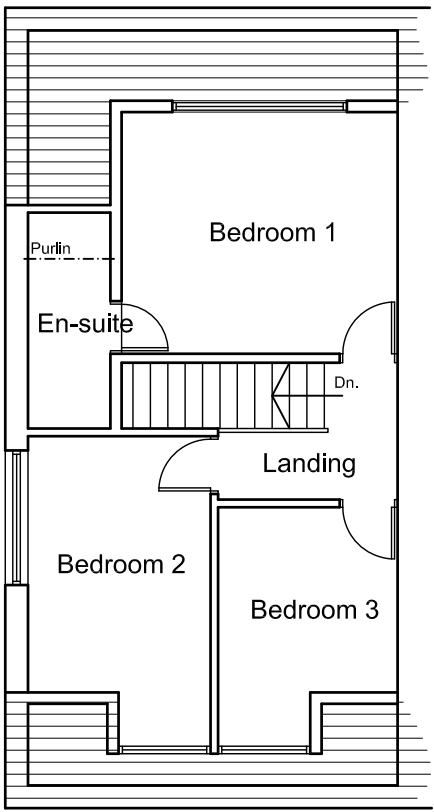

First Floor Plan



Location Plan - 1:1250

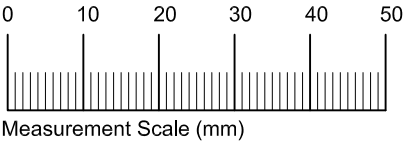

| Revisions                           |                                            |
|-------------------------------------|--------------------------------------------|
|                                     |                                            |
| Project:                            |                                            |
| Extensions and Alterations          |                                            |
| at                                  | 16 Keats Drive<br>Heckmondwike<br>WF16 0PF |
| for                                 | Mr. M. Dean                                |
| Existing Floor Plan & Location Plan |                                            |
| Date                                | January 2020                               |
| Scales                              | 1:100 @ A3                                 |
| Drawing No.                         | 2009-01                                    |