




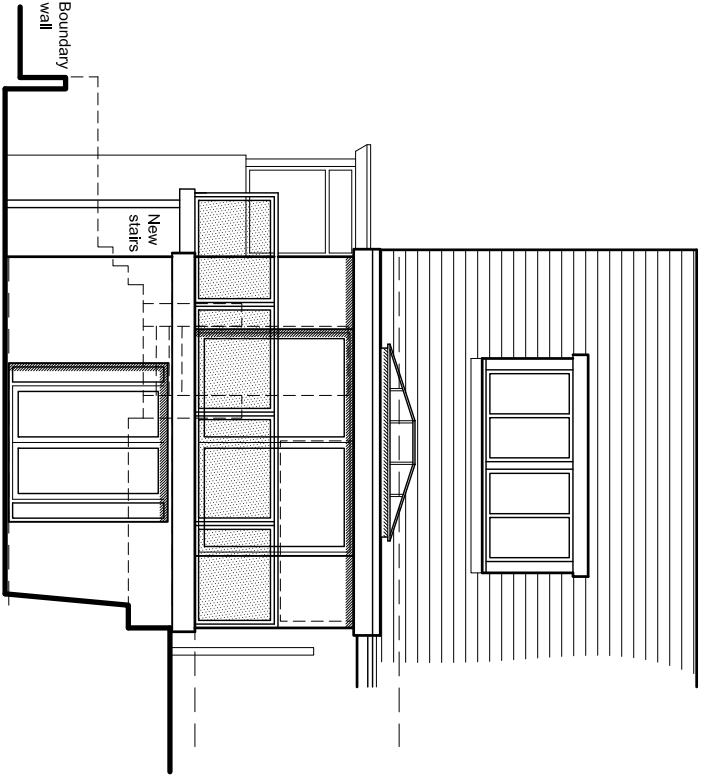


Rear Elevation

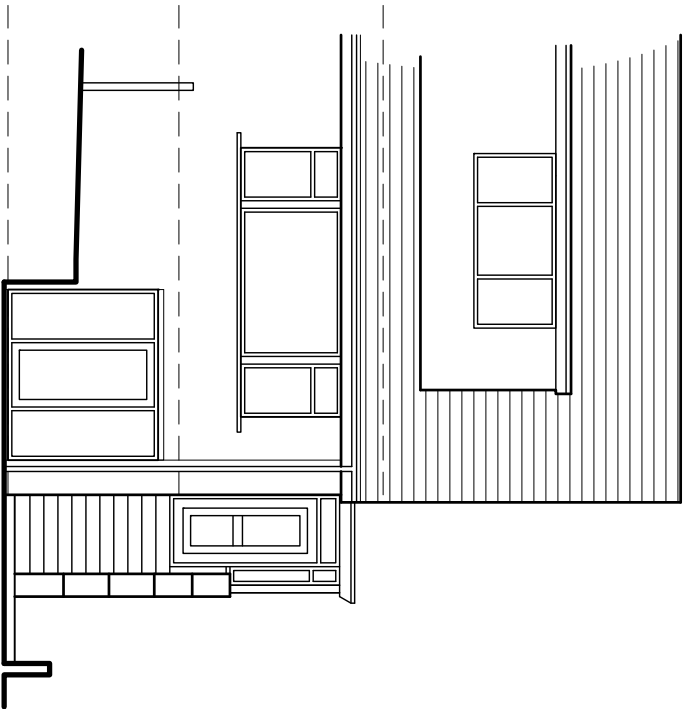

Front Elevation

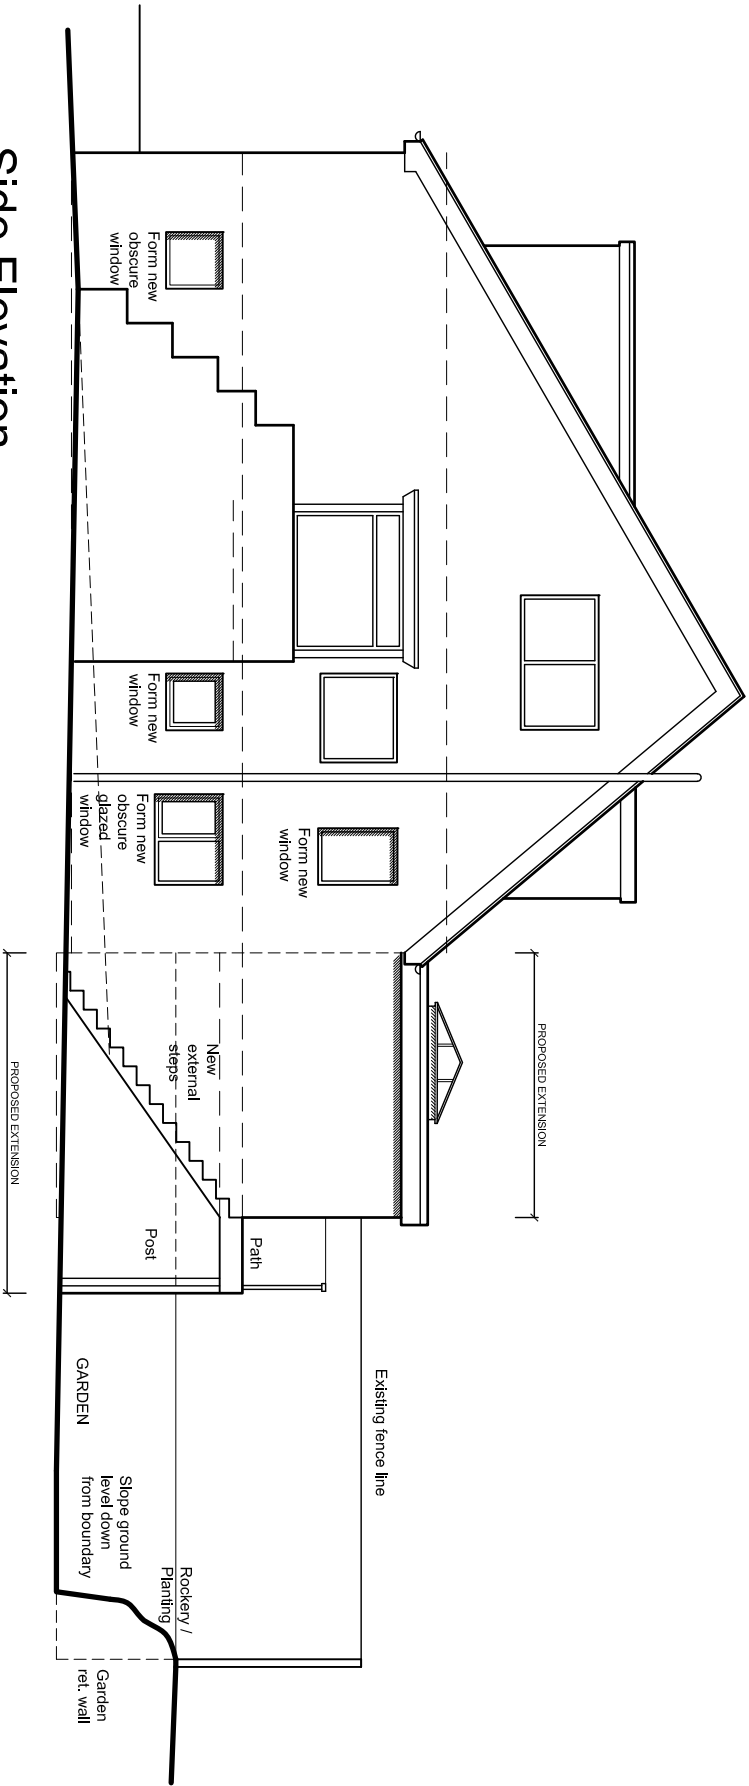

Side Elevation

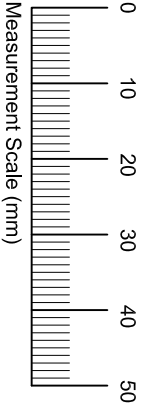

Revisions		31.01.20
Rev A: Client amendments		13.03.20
Rev B: Planning amendments		14.03.20
Rev C: Client amendments		
Project:		
Extensions and Alterations		
at 16 Keats Drive		
Heckmondwike		
WF16 0PF		
for Mr. M. Dean		
Proposed Elevations		
Date	January 2020	
Scales	1:100 @ A3	
Drawing No.	2009-04C	