




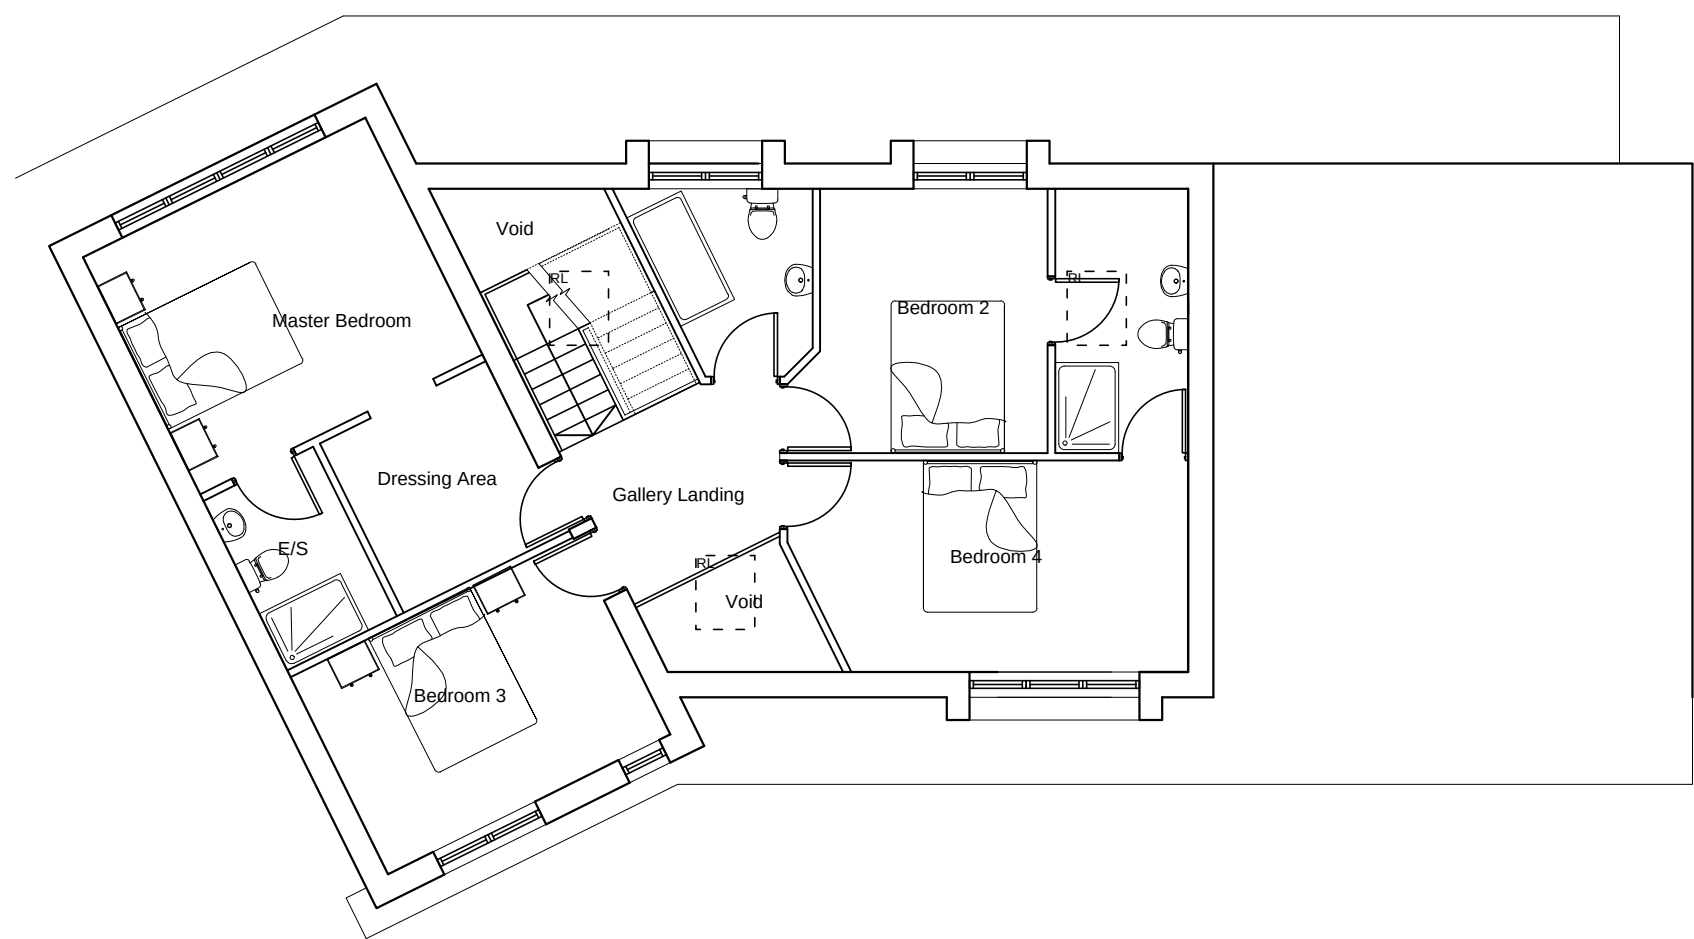

FIRST FLOOR PLAN

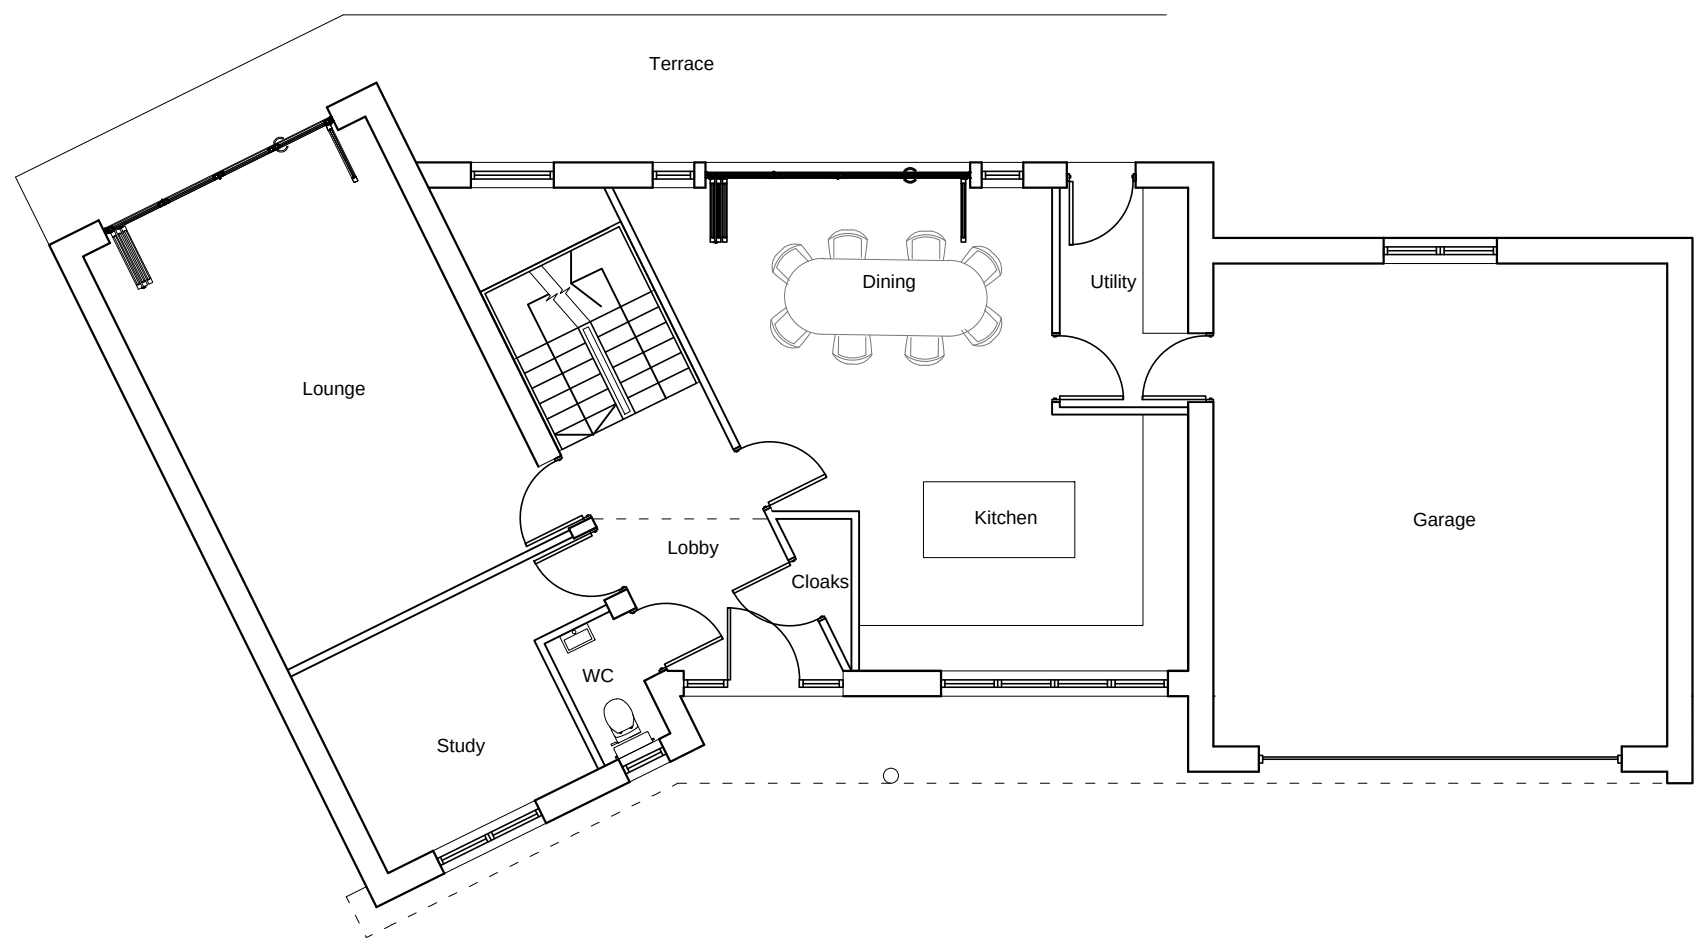


GROUND FLOOR PLAN

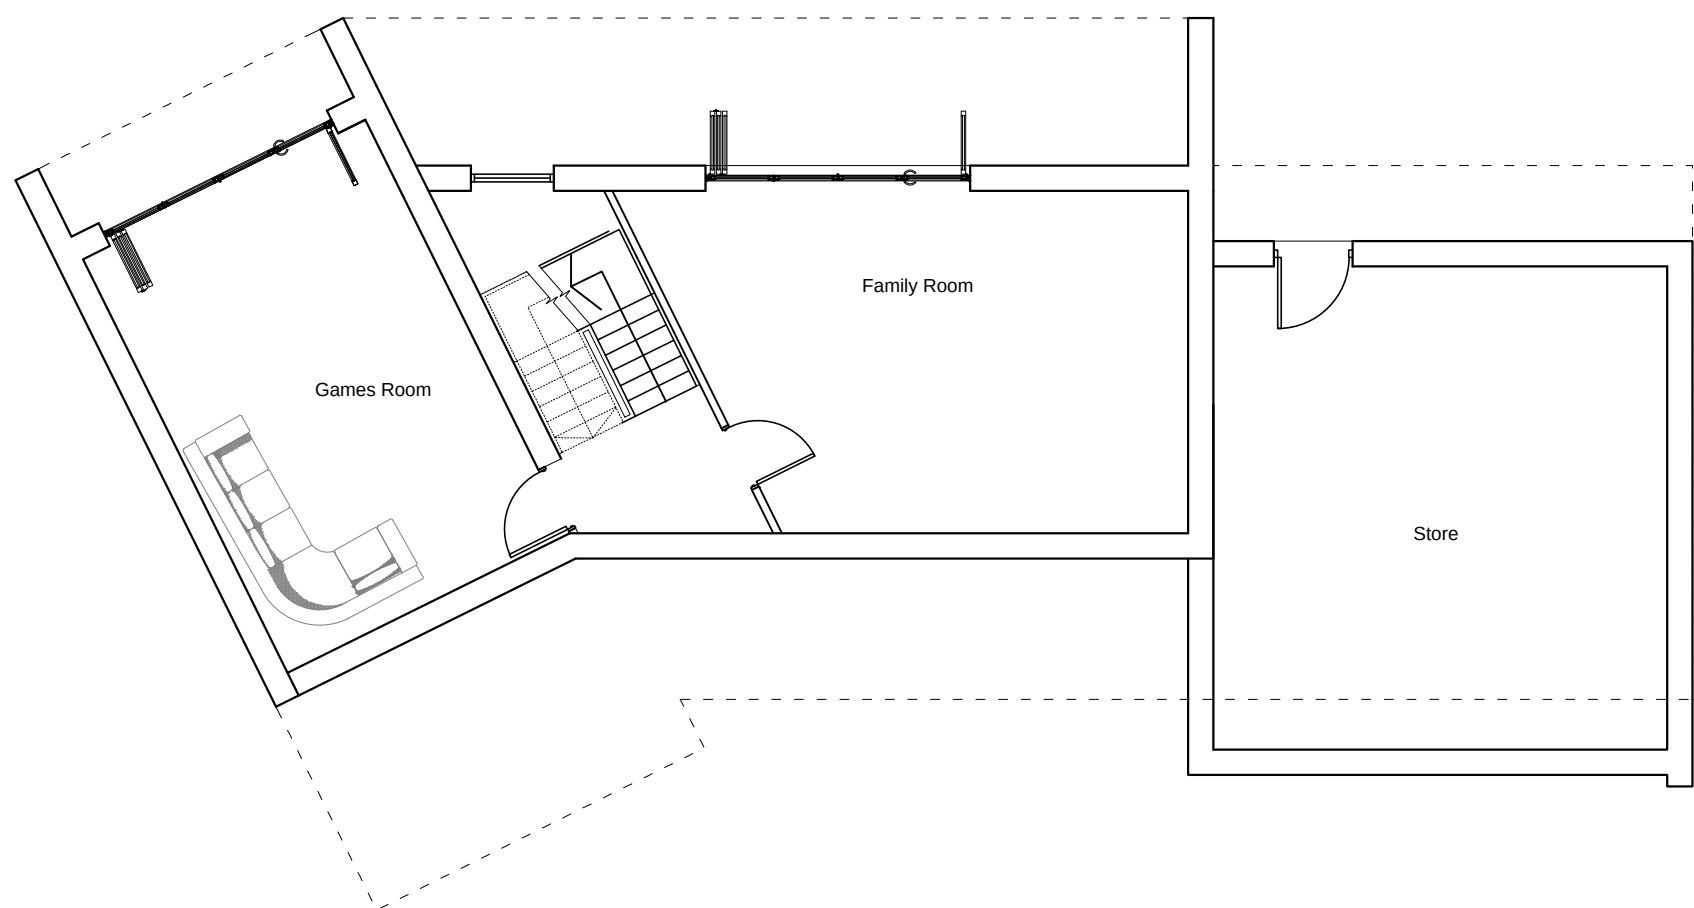

BASEMENT FLOOR PLAN




FRONT ELEVATION

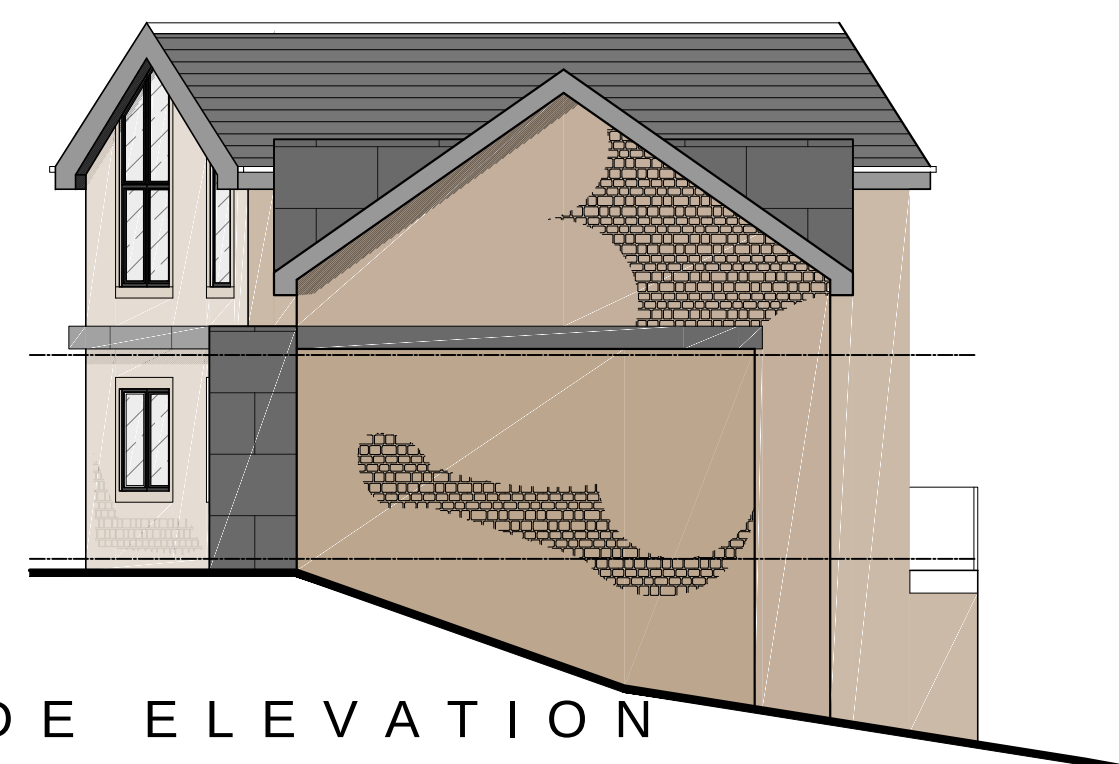

SIDE ELEVATION



REAR ELEVATION

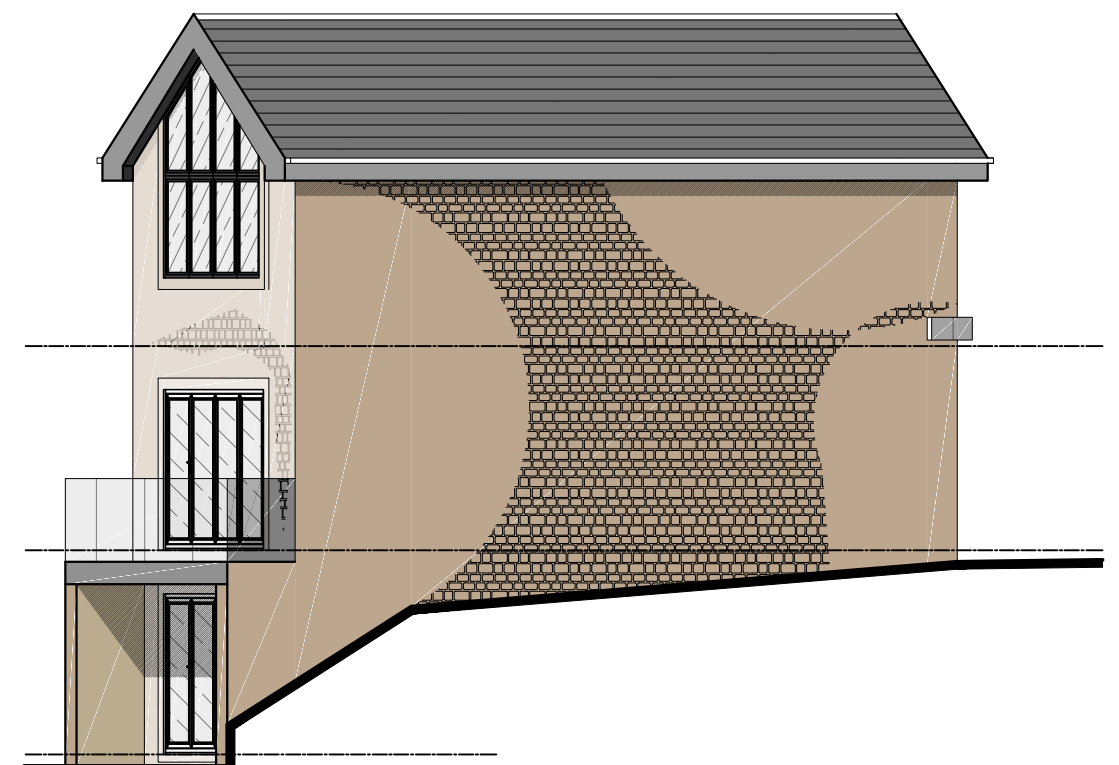

SIDE ELEVATION



SITE PLAN

SCALE 1:200

Only figured dimensions should be used.
Scaled dimensions should be checked with the Architect.
This drawing together with the design, is the property and copyright of the Architect and must not be reproduced without written permission

C	Driveway and highway access amended to improve visibility.	JF	JC	20.09.19
B	Garage moved following neighbour consultation	JF	JC	07.08.19
A	Line of previous approval shown on site plan, house repositioned	JF	JC	23.07.19
rev	description	drawn	auth	date

DO NOT SCALE OFF THIS DRAWING



acumen
designers & architects

acumenarchitects.co.uk 01484 546000
Headrow House, Old Leeds Road, Huddersfield, HD1 1SG

Client MR J. COSGROVE			
Project NEW DWELLING TO REAR OF 6 STAFFORD HILL LANE, KIRKHEATON			
Project No 2031	Drawing No 03	Rev C	
Description PROPOSED PLANS & ELEVATIONS			
Scale 1:100 @ A1	Date Drawn JUN '19	Drawn By JF	Authorised By JC
Use: ☒ Design ☐ Tender ☐ Planning ☐ Building Regs ☐ Tender ☐ Comment ☐ Approval ☐ Construction			Printed as
Purpose of Issue			