


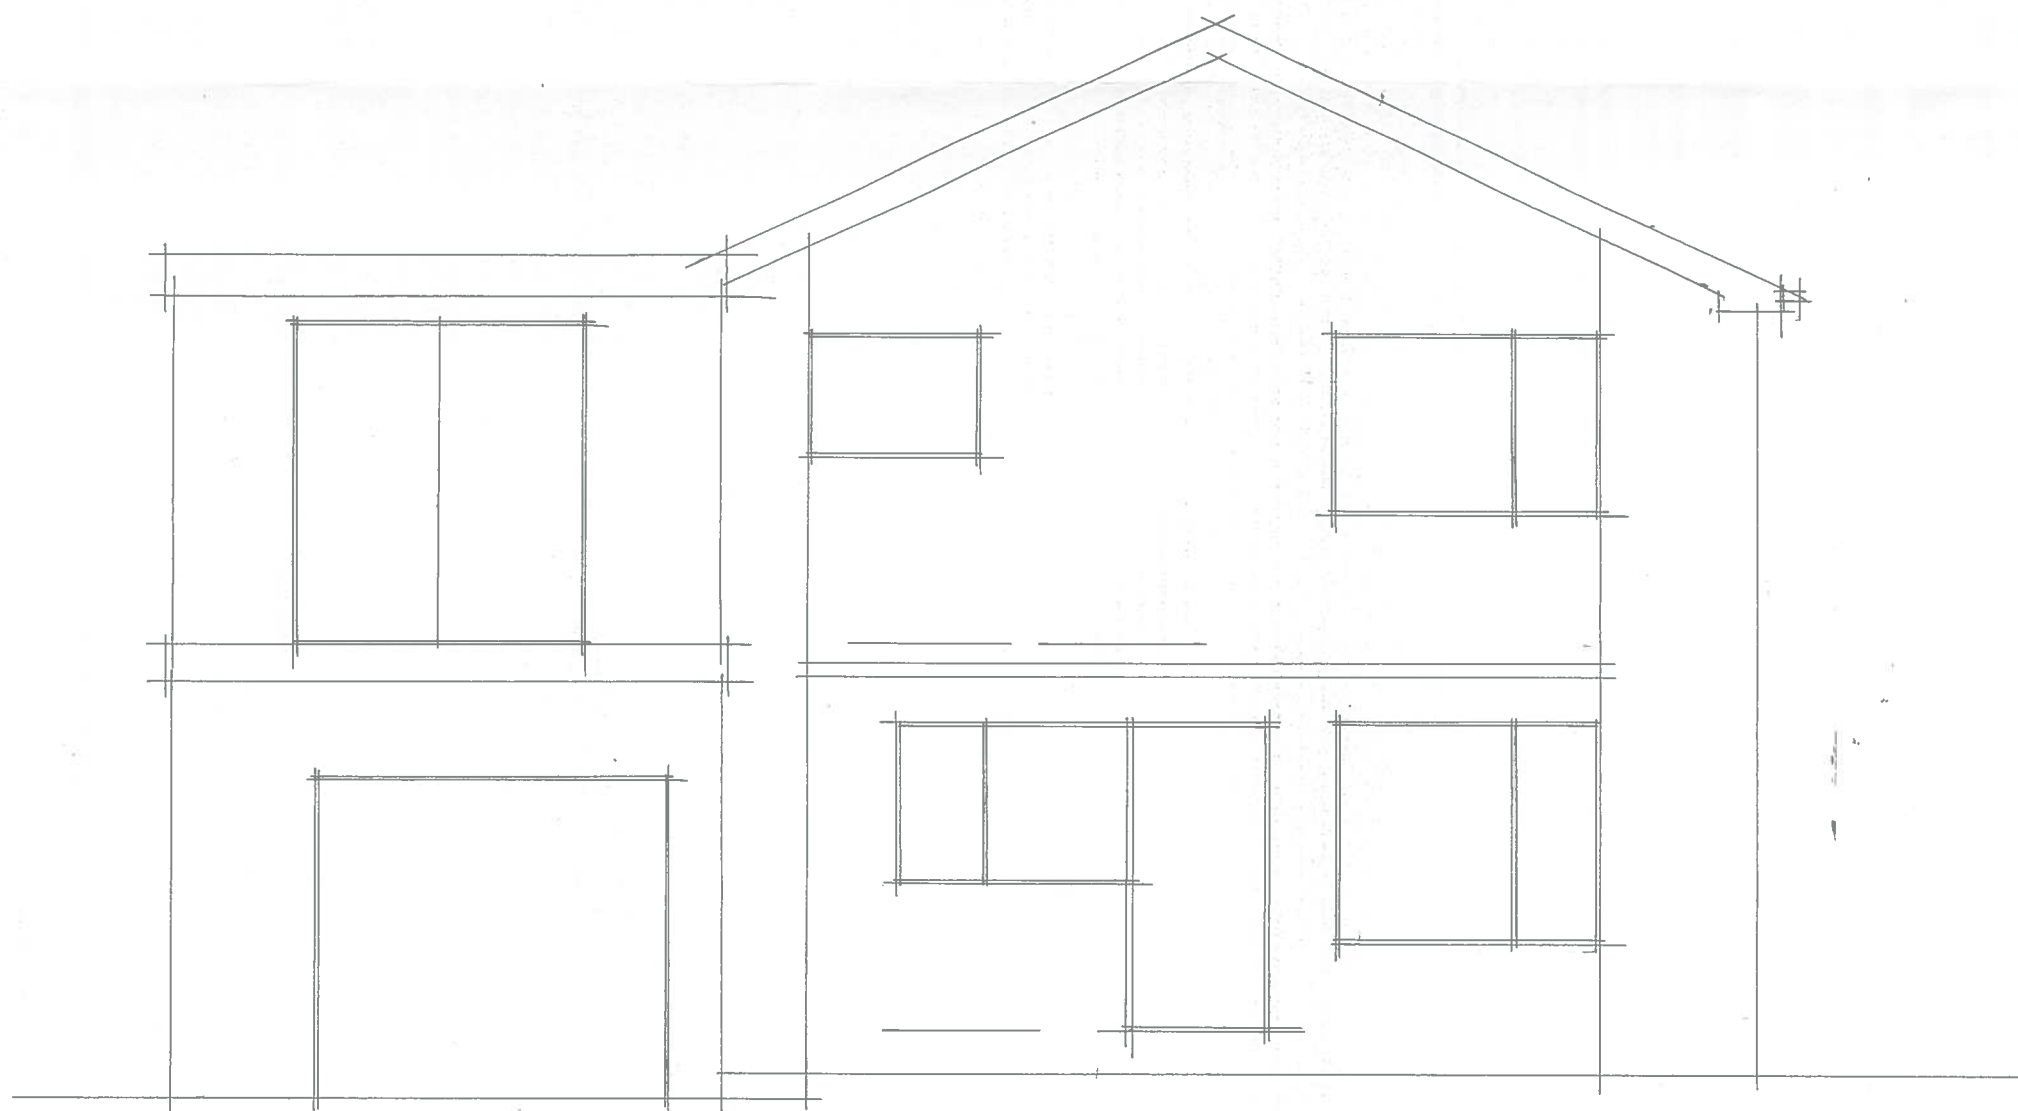

EXISTING FRONT ELEVATION



EXISTING REAR ELEVATION

27 HILLGROVE
SALENDINE NOOK
HUDDERSFIELD

DRG NO 1917-6 SCALE 1-50