



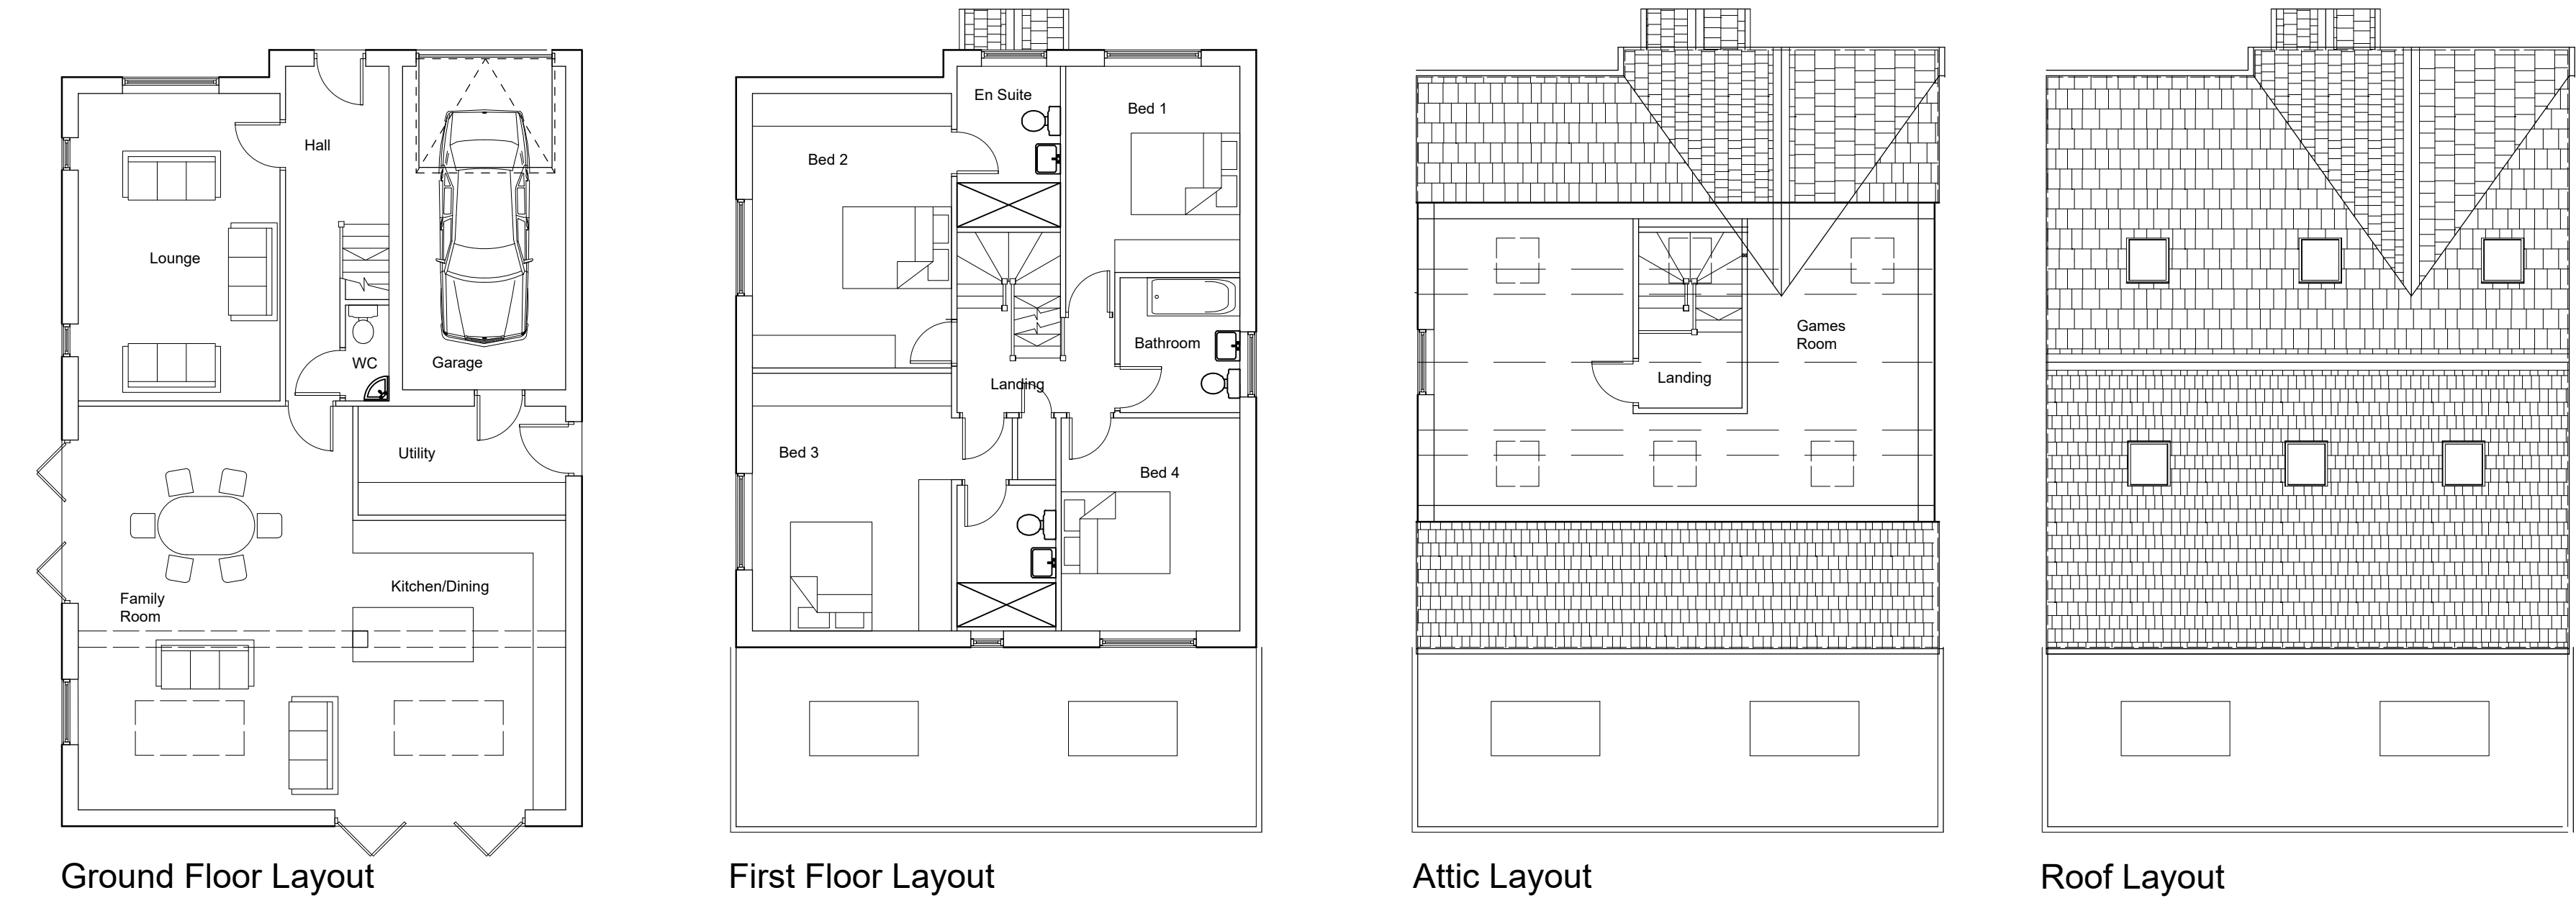


Ground Floor Layout First Floor Layout Attic Layout Roof Layout

New Plot 16
5 bed 2 ½ Storey
100m² + 91m² + 47m² + 18m²
238m² (2560ft²) + Garage
Footprint 134m²

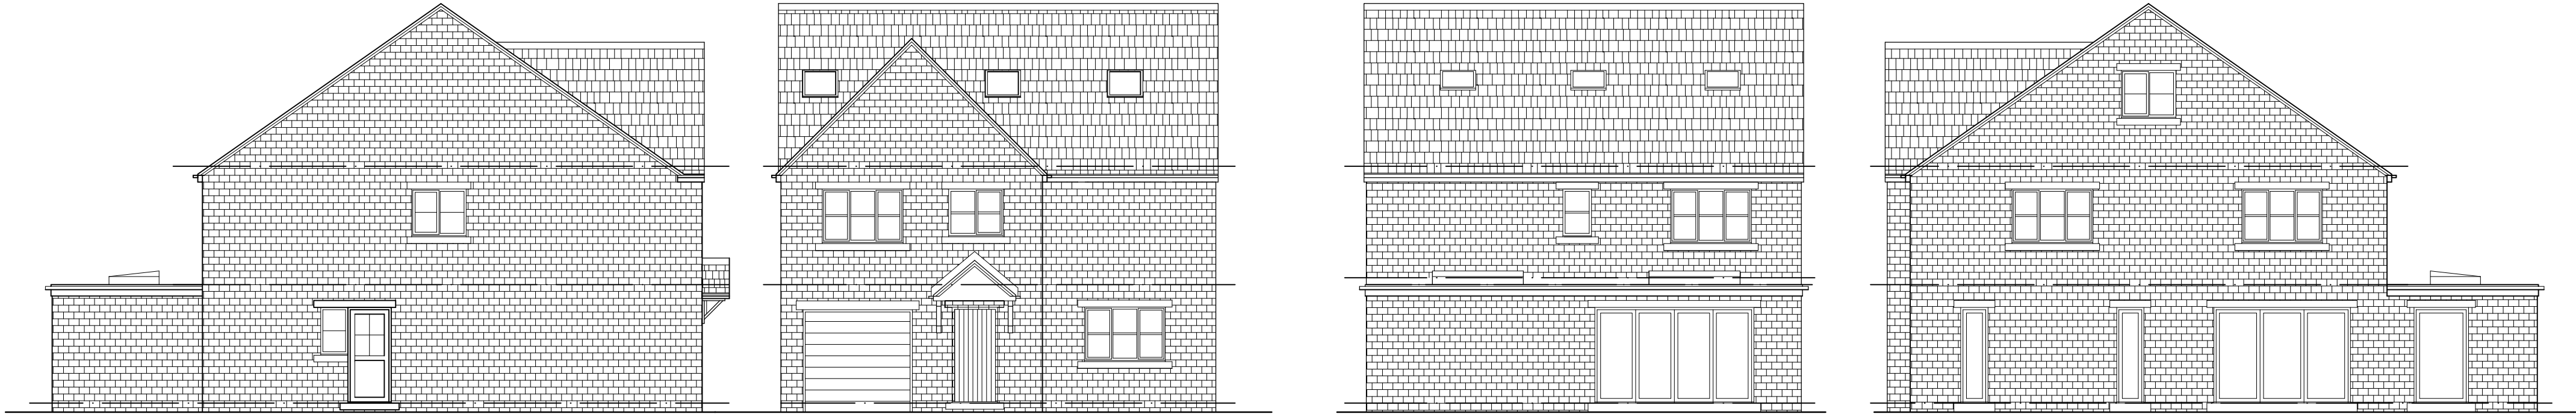


East Elevation Approach Elevation South Elevation West Elevation

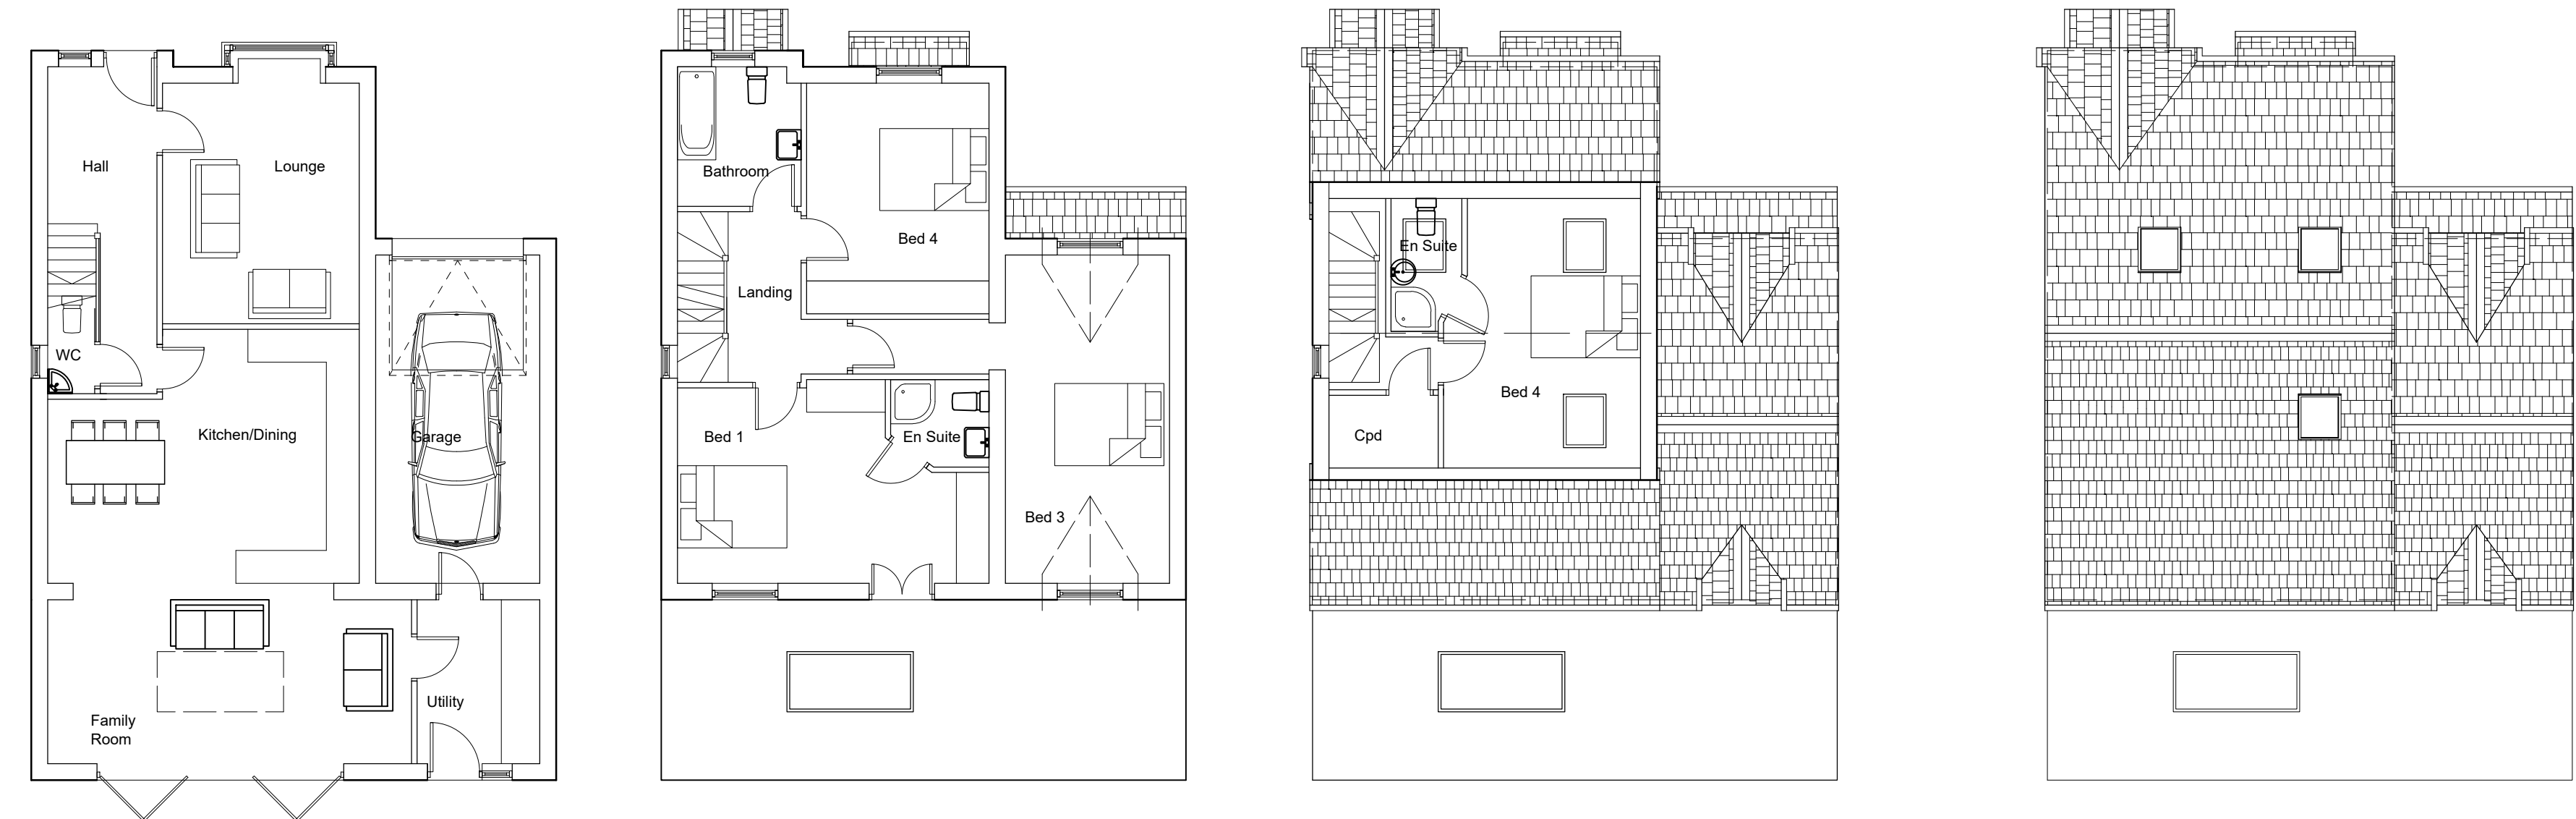

Ground Floor Layout First Floor Layout Attic Layout Roof Layout

Plot 19
4 bed 2 ½ Storey
81m² + 71m² + 28m² + 18m²
180m² (1935ft²) + Garage
Footprint 116m²

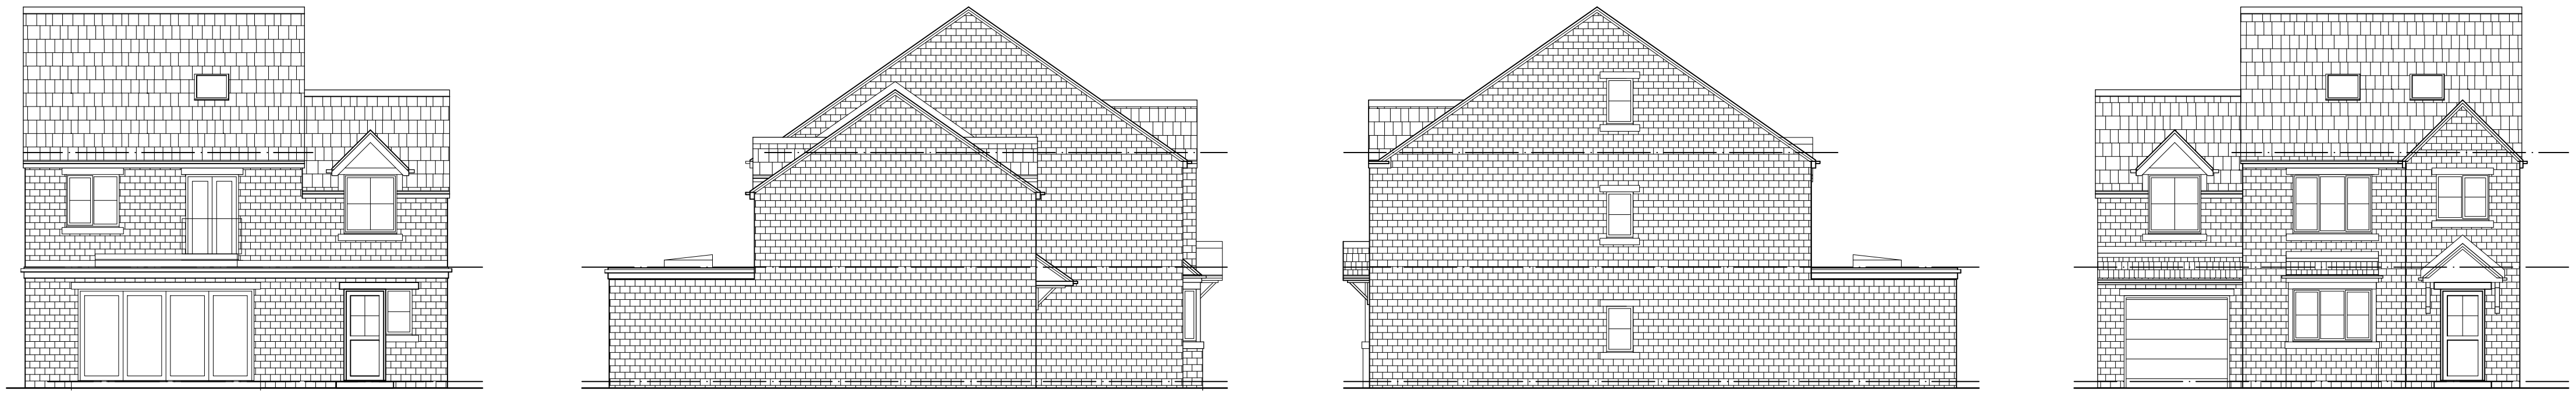

South Elevation East Elevation West Elevation Approach Elevation

NOTES
DO NOT SCALE FROM THIS DRAWING.
It is the Contractor's responsibility to check all governing dimensions and verify all dimensions on site before commencing any work or making any shop drawings.
This drawing is to be read in conjunction with schedules of work, specifications, bills of quantities and other relevant information. Any discrepancies are to be reported to the Project Architect.
Work and materials are to be in accordance with the Building Regulations and to comply with the relevant British Standards.
This drawing is copyright of Mark Brotherton Ltd and should not be reproduced in whole or part without their written permission.

Construction
Roofs - Artificial Blue Slate
Walls - Regular coursed pitched faced local stone
Windows - Coloured PVC-U
Drainage - New purpose designed foul and surface water drainage by specialist consultants

A	04 04 23	Plot 14 & 15 removed from drawing New Plot 16 added
Rev:	Date:	Notes:

FOX ARCHITECTURE & DESIGN
Fox Cottage, Whitley Road, Whitley
West Yorkshire, WF12 0LU
T 01924 459231
E info@foxarchitecture.co.uk
www.foxarchitecture.co.uk

Client:	John Brooke Builders		
Project:	Housing Proposals Lands Beck Way, Liversedge		
Drawing:	Plot 19 Details		
Date:	Feb 2020	Scale:	1:100@A1 1:200@A3
Drawing No:	0684/419	Rev:	A