


Plot 17

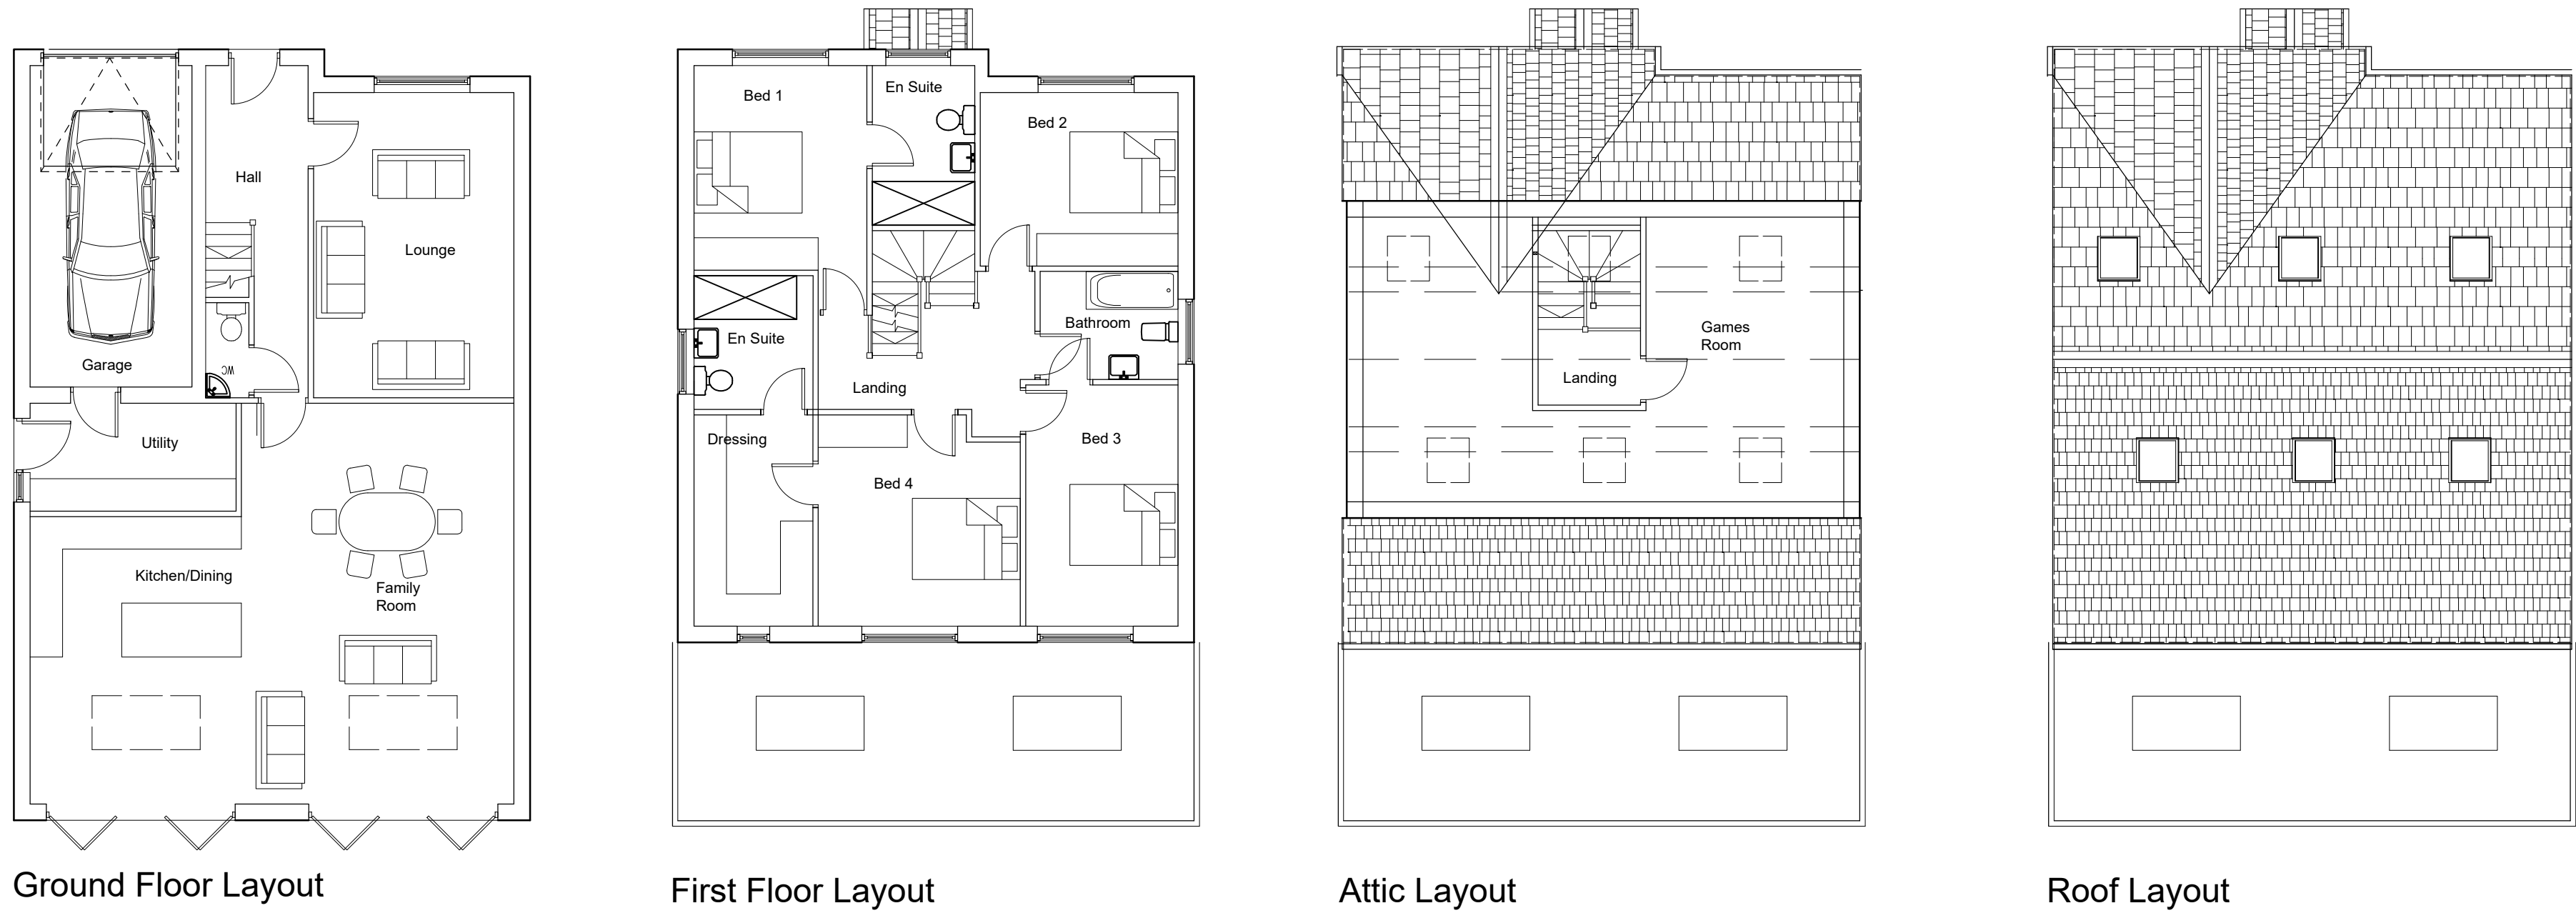

Ground Floor Layout

First Floor Layout

Attic Layout

Roof Layout



East Elevation

South Elevation


Approach Elevation

West Elevation

Plot 17

5 bed 2 1/2 Storey

100m² + 91m² + 47m² + 18m²
238m² (2560ft²) + Garage
Footprint 134m²

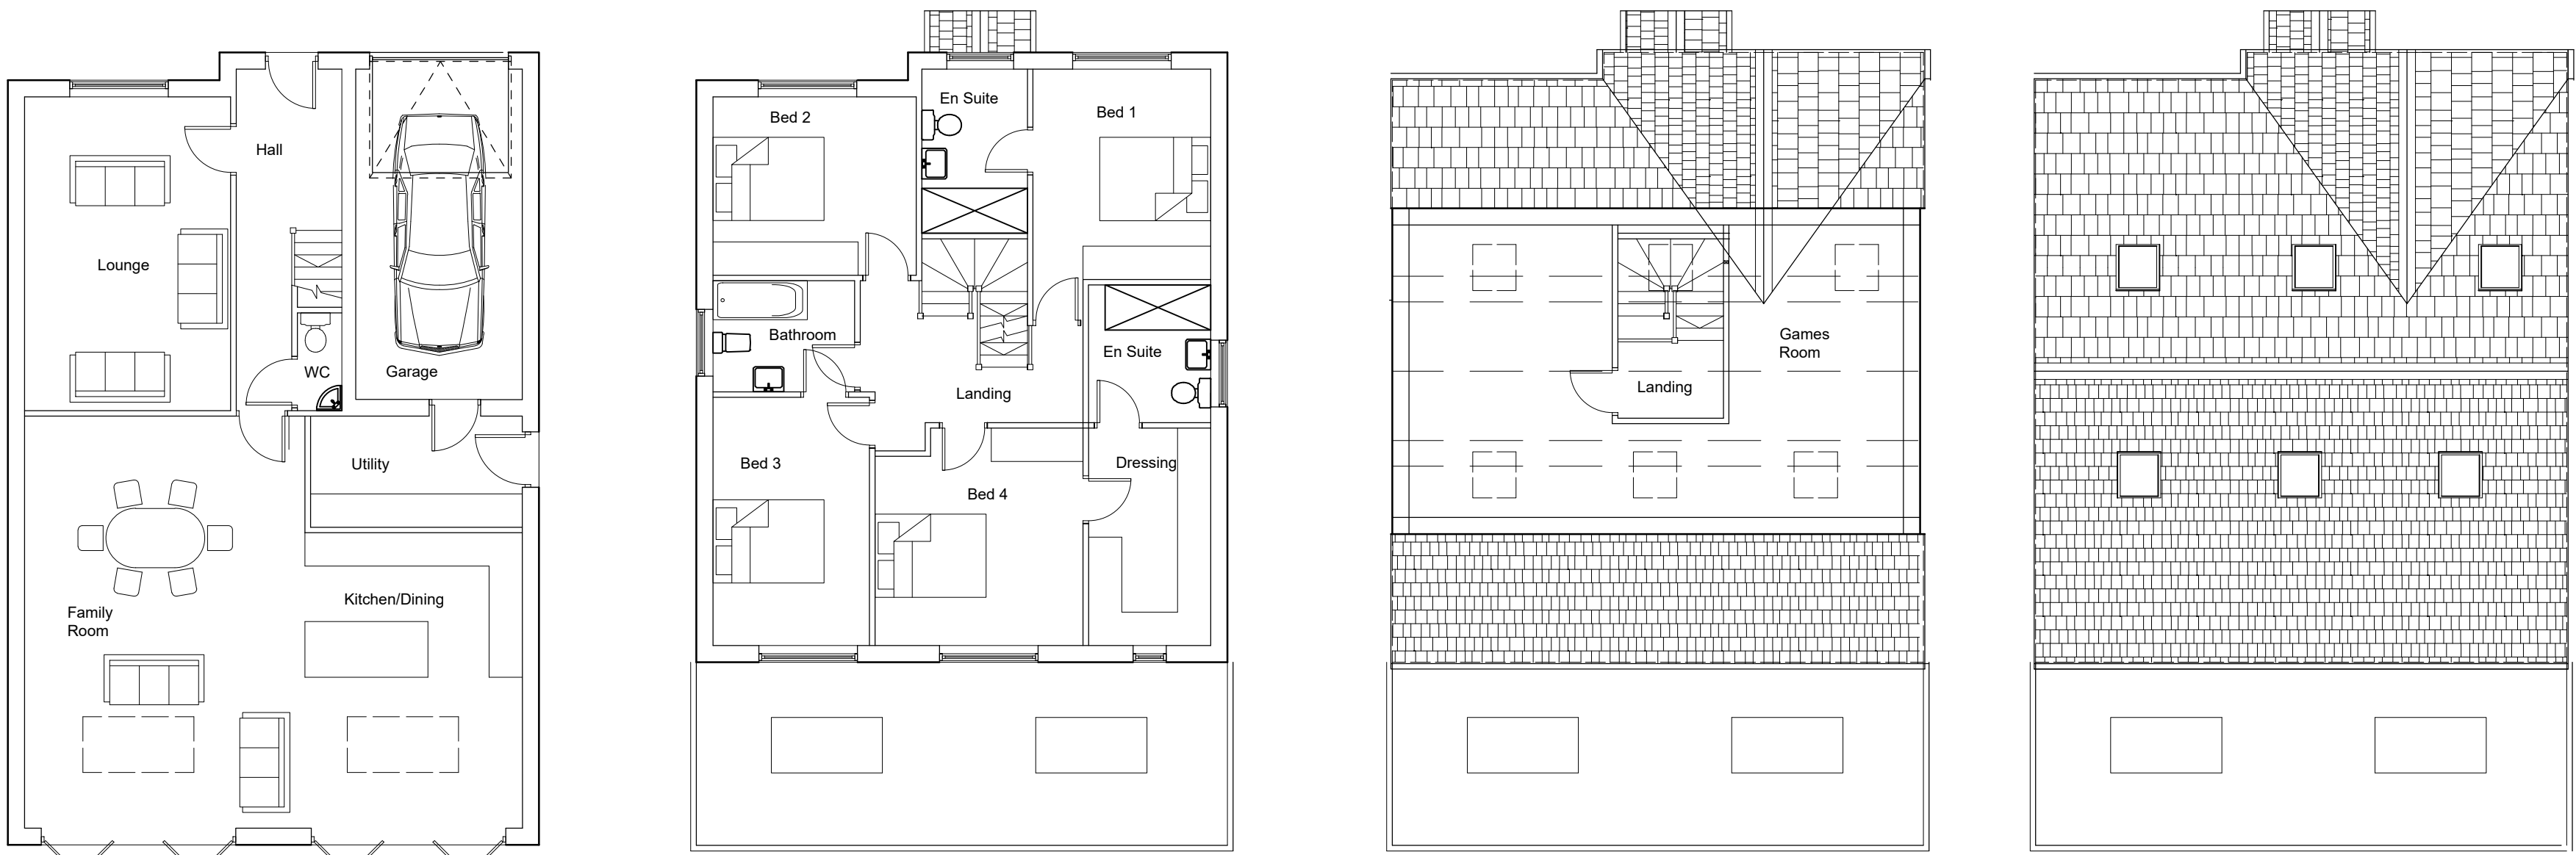

Ground Floor Layout

First Floor Layout

Attic Layout

Roof Layout



East Elevation

Approach Elevation

South Elevation

West Elevation

Plot 15 & 18

5 bed 2 1/2 Storey

100m² + 91m² + 47m² + 18m²
238m² (2560ft²) + Garage
Footprint 134m²

NOTES
DO NOT SCALE FROM THIS DRAWING.
It is the Contractor's responsibility to check all governing dimensions and verify all dimensions on site before commencing any work or making any shop drawings.
This drawing is to be read in conjunction with schedules of work, specifications, bills of quantities and other relevant information. Any discrepancies are to be reported to the Project Architect.
Work and materials are to be in accordance with the Building Regulations and to comply with the relevant British Standards.
This drawing is copyright of Mark Brotherton Ltd and should not be reproduced in whole or part without their written permission.

Construction
Roofs - Artificial Blue Slate
Walls - Regular coursed pitched faced local stone
Windows - Coloured PVC-U
Drainage - New purpose designed foul and surface water drainage by specialist consultants

A	04 04 23	Plot 15 added Plot 16 removed
Rev:	Date:	Notes:

FOX ARCHITECTURE & DESIGN
Fox Cottage, Whitley Road, Whitley
West Yorkshire, WF12 0LU
T 01924 459231
E info@foxarchitecture.co.uk
www.foxarchitecture.co.uk

Client:	John Brooke Builders		
Project:	Housing Proposals Lands Beck Way, Liversedge		
Drawing:	Plot 16, 17 & 18 Details		
Date:	Feb 2020	Scale:	1:100@A1 1:200@A3
Drawing No:	0684/420	Rev:	A