




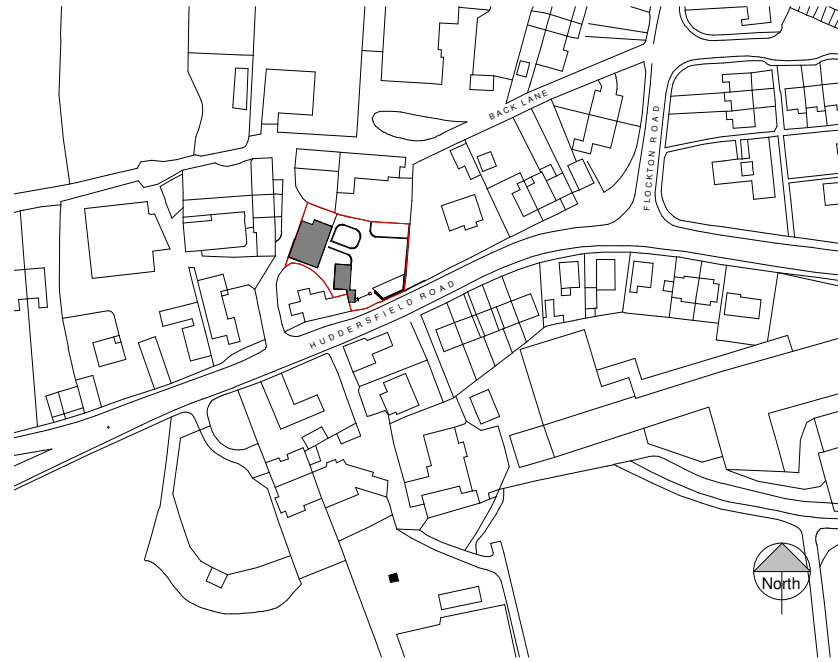

Location Plan
1 : 1250

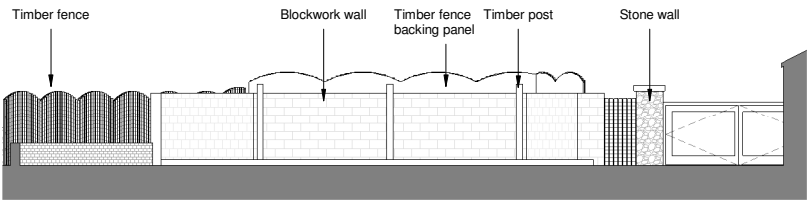


Existing North Elevation
1 : 100

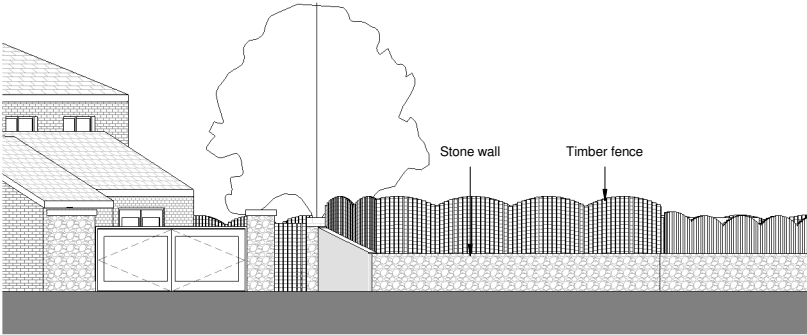


Existing South Elevation
1 : 100



Existing East Elevation
1 : 100

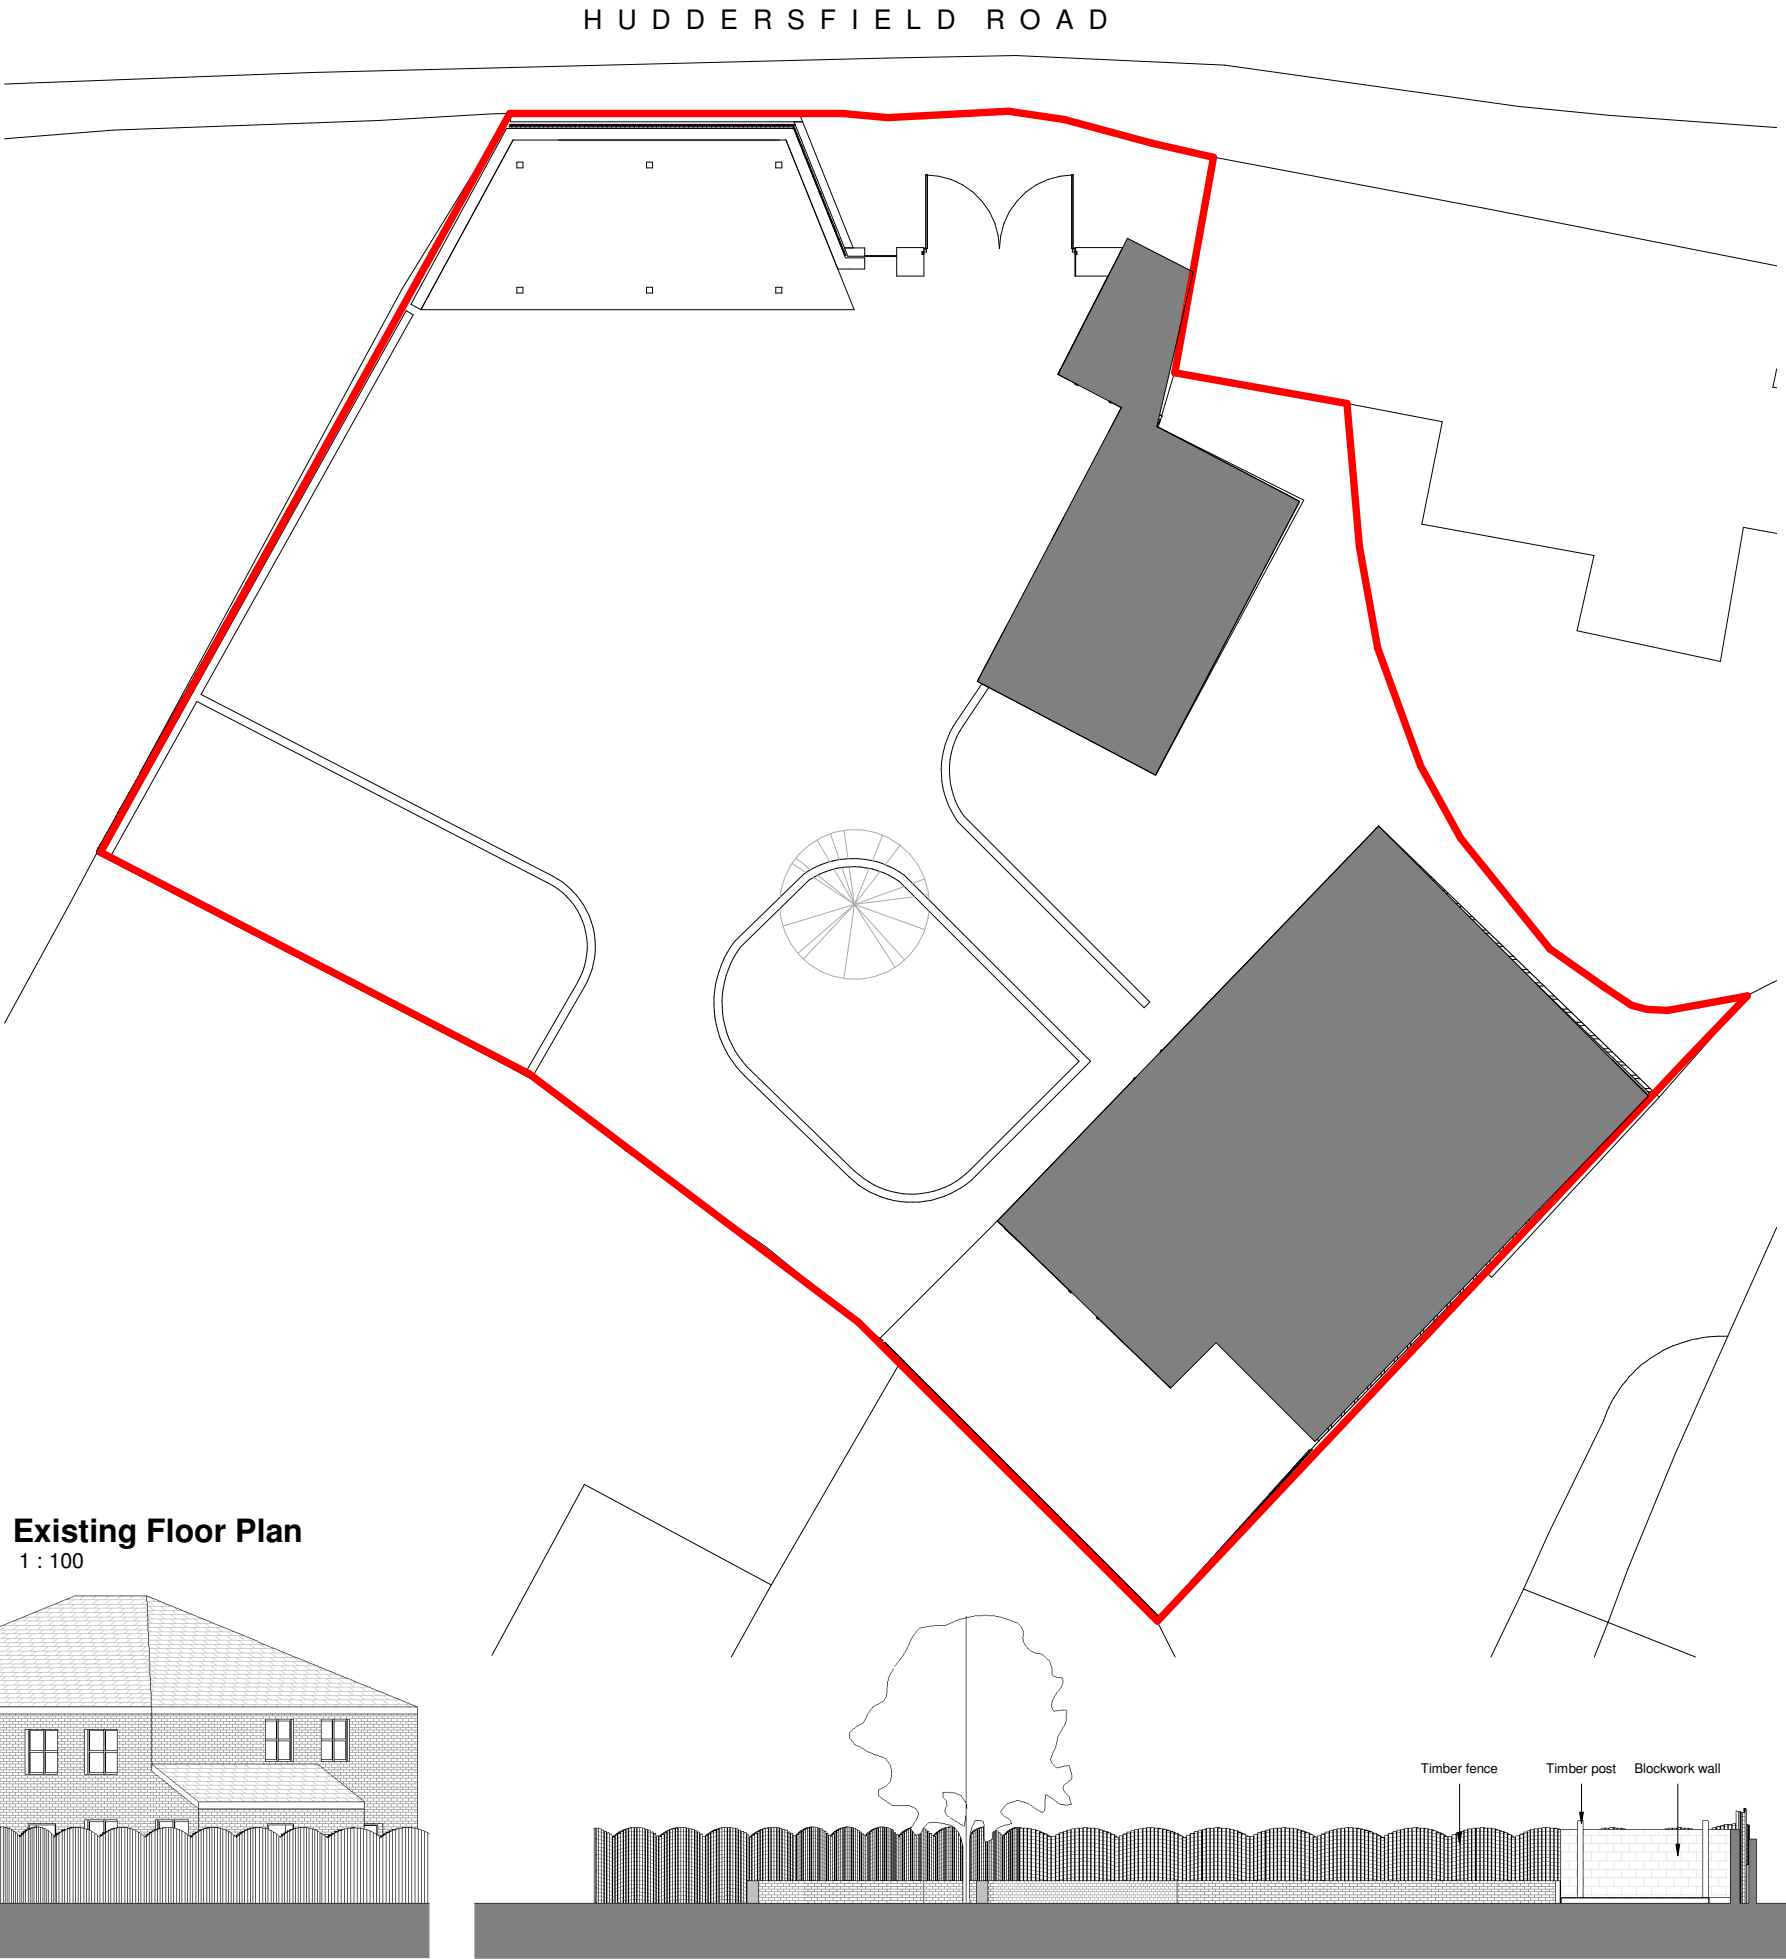

Existing Floor Plan
1 : 100

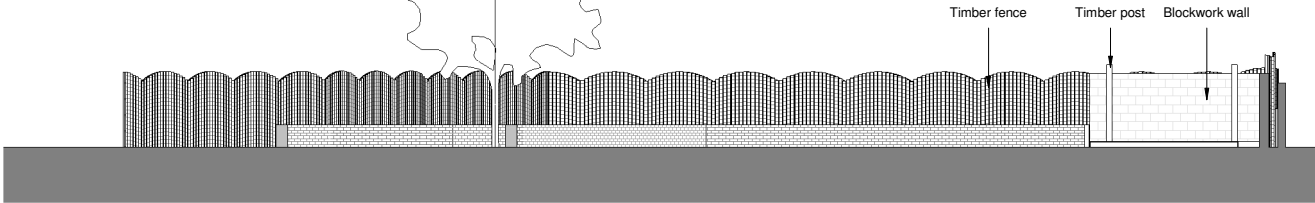

Existing West Elevation
1 : 100

Notes

The Contractor is to check all dimensions and conditions on site before commencing. Do not scale from this drawing.

This drawing remains the copyright of BUILDING EVOLUTION ARCHITECTS LTD.

Scale Bars TO BE USED ONLY AS GUIDANCE

1:100	mm	0	1000	2000	3000
1:200	mm	0	1000	2000	3000
1:500	m	0	10	20	30
1:1250	m	0	10	20	30

KEYPLAN

P3	Updated following planner feedback	RPN	07.08.20
P2	Updated following planner feedback	RPN	27.07.20
P1	Red line boundary updated	RPN	11.03.20

Rev	Description	By	Date

Project Status Planning

Drawing Status

This information, whether drawn or as a data file, is copyright and issued strictly for use on the project for which it is provided

Client / Project Willow Lodge

Drawing Existing Drawings

Date	11.02.2020	Scale	As indicated	@ A1
Drawn By	RPN	Checked		

be.architects

Manchester: 285 Manchester Road, Manchester M20 9HT, +44 (0)772 059 759, www.beearchitects.co.uk

1905-BE-XX-10-1000 P3