


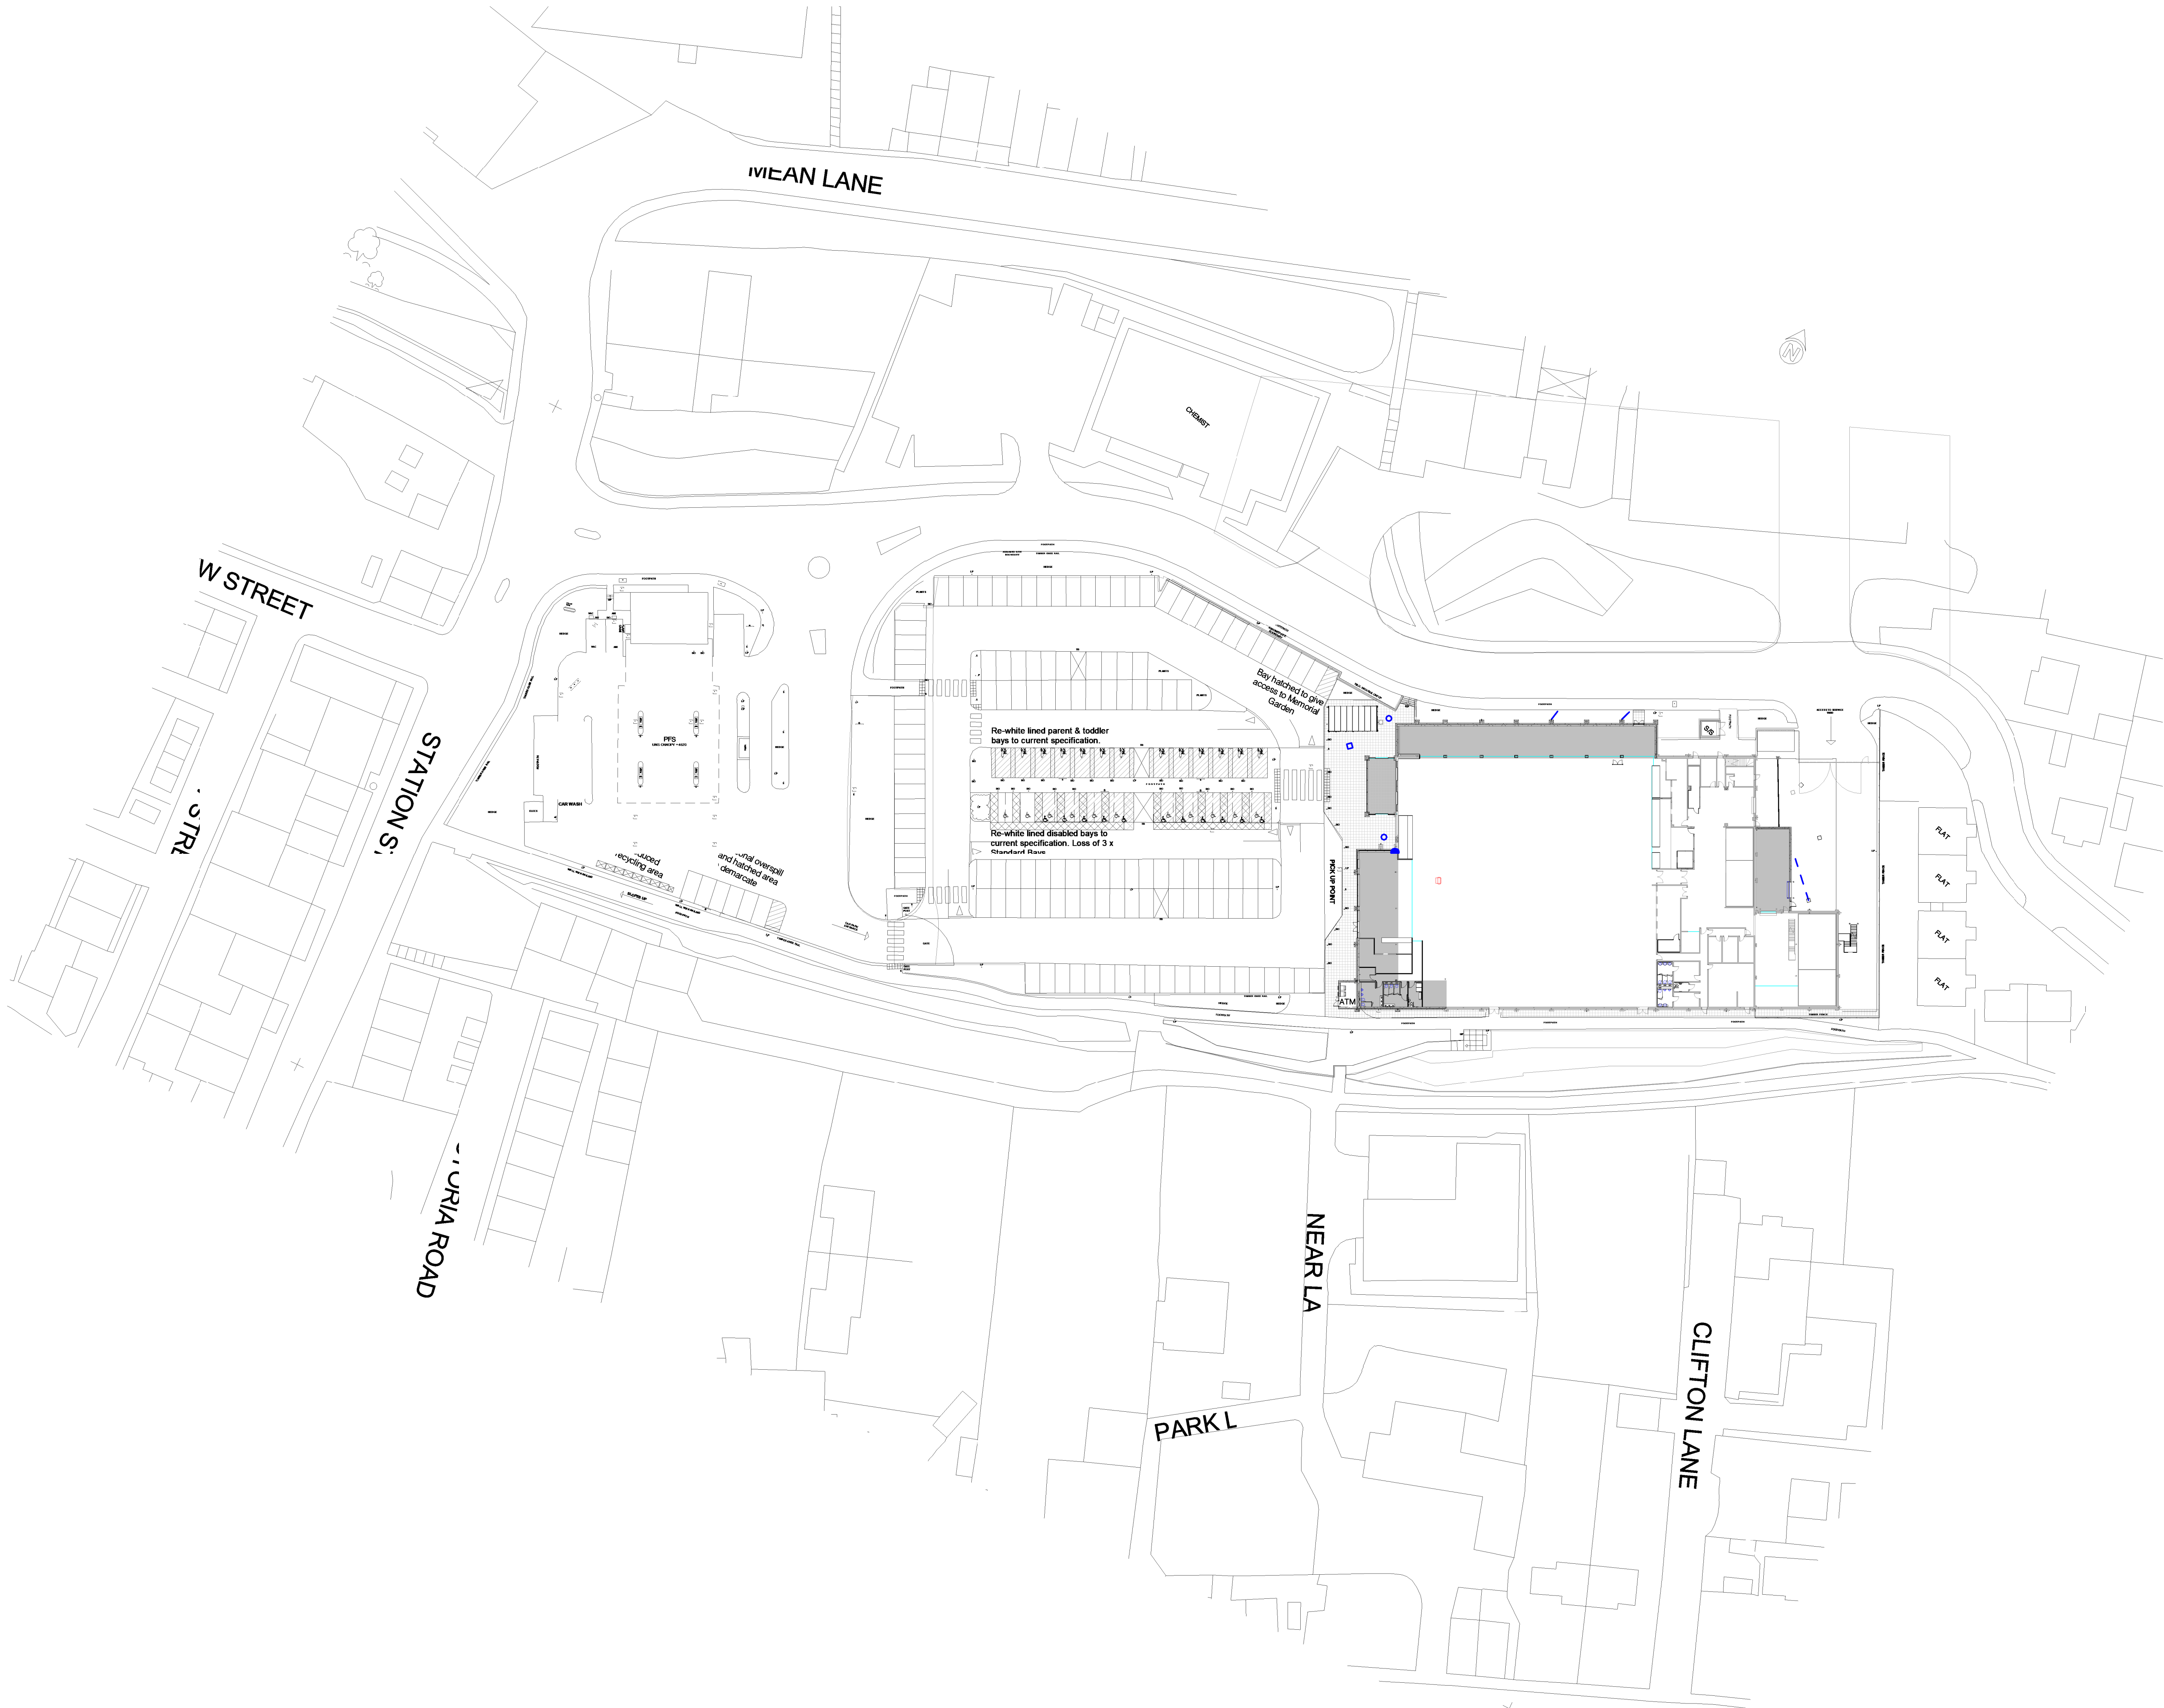

EXISTING PARKING

TOTAL PARKING SPACES	=	156No
STANDARD PARKING	=	132No
DISABLED PARKING	=	11No (7.1%)
PARENT AND CHILD	=	13No (8.3%)

PROPOSED PARKING

TOTAL PARKING SPACES	=	158No
STANDARD PARKING	=	134No
DISABLED PARKING	=	11No (7%)
PARENT AND CHILD	=	13No (8.2%)

- AREAS OF CAR PARK THAT REQUIRE PLANING, RESURFACING AND RE-WHITE LINING
- AREA OF PROPOSED EXTENSION

C	160320	ATM annotation added		
B	220120	Updated Planning Issue		
A	161219	Planning Issue		
Rev	Date	Description	By	Chk

INFORMATION

darnton
ARCHITECTURE
LEEDS

The Coach House, Monk Fryston Hall, Monk Fryston, LS25 5DU
Tel: 01977 681001 www.darntonb3.com

CLIENT

Morrisons
Since 1899

PROJECT

WMS Meltham FL20

TITLE

Proposed Full Site Plan

CREATION DATE

SCALE @ A1

DRN

CHK

STATUS

11/21/19

As Indicated

Author

Checker

SD

SHEET NO.

REVISION

13302 - SK.07

C

PROJECT NOORIGINATORZONELEVELTYPEROLENUMBER

© COPYRIGHT. ALL RIGHTS RESERVED.
THIS DRAWING MUST BE USED IN CONJUNCTION WITH ALL OTHER RELEVANT DRAWINGS AND
INFORMATION.
ANY DISCREPANCIES MUST BE REPORTED TO DARNTON IMMEDIATELY.
THE DRAWING OR INFORMATION MUST NOT BE USED FOR CONSTRUCTION UNLESS EXPRESSLY ISSUED
FOR CONSTRUCTION.
DO NOT SCALE OFF DRAWINGS. USE DISPLAYED DIMENSIONS.

PLOT DATE: 16/03/2020 14:45:11