


TOTAL
PARKING SPACES = 155No

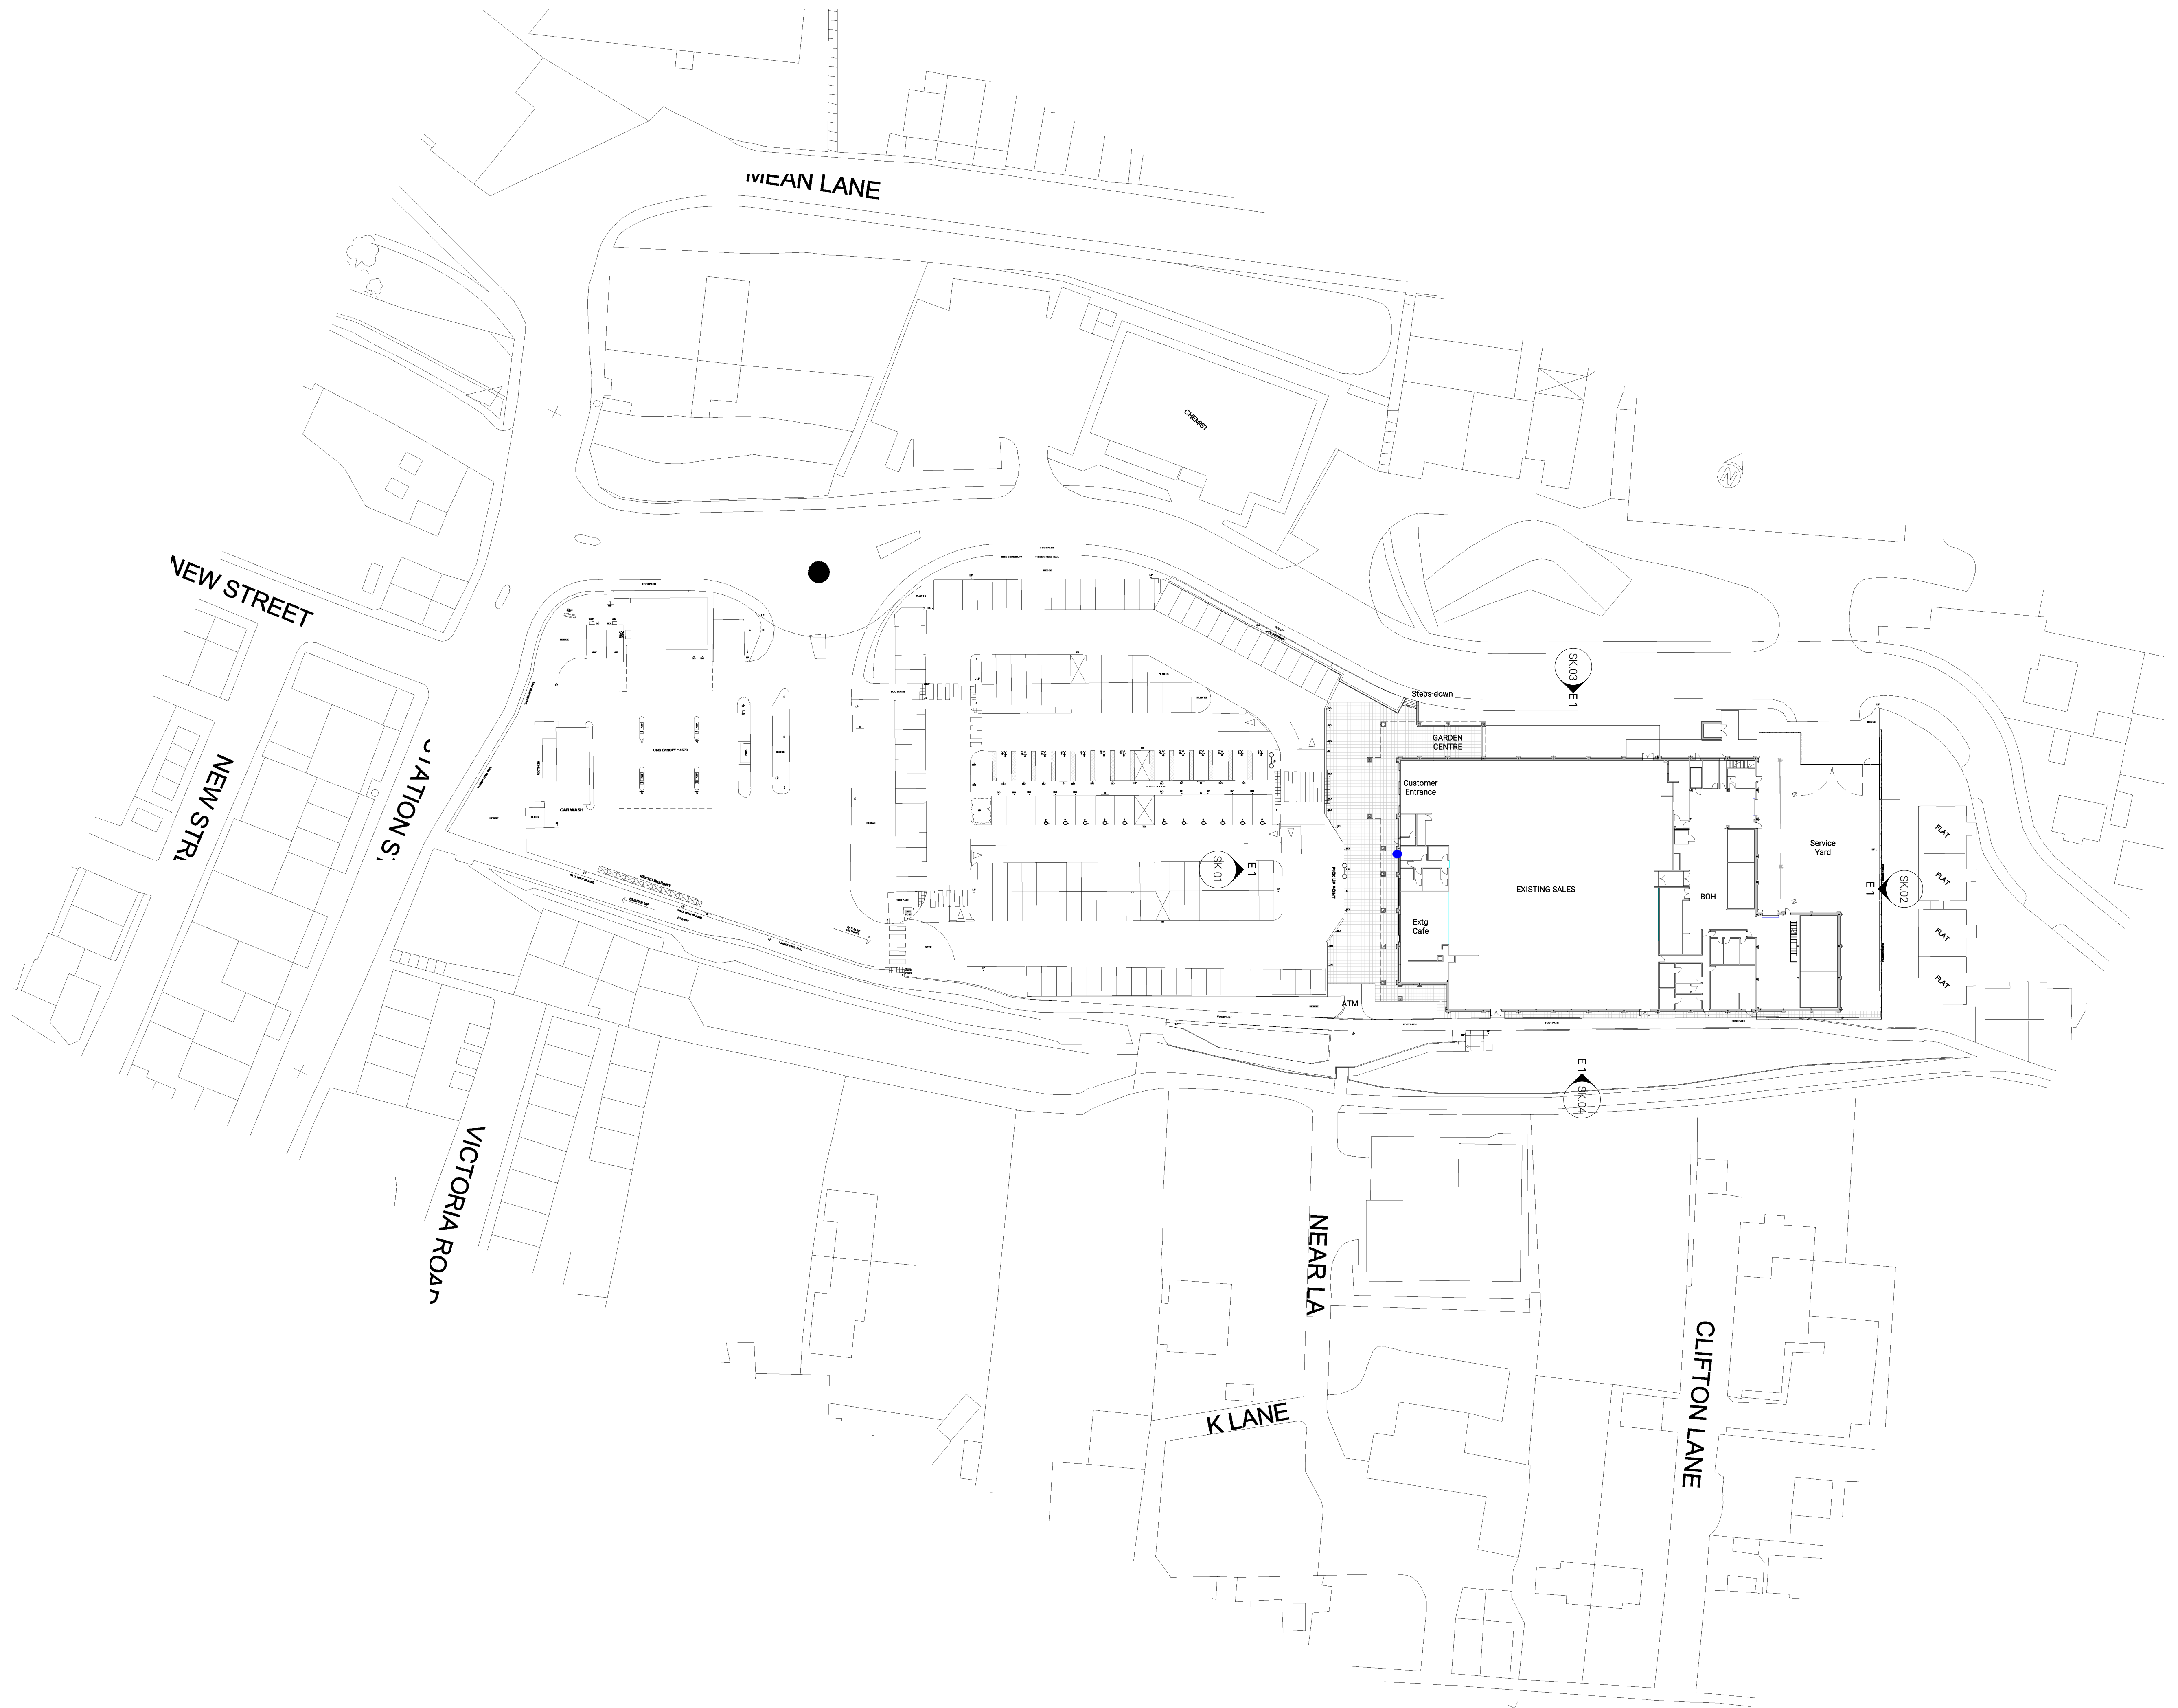

PLANNING ISSUE

PLANNING ISSUE

darntonB
ARCHITECTURE

EEDS

The Coach House, Monk Fryston Hall, Monk Fryston, LS25 5DU
Tel: 01977 681001 www.darntonb3.com

CLIENT

 **Morrisons**
Since 1899

PROJECT
WMS Meltham FL20

TITLE
Existing Site Plan

CREATION DATE	SCALE @ A1	DRN	CHK	STATUS
09/23/20	As indicated	Author	Checker	S0

SHEET NO.	REVISION
13302 - SK.09	A

PROJECT NO/ORIGINATOR/ZONE/LEVEL/TYPE/ROLE/NUMBER

ANY DISCREPANCIES MUST BE REPORTED TO DARTMOUTH IMMEDIATELY.
THE DRAWING OR INFORMATION MUST NOT BE USED FOR CONSTRUCTION UNLESS EXPRESSLY ISSUED
FOR CONSTRUCTION.
DO NOT SCALE OFF DRAWINGS. USE DISPLAYED DIMENSIONS.

LOT DATE 24/09/2009 15:26:39