
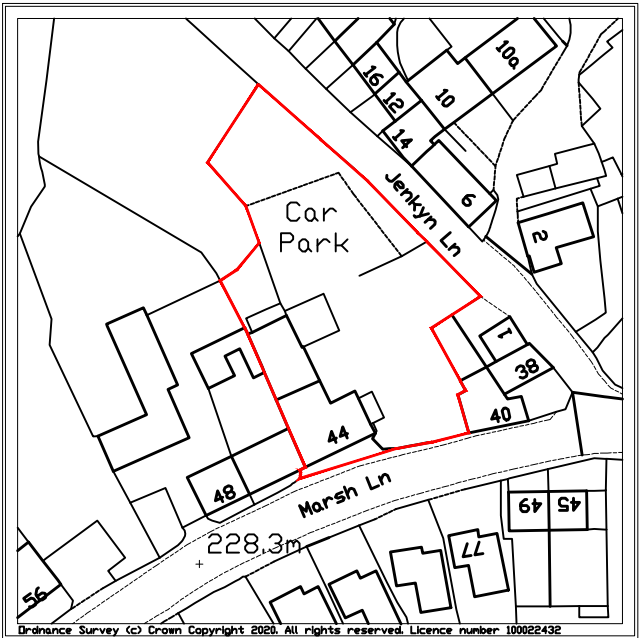
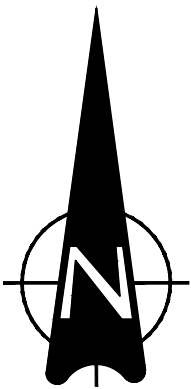


do not scale dimensions from this drawing. if in doubt refer to js design.
this drawing remains the copyright of the js design partnership alone
all materials specified must be used in accordance with the manufacturers
recommendations and all relevant current codes of practice.

rev	date	note
A	06.03.20	Added road names on location plan

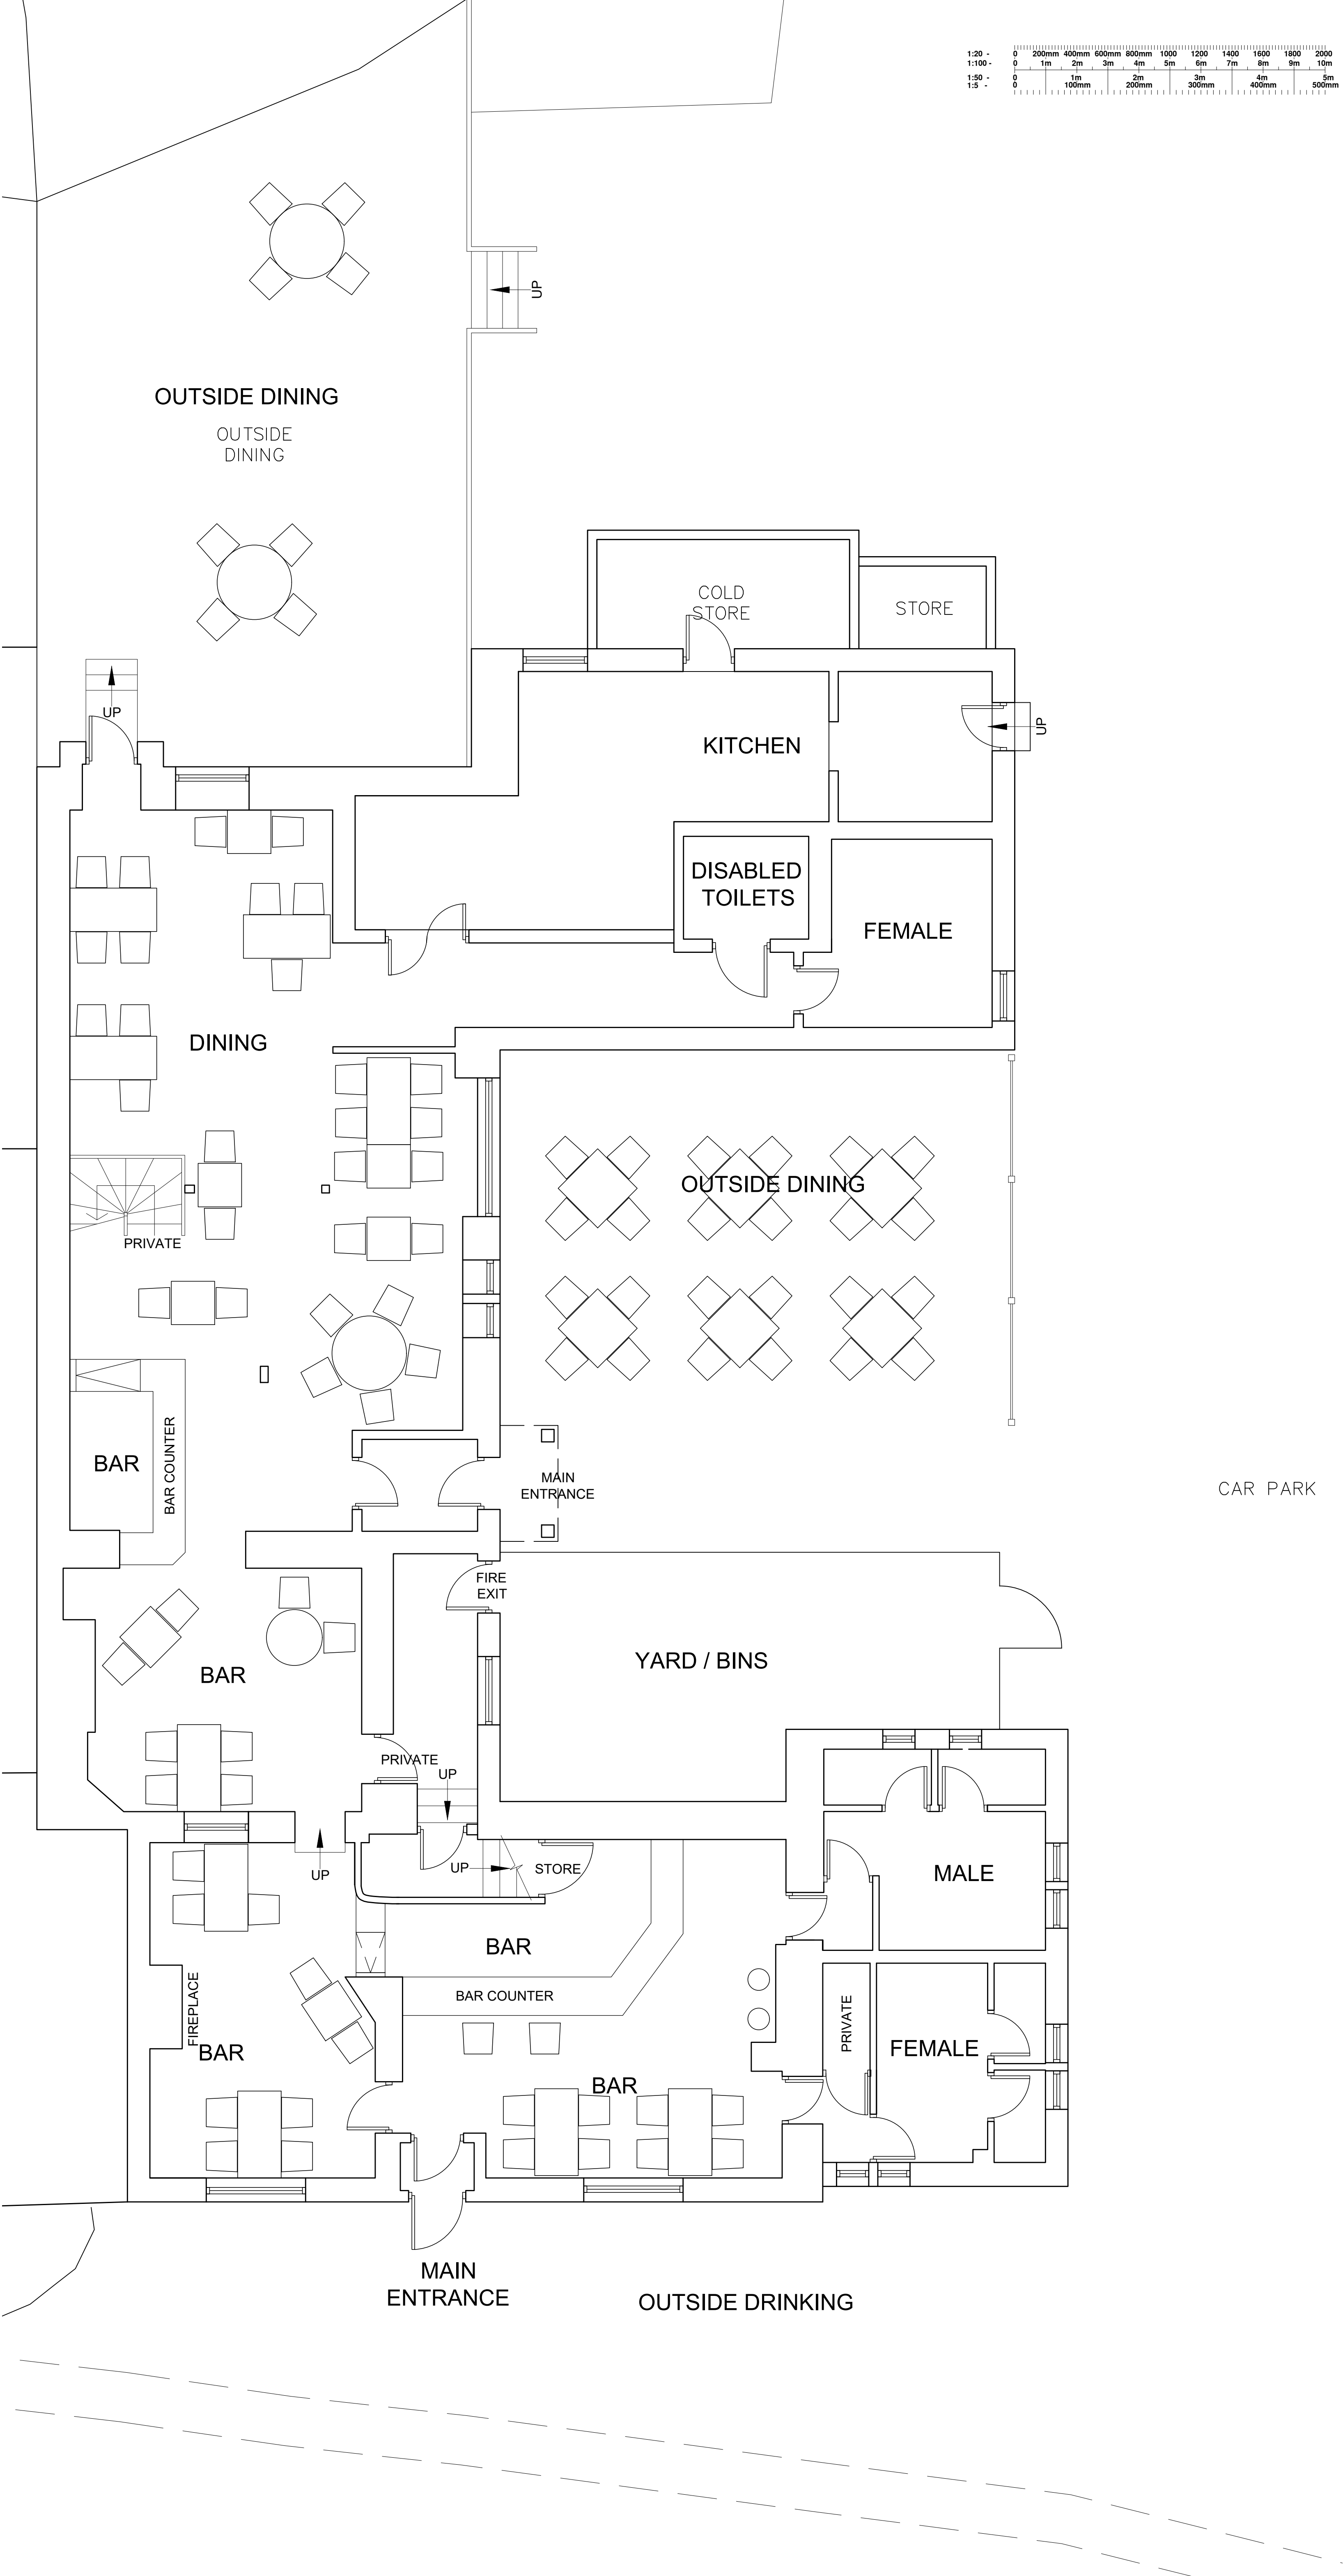

CDM 2015:					
Under the CDM regulations there are no significant design risks.					
 the jsdesign partnership architects and interior designers Unit 5, Peel House, 2 Taunton Street, Shipley Bradford, BD18 3NA, tel: 01274 533022 email: info@jsdesignpartnership.co.uk the jsdesign partnership ltd is a limited liability partnership registered no 00230211					
client STAR PUBS AND BARS					
address THE FARMERS BOY 44 Marsh Ln Shepley Huddersfield HD8 8AP					
drawing title EXISTING GROUND FLOOR PLAN					
drawing no 7724-01	rev A	date 21.05.18	drawn by	checked	scale @ A1 1:50